



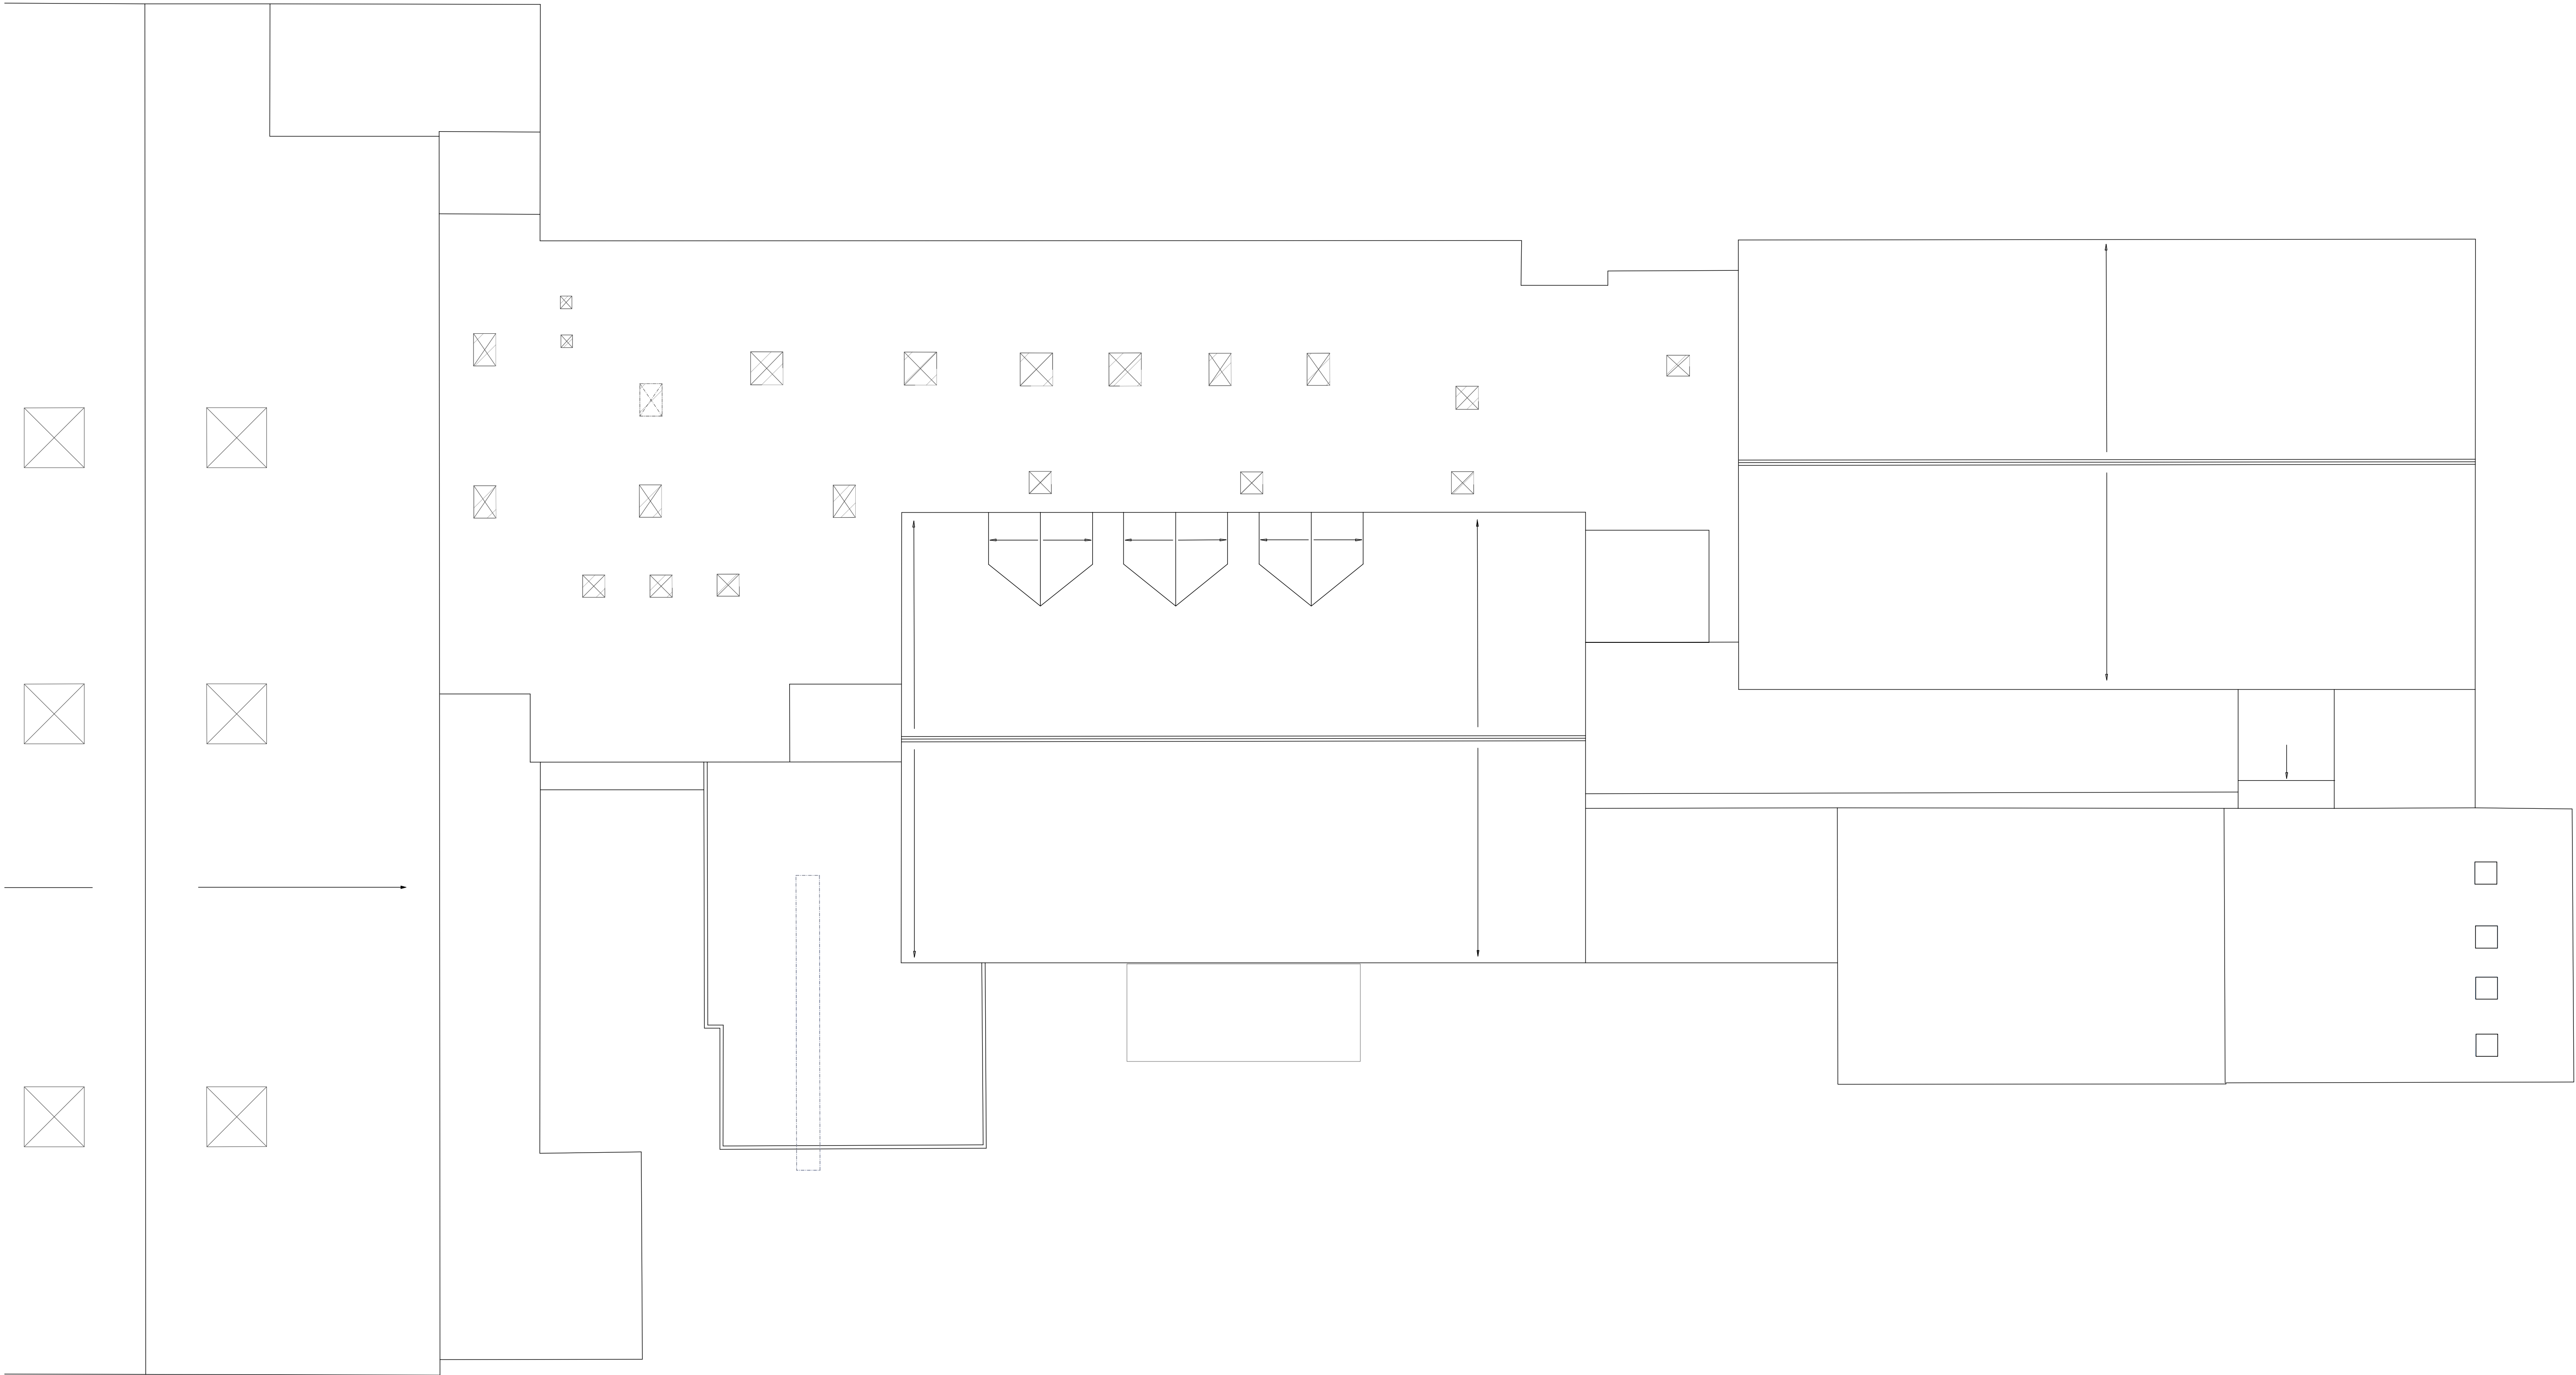

EXISTING ROOF PLAN

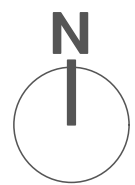

Scale 1:100 @ A1



Chartered Architects
Chartered Building Surveyors
Interior Designers
CDM Services

3 GP Centre, Yeoman Road,
Ringwood, Hampshire, BH24 3FF

+44 (0)1425 472 833
www.kendallkingscott.co.uk

Project
Romero Phase 2

Client
Oaklands Catholic School
& Sixth Form College

Scale	Paper Size	Filename
1:100	A1	190601.vwx
© Copyright Do not scale this drawing		

P01	11/10/19	JS	PS	Notes updated.
Rev	Date	By	Ap	Note

Drawing Title
Existing Roof Plan

Project Number	Drawing Number	Revision
----------------	----------------	----------

190601-1110	P01
-------------	-----

Date	Drawn	Checked	Status
09/10/19	JS	PS	PLANNING

Check all dimensions and levels on site

Only to be used on the site for which designed. The electronic transmission of designs/information contained in this drawing is carried out entirely at the User's risk and Kendall Kingscott Ltd. will have no liability for any errors or inaccuracies arising therefrom. The production of amended or updated information from the said designs/information by the User is entirely the responsibility of the User and Kendall Kingscott Ltd. shall have no responsibility in respect thereof whatsoever.