


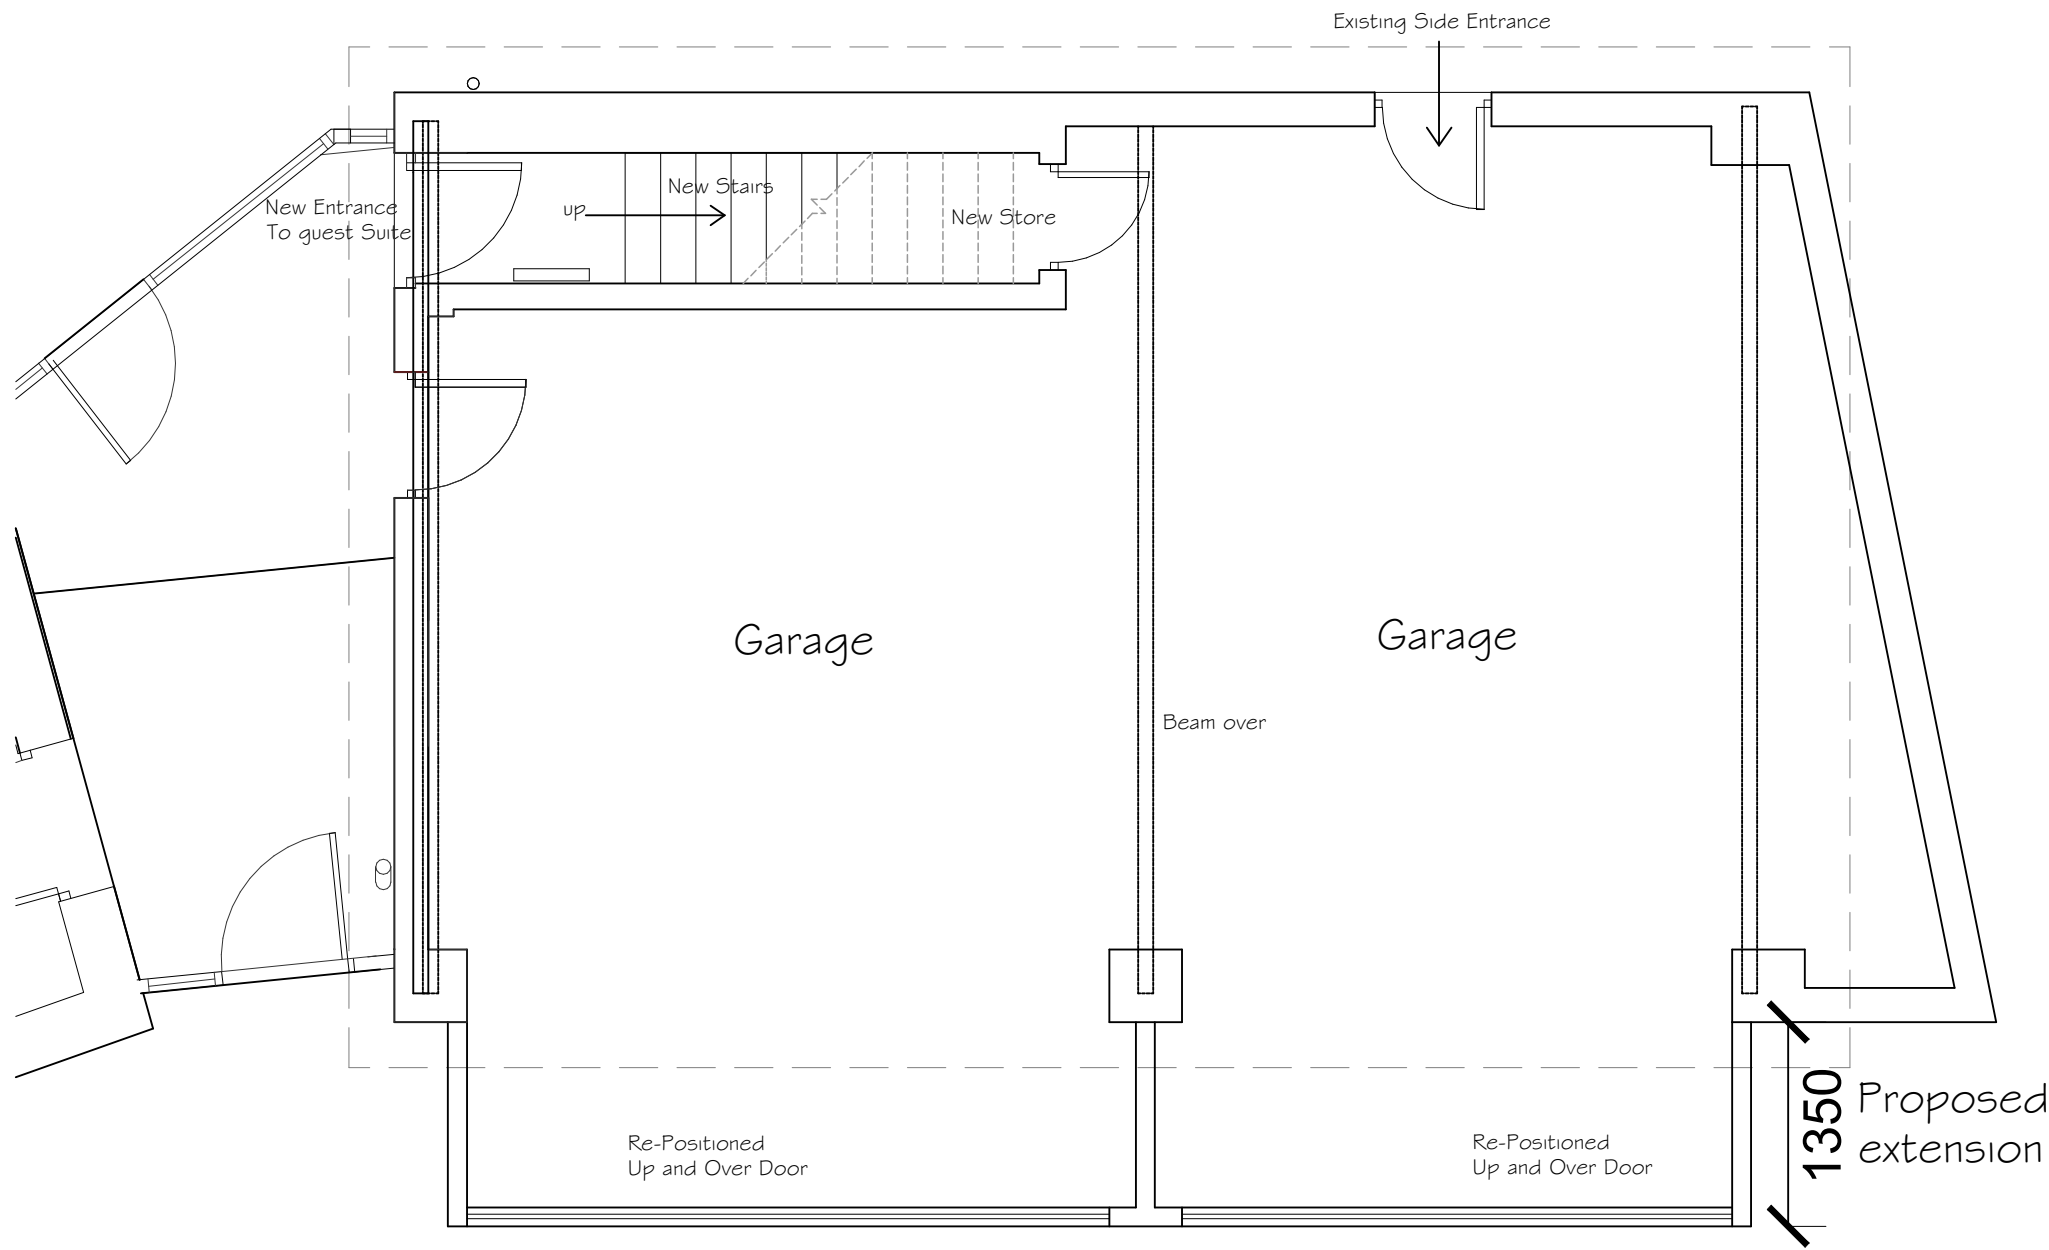


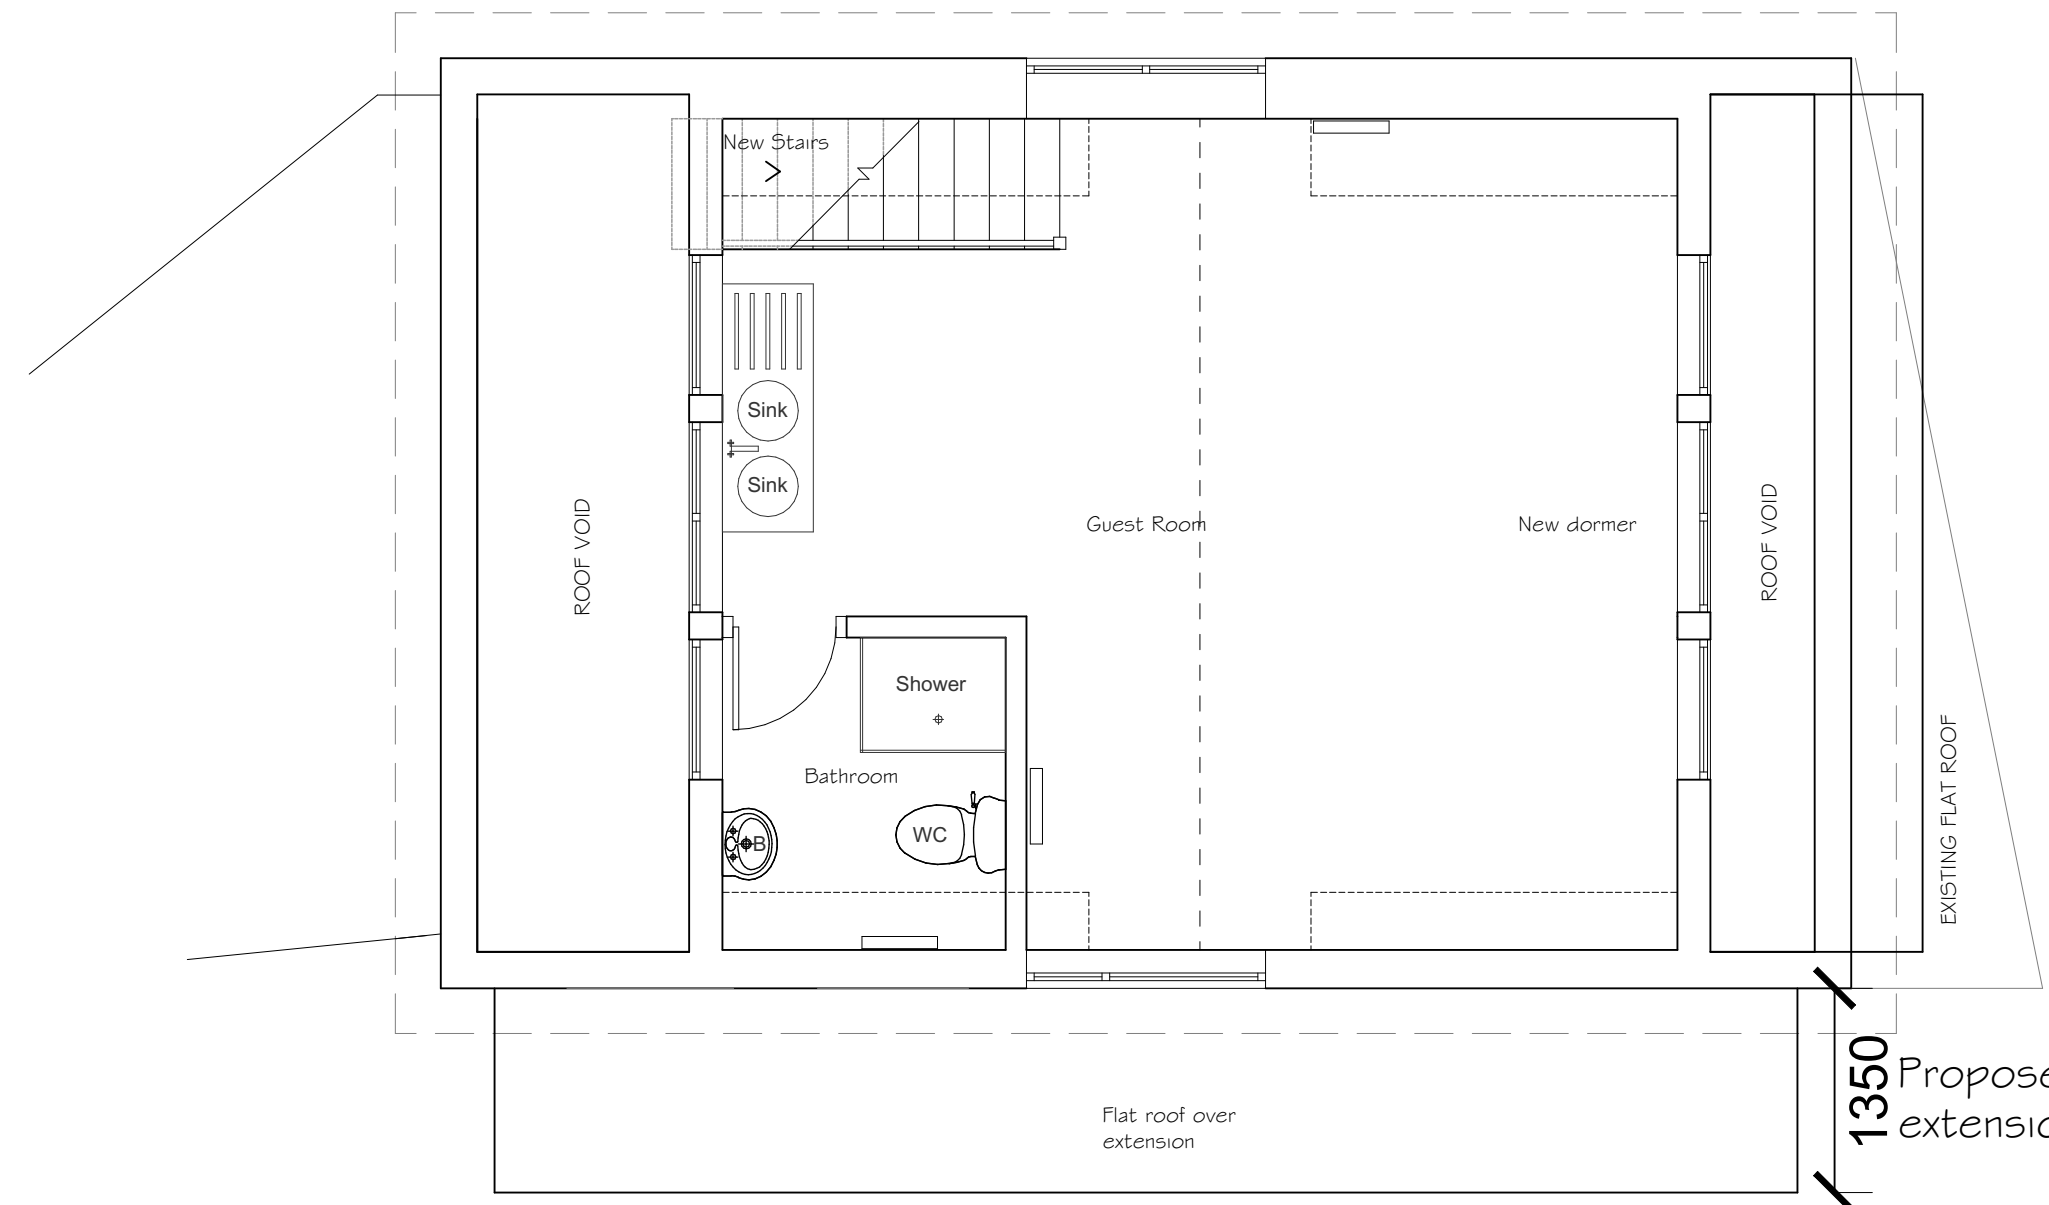


Ground floor Plan 1:50

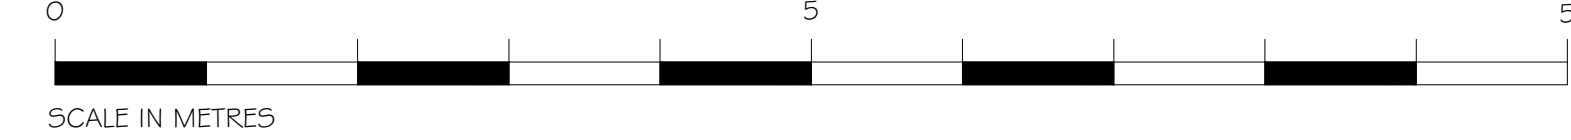



First floor Plan 1:50

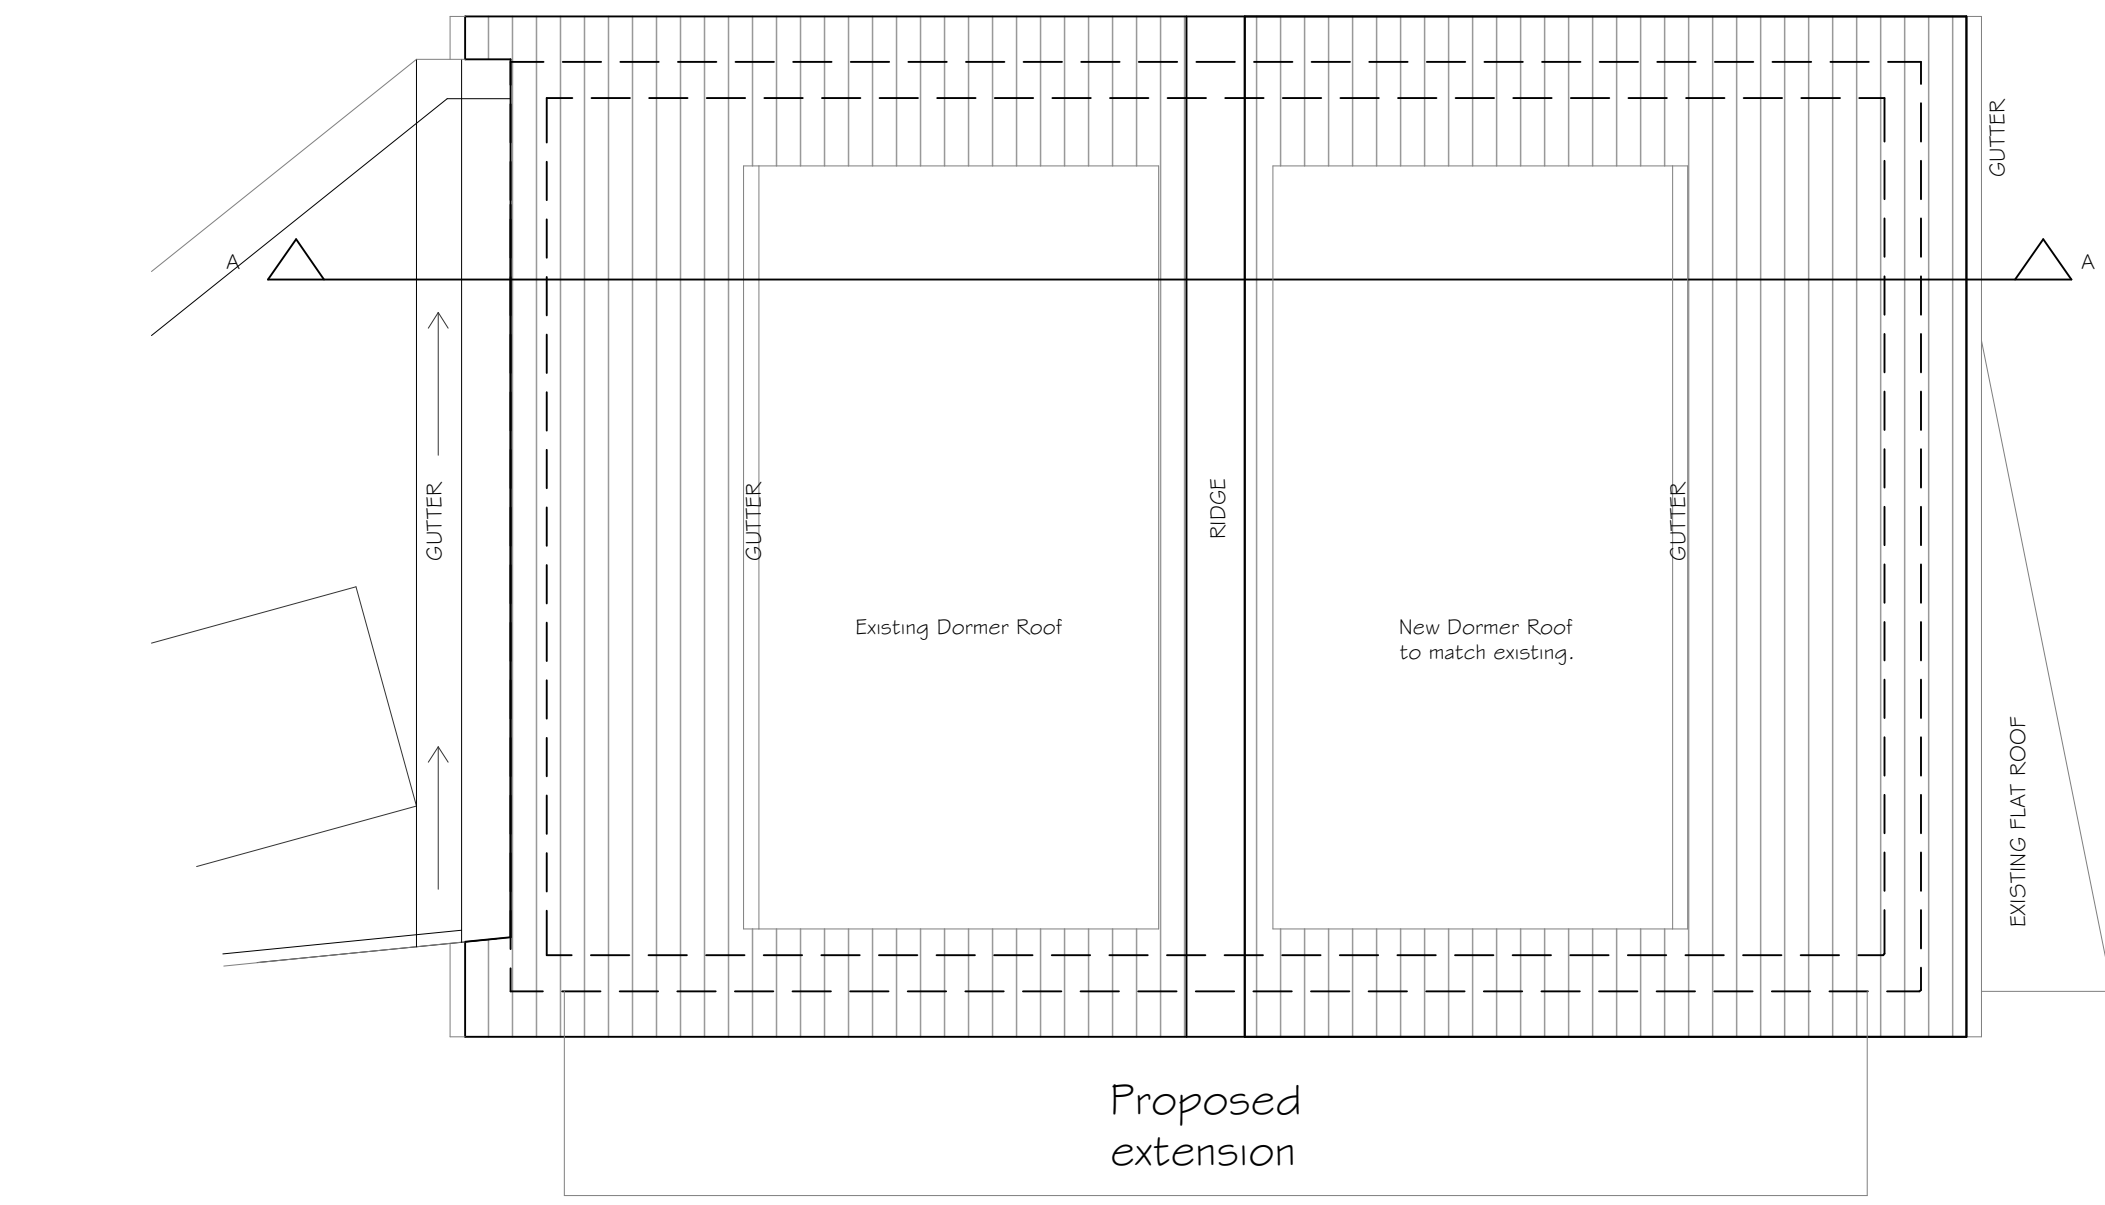


Roof Plan 1:50

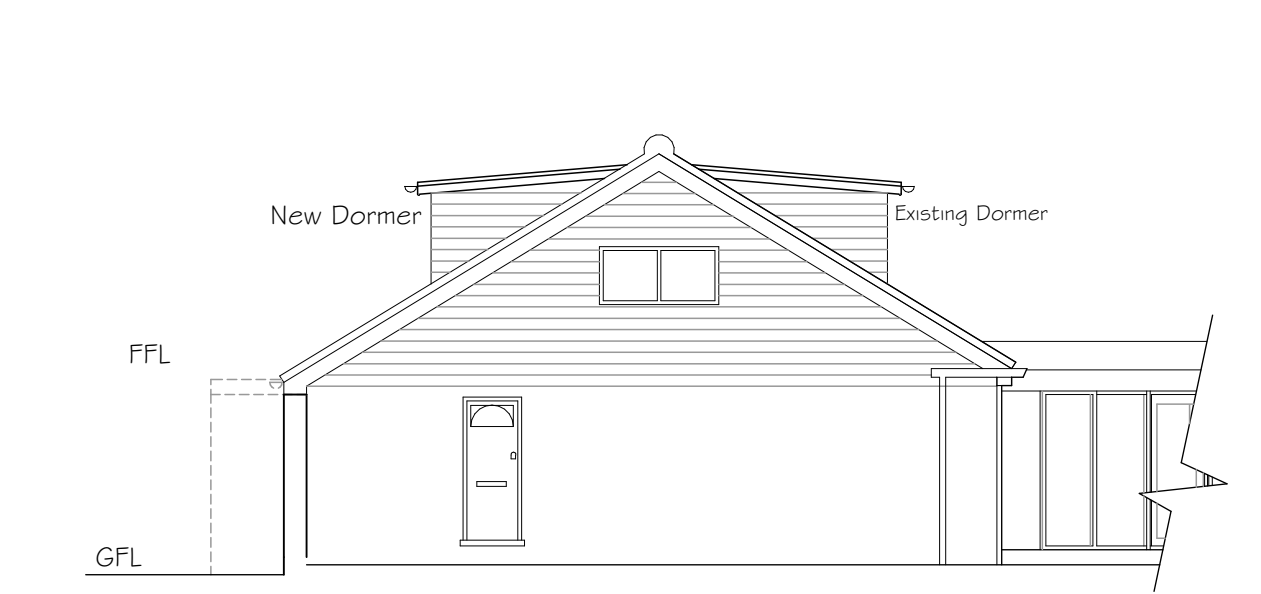


North Elevation 1:100

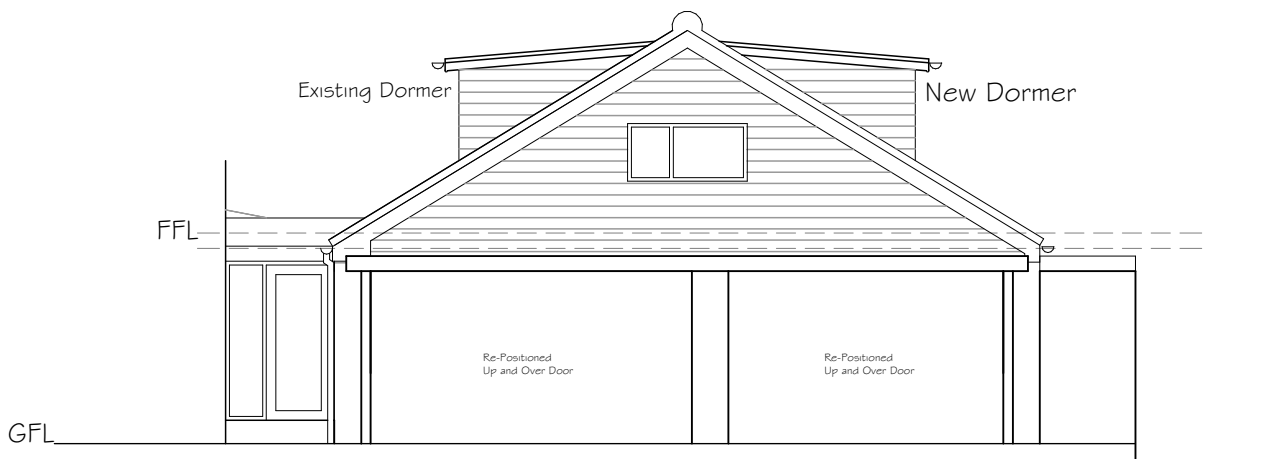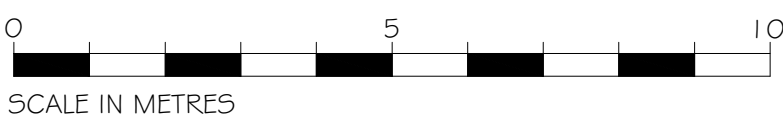


South Elevation 1:100

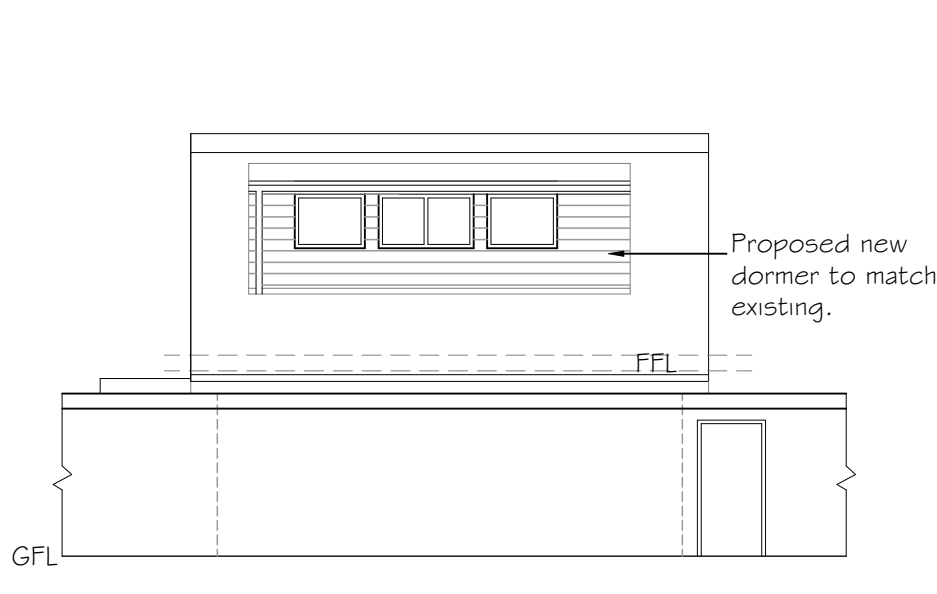


East Elevation 1:100 (Langstone Road.)

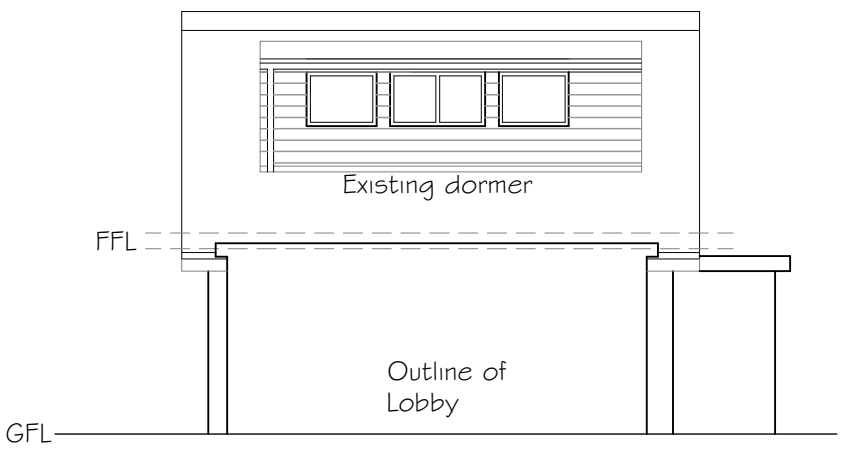

West Elevation 1:100

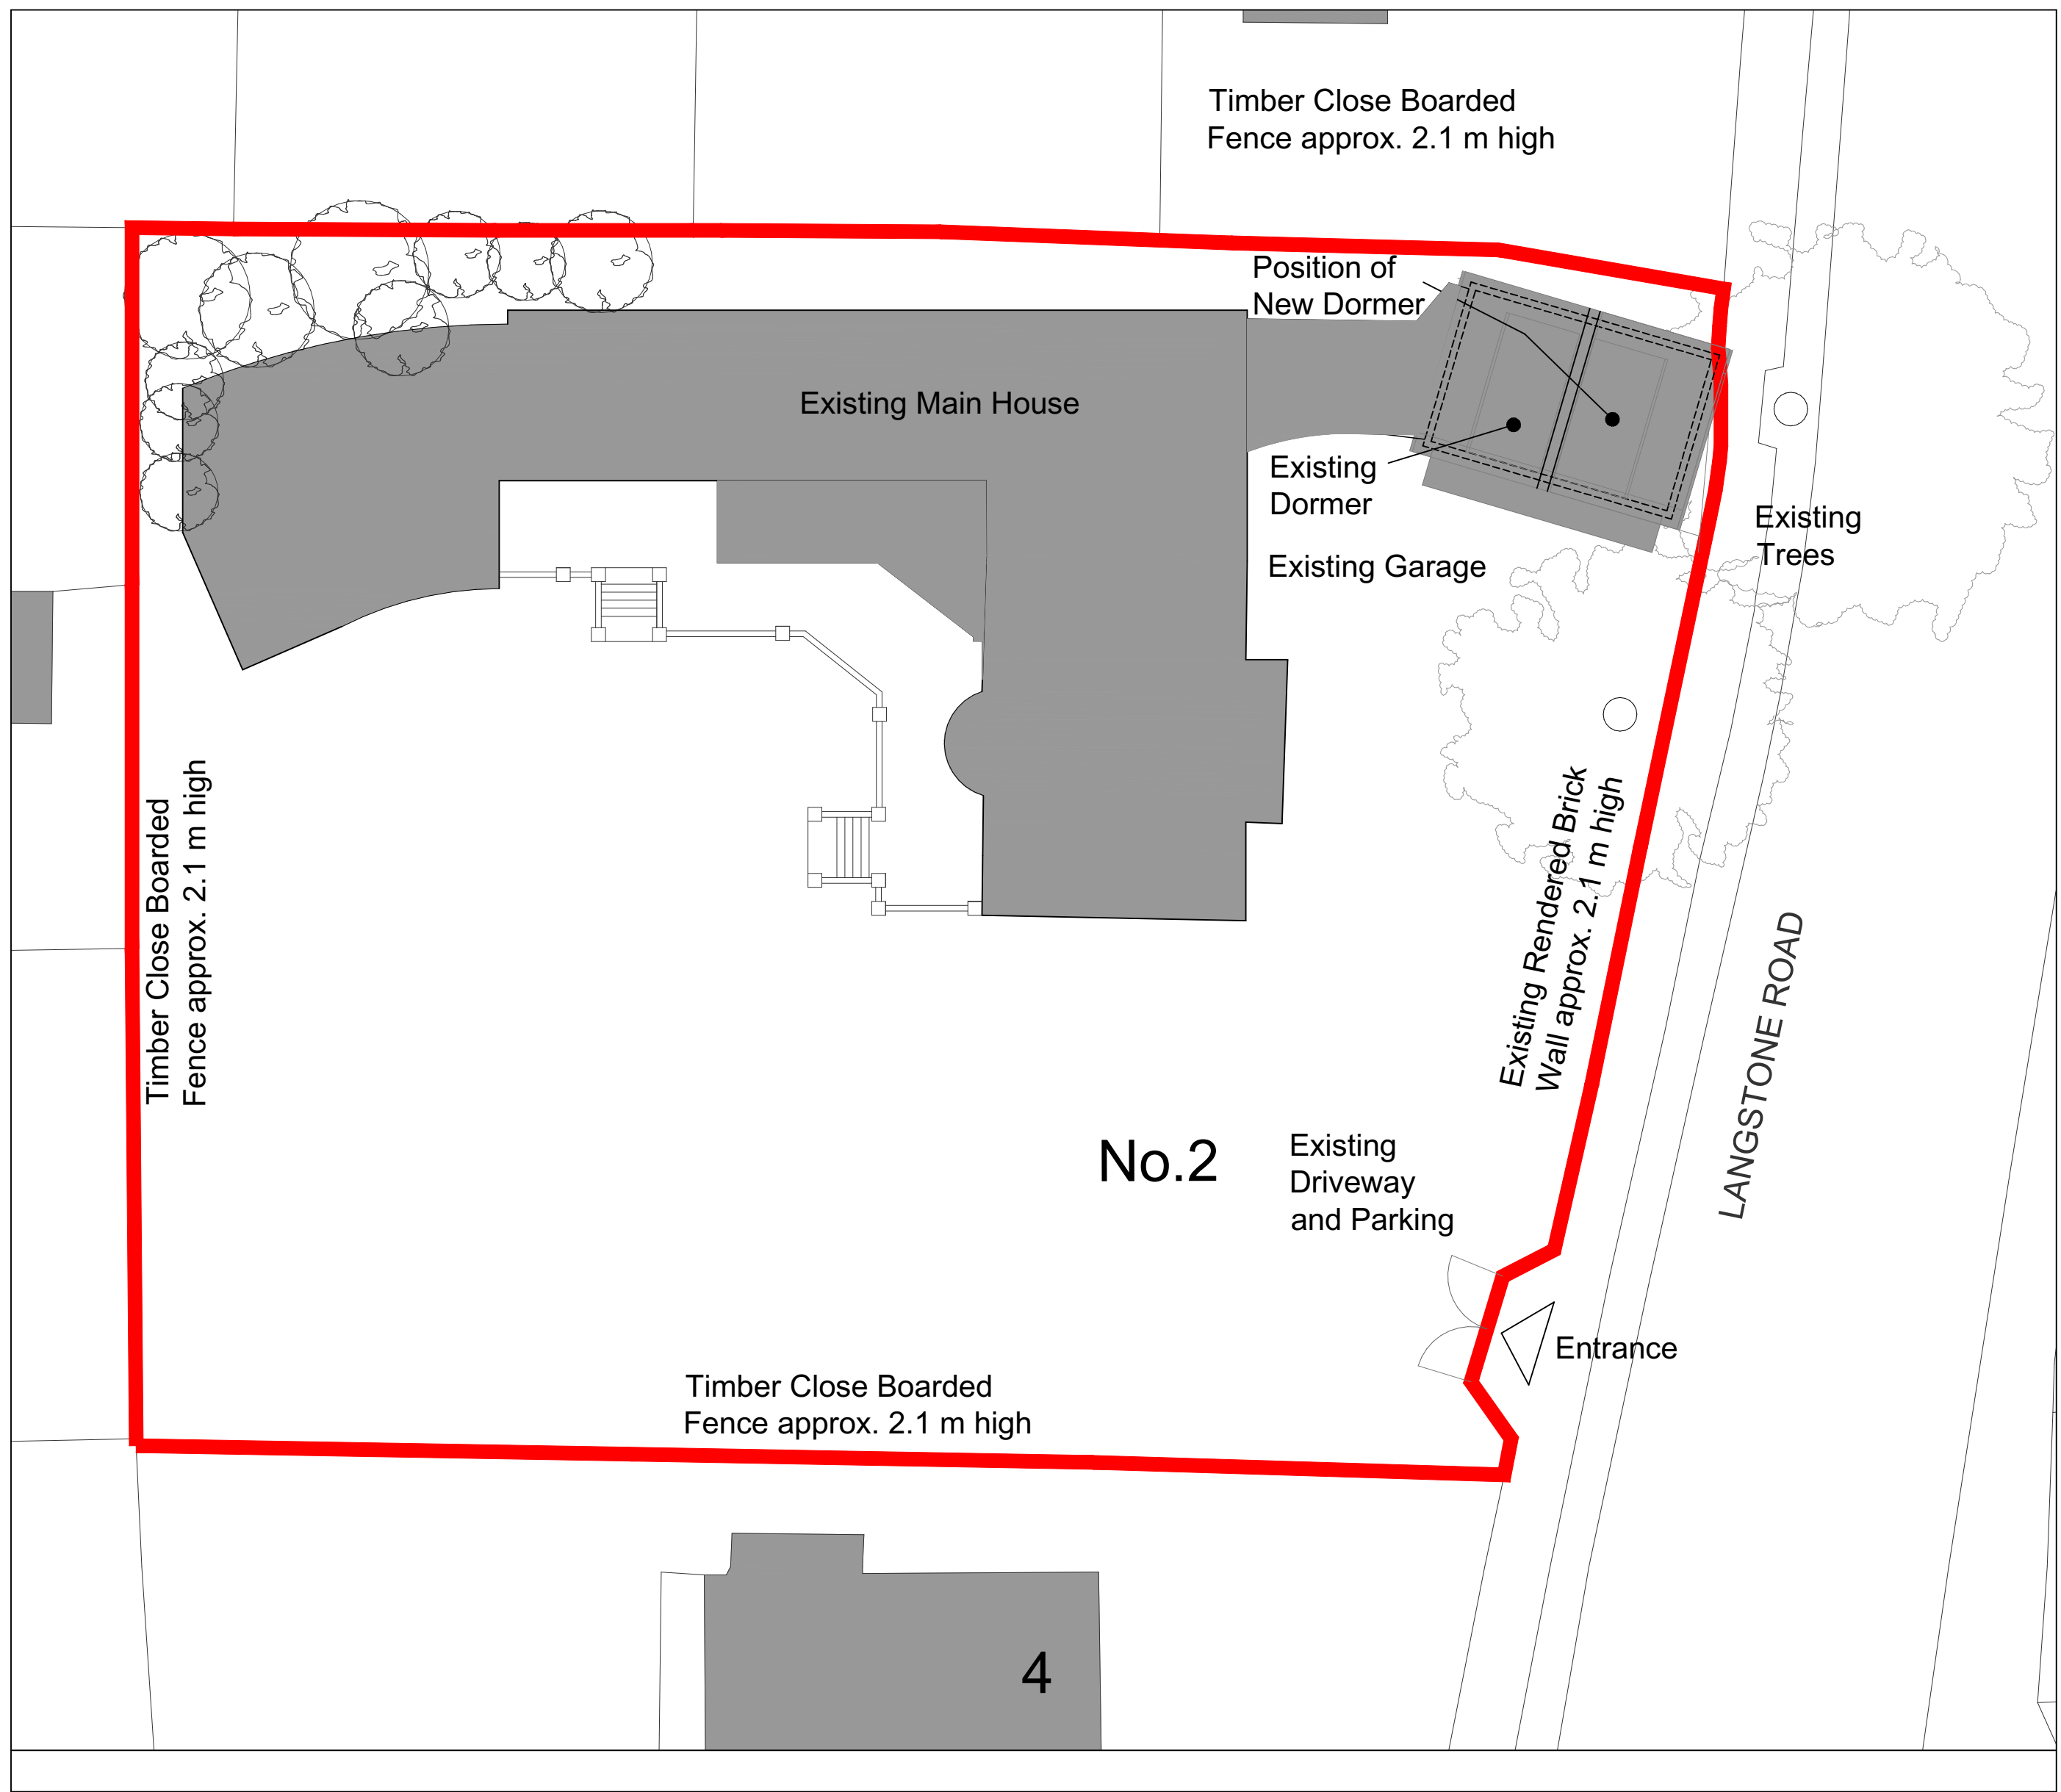

Site Plan 1:200

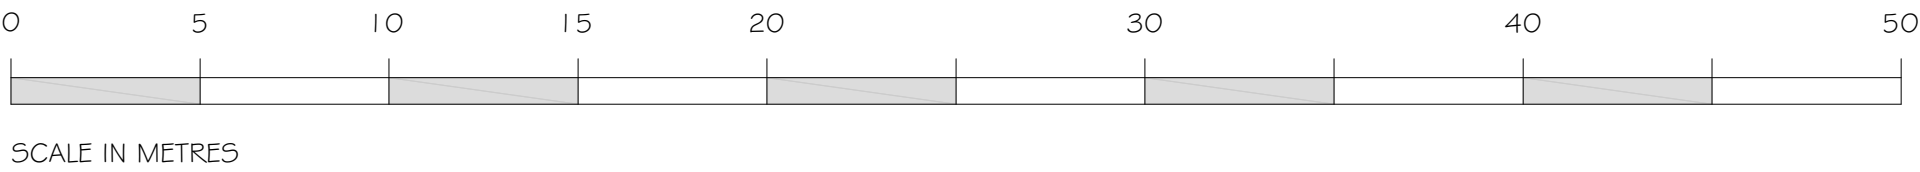




NOTES:

Dimensions to be checked on site before commencing work. Any discrepancies shall be reported to the architect immediately.

Do not scale from these drawings except for planning purposes. Use figured dimensions only.

Where applicable this drawing is to be read in conjunction with other consultants' drawings.

This drawing is the copyright of Harrington Design + Bloomfield

 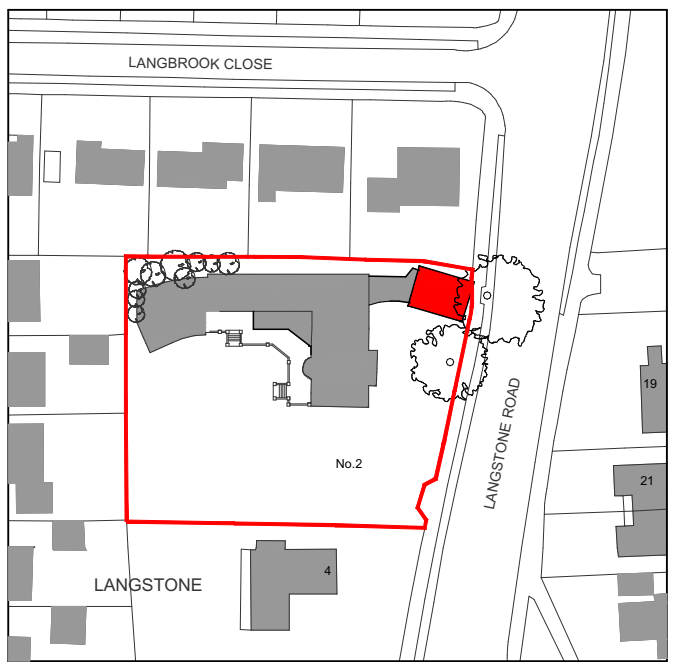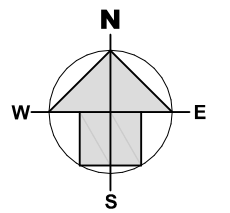

Location Plan 1:1250

A	26.09.19	South Elevation Updated	SL
Rev	Date	Amendment	Checked

Bloomfield Parker

ARCHITECTS

6 The Old Flour Mill, Queen Street, Emsworth, Hants, PO10 7BT
Tel: 44 (0) 1243 373855
Fax: 44 (0) 1243 373245
e-mail: info@harringtonbloomfield.co.uk

For
Mr & Mrs Laly

Project
**The White House Garage
Langstone**

Title
**New Dormer
to Existing Guest Room
over Existing Garage**

Date	Drawn	Scale	Checked
06/06/18	A.L.B	As Indicated @ A1	C.J.B
Job Number	Prefix	Drawing Number	Revision
18.010		010	A