




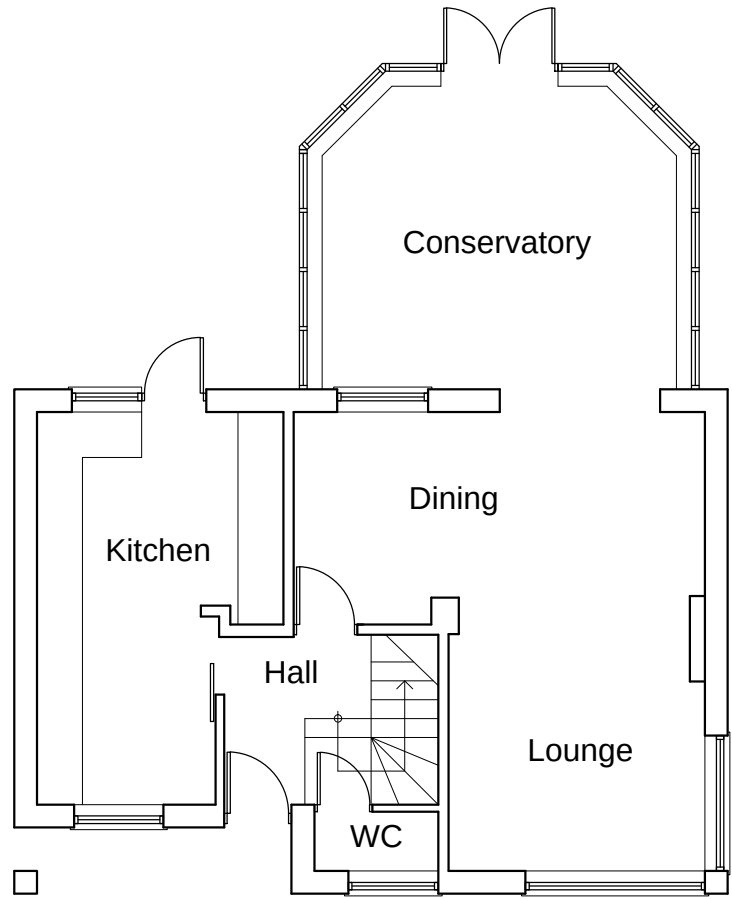

Existing Ground Floor Plan

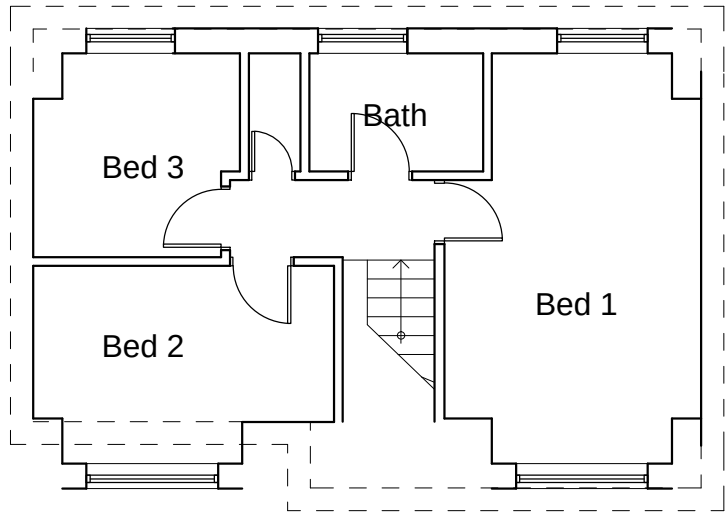


Existing First Floor Plan

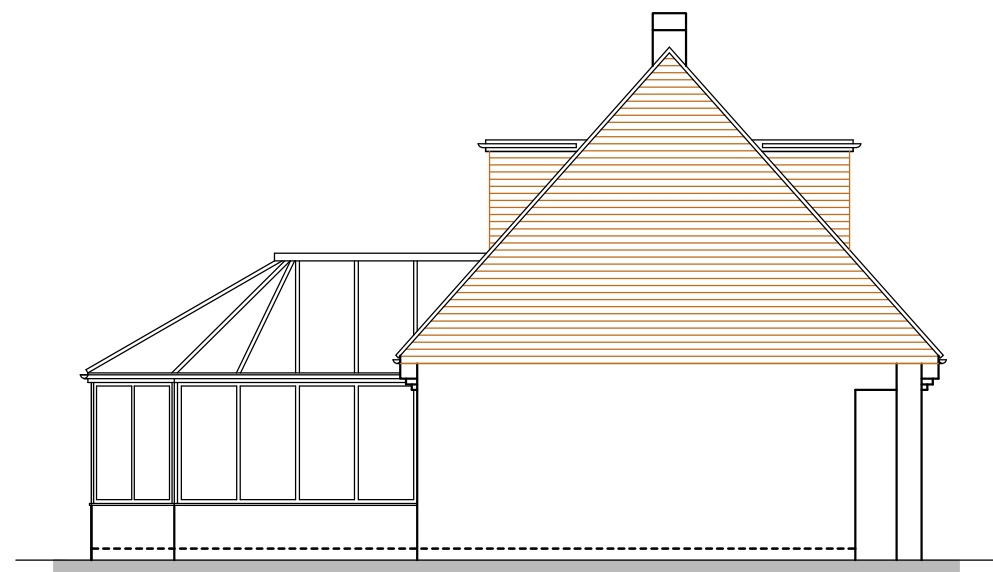

Existing West Elevation




Existing South Elevation

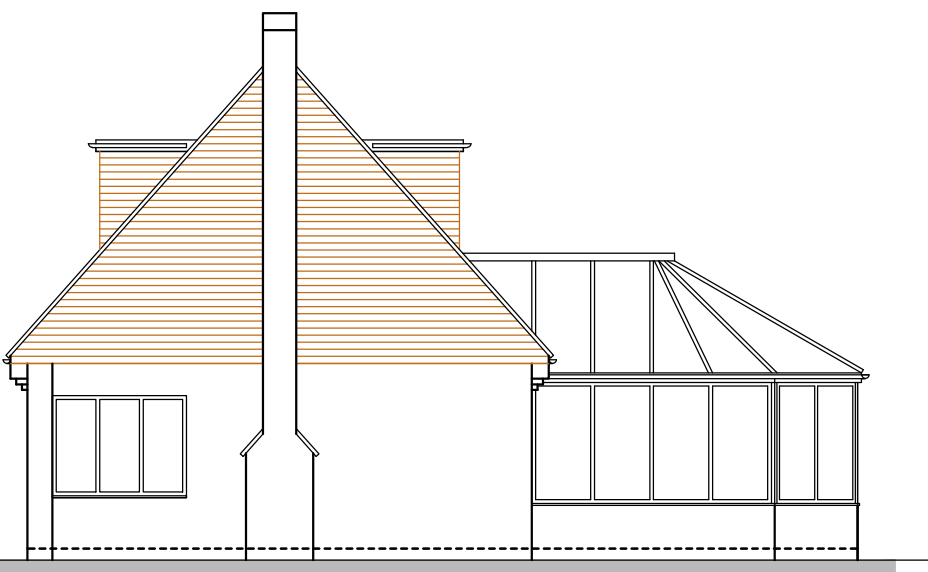


Existing East Elevation




Existing North Elevation

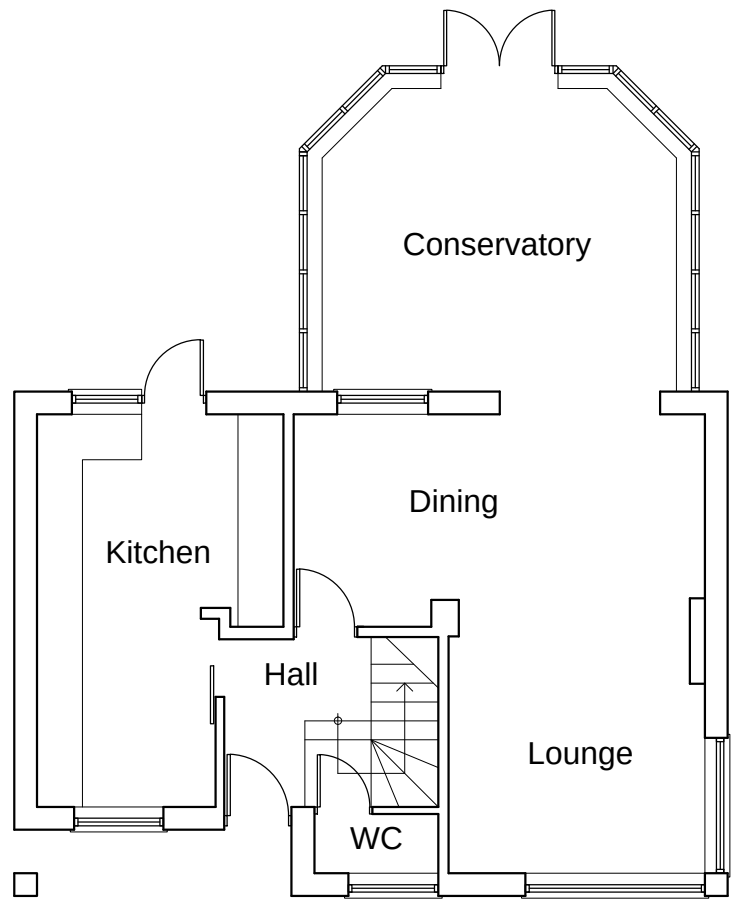

Proposed Ground Floor Plan

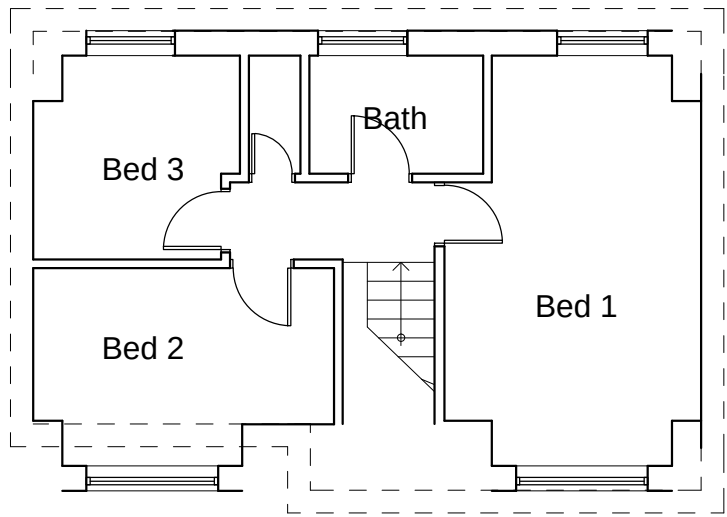


Proposed First Floor Plan

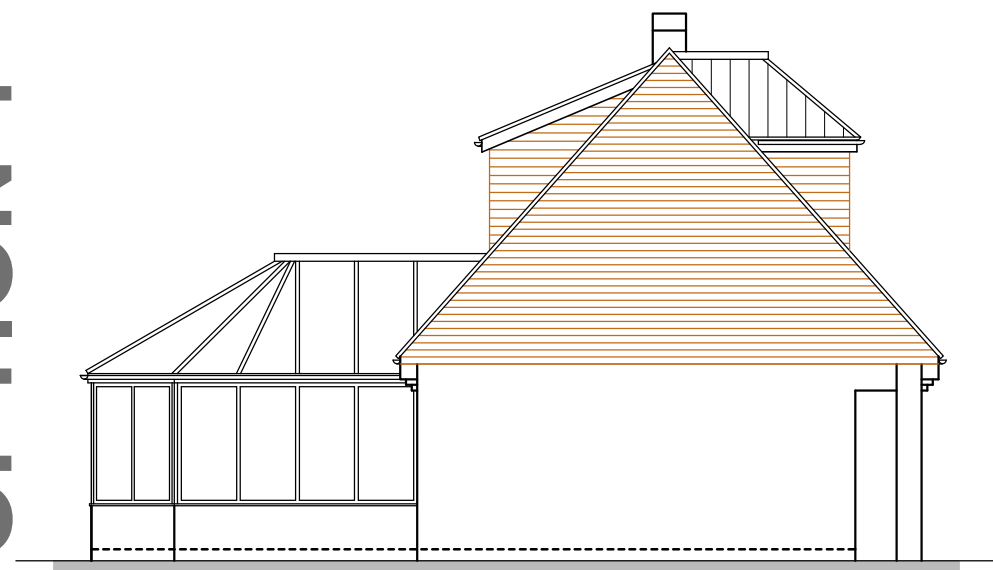

Proposed West Elevation




Proposed South Elevation

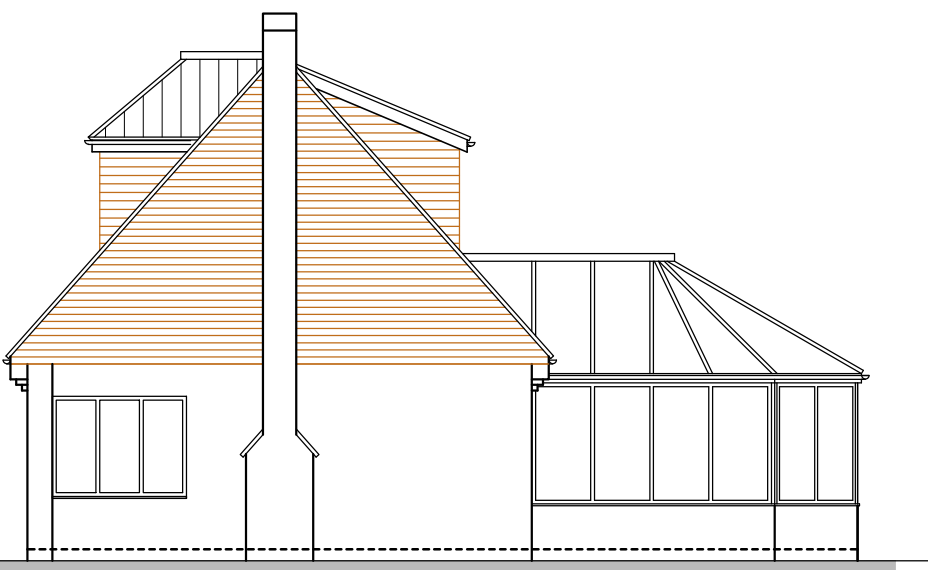

Proposed East Elevation



Proposed North Elevation

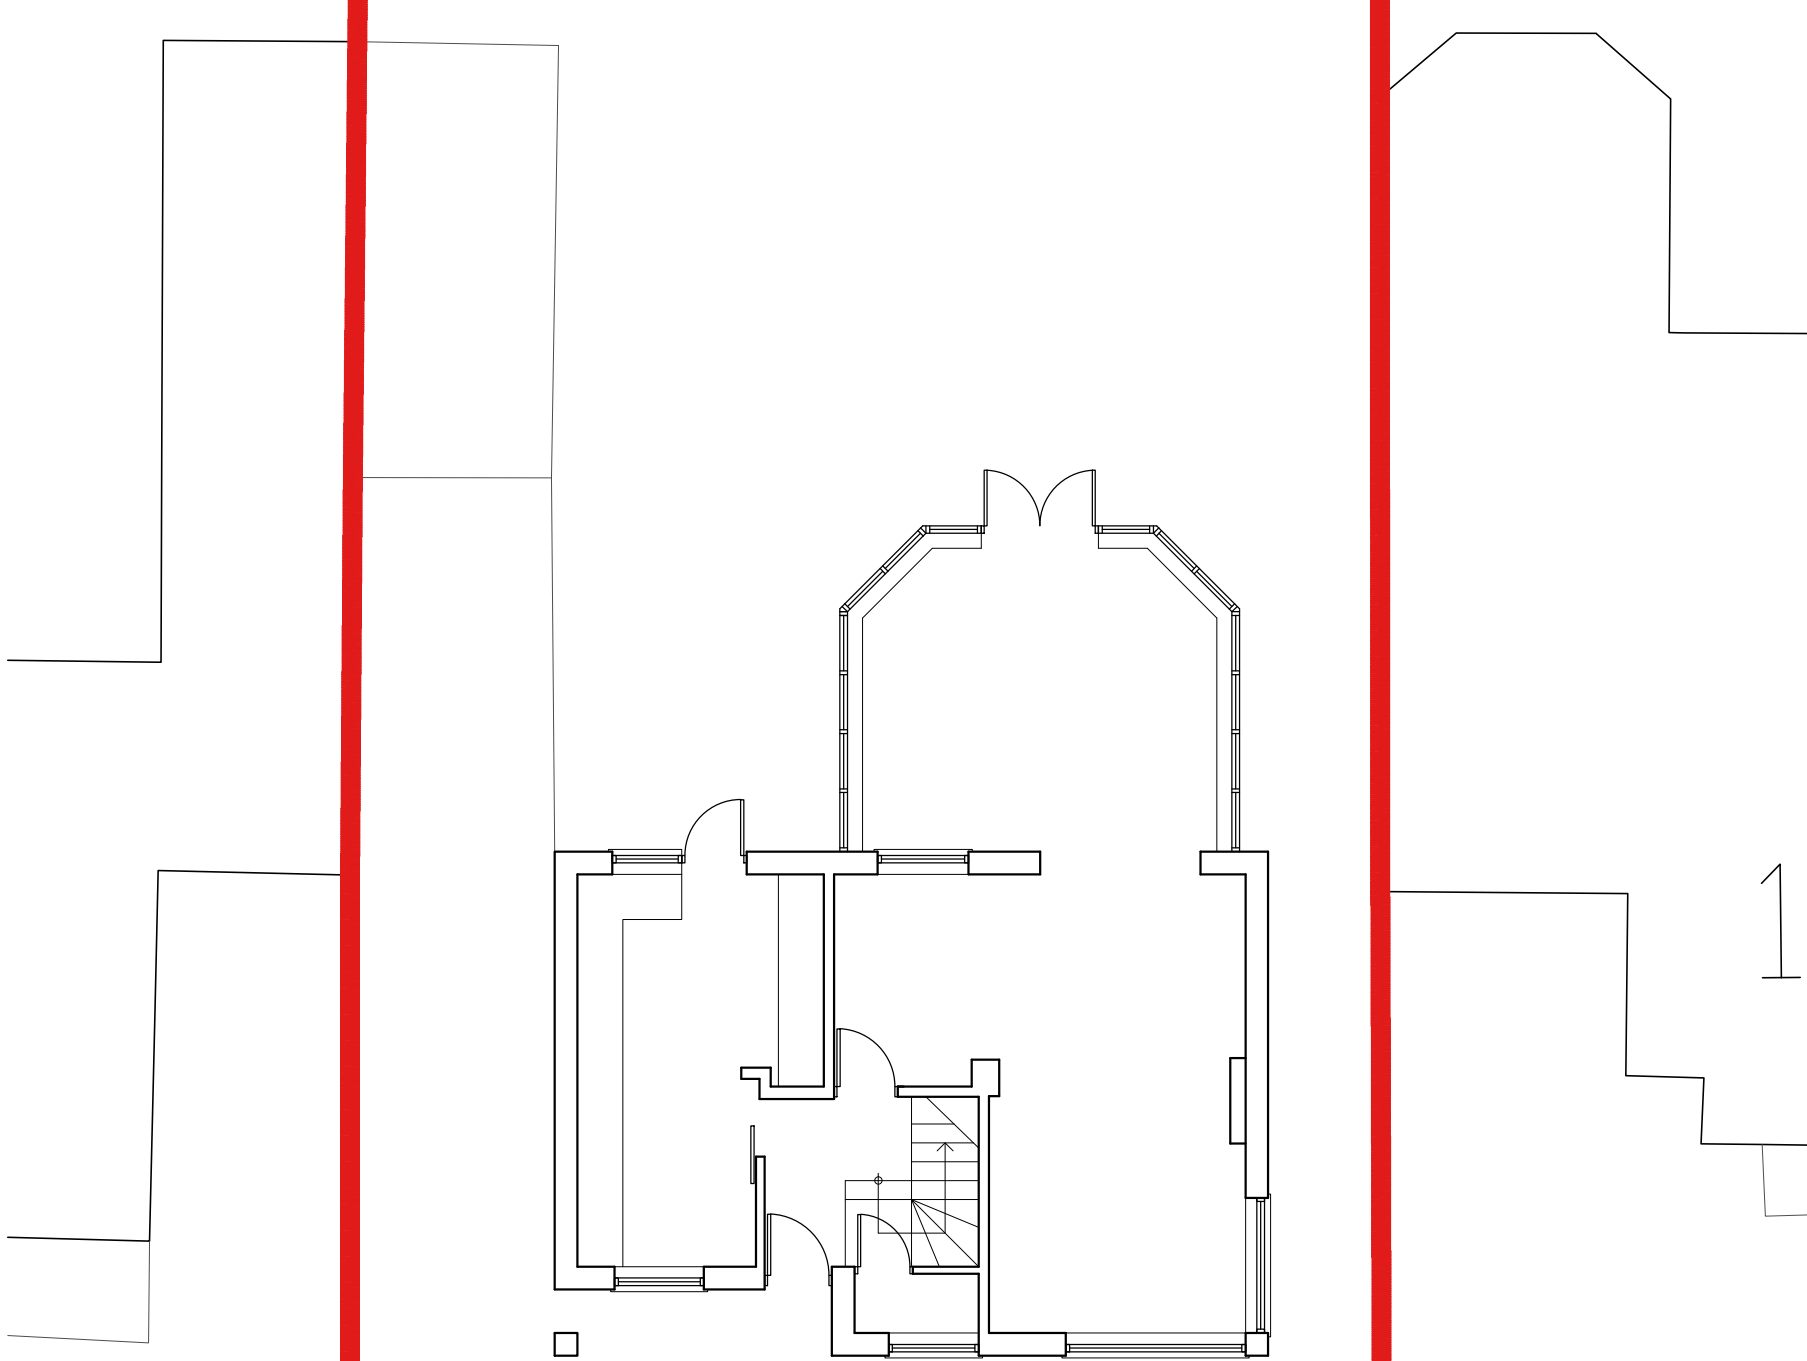

Site Block Plan



Site Location Plan - 1:1250

NOTE:
It may not be reproduced in part or in whole without prior written permission.
DISCLAIMER:
All dimensions to be checked on site before work commences.
SUBJECT TO BUILDING REGULATIONS, FIRE REGULATIONS AND STATUTORY APPROVALS.
This drawing is only to be used in conjunction with drawing notes & specification prepared by PARIO CONSULTANTS LIMITED.
Subject to statutory approval.

OPTION 1

pdrrio

pdrrio architecture
25 barnes walls road
segetonworth east
hampshire
PO15 5TT

architecture + design

T +44 (0) 1489 560885
E info@pdrrio-design.co.uk

Client:
Mr & Mrs Cox
17 Highfield Avenue
Waterlooville
Hampshire
PO7 7PY

Project:
Proposed Dormer Alteration
17 Highfield Avenue

Drawing Title:
Existing & Proposed
Plans & Elevations

Scale: 1:100 Date: Jan '19 Author: NRS

Drawing No.: 19004/001P Revision:

B

Copyright Pario Consulting Limited