


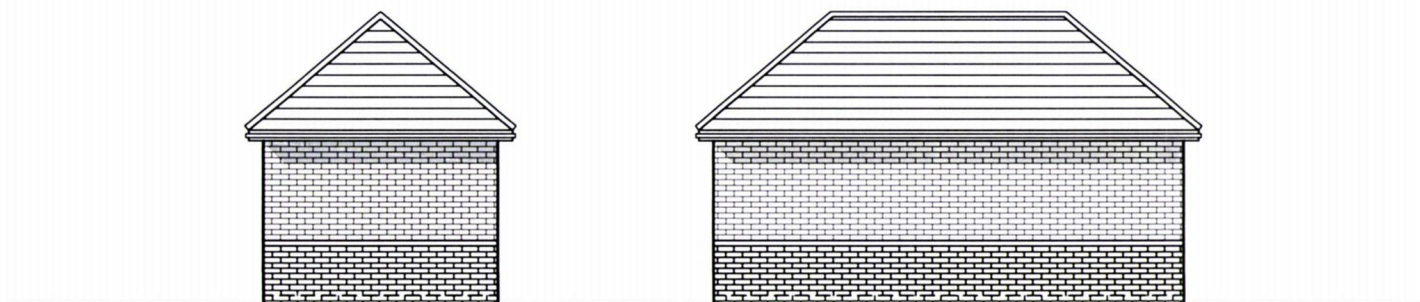


FRONT ELEVATION

SIDE ELEVATION




REAR ELEVATION

SIDE ELEVATION

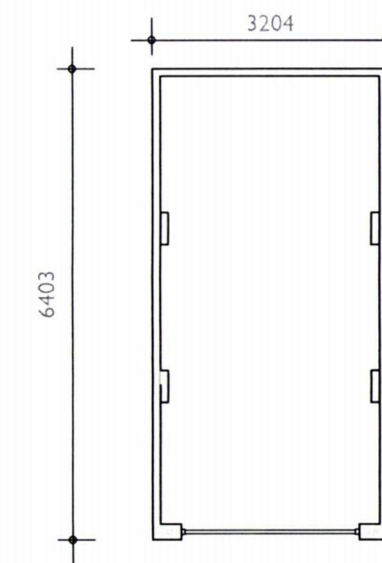

FLOOR PLAN

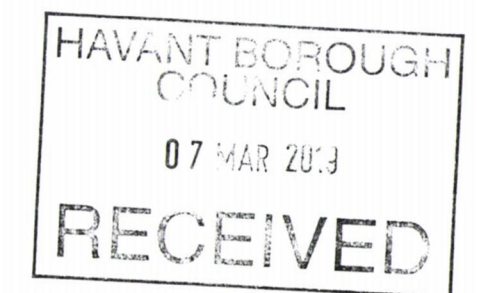

Project:
HAVANT ROAD,
EMSWORTH

Title:
GARAGES
ELEVATIONS & FLOOR PLANS

Drawn by: RKDB Checked by: MAH

Scale @ A3:
0 1 2 3 4 5m
Scale 1:100

Date: OCTOBER 2017

Rev	Date	Drawn	Checked
A	19.02.19	RKDB	MAH

AMENDED TO CLIENT COMMENTS

Drg No: CB_I5_I05_GAR_E03 Rev: A

Client:

 **BARRATT**
HOMES

