




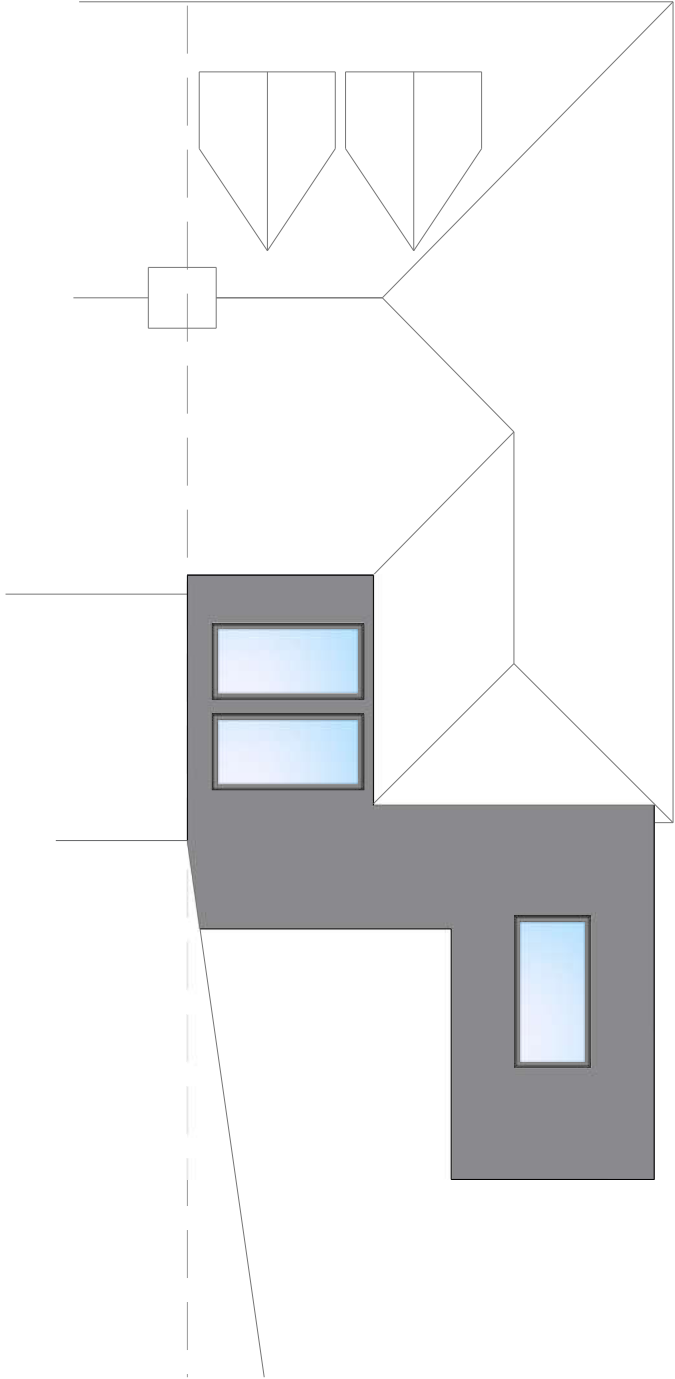


Roof Plan

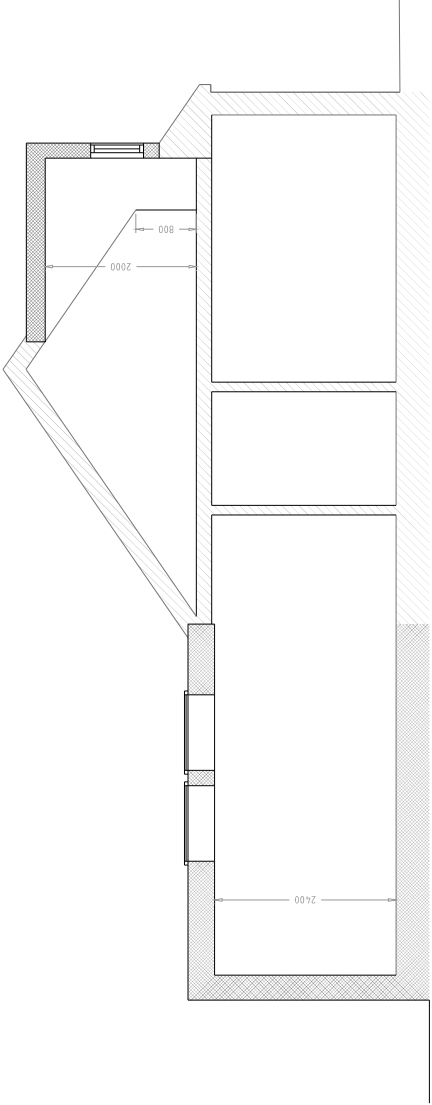

Section A-A

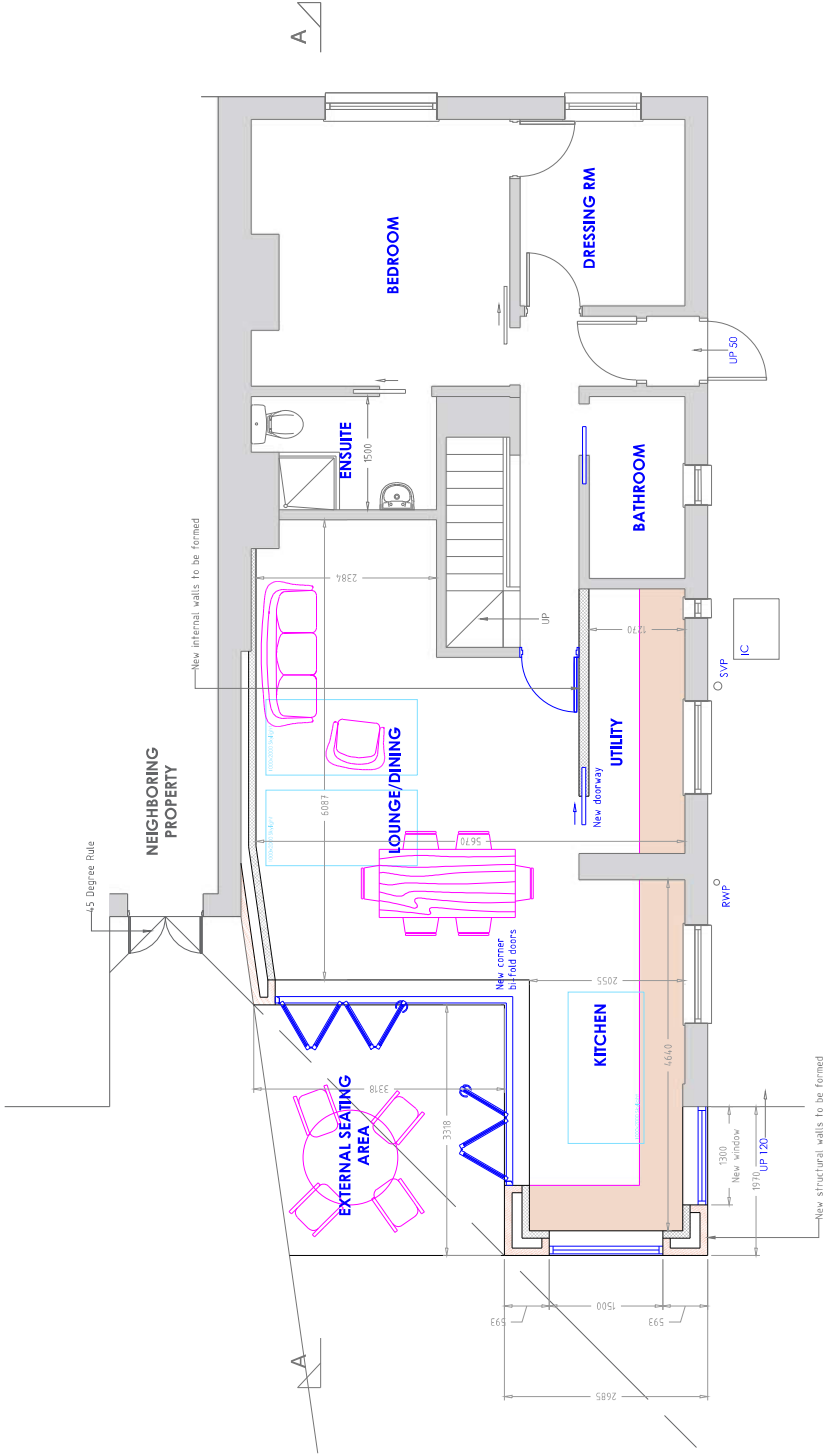

Ground Floor Plan

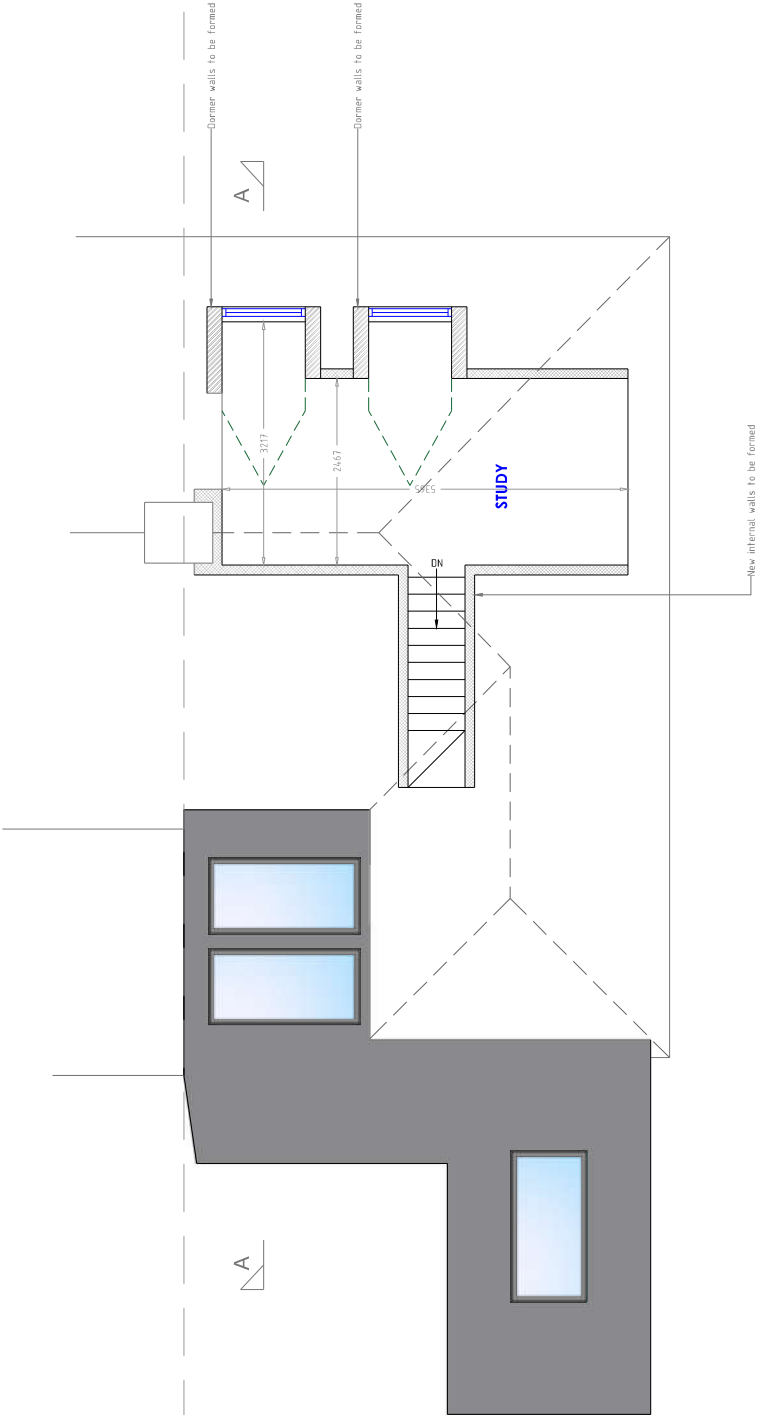

First Floor Plan



© this drawing is the copyright of look. design + build [Ldb]. Ldb design responsibility is limited to the design of the permanent works as finally constructed by Ldb as part of the design + build service.

PROJECT TITLE		DRAWING TITLE		No		REVISION		DATE	
Proposed Development at 49 Fir Copse Road Waterlooville		Proposed Plans/Section							
		Planning Application							
		1:100 @ A3		DE		PA-292-06			
		STATUS		DATE		DRAWING NO			
		SCALE		21.08.2018					
		DRAWN BY							