

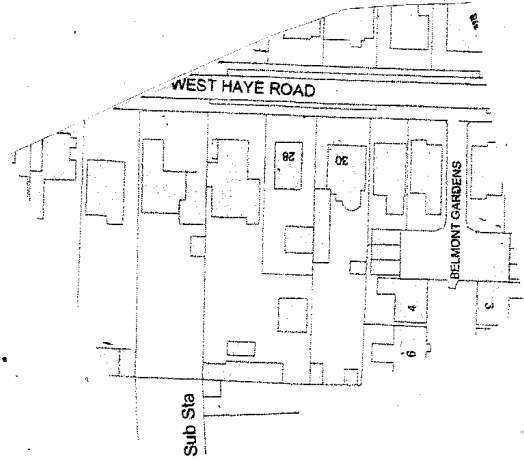


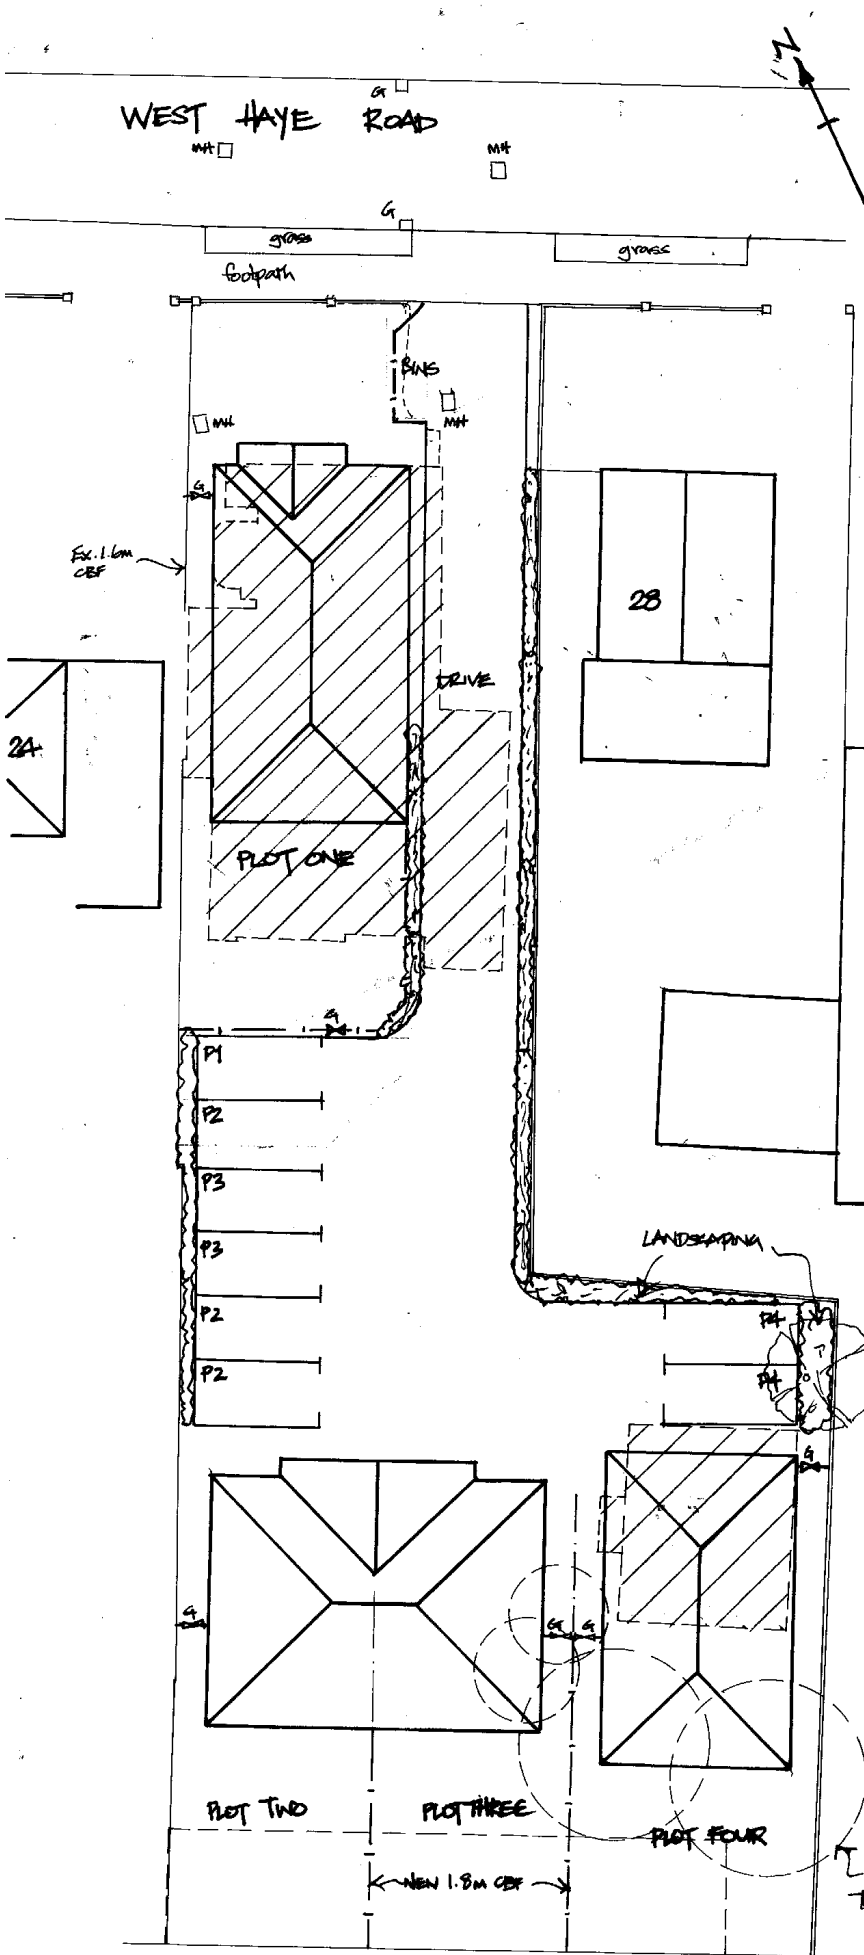

LOCATION PLAN
Scale 1:1250
DS HE 100046326

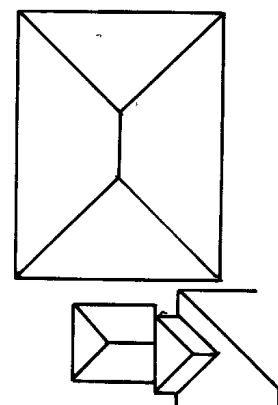

DEREK TREAGUS ASSOCIATES ARCHITECTURAL SERVICES No3-The Townhouse, 20 Nelson Road, Southsea, Hampshire PO5 2AS Tel: 07956 624094 Email: derek.treagus@gmail.com	
Project	DEVELOPMENT AT 26 WEST HAYE ROAD, HAYLING ISLAND, HAMPSHIRE.
Client	Mr & Mrs B Smith
Subject	Planning Drawing Site Plan
Date:	Nov 2018
Scale:	1:200@ A3
Rev:	Drg. No. 18/767/01
- Copyright reserved. - All dimensions are to be site confirmed and should not be scaled unless for Planning purposes. - Verify all queries with the office.	