



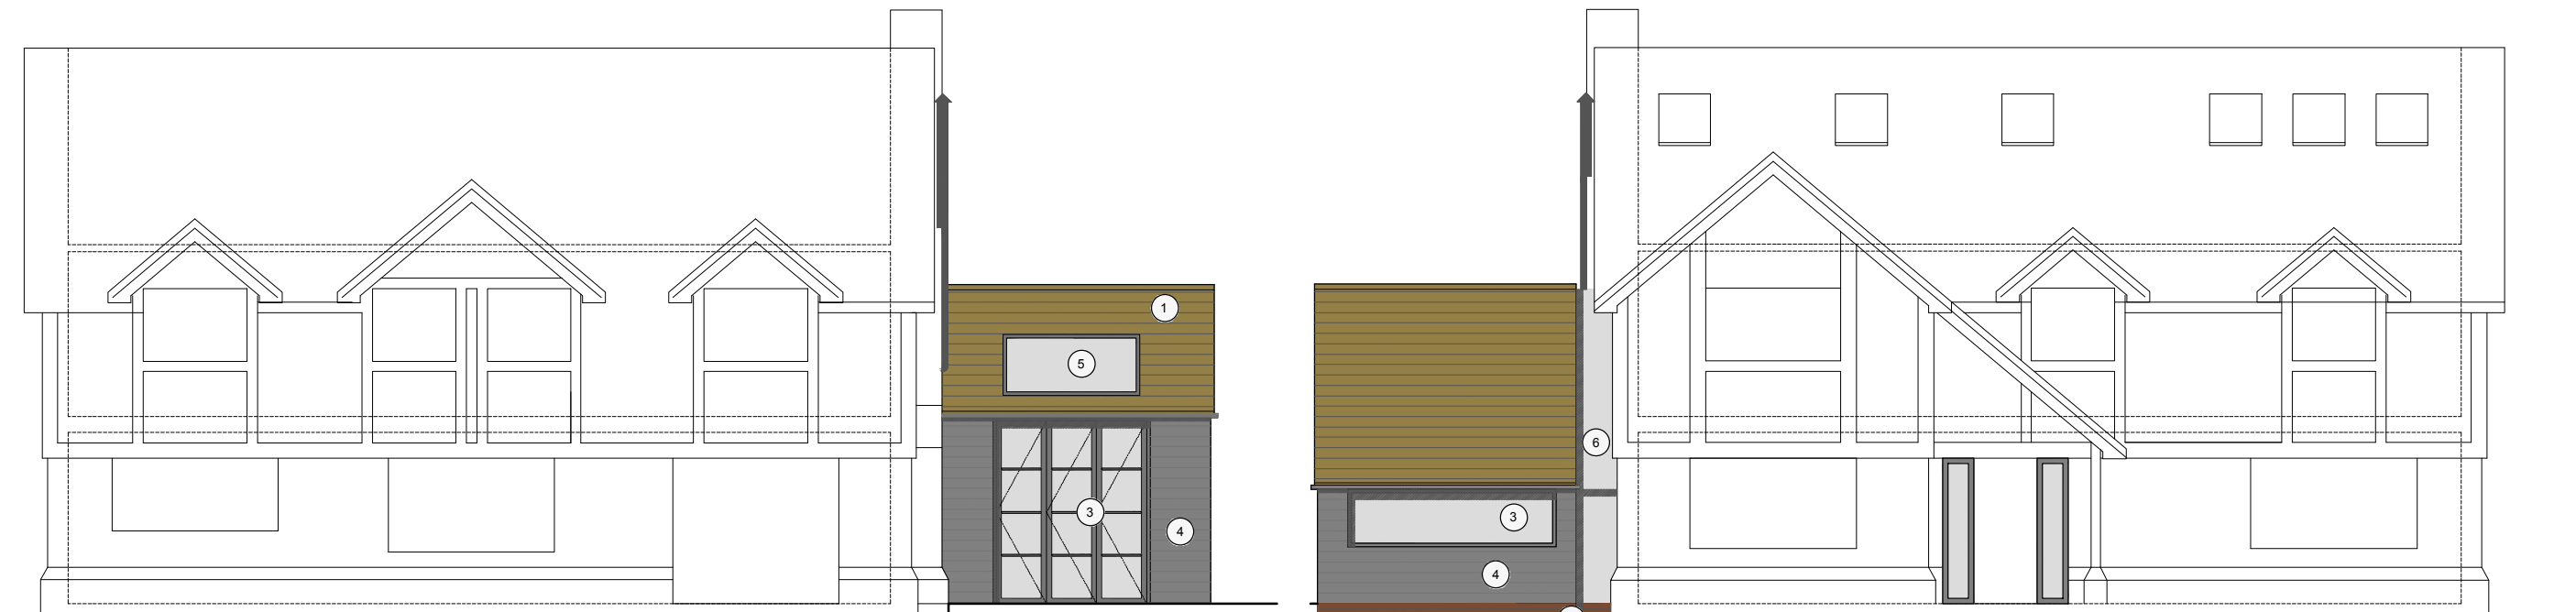


1 proposed north elevation
scale 1:100 @ A3


2 proposed south elevation
scale 1:100 @ A3

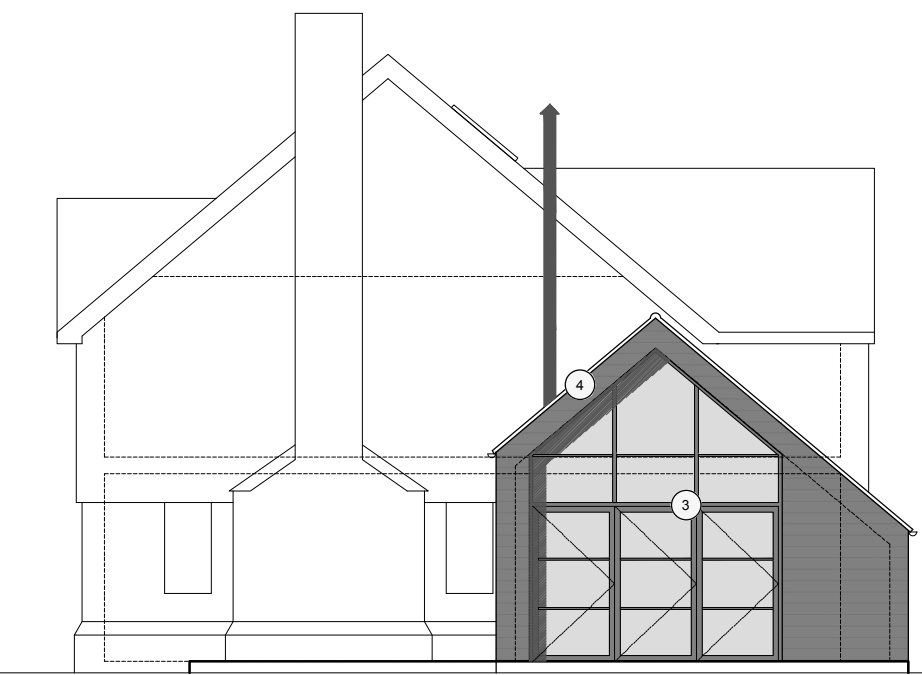

3 proposed west elevation
scale 1:100 @ A3

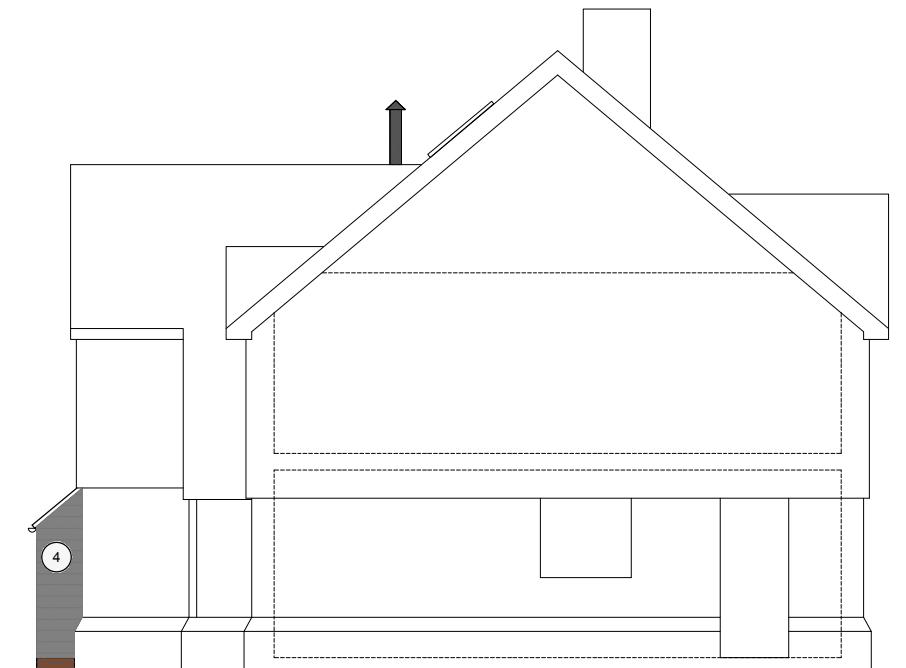

4 proposed east elevation
scale 1:100 @ A3

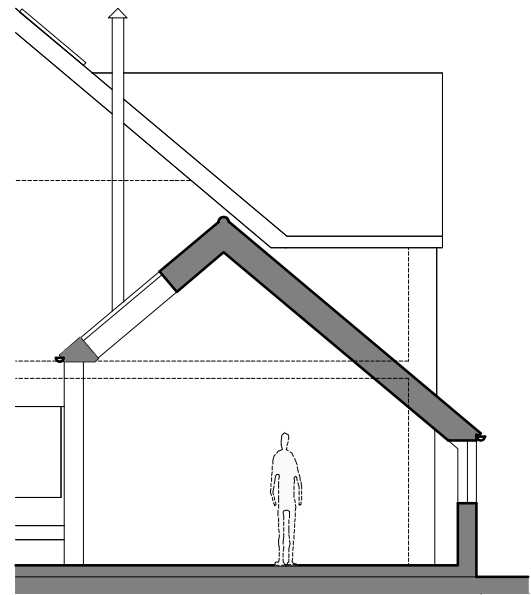

5 proposed section
scale 1:100 @ A3

material key



1 roof tiles to match existing



2 brick to match existing



3 new grey-framed windows & doors



4 timber cladding



5 flush-glazed roof window

6 glass construction

planning

this drawing is not for construction
this drawing is the property of:
dwell design
unit 8d,
funtley court,
funtley hill,
fareham,
po16 7uy

revisions
a/05.09.2019/minor update

scale bars
1:100
0 1 2 5

scale
1:100 @ A3

job name
34 st helens road

date
june 19

job number
19019

drawing number
(pl)07

dwell design ltd

drawing name
proposed elevations and section

status
planning

revision
a