


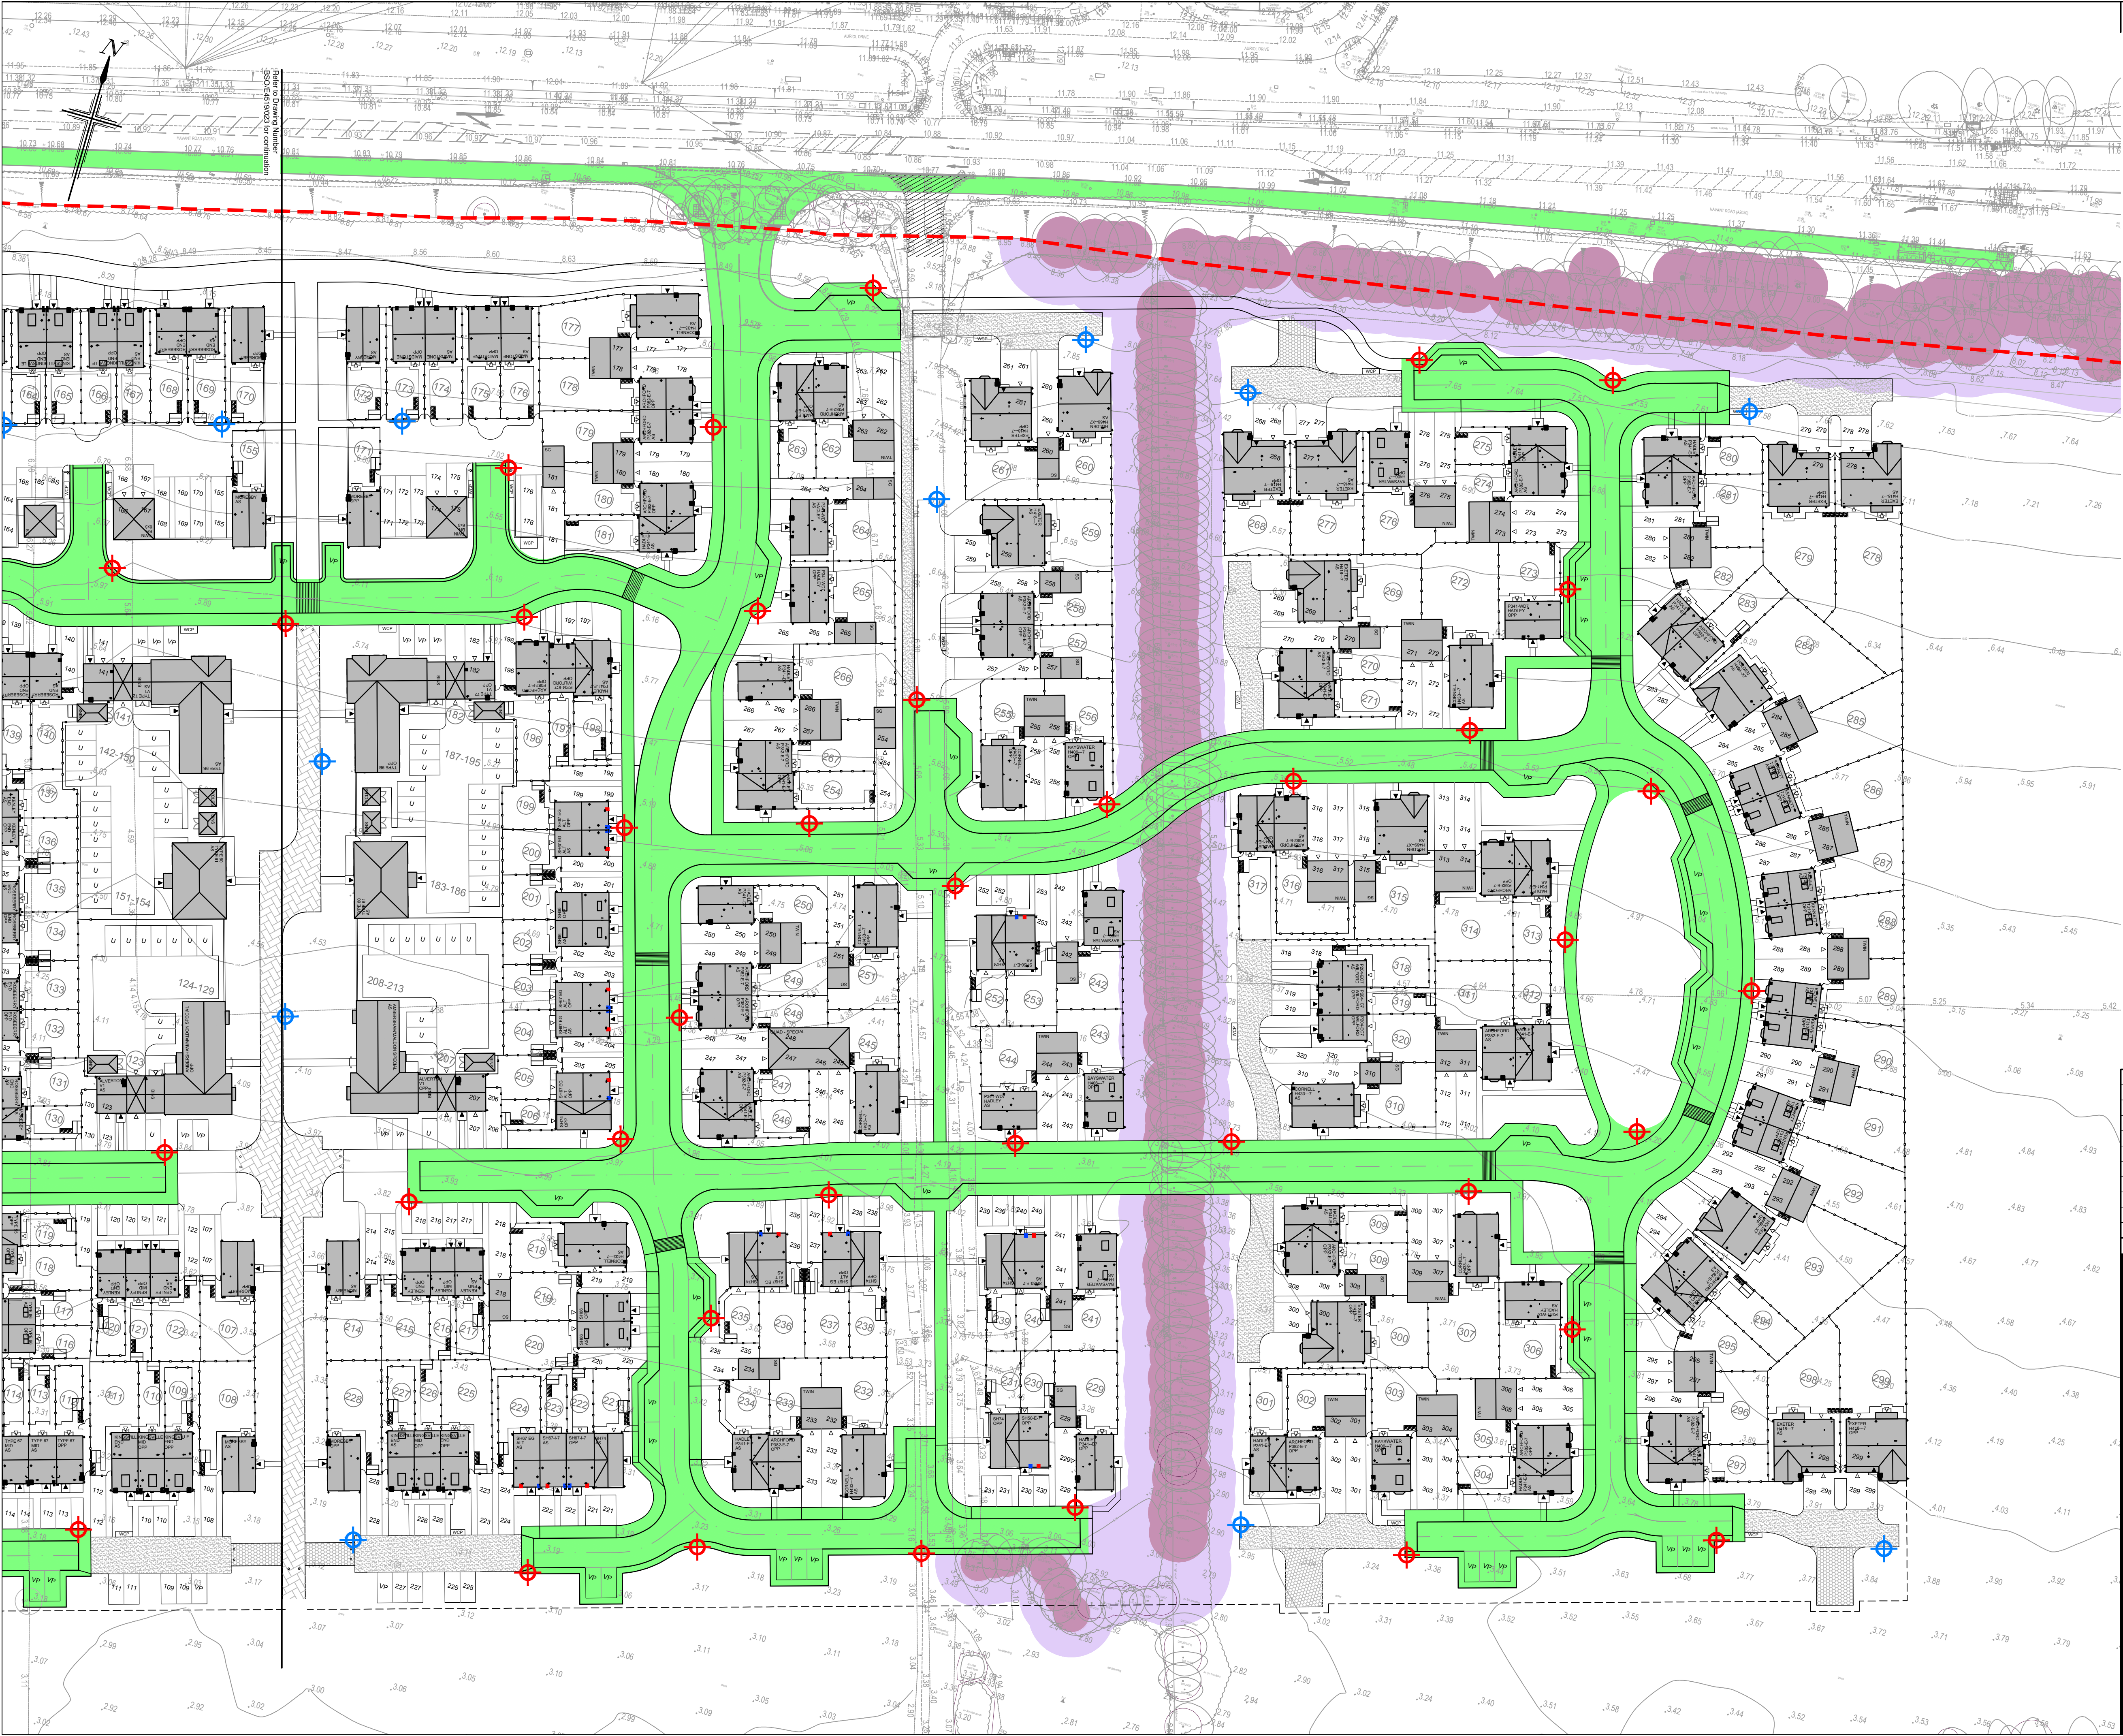

NOTES

1. All dimensions are in metres unless stated otherwise.
2. Do not scale from this drawing. Only written dimensions are to be used.
3. Site layout based on ID Partnership Proposed Site Layout Plan, drawing number PL04 Revision Q, issued to RCP in .dwg format on 02/05/2019.
4. Topographic Survey as per Siltline survey drawing number 36FA01 dated August 2016.
5. Landscaping based on Fabrik Landscaping Layout, drawing D2434 issued in .dwg format on 01/05/2018.

KEY

Indicative Adoptable Lighting Column Position (62 No.)




Potential Private Lighting Column Position (21 No.)



Potential Adoptable Highways
(Subject to consultation with HCC)



Any lighting requirement in Nature Park and Play Area subject to agreement with Ecologist.

 

Rev.	Date	Details	By	Chkd	Appd
H	08.05.19	Revised to latest site layout.	NW	AC	TRS
G	13.02.19	Revised to latest site layout.	TRS	TRS	TRS
F	09.01.19	Revised to suit latest site layout.	NW	AC	TS
E	17.10.18	Revised to suit latest site layout.	NW	AC	TS
D	21.09.18	Revised to suit latest site layout.	NW	AC	TS
C	01.05.18	Indicative lighting column positions revised to suit latest Landscape Layout.	NW	AC	TS
B	30.04.18	Turning head removed from opposite Plots 278 & 279.	AC	AC	TRS
A	30.04.18	Client logos revised.	AC	TS	TS

Client:-



Site:-
Land at Forty Acre Farm, Havant Road, Havant

Drawing Title:-
INDICATIVE STREET LIGHTING LAYOUT

SHEET 2 OF 2

Date:	April 2018	Scales:	1:500 at A1
Drawn:	NW	Checked:	AC
Approved:	TRS		

Drawing No. BSO/E4519/024 H

PRELIMINARY



Rogers Cory Partnership
Architectural and Civil Consultants
The Old School Old School Road
Hook Hampshire RG27 9NJ
T: 01256 769269 E: mail@rcpconsultants.co.uk W: rcpcconsultants.co.uk