



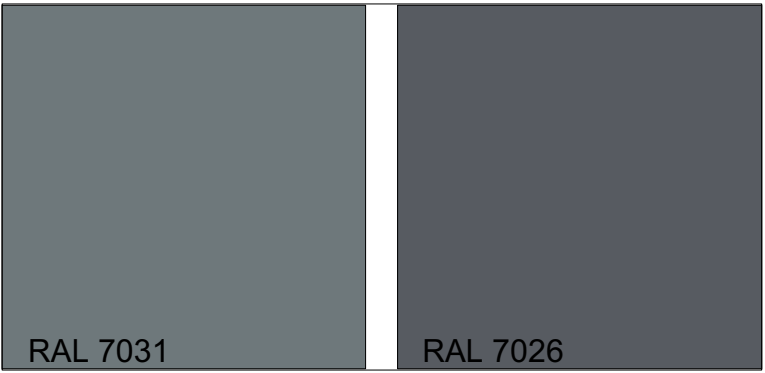

CONTRACTORS MUST CHECK ALL DIMENSIONS ON SITE. ONLY FIGURED DIMENSIONS ARE TO BE WORKED FROM. DISCREPANCIES MUST BE REPORTED TO THE ARCHITECT BEFORE PROCEEDING.
© THIS DRAWING IS COPYRIGHT

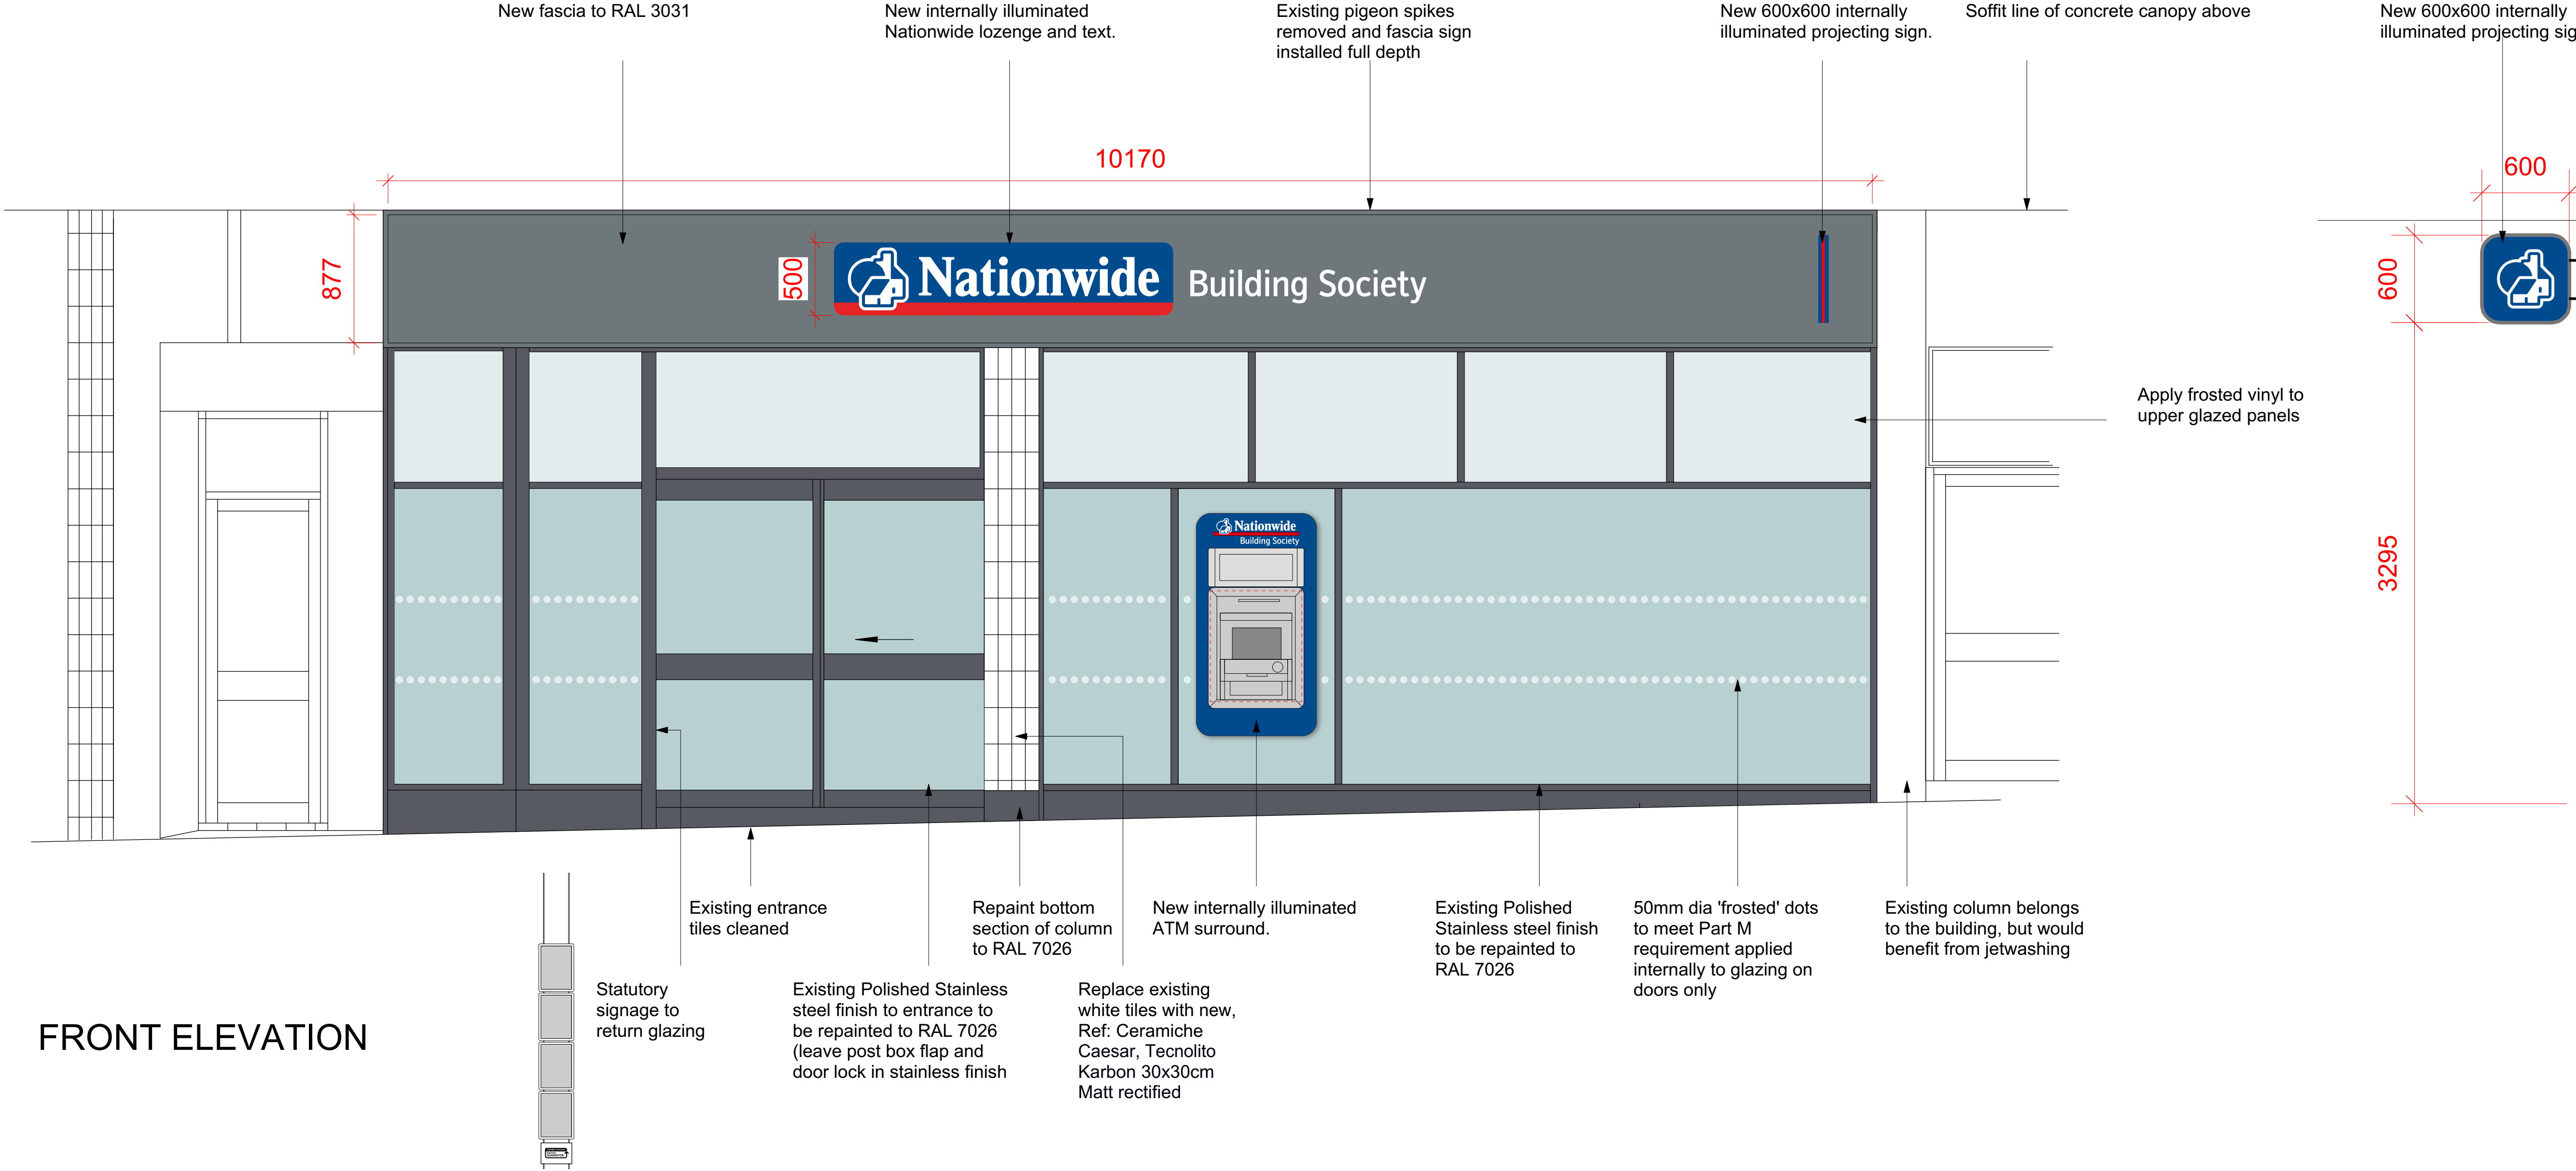

FRONT ELEVATION

REVISIONS				DRAWING TYPE:			
BRANCH NAME & PREFIX: Name: 3 Clock House PO7 7HE Prefix: 0311				[PLANNING] PROPOSED EXTERNAL ELEVATION			
SCALE @ A1: 1:25	SCALE @ A3: 1:50	DATE DRAWN: 21.01.19	DRAWN BY: 4AD LONDON	STATUS: Draft / Approved	PROPERTY LOCATION CODE: WA19	DRAWING REF NO: PR.01.E1	REV. -
CHECKED BY & DATE: 4AD LONDON		JOB REF: 18 270					