



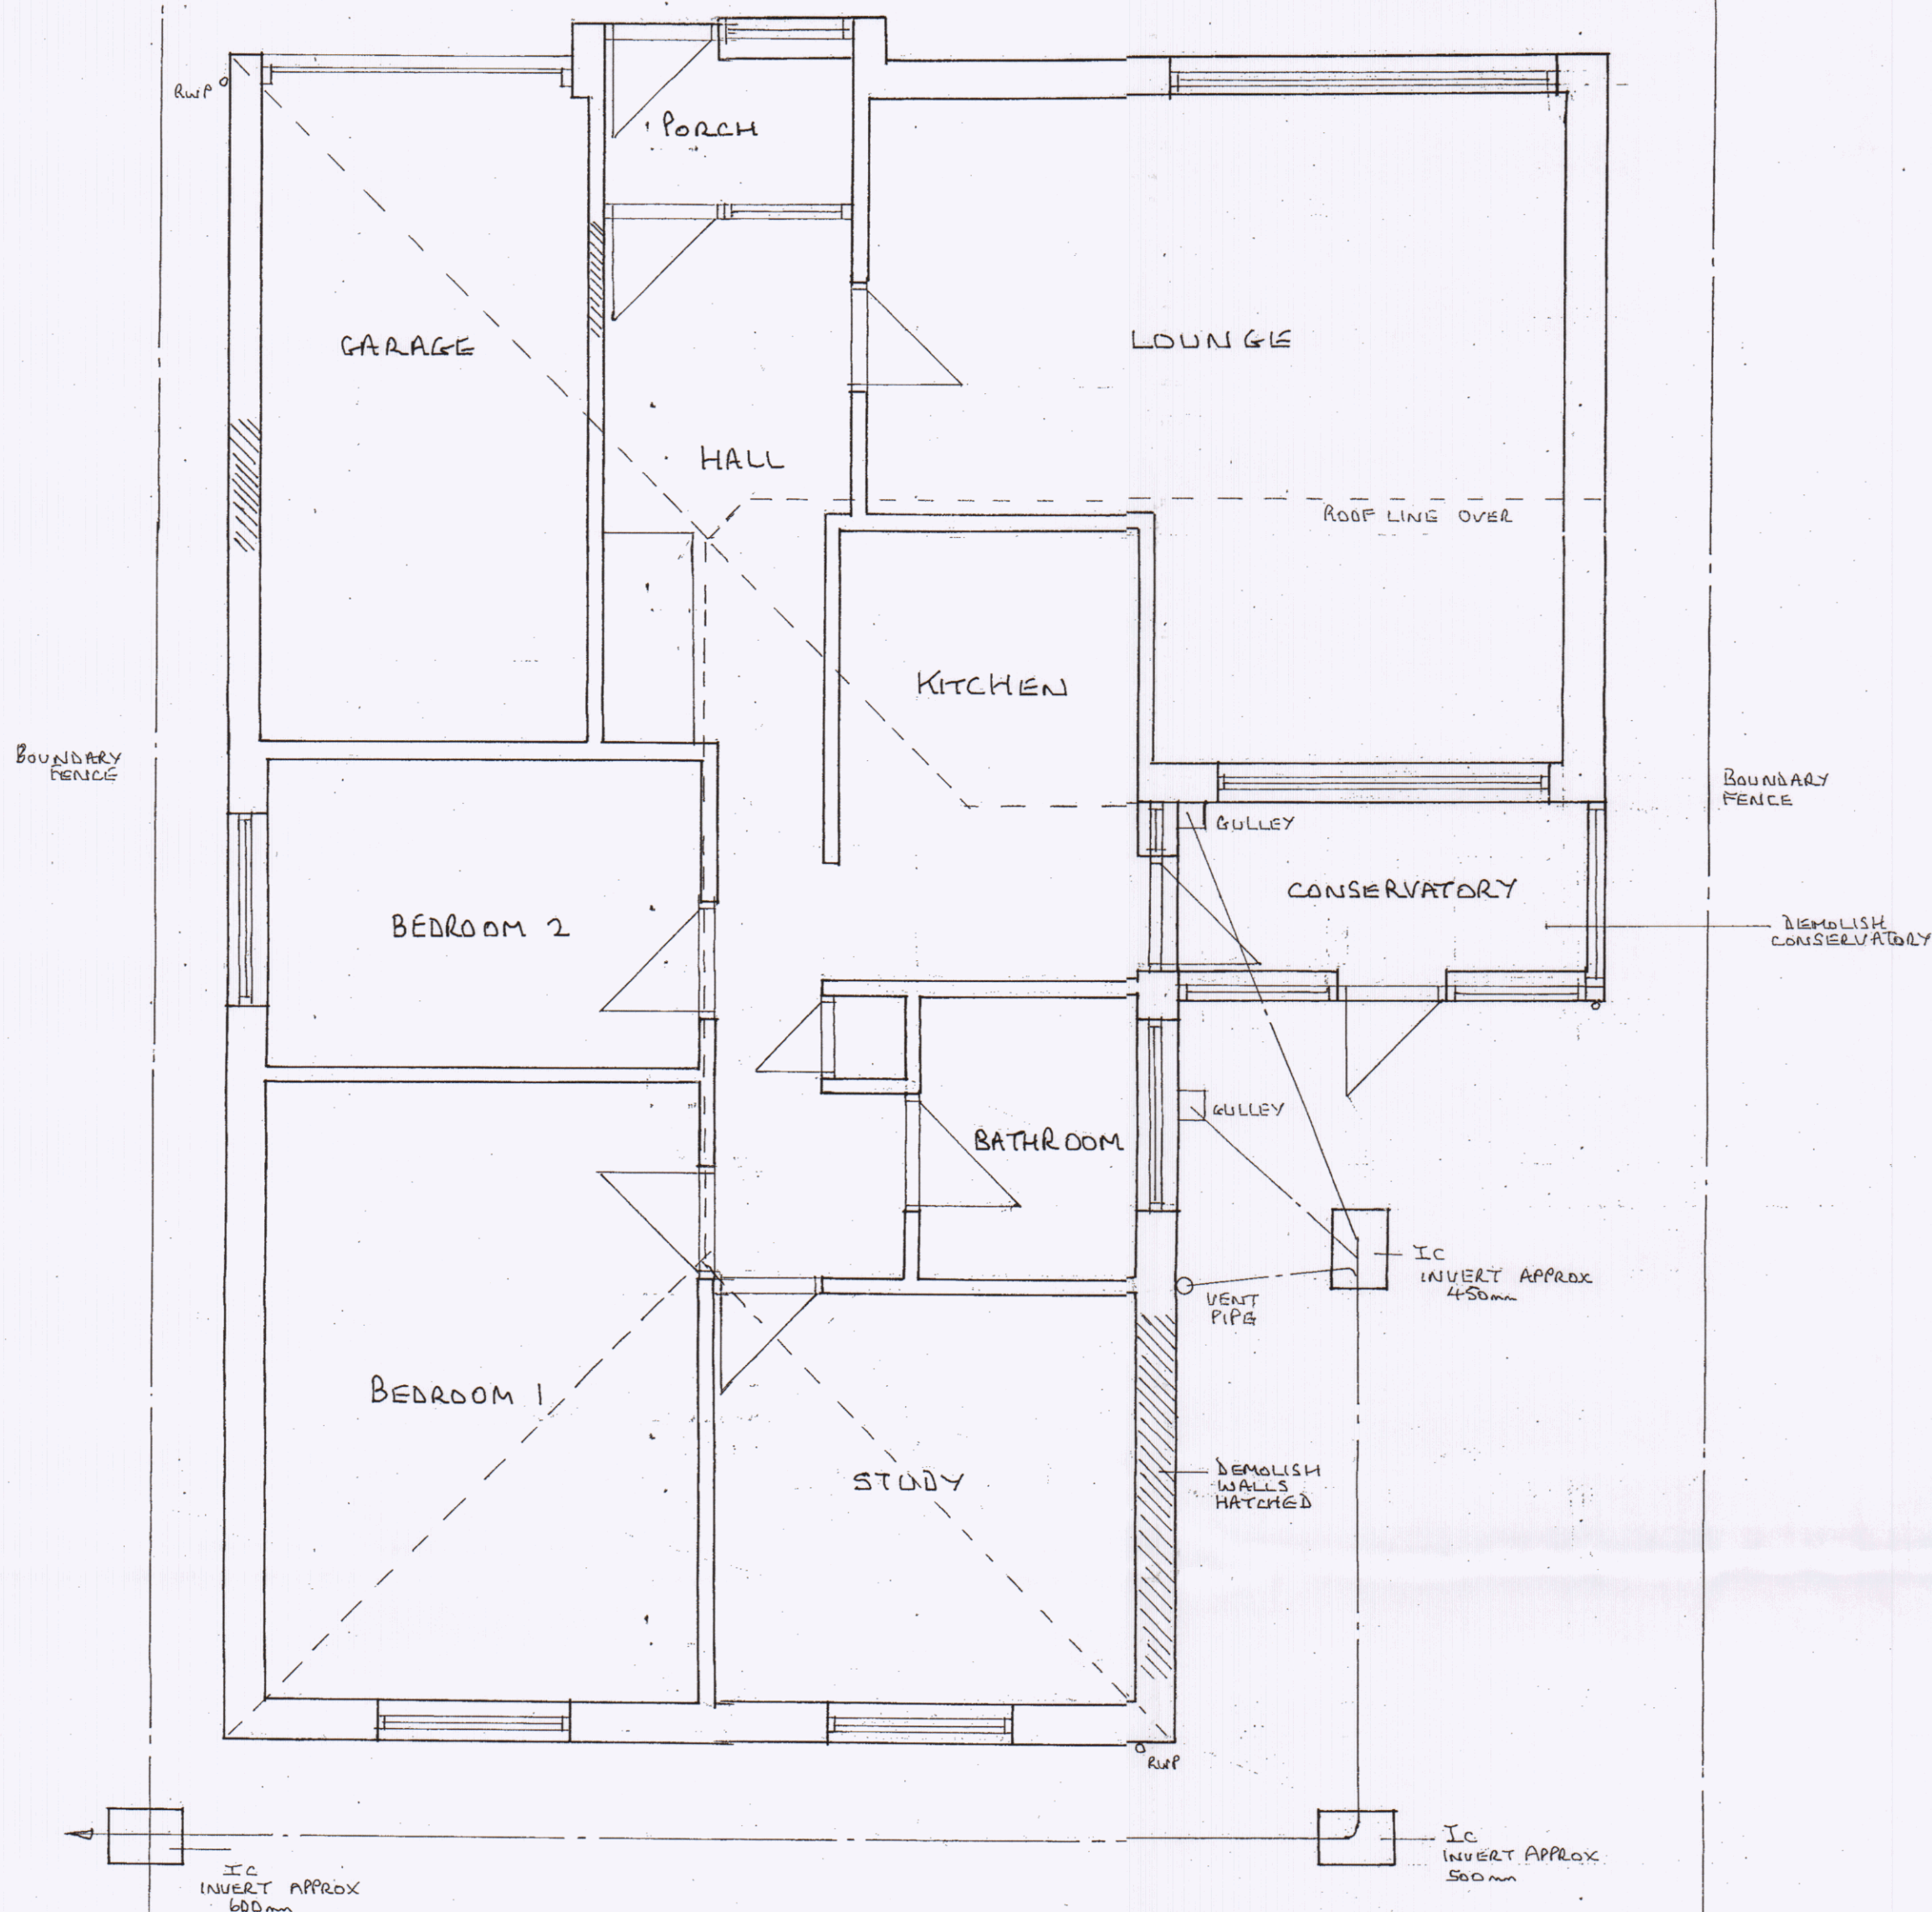


FLOOR PLAN




REAR (EAST) ELEVATION

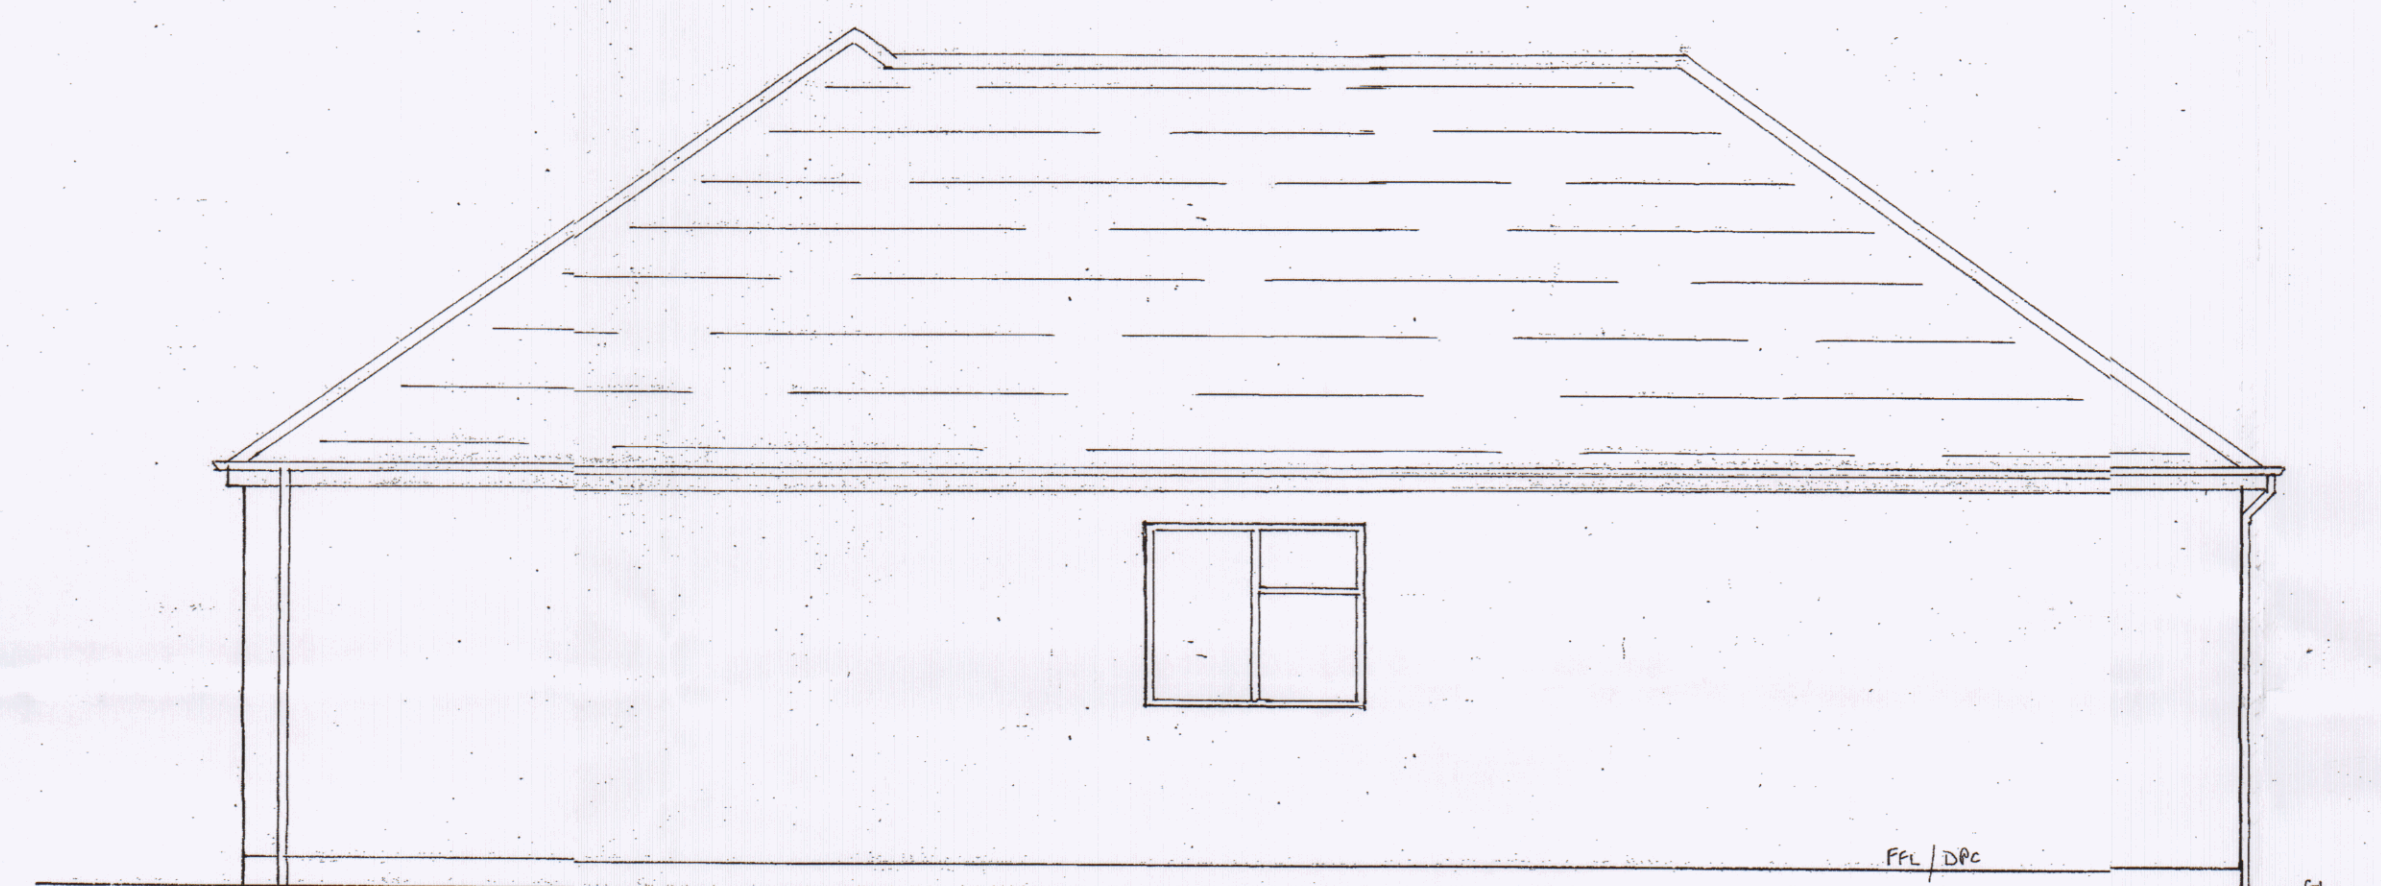


SIDE (SOUTH) ELEVATION

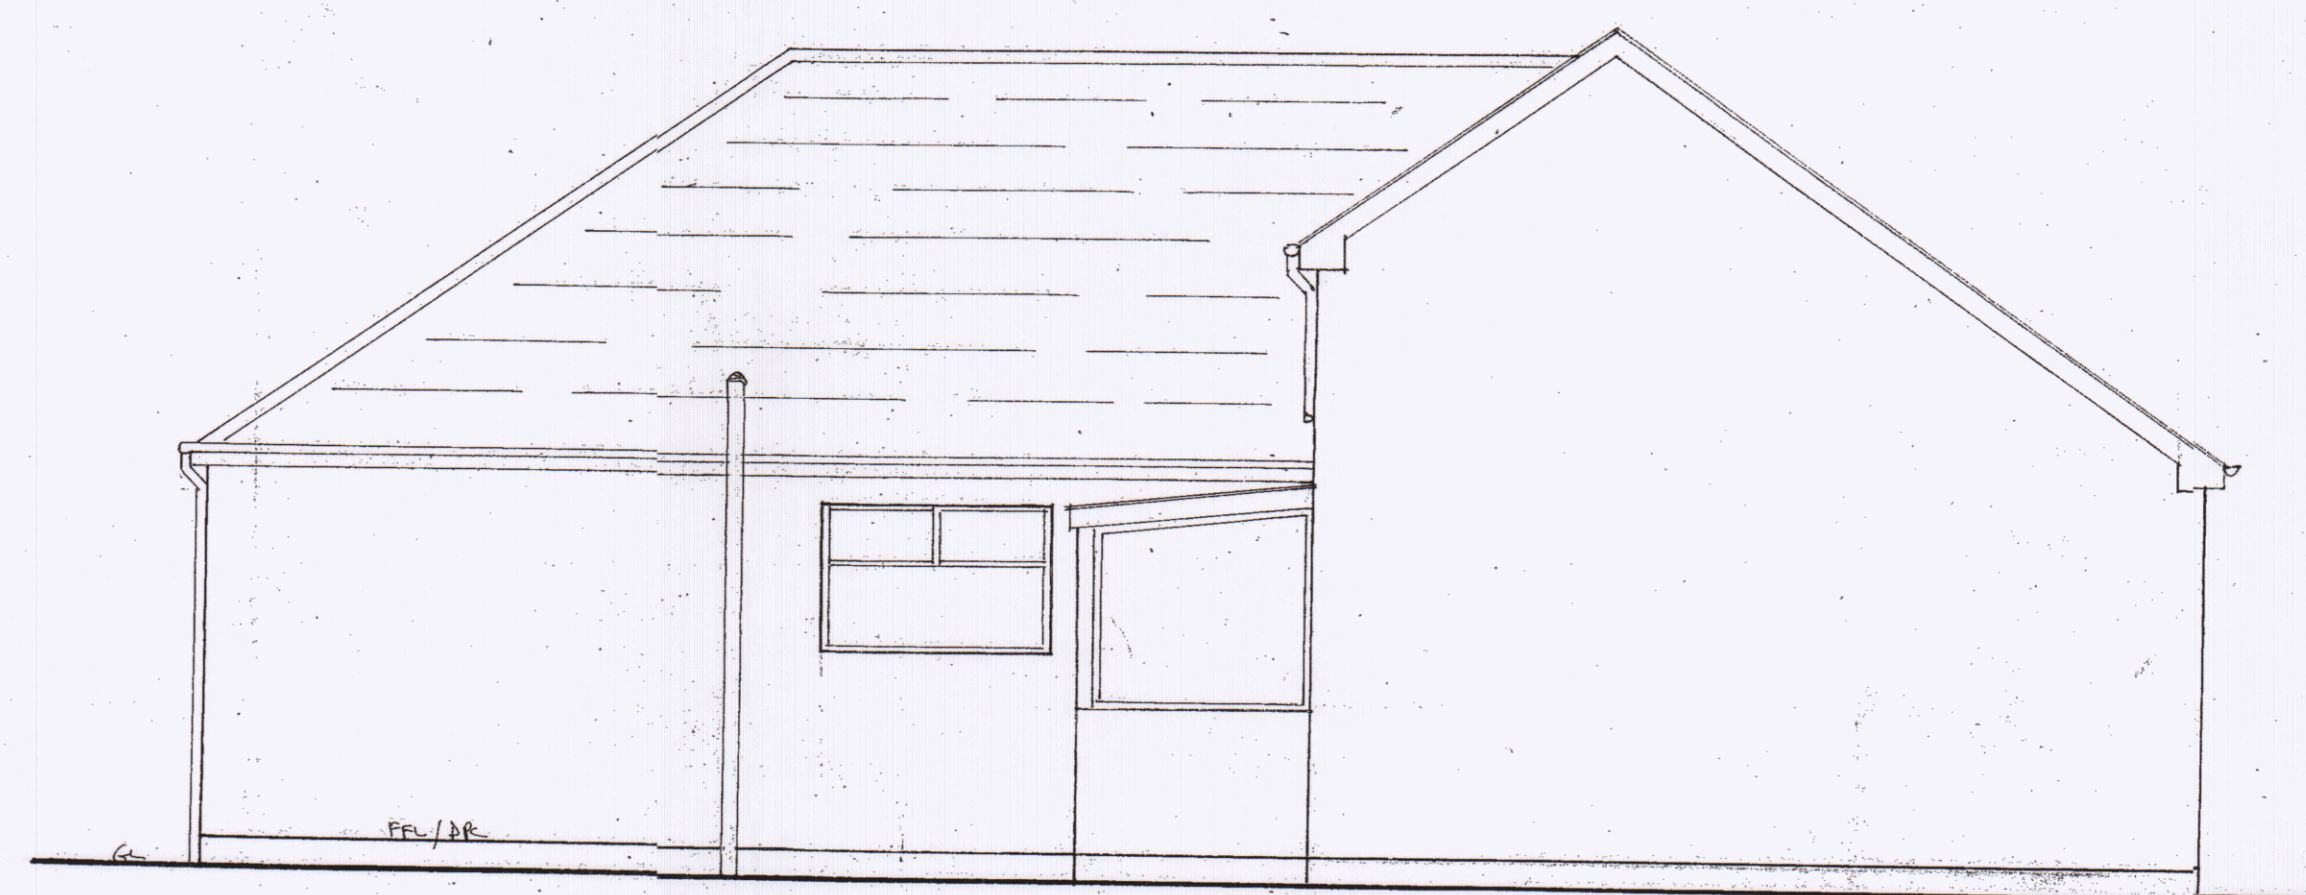

SIDE (NORTH) ELEVATION

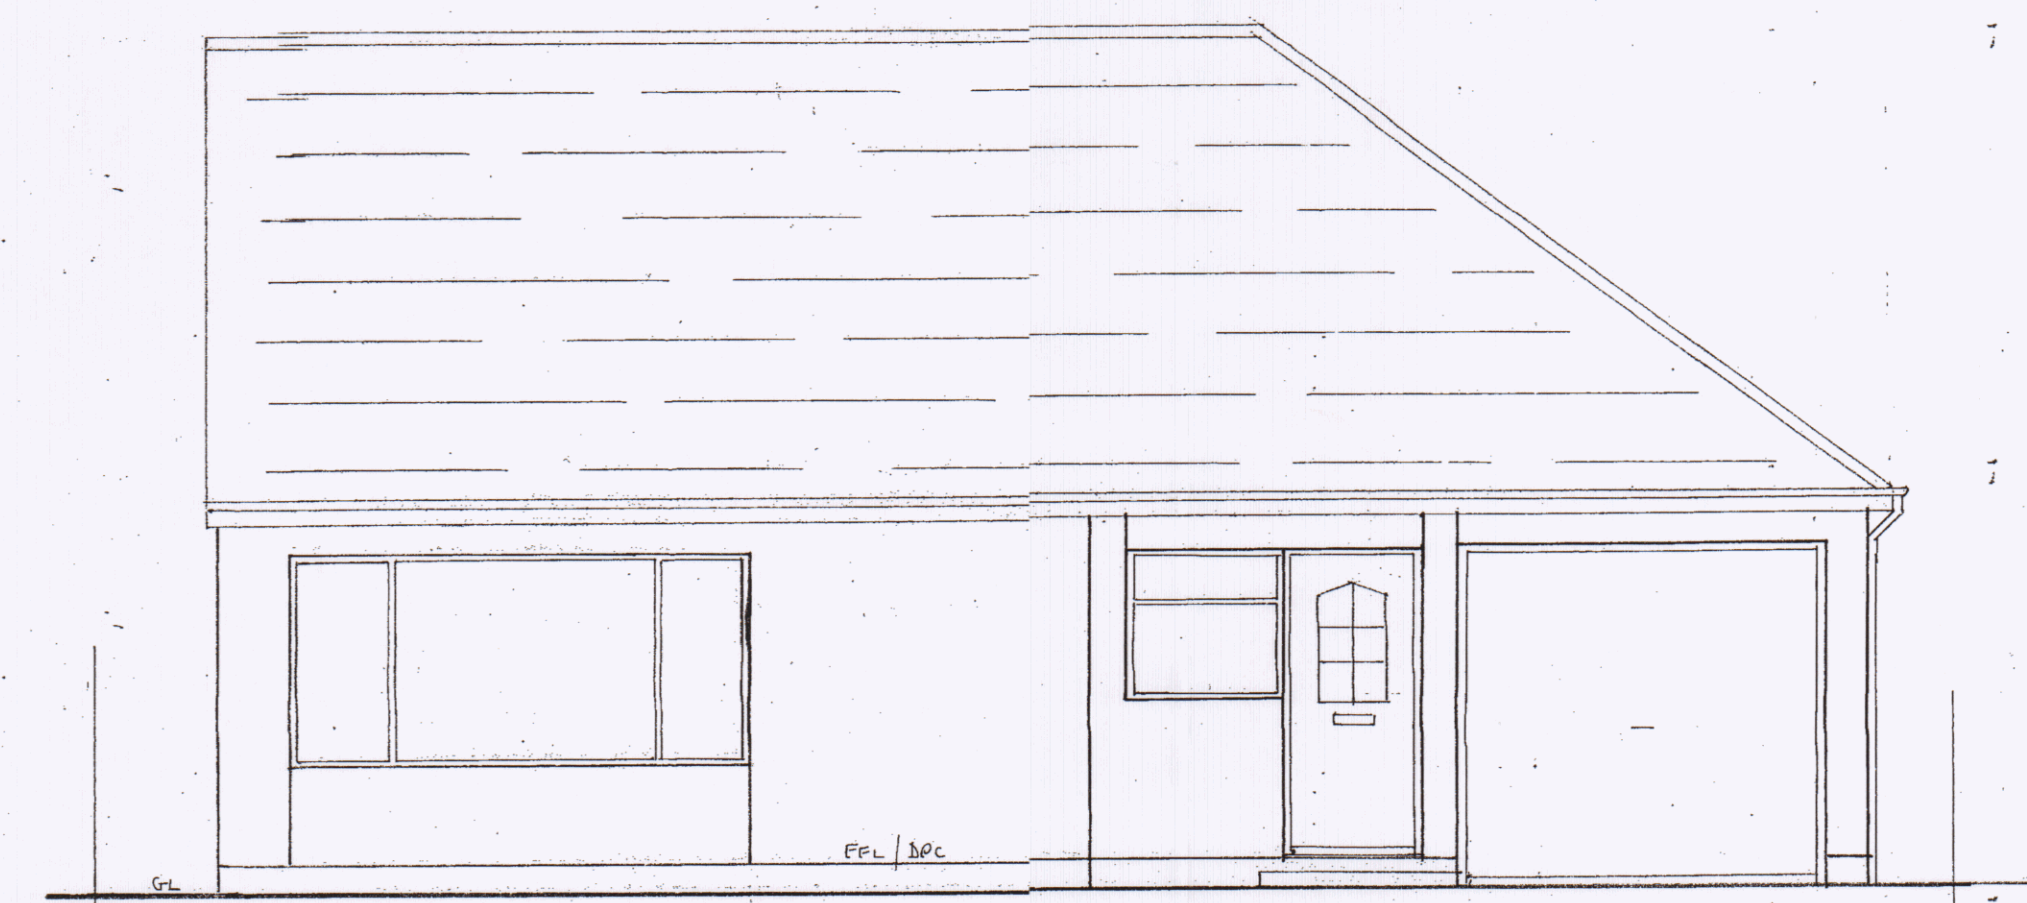


FRONT (WEST) ELEVATION

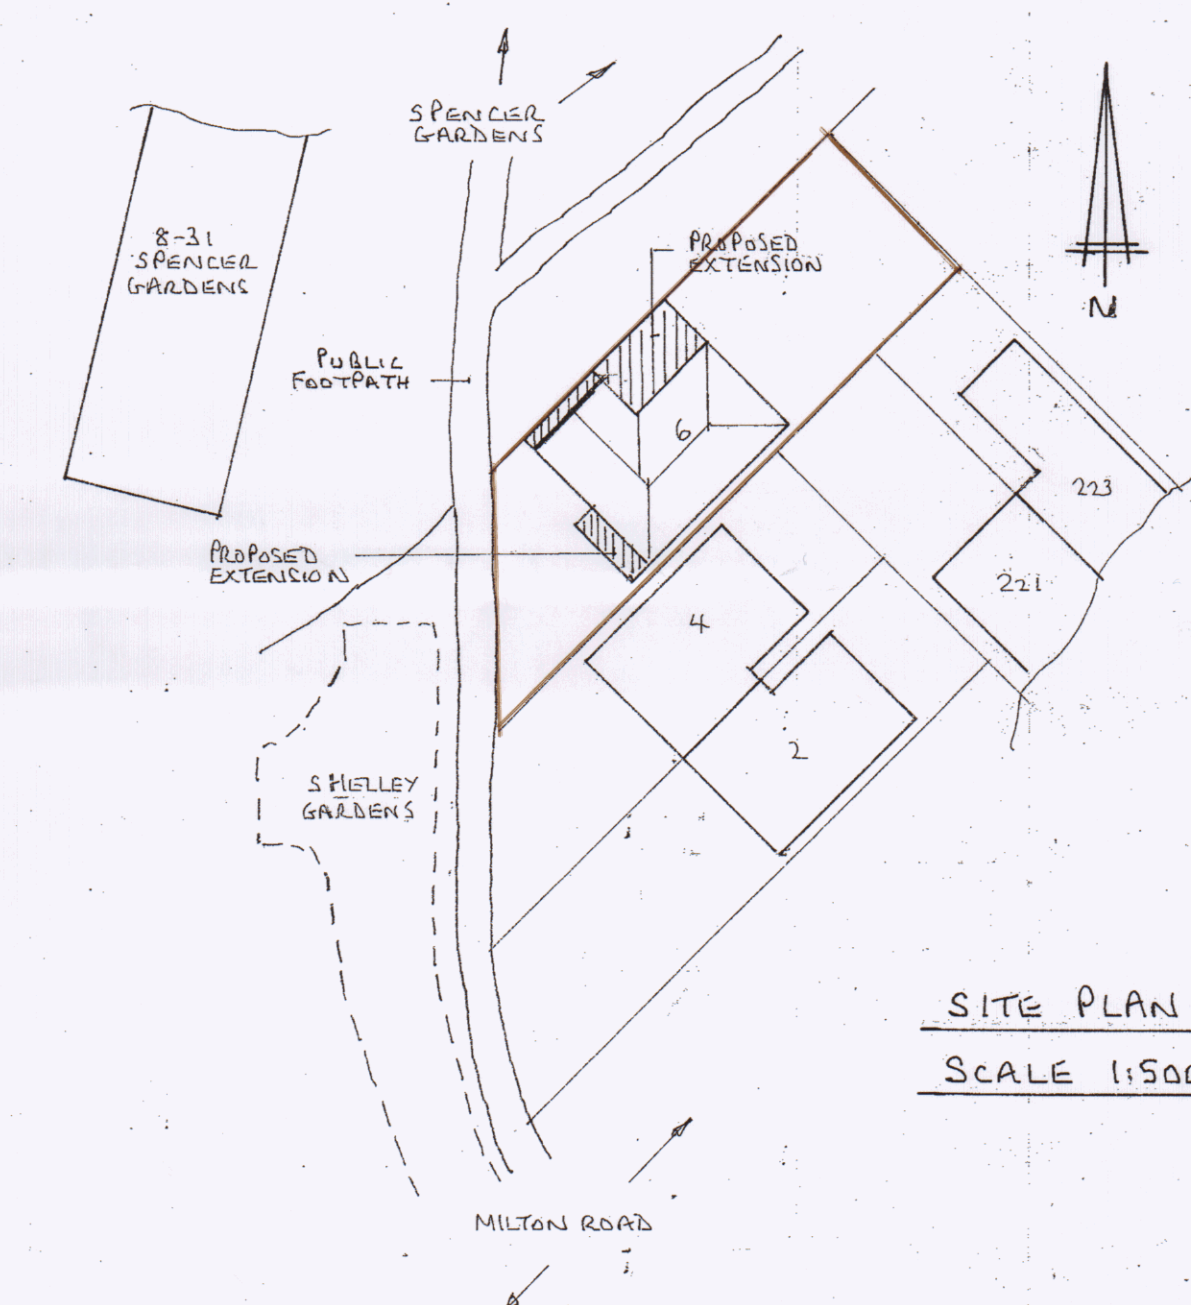

SITE PLAN
SCALE 1:500

HAVANT BOROUGH COUNCIL
10 MAY 2019
RECEIVED

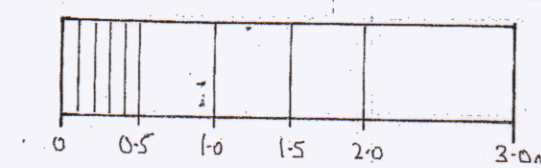

SCALE BAR 1:50 @ A1 SIZE

EXISTING PLANS / ELEVATIONS

PROPOSED REAR EXTENSION AND ALTERATIONS, AT: 6 SHELLEY GARDENS, COWPLAIN.

FOR MR A. BATCHELAR

SCALE 1:50 DATE 26-4-19

JOB No. 04/19 (01) DWN BY MS

REVISIONS: