



Notes
This drawing may be scaled for the purposes of Planning Applications, Land Registry and for Legal plans where the scale bar is used, and where it verifies that the drawing is an original or an accurate copy; it may not be scaled for construction purposes.
Always refer to figured dimensions. All dimensions are to be checked on site. Discrepancies and/or ambiguities between this drawing and information given elsewhere must be reported immediately to this office for clarification before proceeding. All drawings are to be used in conjunction with the specification and all works to be carried out in accordance with latest British Standards / Codes of Practice.

- Site boundary
— Other land in client ownership

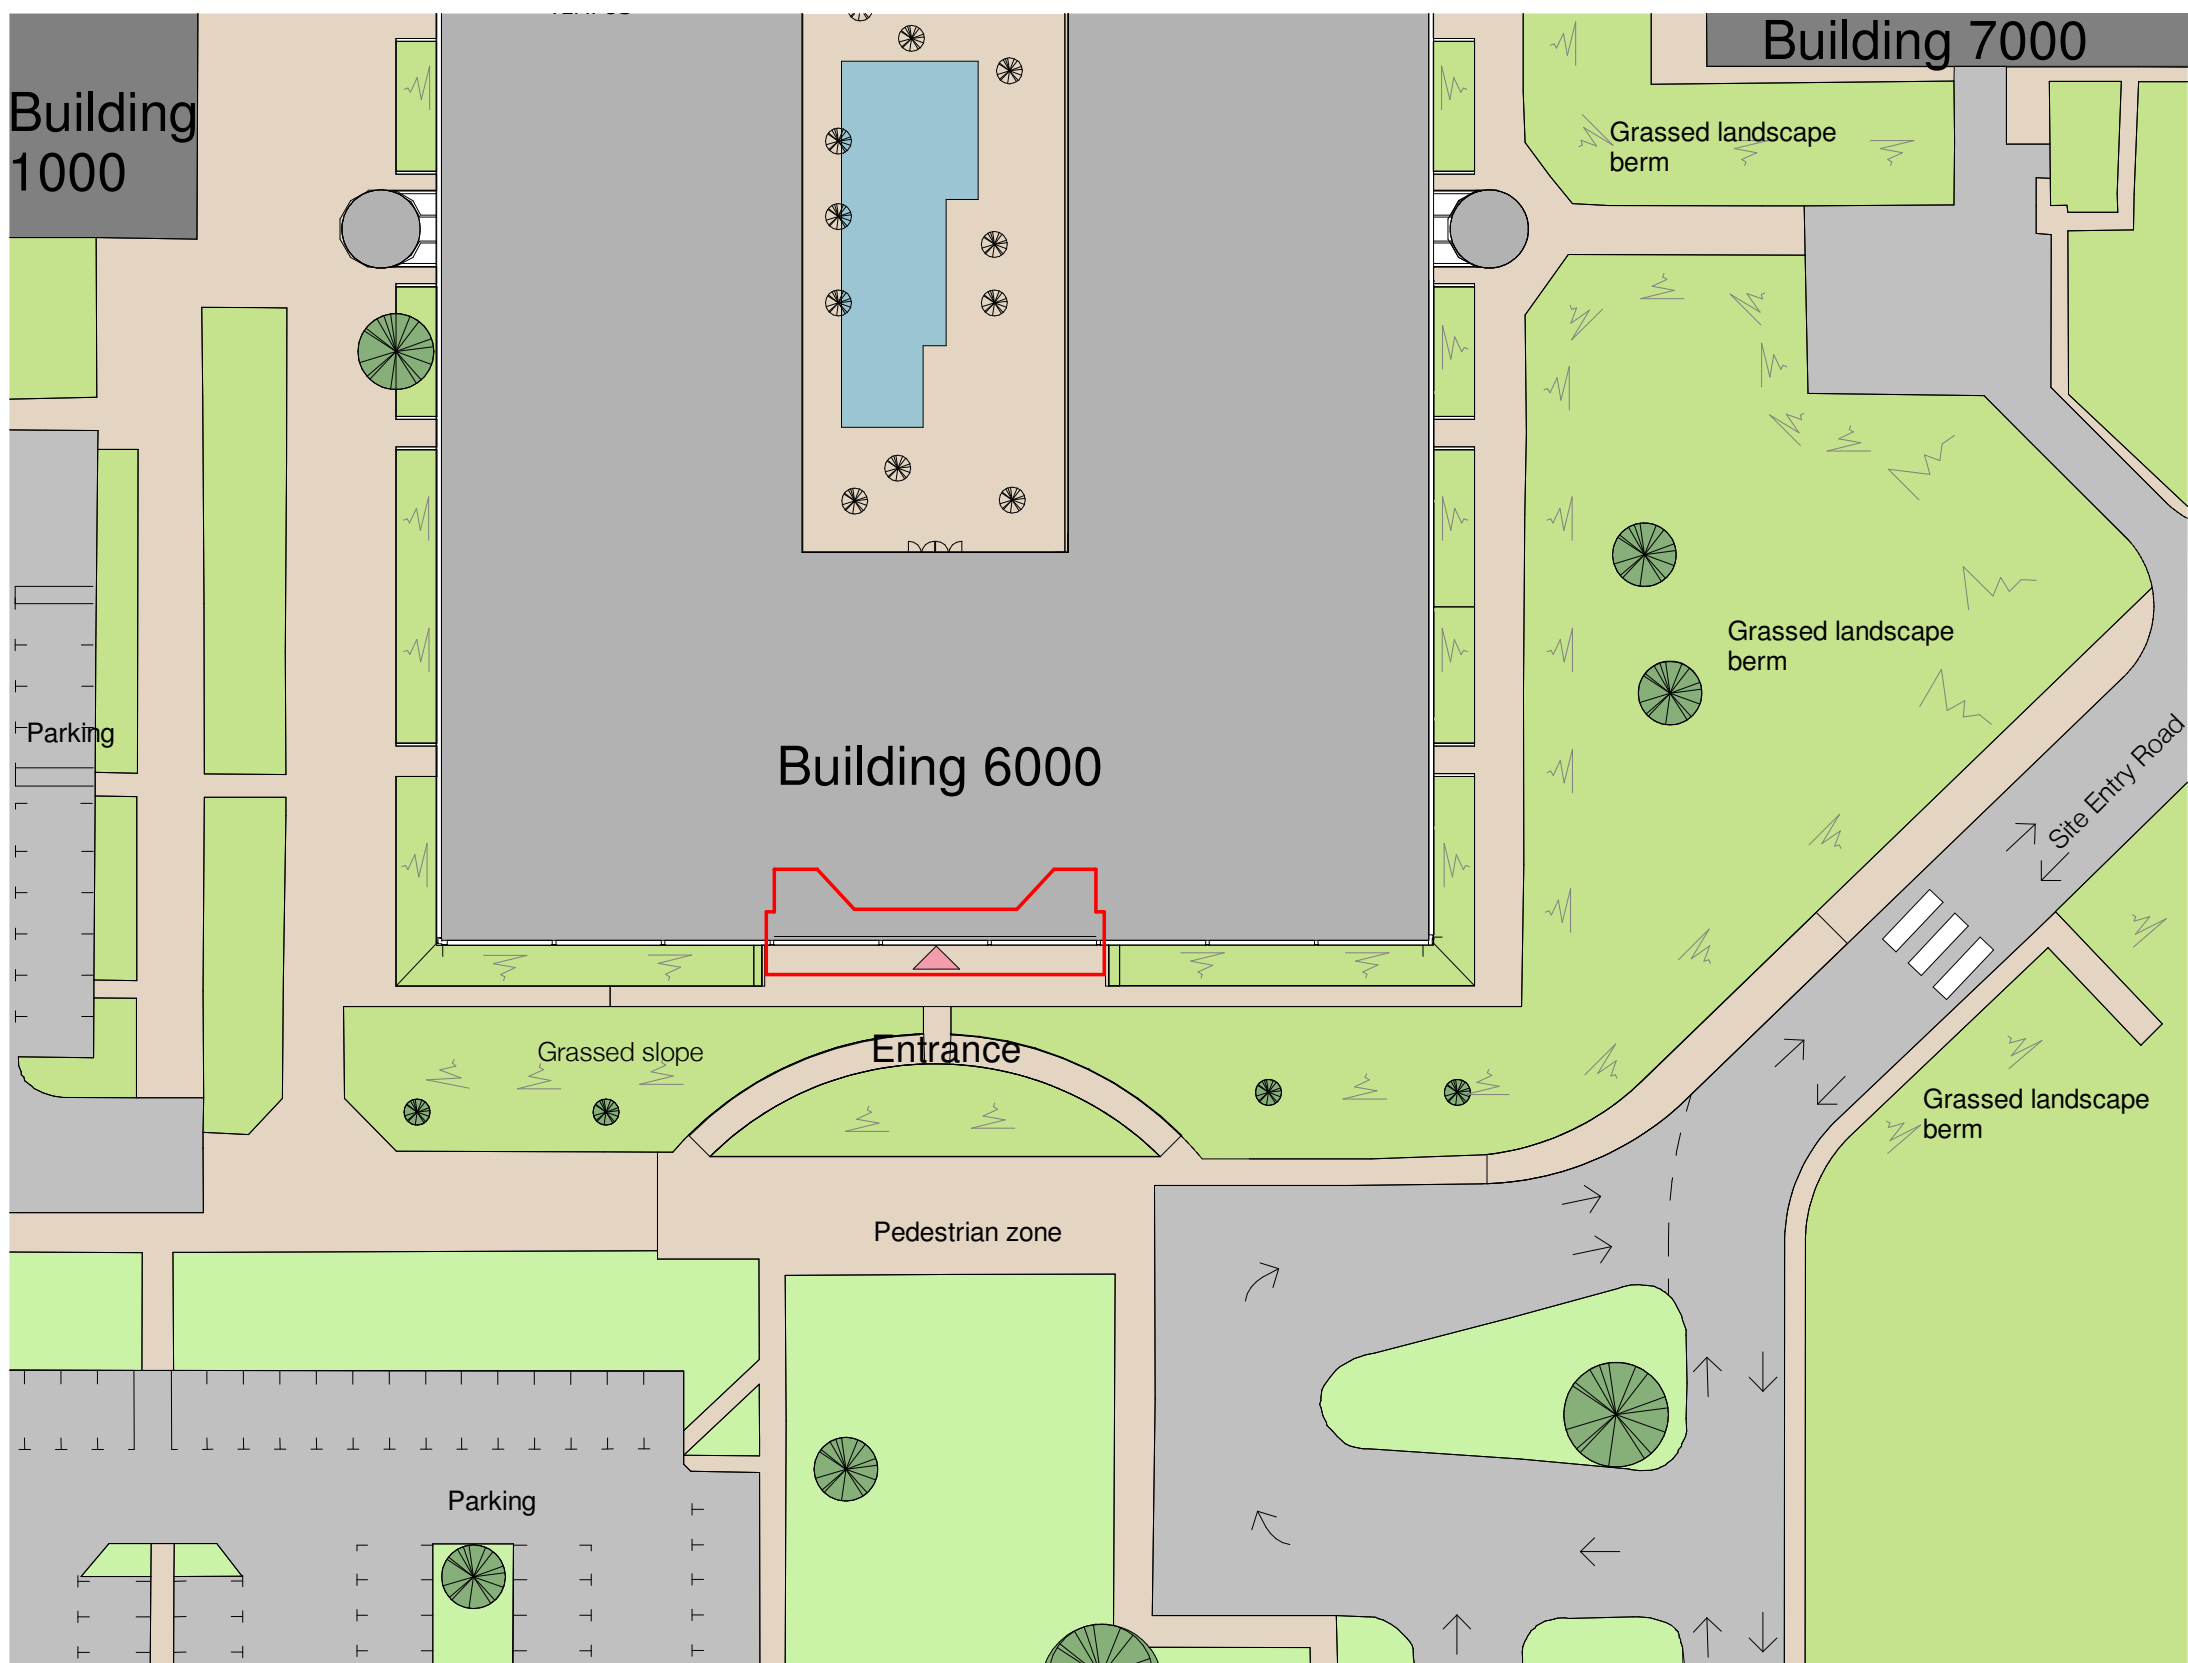

Existing Site Plan
1 : 500

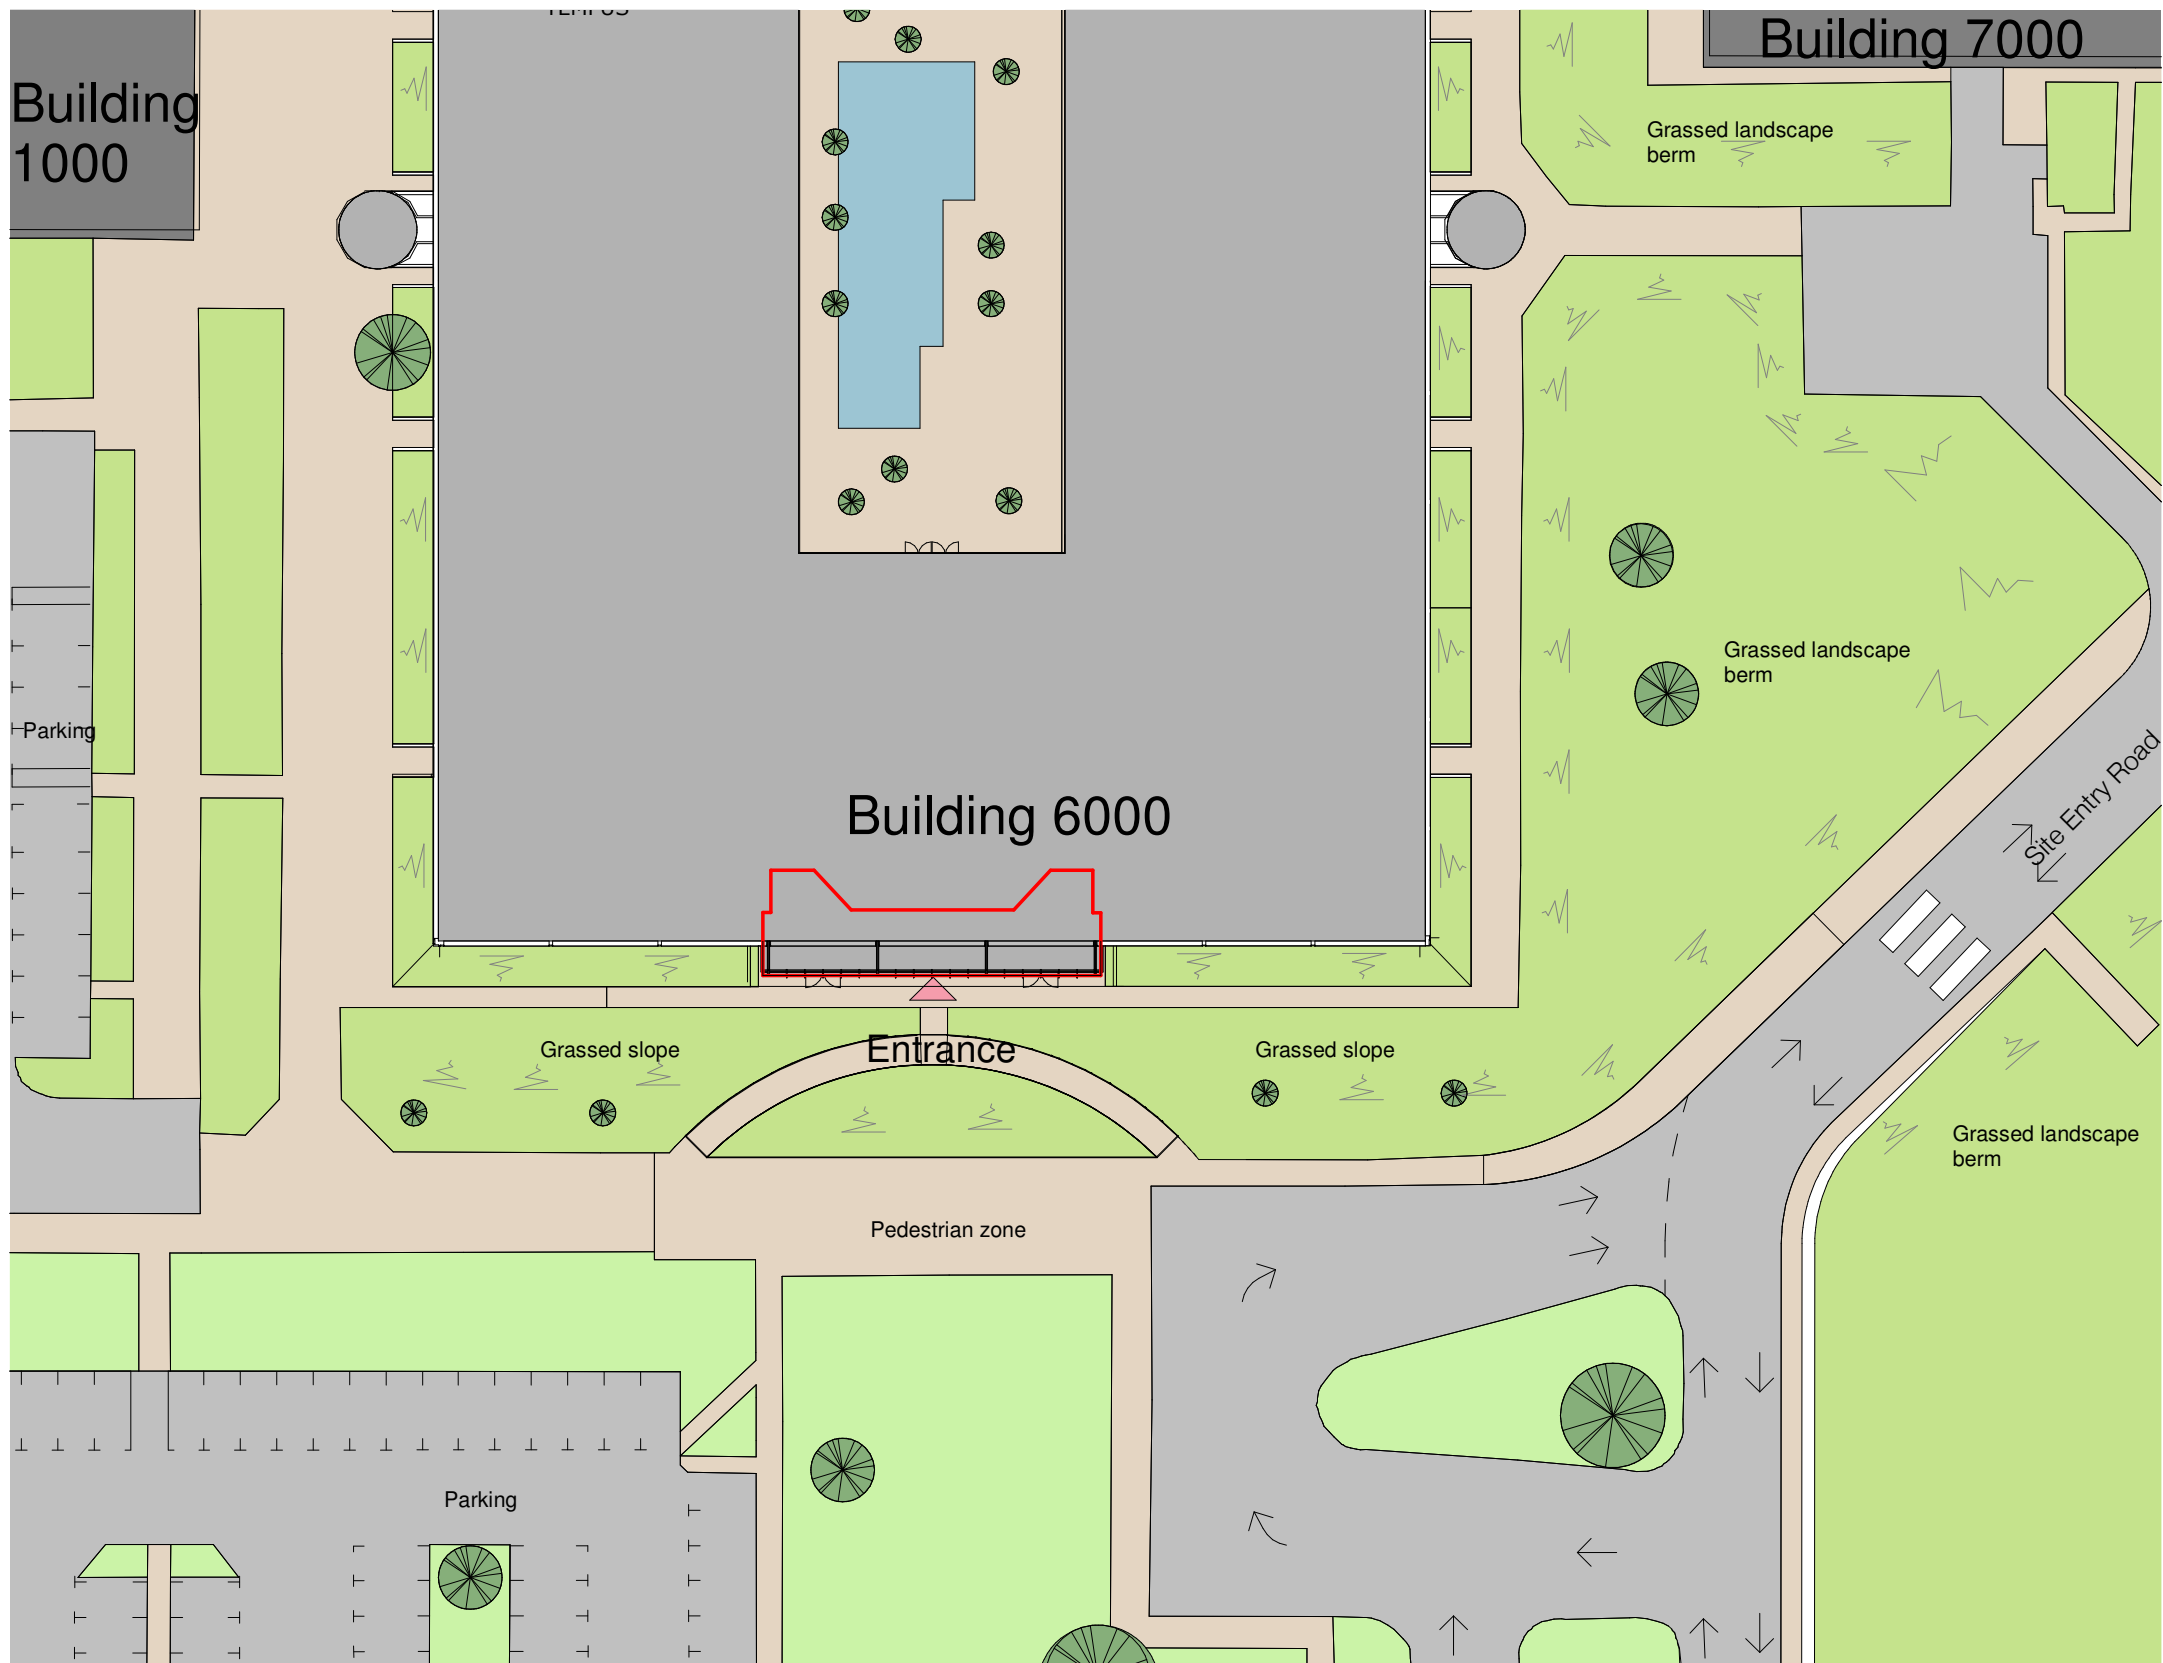

Proposed Site Plan
1 : 500

B 06/02/19 CJ Structural frame updated. Floor plans IJ added.
A 05/02/19 CJ Application area updated. IJ

Rev Date Init Notes Chkd

5 0 5 10 15 20 25
SCALE 1:500
m

Client

Drawing Originator

AWW inspired environments

London - 106 Weston Street London SE1 3QB 020 7160 6000
Bristol - Rivergate House, Bristol, BS1 4LS 0117 923 2535
Plymouth - East Quay House, Plymouth, PL4 0HX 01752 261 282

RIBA Chartered Practice www.aww-uk.com

Project Title
Building 6000
Langstone Technology Park,
Havant, Portsmouth

Drawing Title
Site Plan - Existing & Proposed

Scale Sheet Drawn Checked Date
As indicated A1 JH IJ

Status Project No.
PLANNING **4046B**

Drawing Reference Drawing No. Revision
0011 **B**