




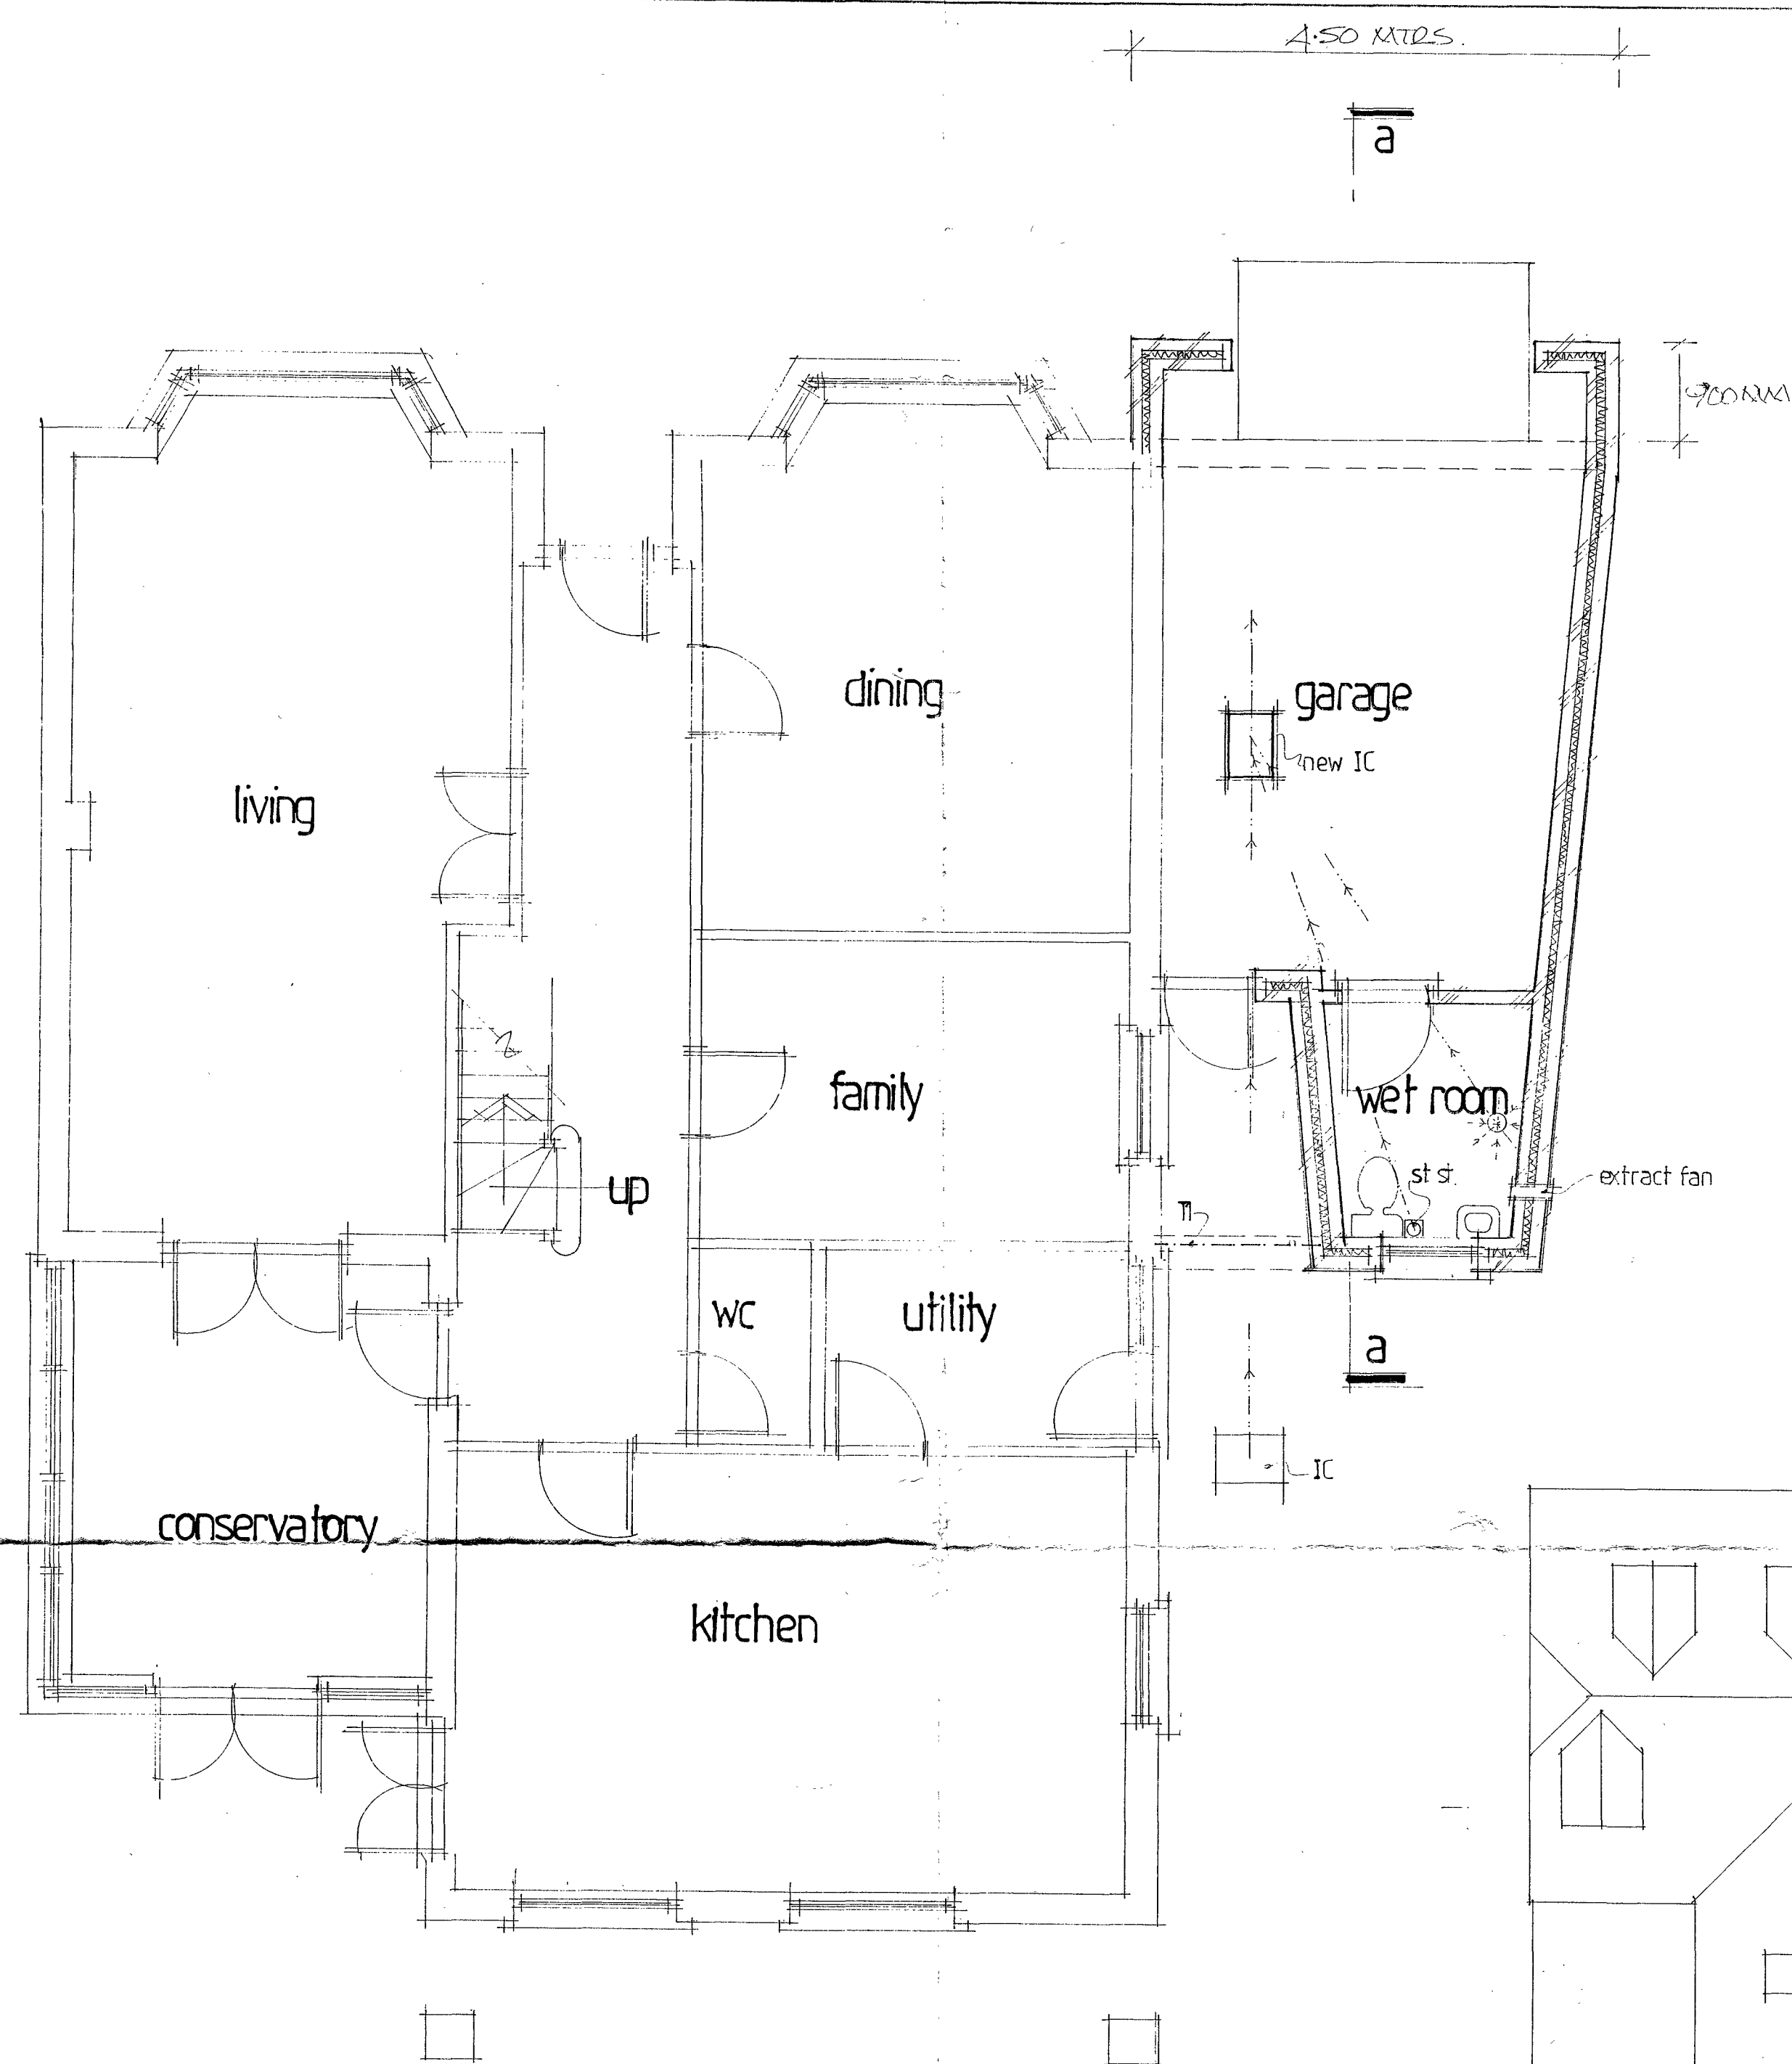


proposed ground floor

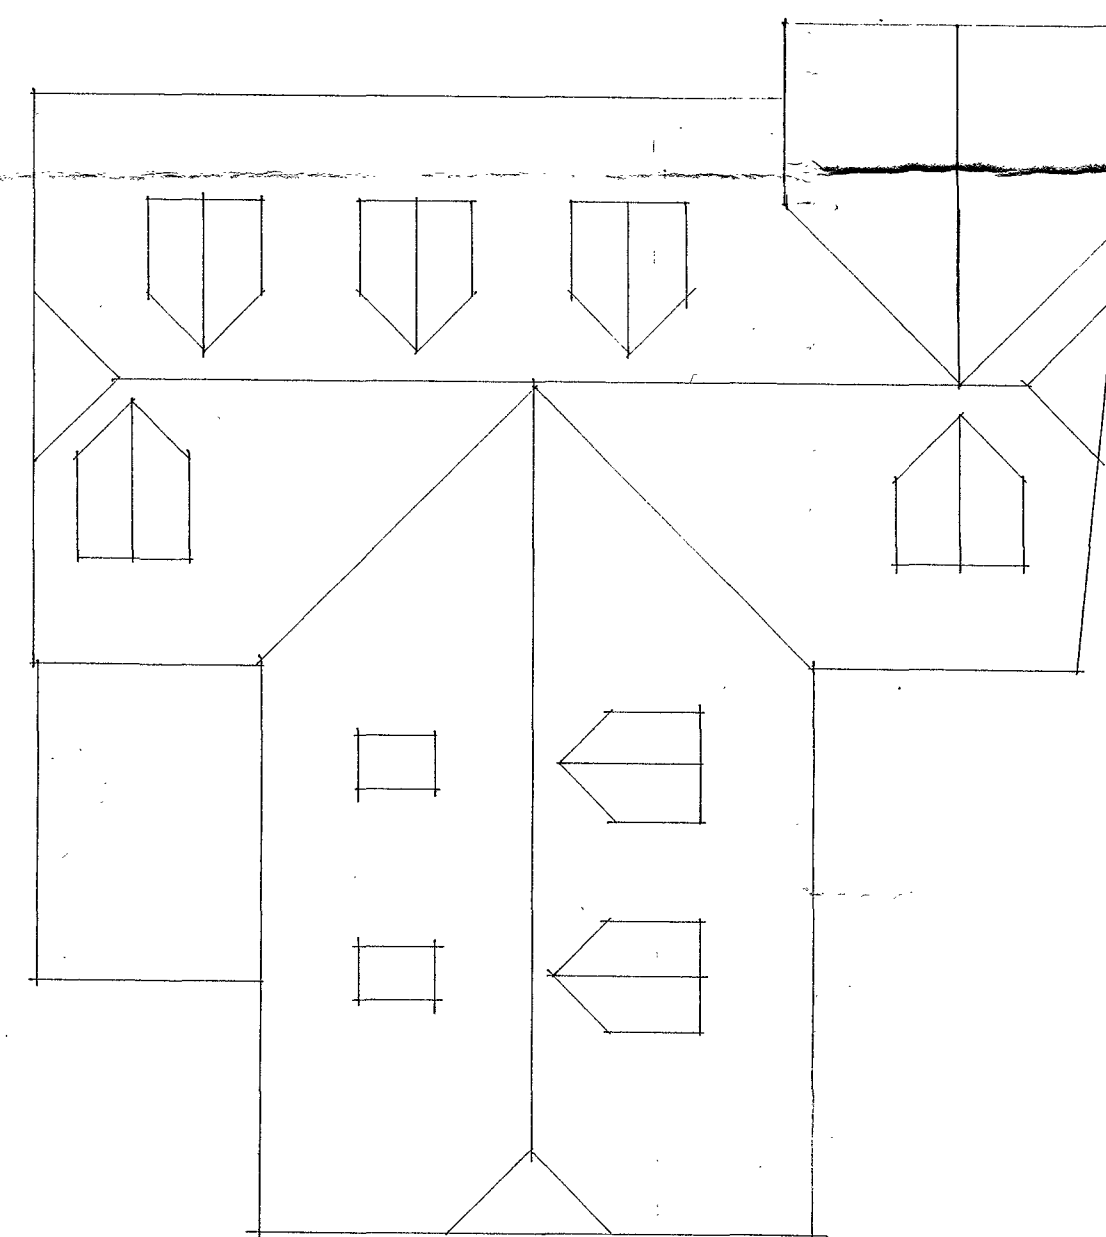


proposed roof plan 1:100

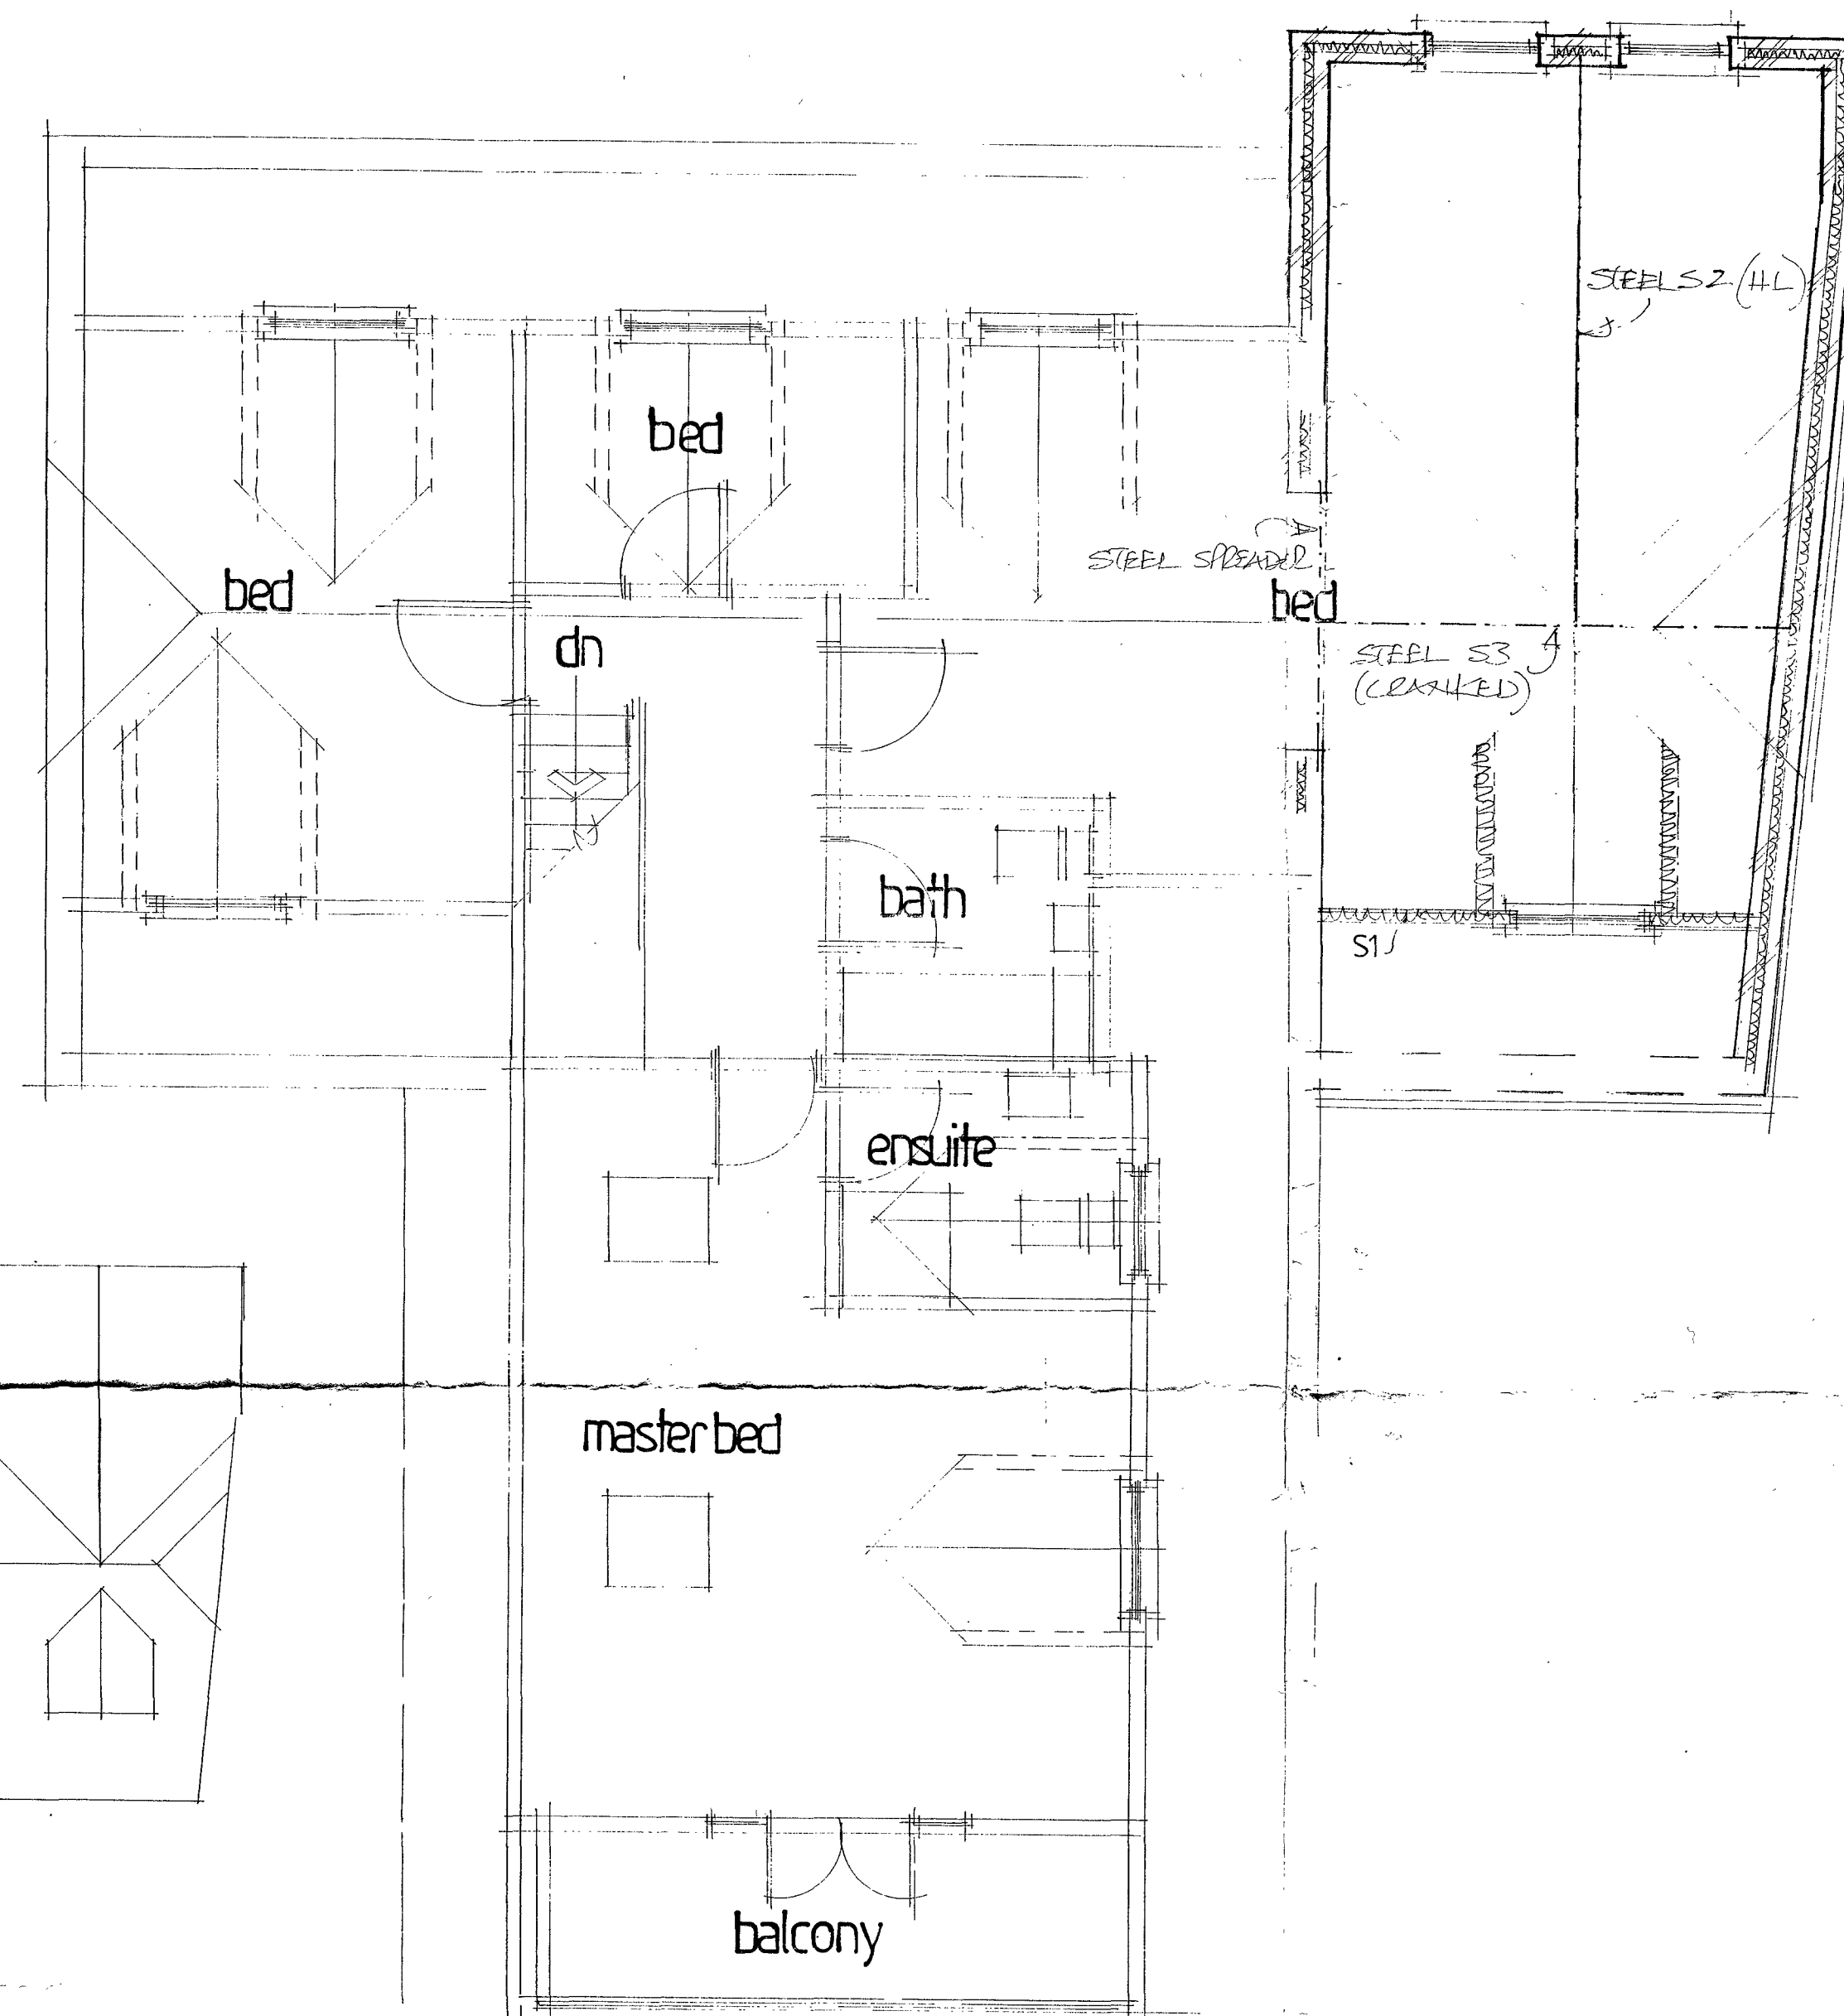


proposed first floor

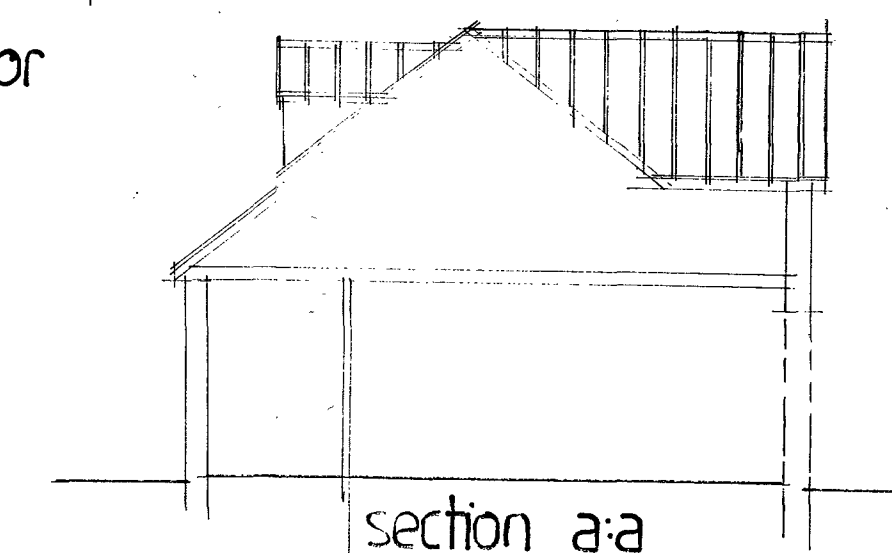


section a:a

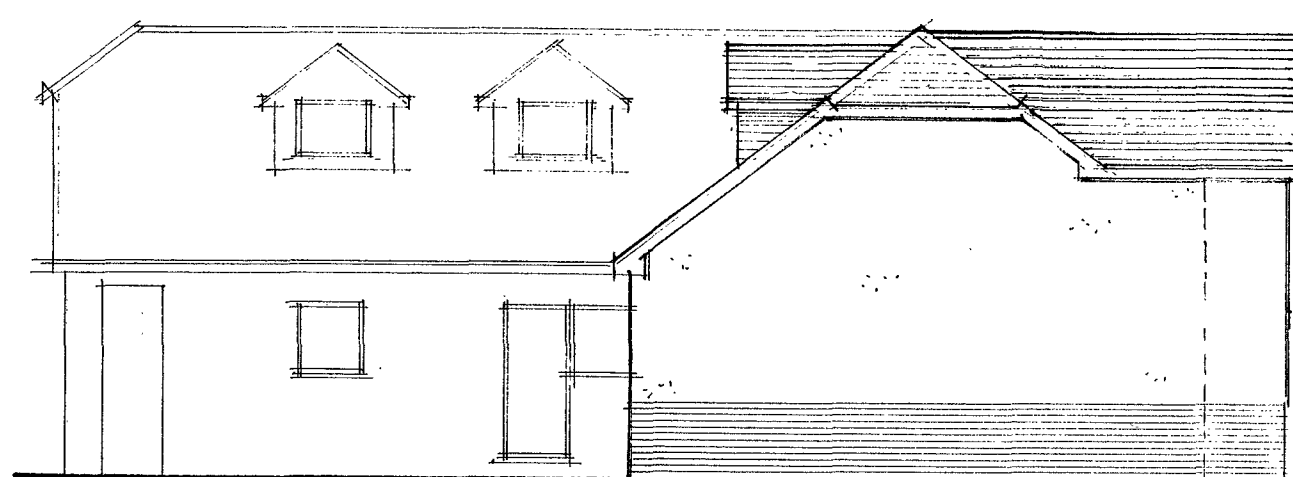


proposed north elevation

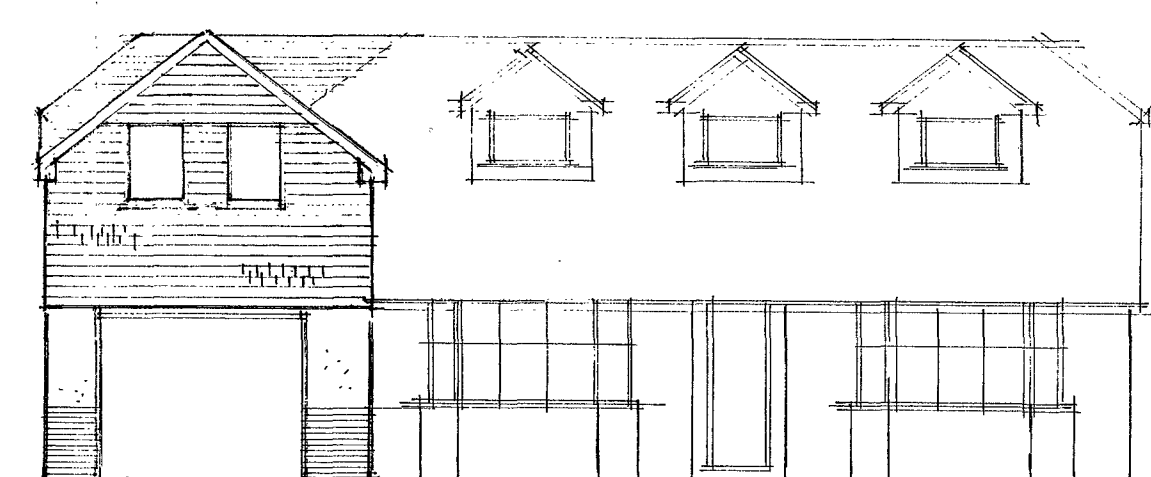


proposed west elevation

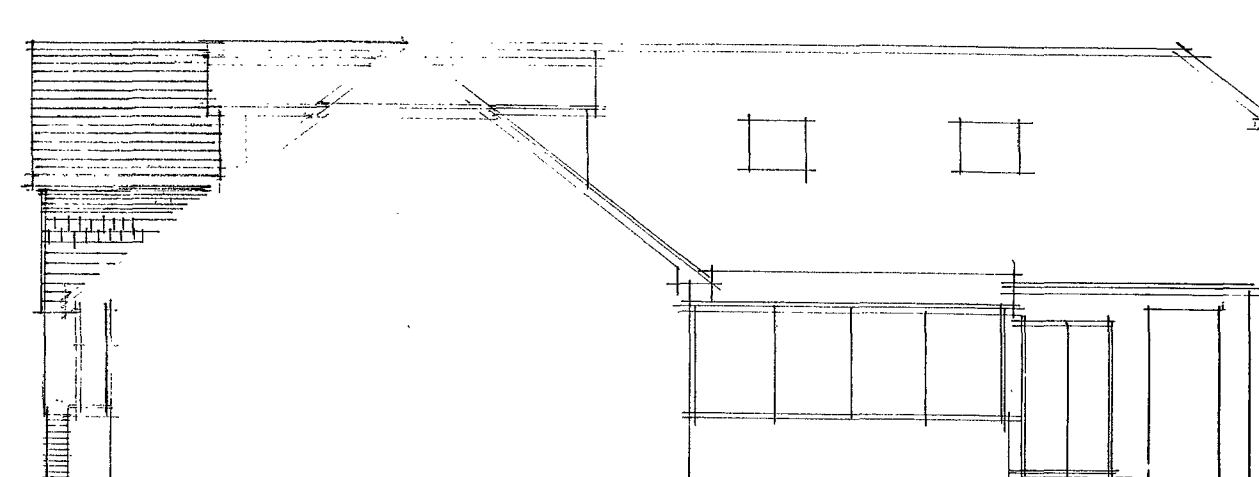

proposed south elevation

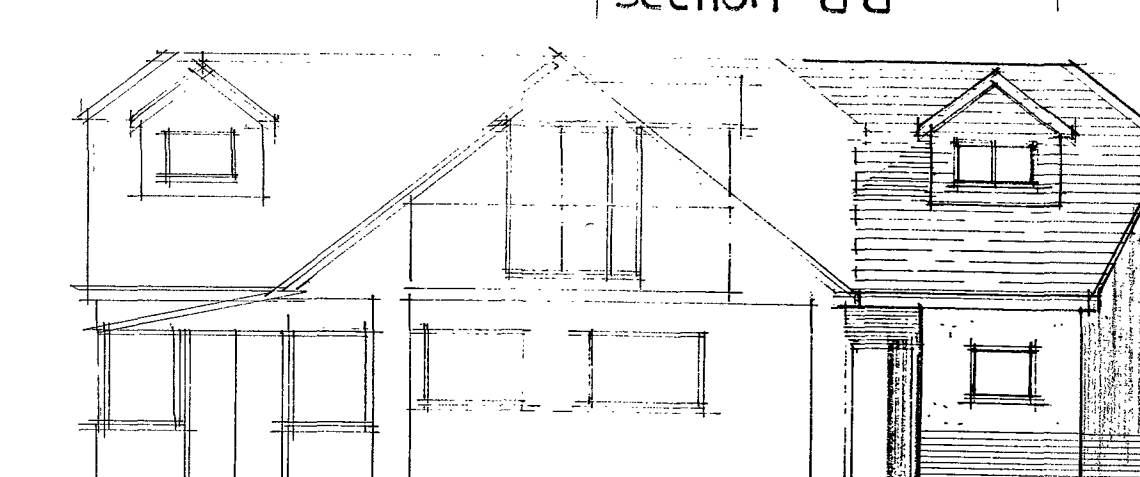

proposed east elevation

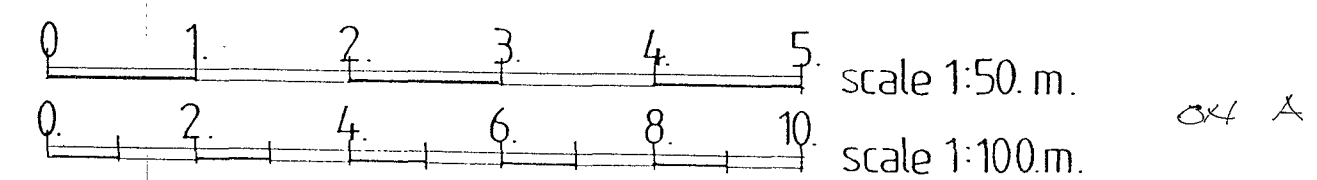

Note:
All dimensions must be checked on site
and not scaled from this drawing.
EXCEPT FOR LOCAL AUTHORITY
PLANNING PURPOSES.

G	pin 11	K2D	Stairs
F	JAN 11	B. REC	Drawings
E	JULY 03	Planning	consent
D	JULY 03	Client	amendments
C	JULY 03	Client	amendments
B	APR 03	Client	amendments
A	JAN 03	Plan	added
Date	Revision		

© copyright

THORNS-YOUNG
ARCHITECTURAL

THORNS-YOUNG LTD.
232 LONDON ROAD, NORTH END, PORTSMOUTH, PO2 9JQ
Tel: (023) 9267 2883 Fax: (023) 9266 3457

Client

MR. J. MAPLEDON

Job Title

8, HULBERT ROAD
BEDHAMPTON
HANTS.

Drawing Title

DEMOLISH EXISTING
GARAGE, CONSTRUCT
TRIO STOREY SIDE
EXTENSION

Scale 1:50 + 1:100

Date DEC. 2008

Drawn by CML

Drg. No.

1163-08-2

Rev.

1