


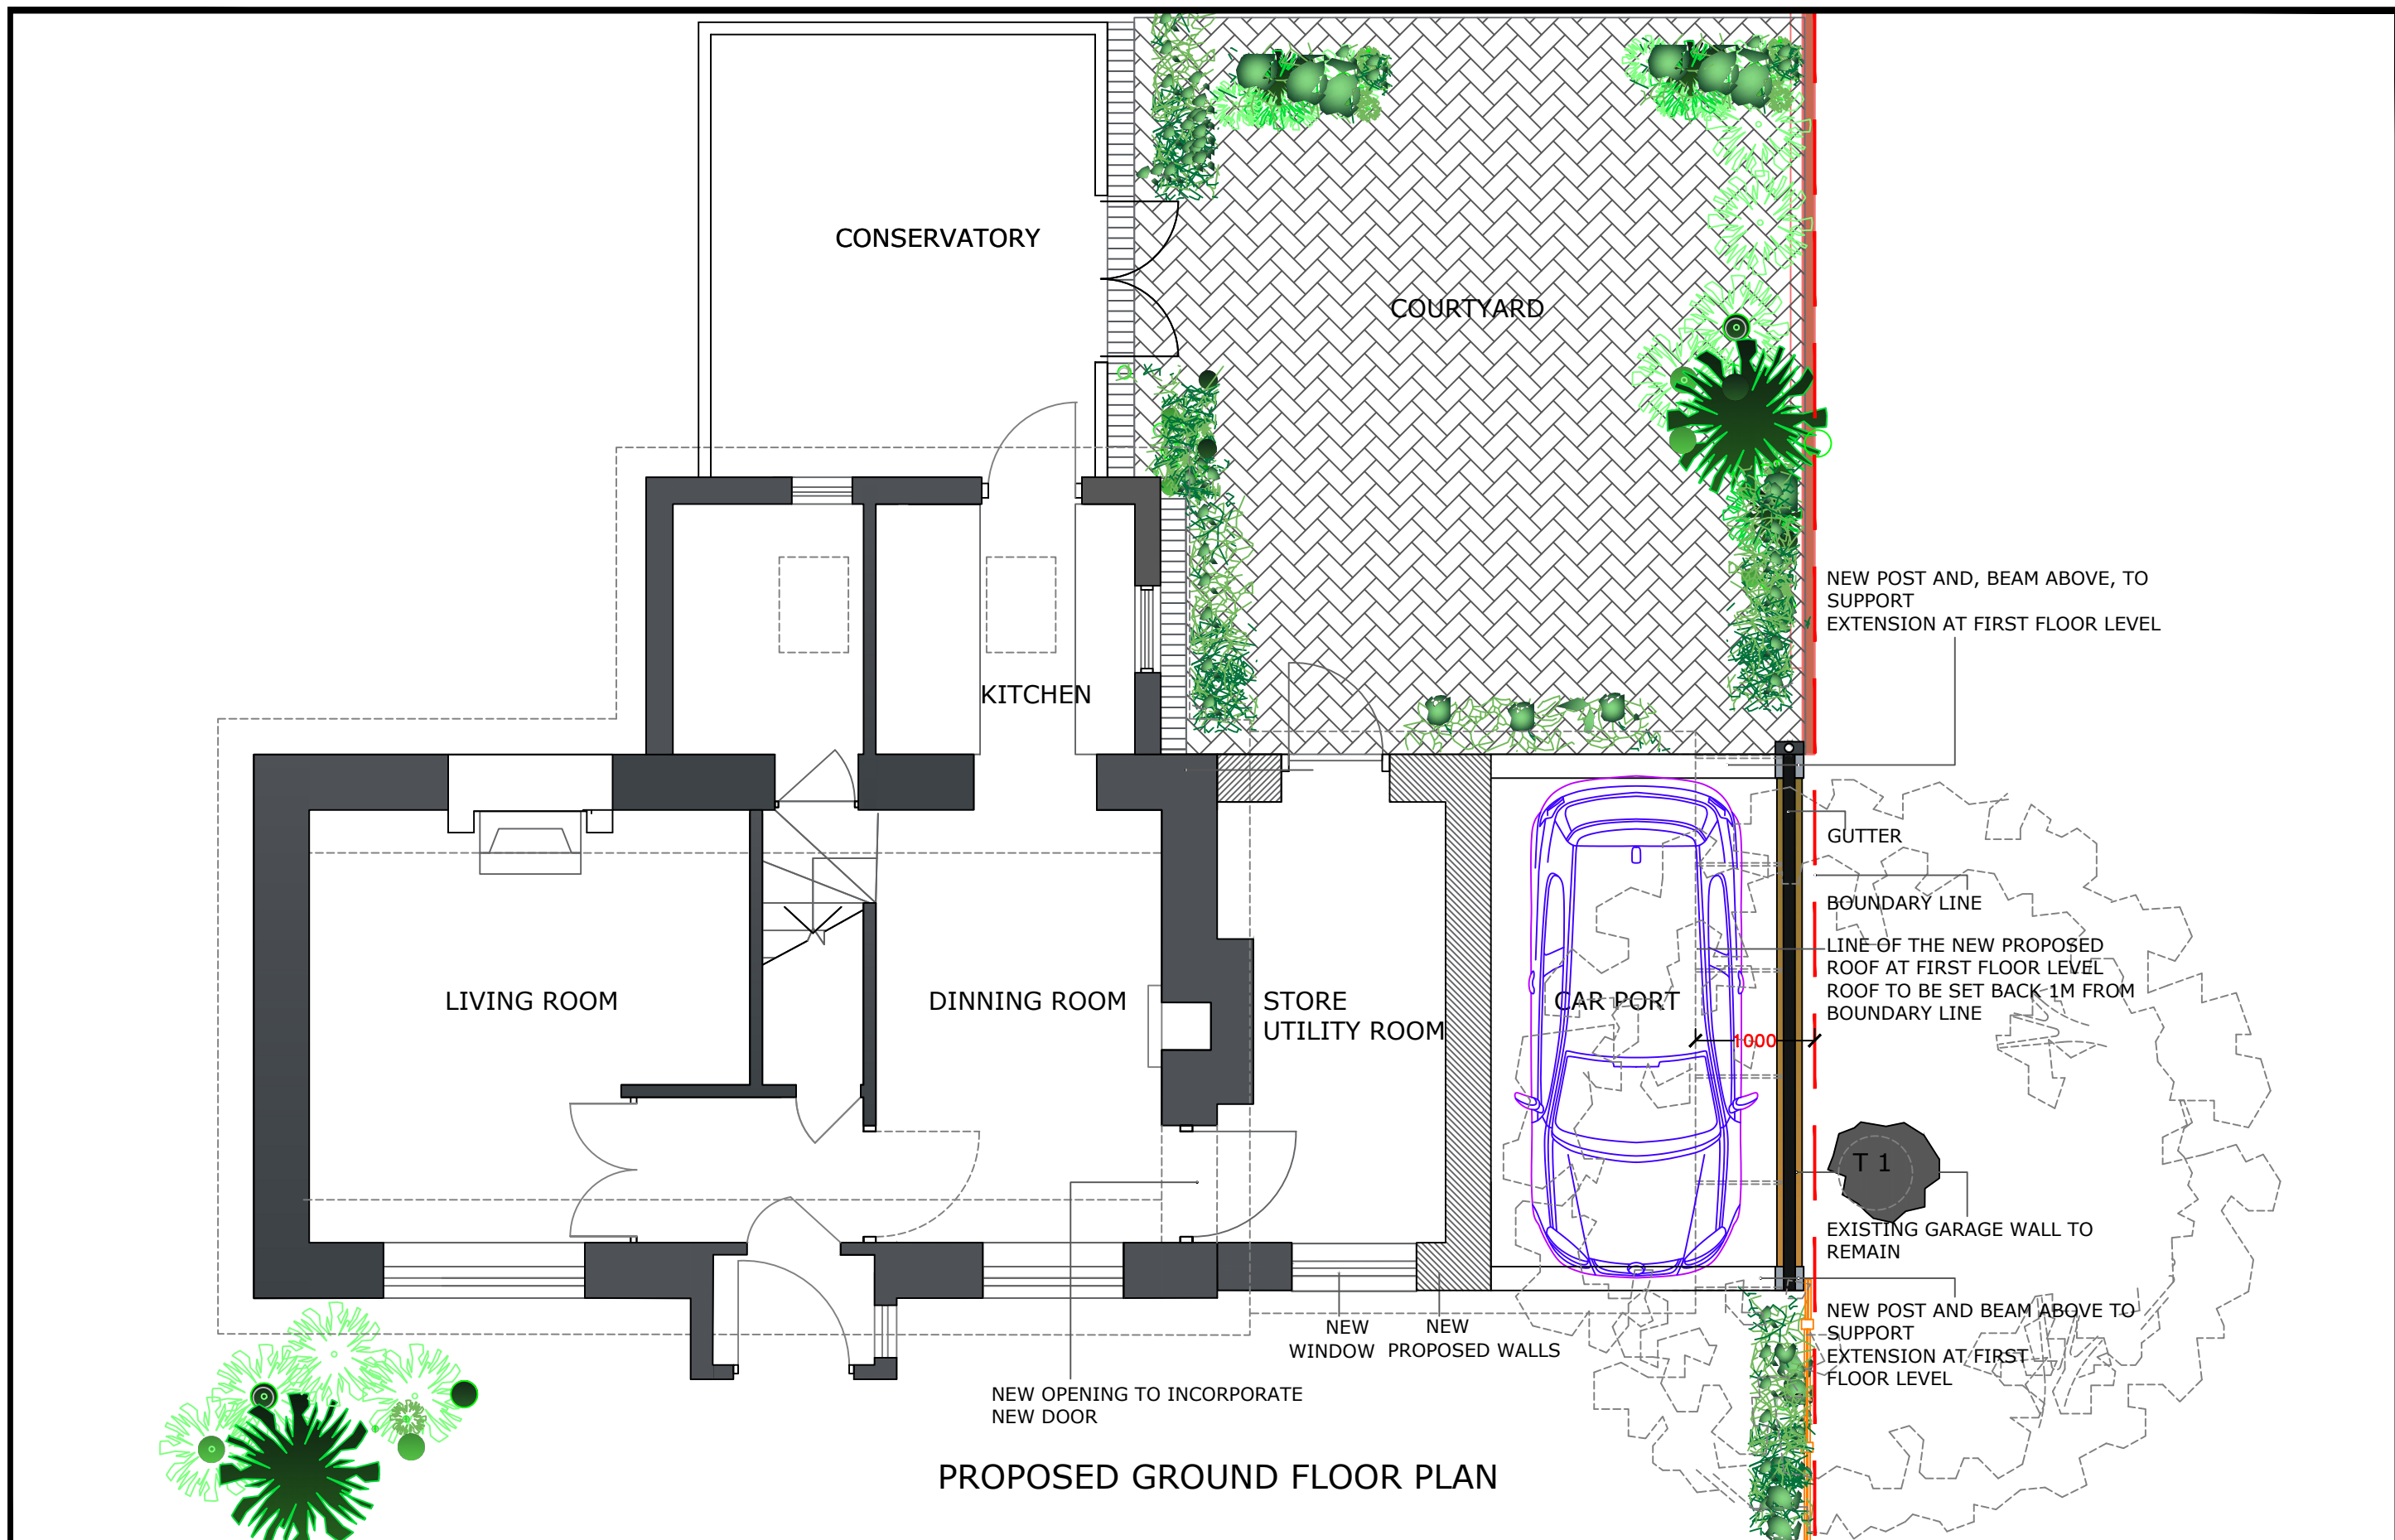

PROPOSED GROUND FLOOR PLAN

Rev:	Description:	Date:	Architect:	Project Name:	18 Church Path Elmsworth			
A	Submitted for planning consent	14.07.19	Pavla Heath Chartered Architect 16 Bell Lane, Fetcham, Surrey KT22 9NF Tel: 07866813769 Email: pavlaheath@hotmail.com	Drawing Title:	Proposed Ground Floor Plan			
B	Revised to address planners comments	21.10.2019		Purpose of Issue:	Planning		DRG No.	REV.
				Drawing Scale:	1:50	Drawn Date:	18CP/P/01	B
						May'19		