

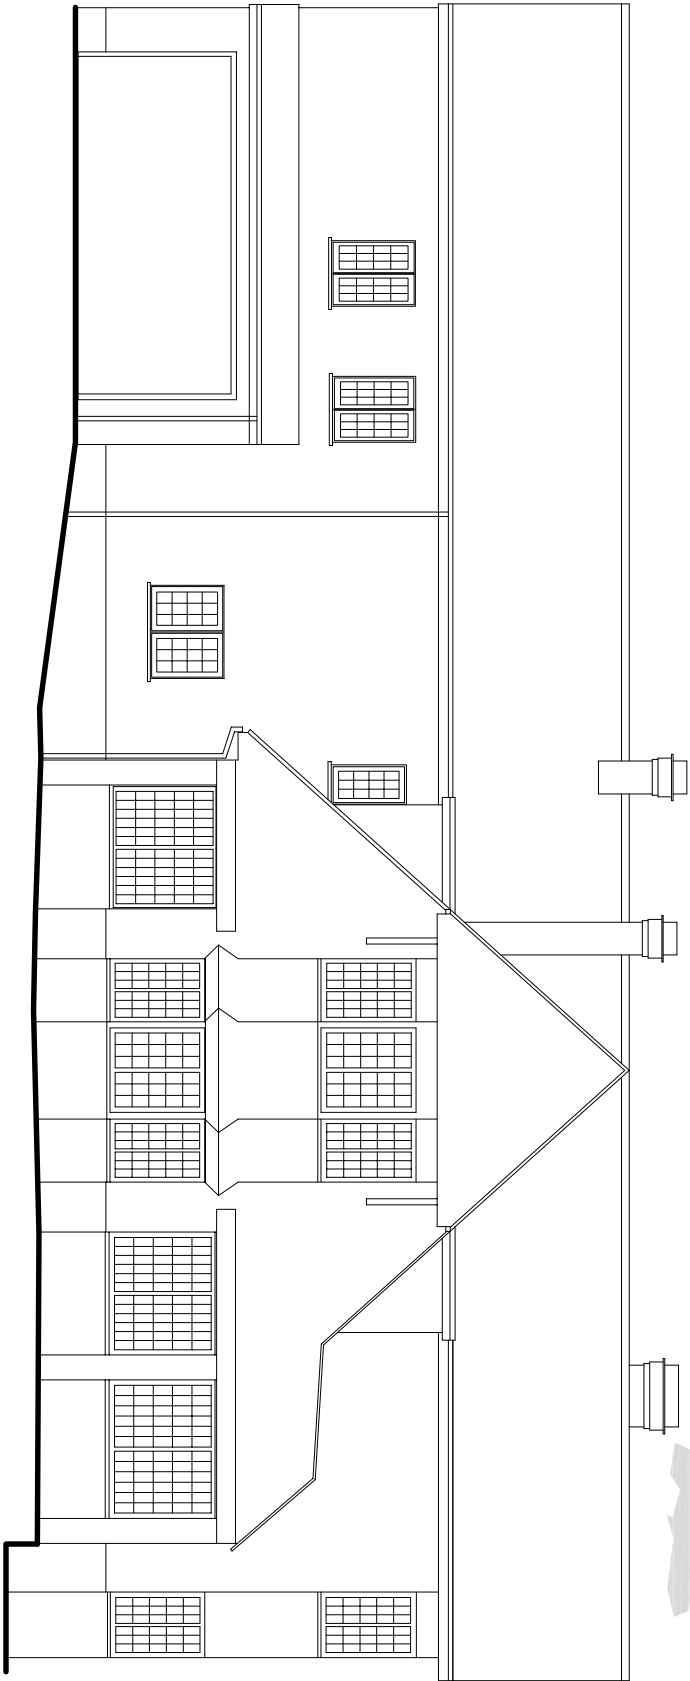
 


EXISTING MATERIALS -

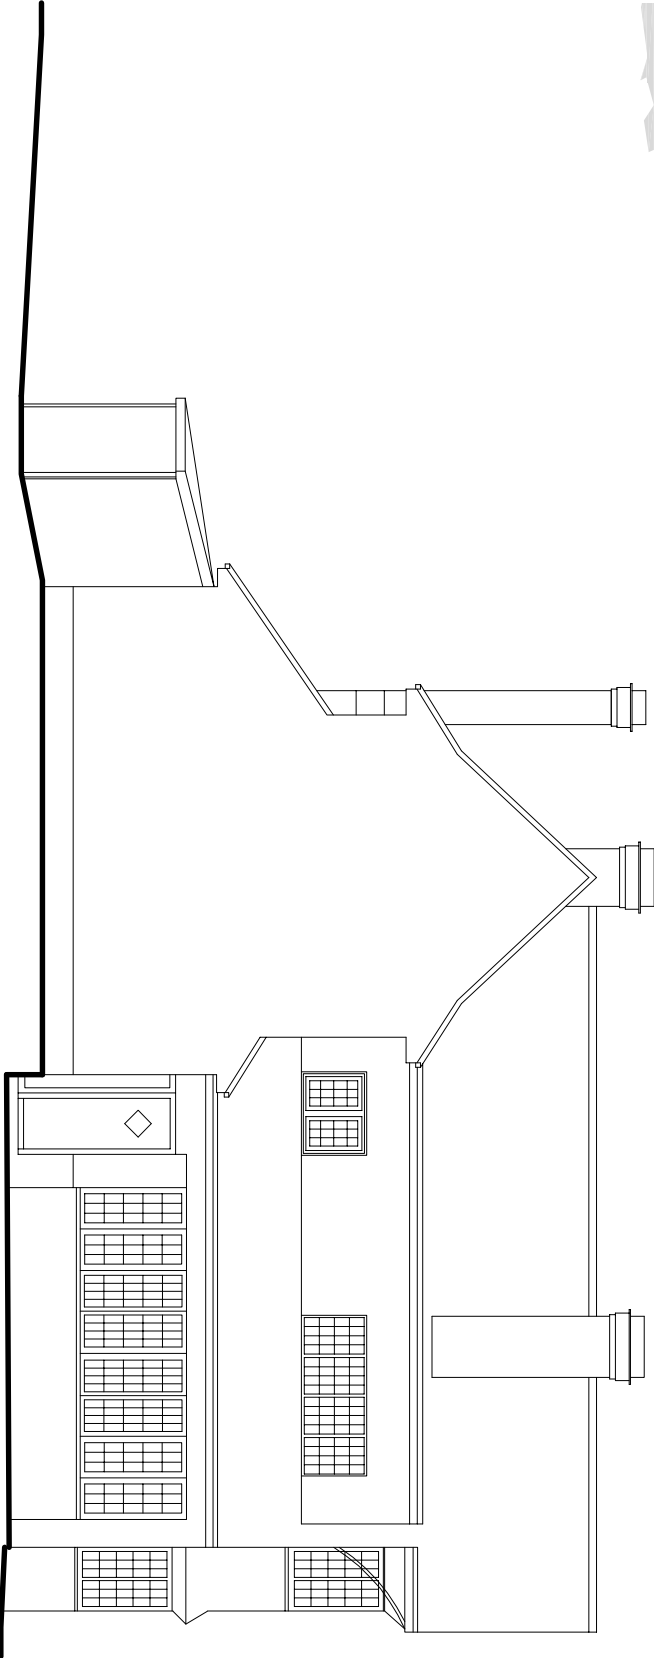

EXISTING FRONT ELEVATION (facing west)
SCALE 1:100

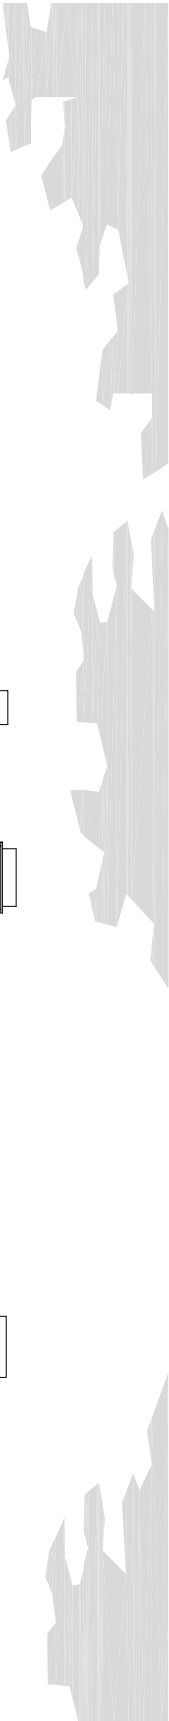

EXISTING SIDE ELEVATION (facing north)
SCALE 1:100

revision

client

moderate

stage

planning

date

may 2019

scale

1:100 @ A3

address

10, please rock one
bachampton
horvot
p09 3jr

drawing no.

S27057/03

drawing

existing
elevations
1 of 2

CMcdesign architectural services



the studio 221 melrose road,
chordenford, north gloucestershire, GL53 5ds
t 07768 997654
e studio@cmc-design.co.uk
w www.cmc-design.co.uk