




Existing NE/Side Elevation

Existing NW/Rear Elevation

Existing SW/Side Elevation

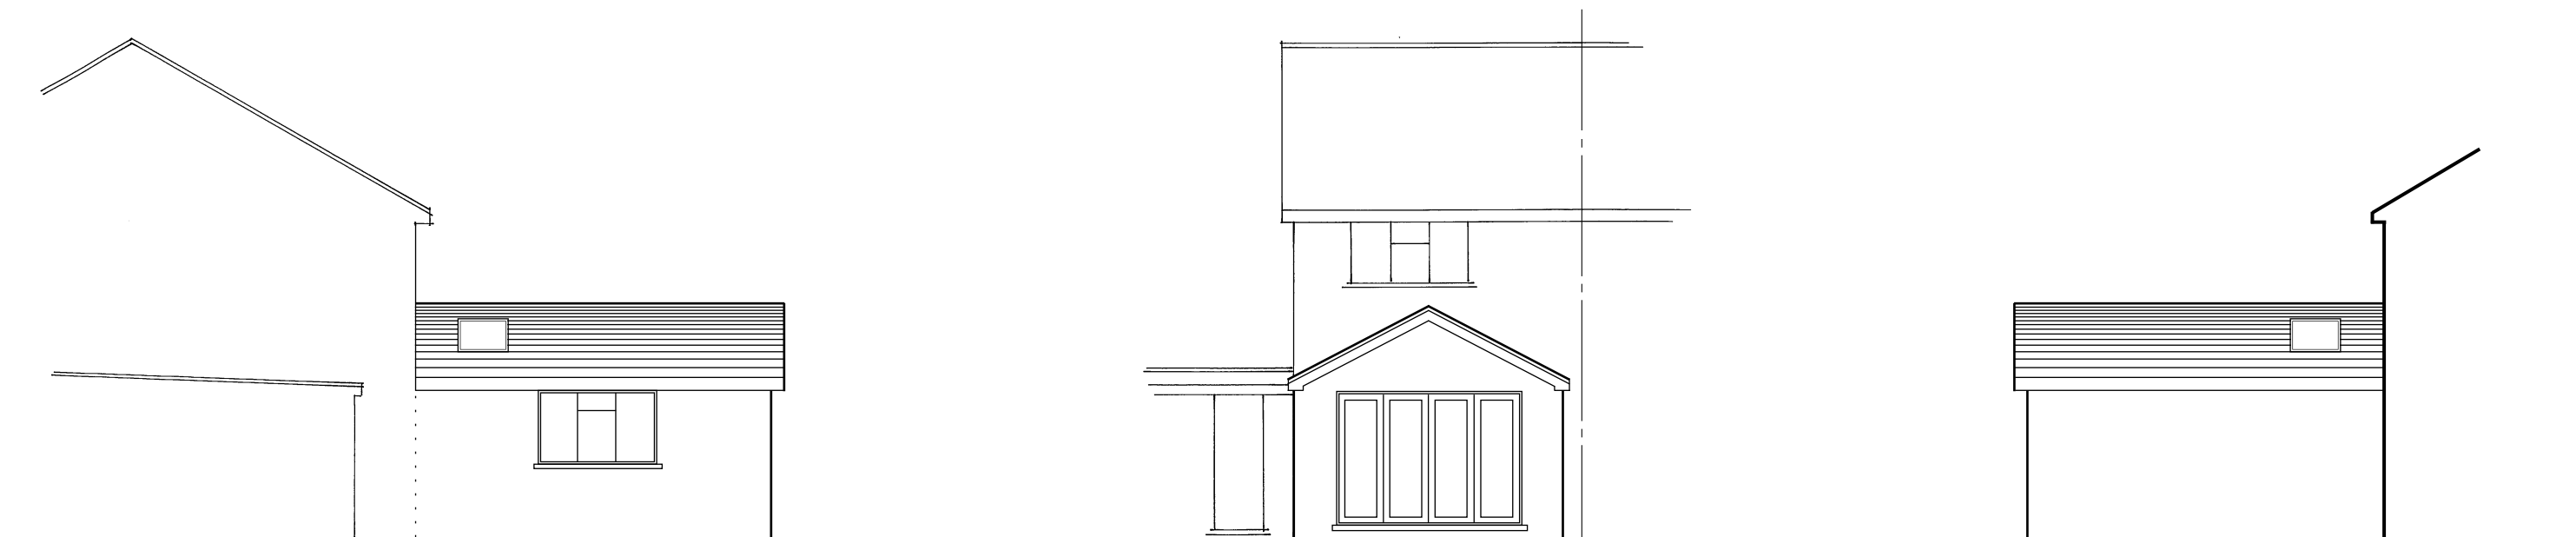

Proposed NE/Side Elevation

Proposed NW/Rear Elevation

Proposed SW/Side Elevation

These Plans have been prepared for the purpose of obtaining Planning Permission and/or Building Regulation Approval for the work shown thereon only and should not be used for any other purpose.

© These Plans remain the copyright of the architect and must not be copied or reproduced in any way without written permission with the exception of Local Authorities for Planning Purposes



Andrew R Dunks


BSc(Hons) MRICS CBUILD MCABE

Chartered Surveyor and Building Engineer

22 Oberon Close, Waterlooville,
Hants, PO7 8LF

Tel: (023) 9225 3034

e-mail: andrewRdunks@gmail.com

 

Proposed Rear Extension

19 Lysander Way
Waterlooville

For Mr C Fulcher

Scale - 1:100 at Page Size A3

Date - September 2019

Drawing No. 5304/3