

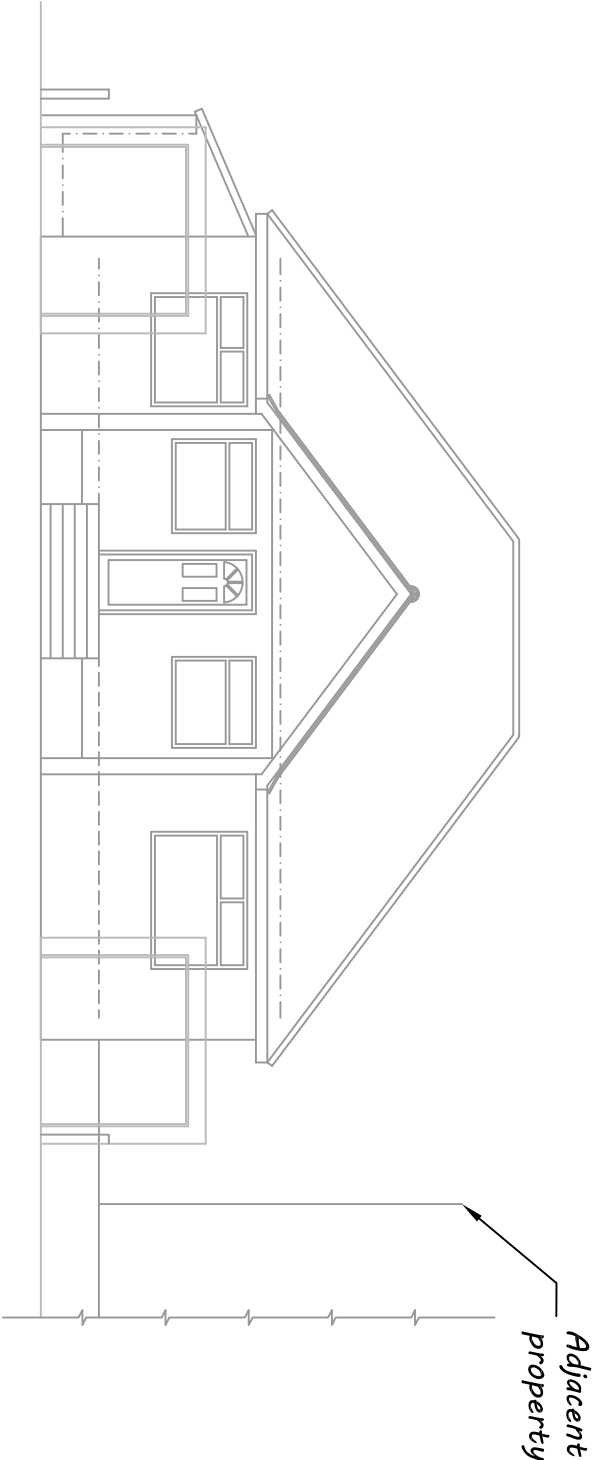


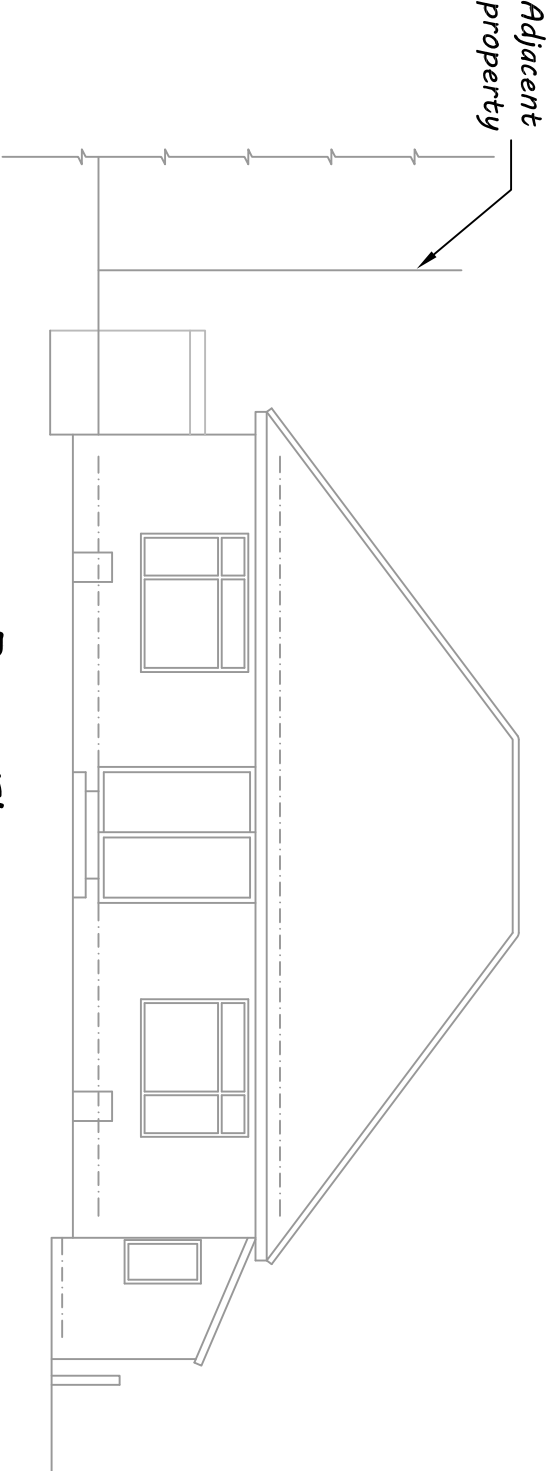

Front Elevation

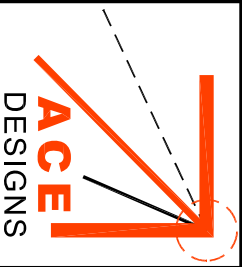

Rear Elevation

		Architectural & Civil Engineering Design 143 Station Road, Liss, Hants. GU33 7AJ Tel 01730 894988 e-mail: enquiries@acedesigns-ltd.co.uk www. ace-designs.co.uk		Job Title Proposed Extensions and Alterations at 4 Bembridge Drive, Hayling Island		Client Mr & Mrs Adams-Madgwick		Scale 1:100 @ A3		Date Feb 2019		Designed GG	
Drawing Title Elevations as existing (sheet 1 of 2)								Drawn EV		Checked GG		Approved	
								Job No 190103		Drawing No 190103/04		Rev	