


THIS DRAWING HAS BEEN PRODUCED FOR THE PURPOSE OF PLANNING AND BUILDING REGULATIONS ONLY. THIS IS NOT A WORKING DRAWING. FOR FURTHER INFORMATION CONTACT KALOTEC LTD. THIS DRAWING IS TO BE READ IN CONJUNCTION WITH THE BUILDING REGULATIONS AND CONSTRUCTION SPECIFICATION. THE STRUCTURAL ENGINEERS DESIGN / DETAILS AND ANY SPECIALIST MANUFACTURERS DESIGNS AND DETAILS. DO NOT SCALE OFF THIS DRAWING. USE FIGURED DIMENSIONS ONLY. ALL DIMENSIONAL DISCREPANCIES TO BE BROUGHT TO THE IMMEDIATE ATTENTION OF KALOTEC LTD.




Proposed West Elevation (Scale 1:50)



Proposed South Elevation (Scale 1:50)

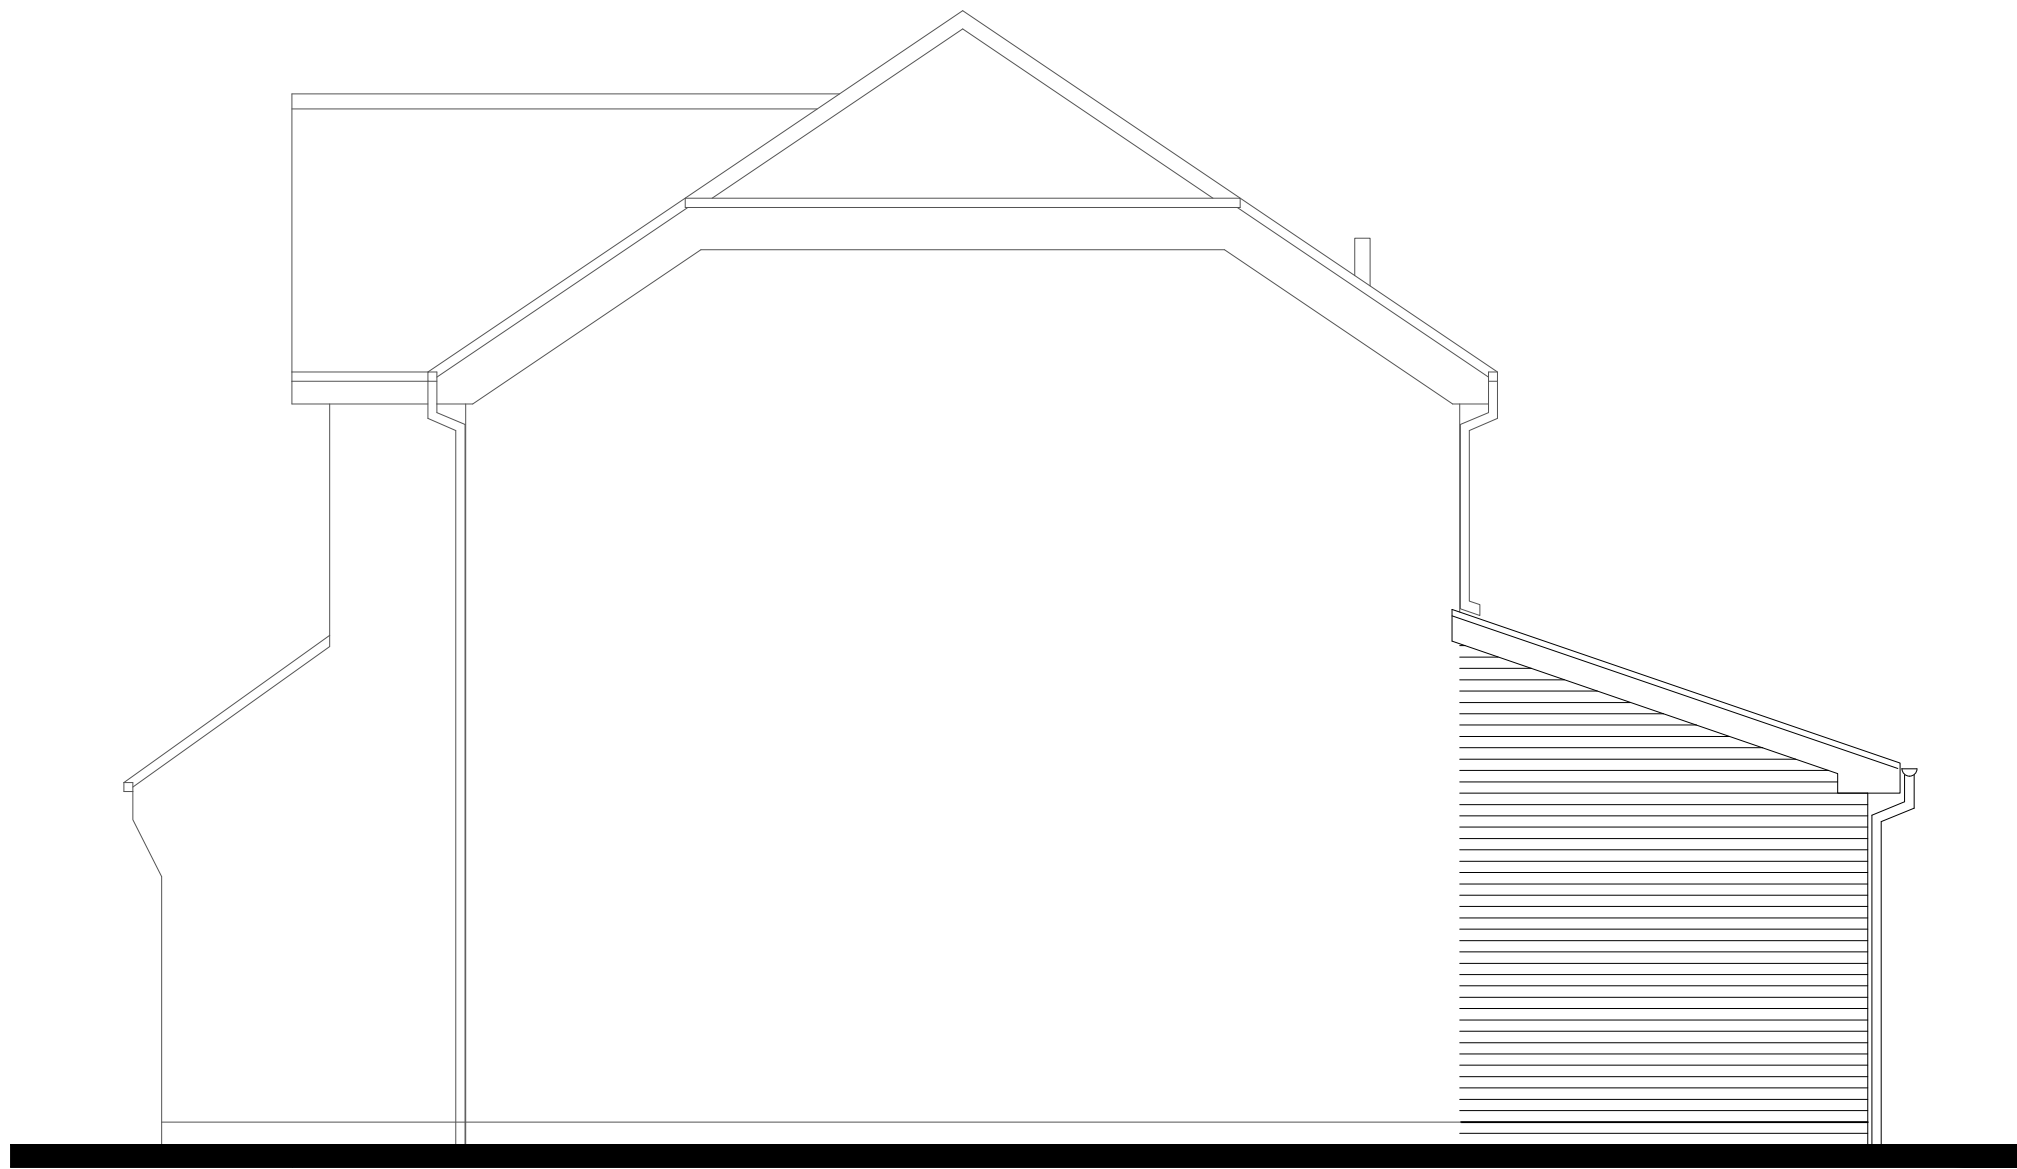

Proposed North Elevation (Scale 1:50)

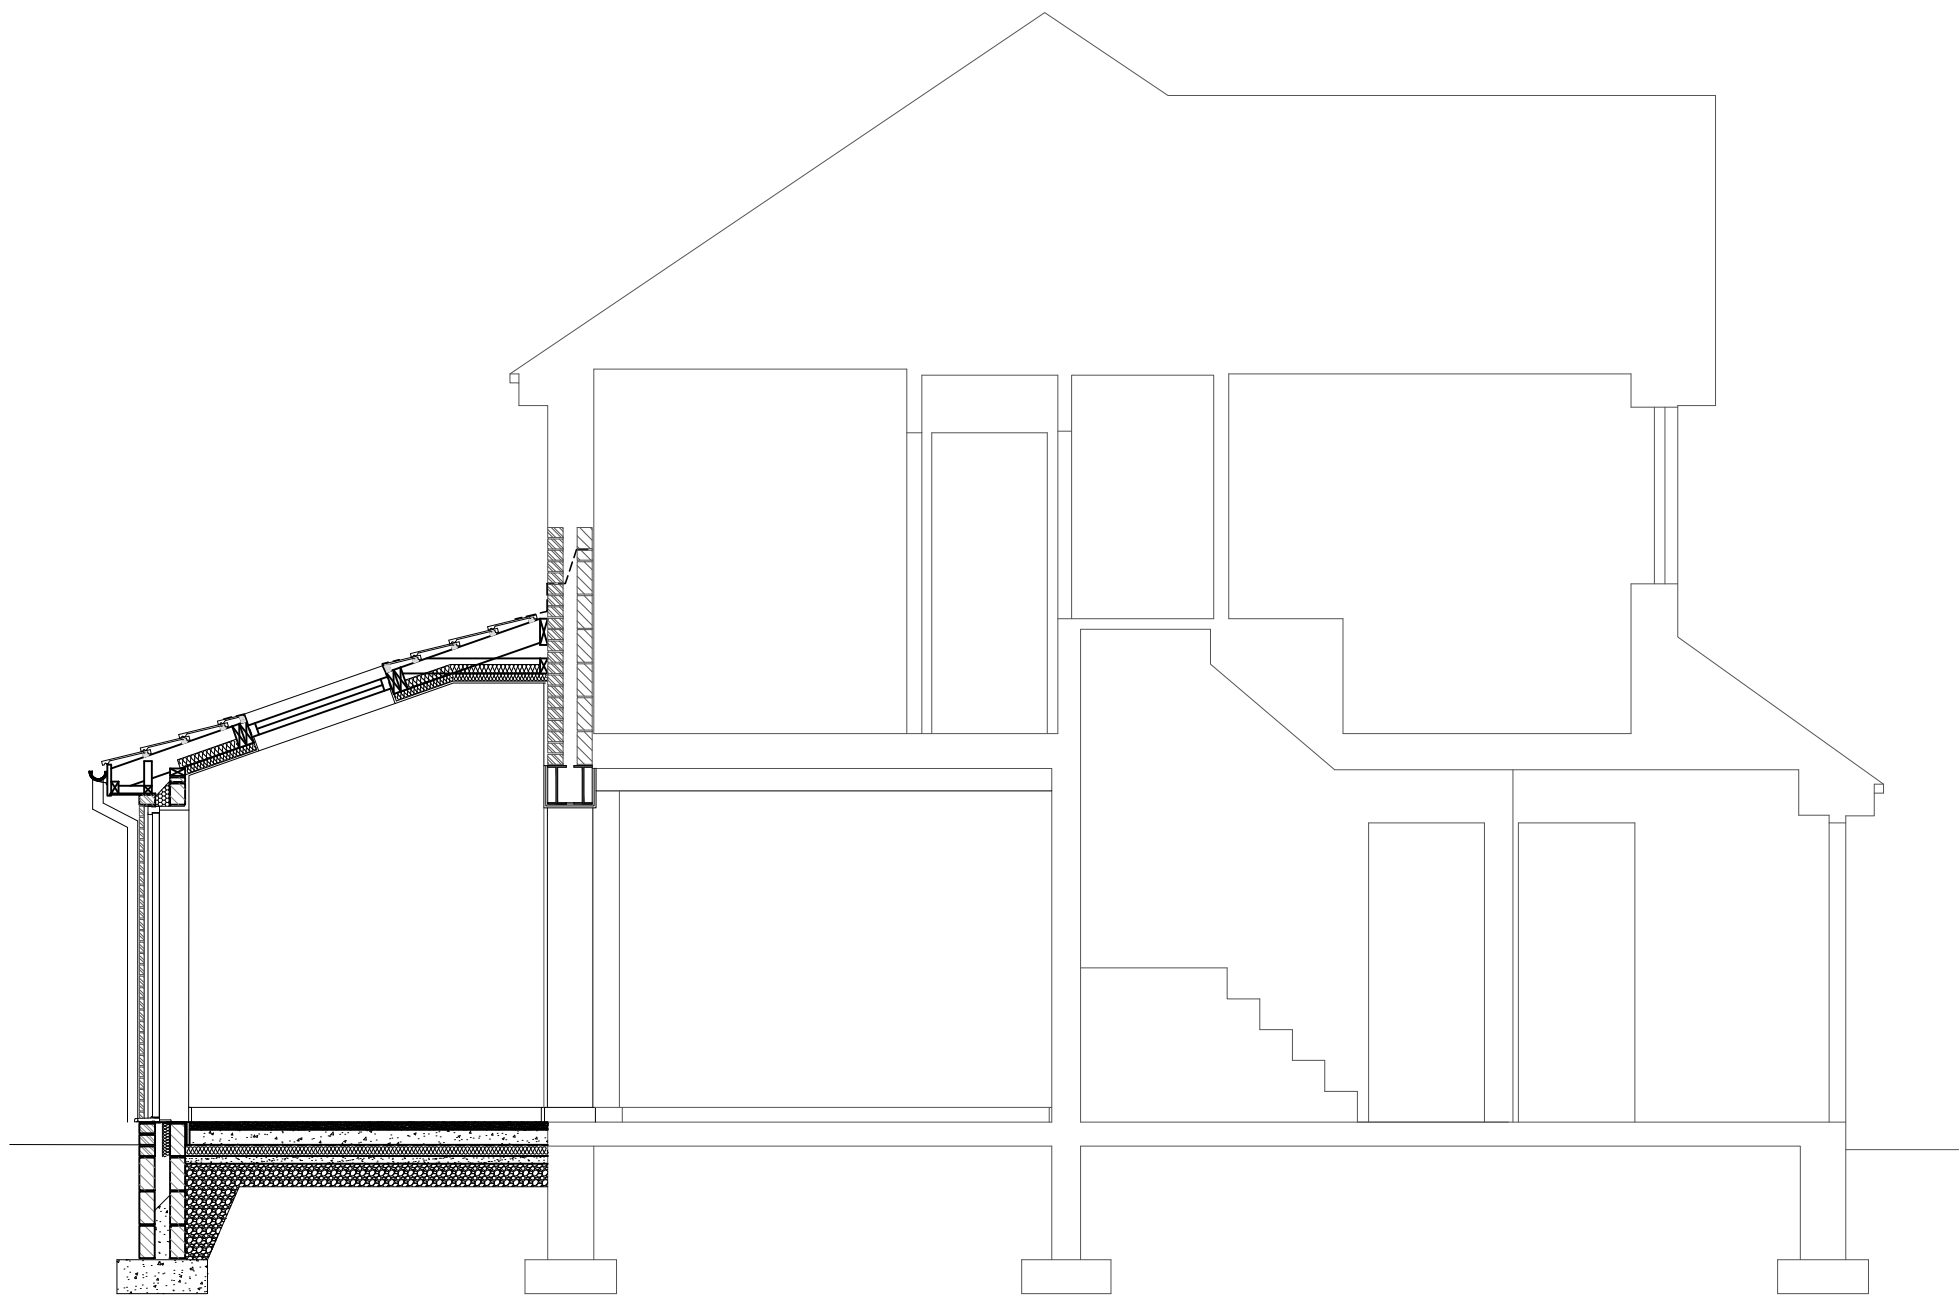

Section A-A (Scale 1:50)



Revisions:
A - Elevation files amended - 20.04.2019

		
CLIENT Mr & Mrs Neilson		
SITE 15 Barney Evans Crescent, Waterloooville		
TITLE Proposed Elevations & Section		
SCALE 1:50 (A1)	DRAWING NO. KALO-0209-03	
DATE Jan 19	REVISION A	
DRAWN	CHECKED	
Kalotec Limited, Cams Hall, Farnham, Hampshire, PO16 8AB Telephone: 01253 227 624 Email: info@kalotec.co.uk Website: www.kalotec.co.uk COPYRIGHT © KALOTEC LIMITED		