


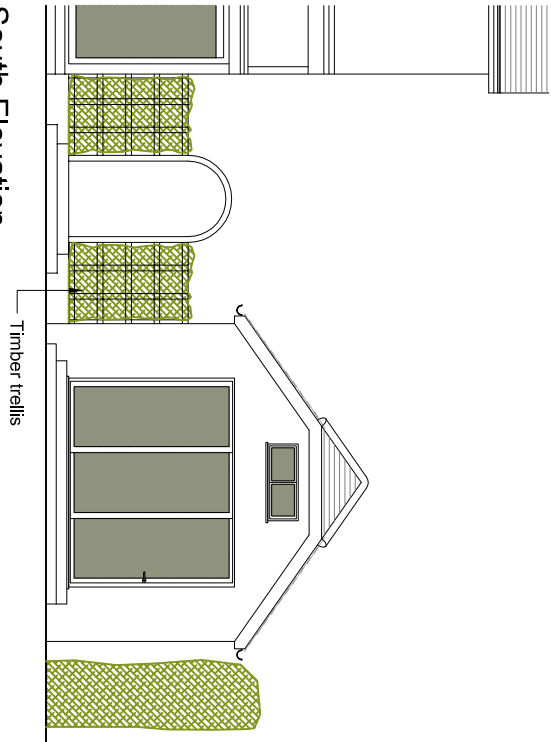
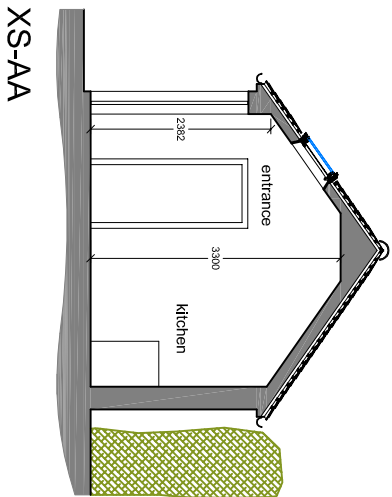


 


South Elevation

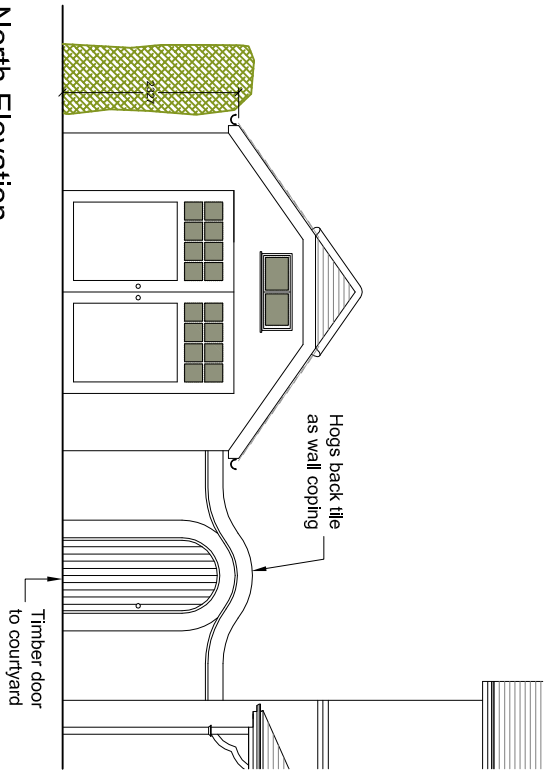


North Elevation

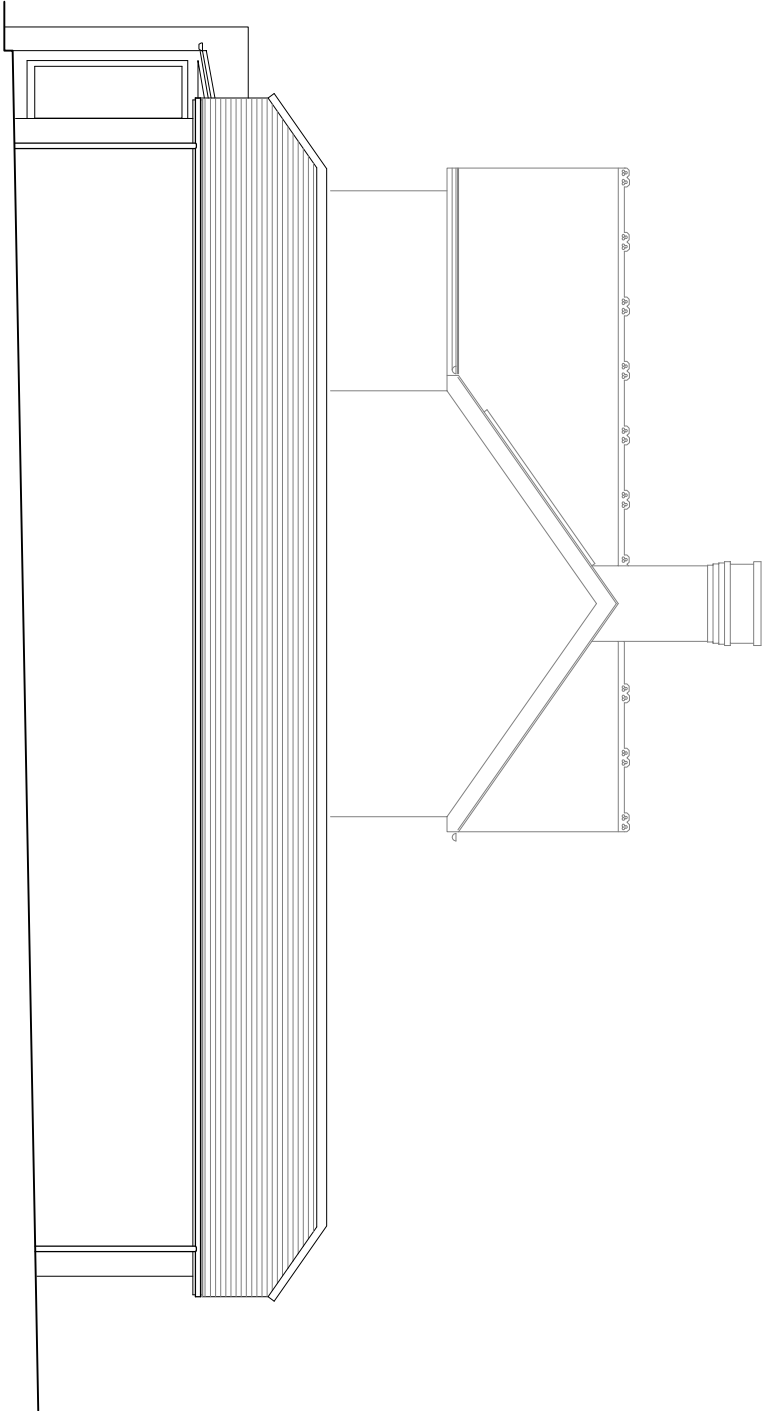

East Elevation

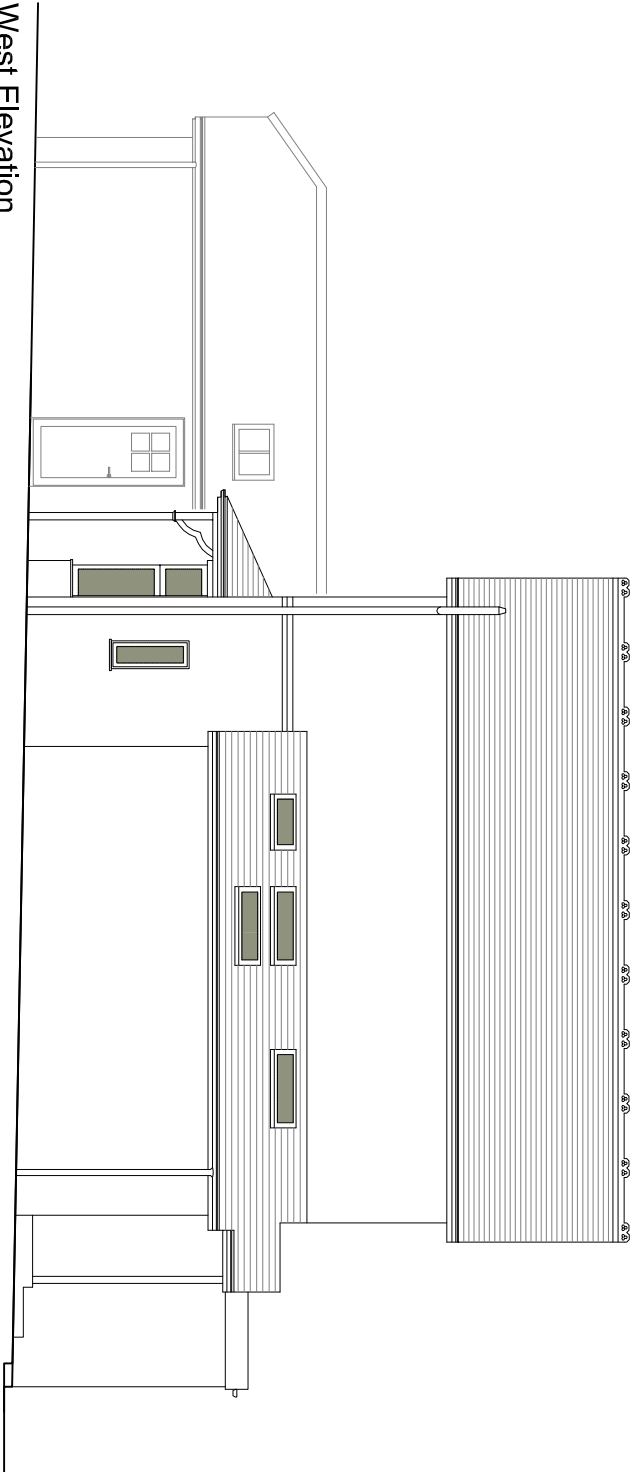

West Elevation

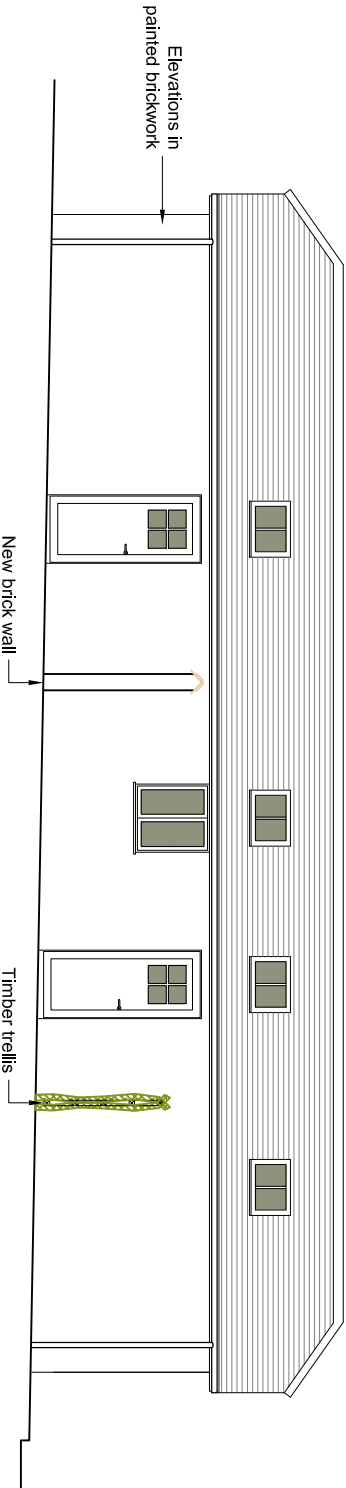

West Elevation

P2 East & West elevations show garage/annex

14.04.19

Client	Scale	Drawn
Major James Boutle	1:100	JAG
Job Title	Date	Sheet Size
62 Warblington Road, Emsworth PO10 7HH	04/01/19	A3
Drawing Title	Drawing Number	Revision
Elevations to garage / annex	1801/2001	P2



ISSUE: PLANNING

JIM GARLAND ARCHITECTS LTD
ONE DOLPHIN QUAY
EMSWORTH PO10 7BU
01243 370502
email: info@garland.org.uk