



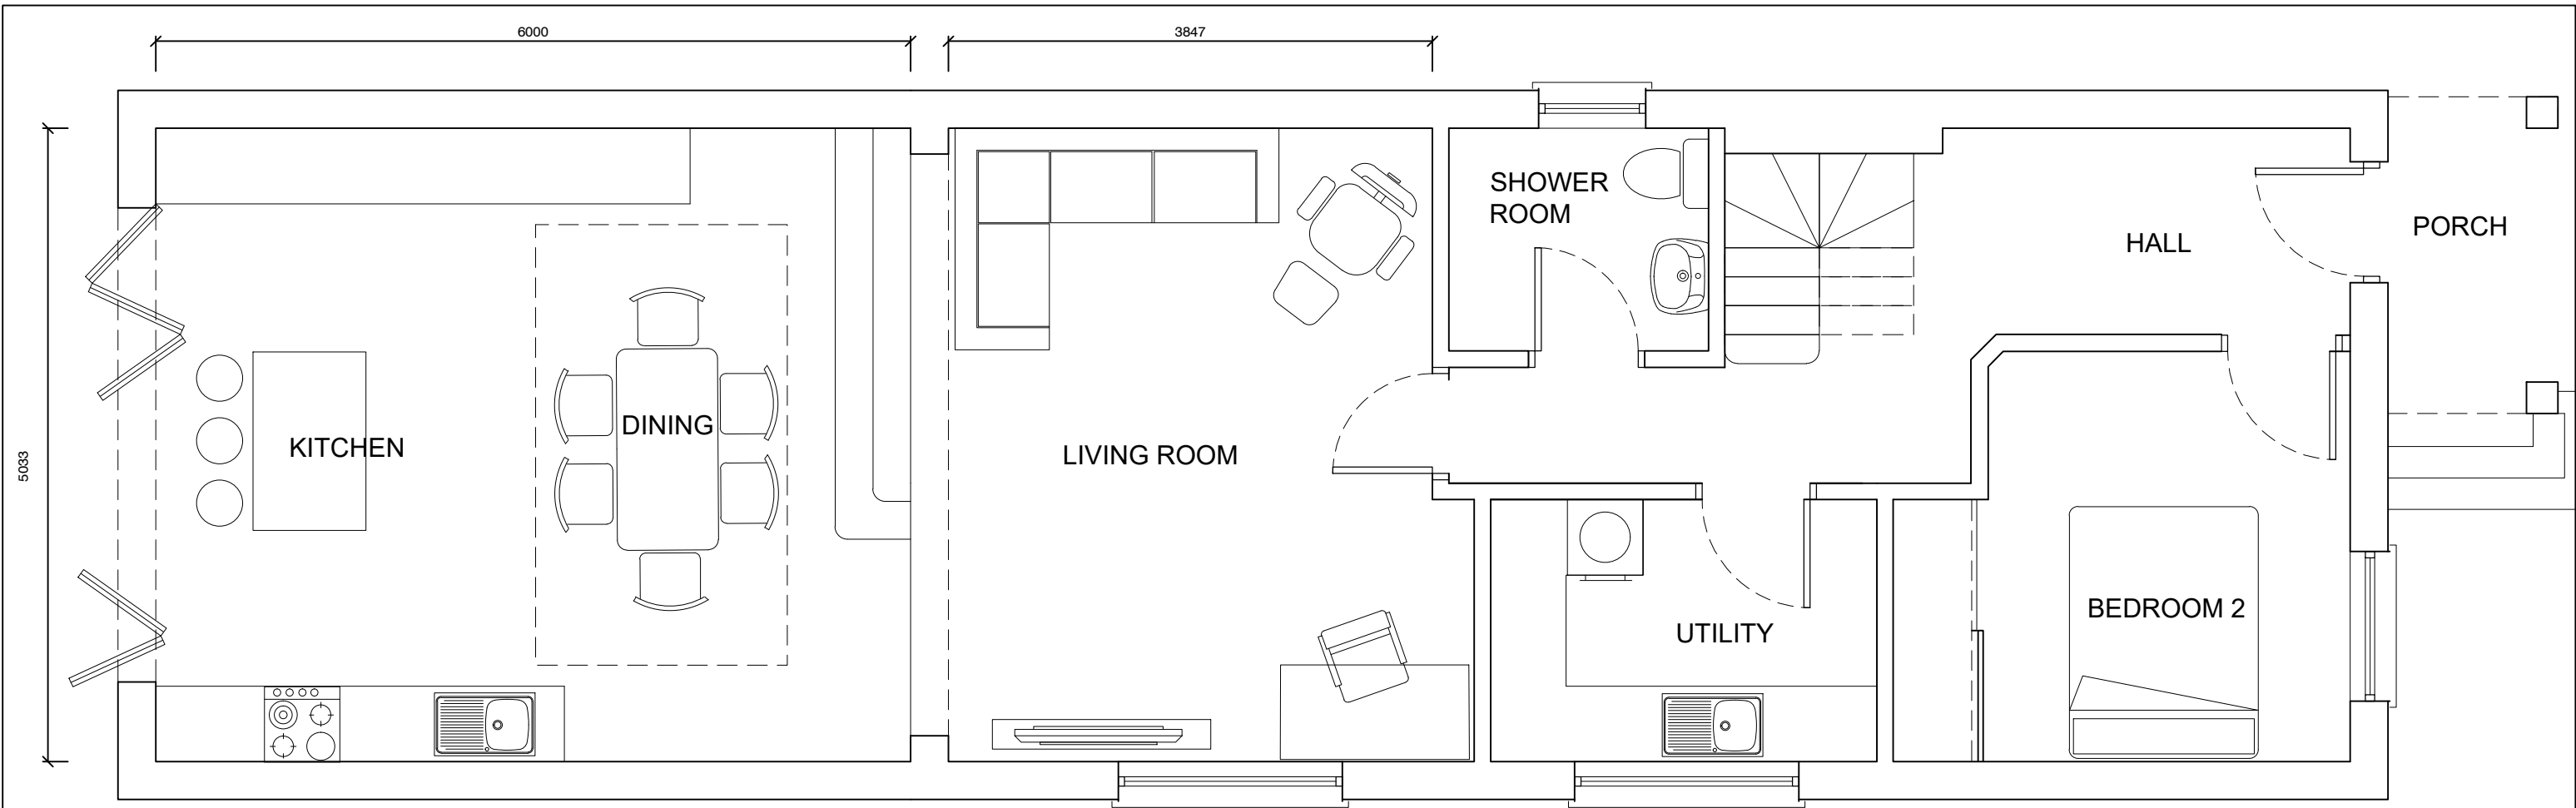

PROPOSED GROUND FLOOR PLAN

SCALE 1:50

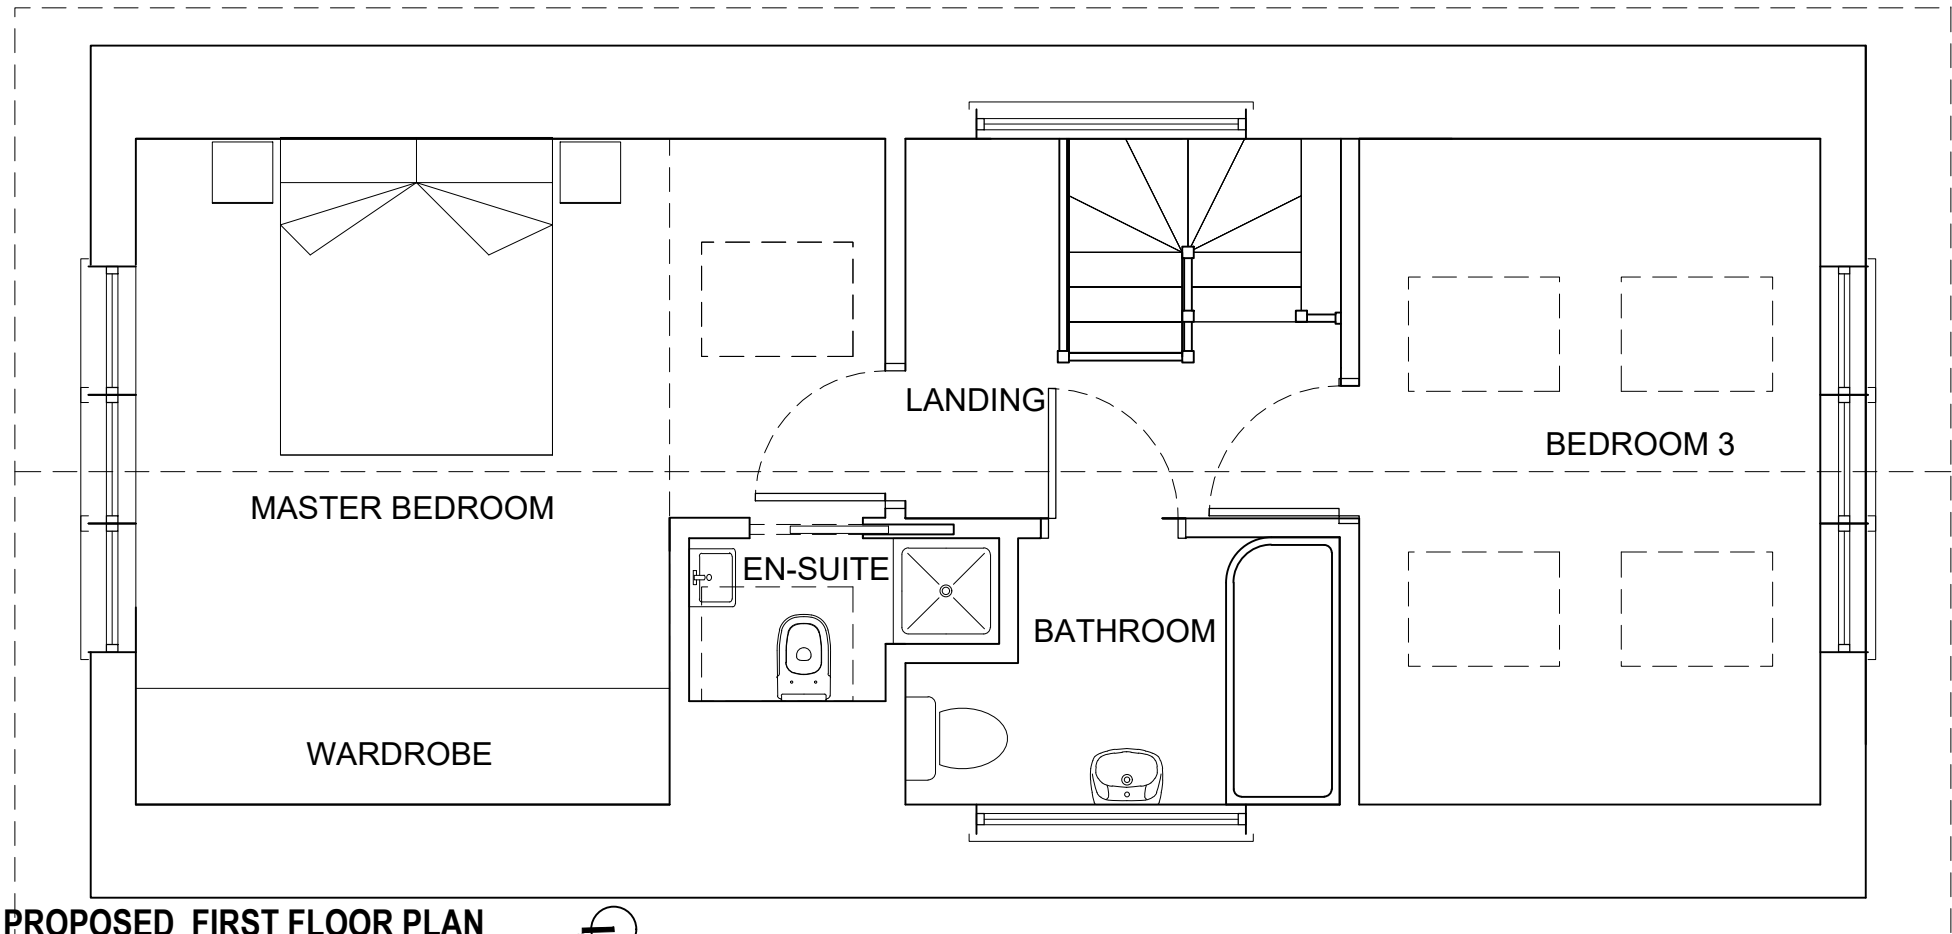

PROPOSED FIRST FLOOR PLAN

SCALE 1:50



REV	DESCRIPTION	BY	DATE	CHKD
D	WINDOWS TO FIRST FLOOR ADDED	DH	16.11.18	JB
C	FIRST FLOOR INTERNAL ALTERATIONS TO ALIGN WITH DORMER ROOF LAYOUT	DH	15.11.18	JB

CLIENT:
MATT FARR
25 WHEATLANDS AVE
HAYLING ISLAND
HAMPSHIRE
PO11 9SG

PROJECT:
ROOF EXTENSION FOR FIRST FLOOR
ACCOMMODATION AND REAR SINGLE
STOREY EXTENSION WITH
ASSOCIATED INTERNAL ALTERATIONS

DRAWN BY: JB DATE: 04.01.2018 CHECKED: JB

SCALE: AS SHOWN @ A3

DRAWING TITLE:
PROPOSED FLOOR PLANS

DRAWING NO: 171P REVISION: 756.03 D

MCANDREW MARTIN
PROFESSIONAL SOLUTIONS BY DESIGN

ONE LINKS HOUSE
FAIRWAY BUSINESS
CENTRE
DUNDAS LANE
PORTSMOUTH
HAMPSHIRE
PO3 5BL

TEL: 023 9269 7193
FAX: 023 9266 4678
office@mcandrewmartin.com

www.mcandrewmartin.com

accredited by:
RICS
UKAS
1195907