





2. Block Plan - Proposed
scale 1 : 500

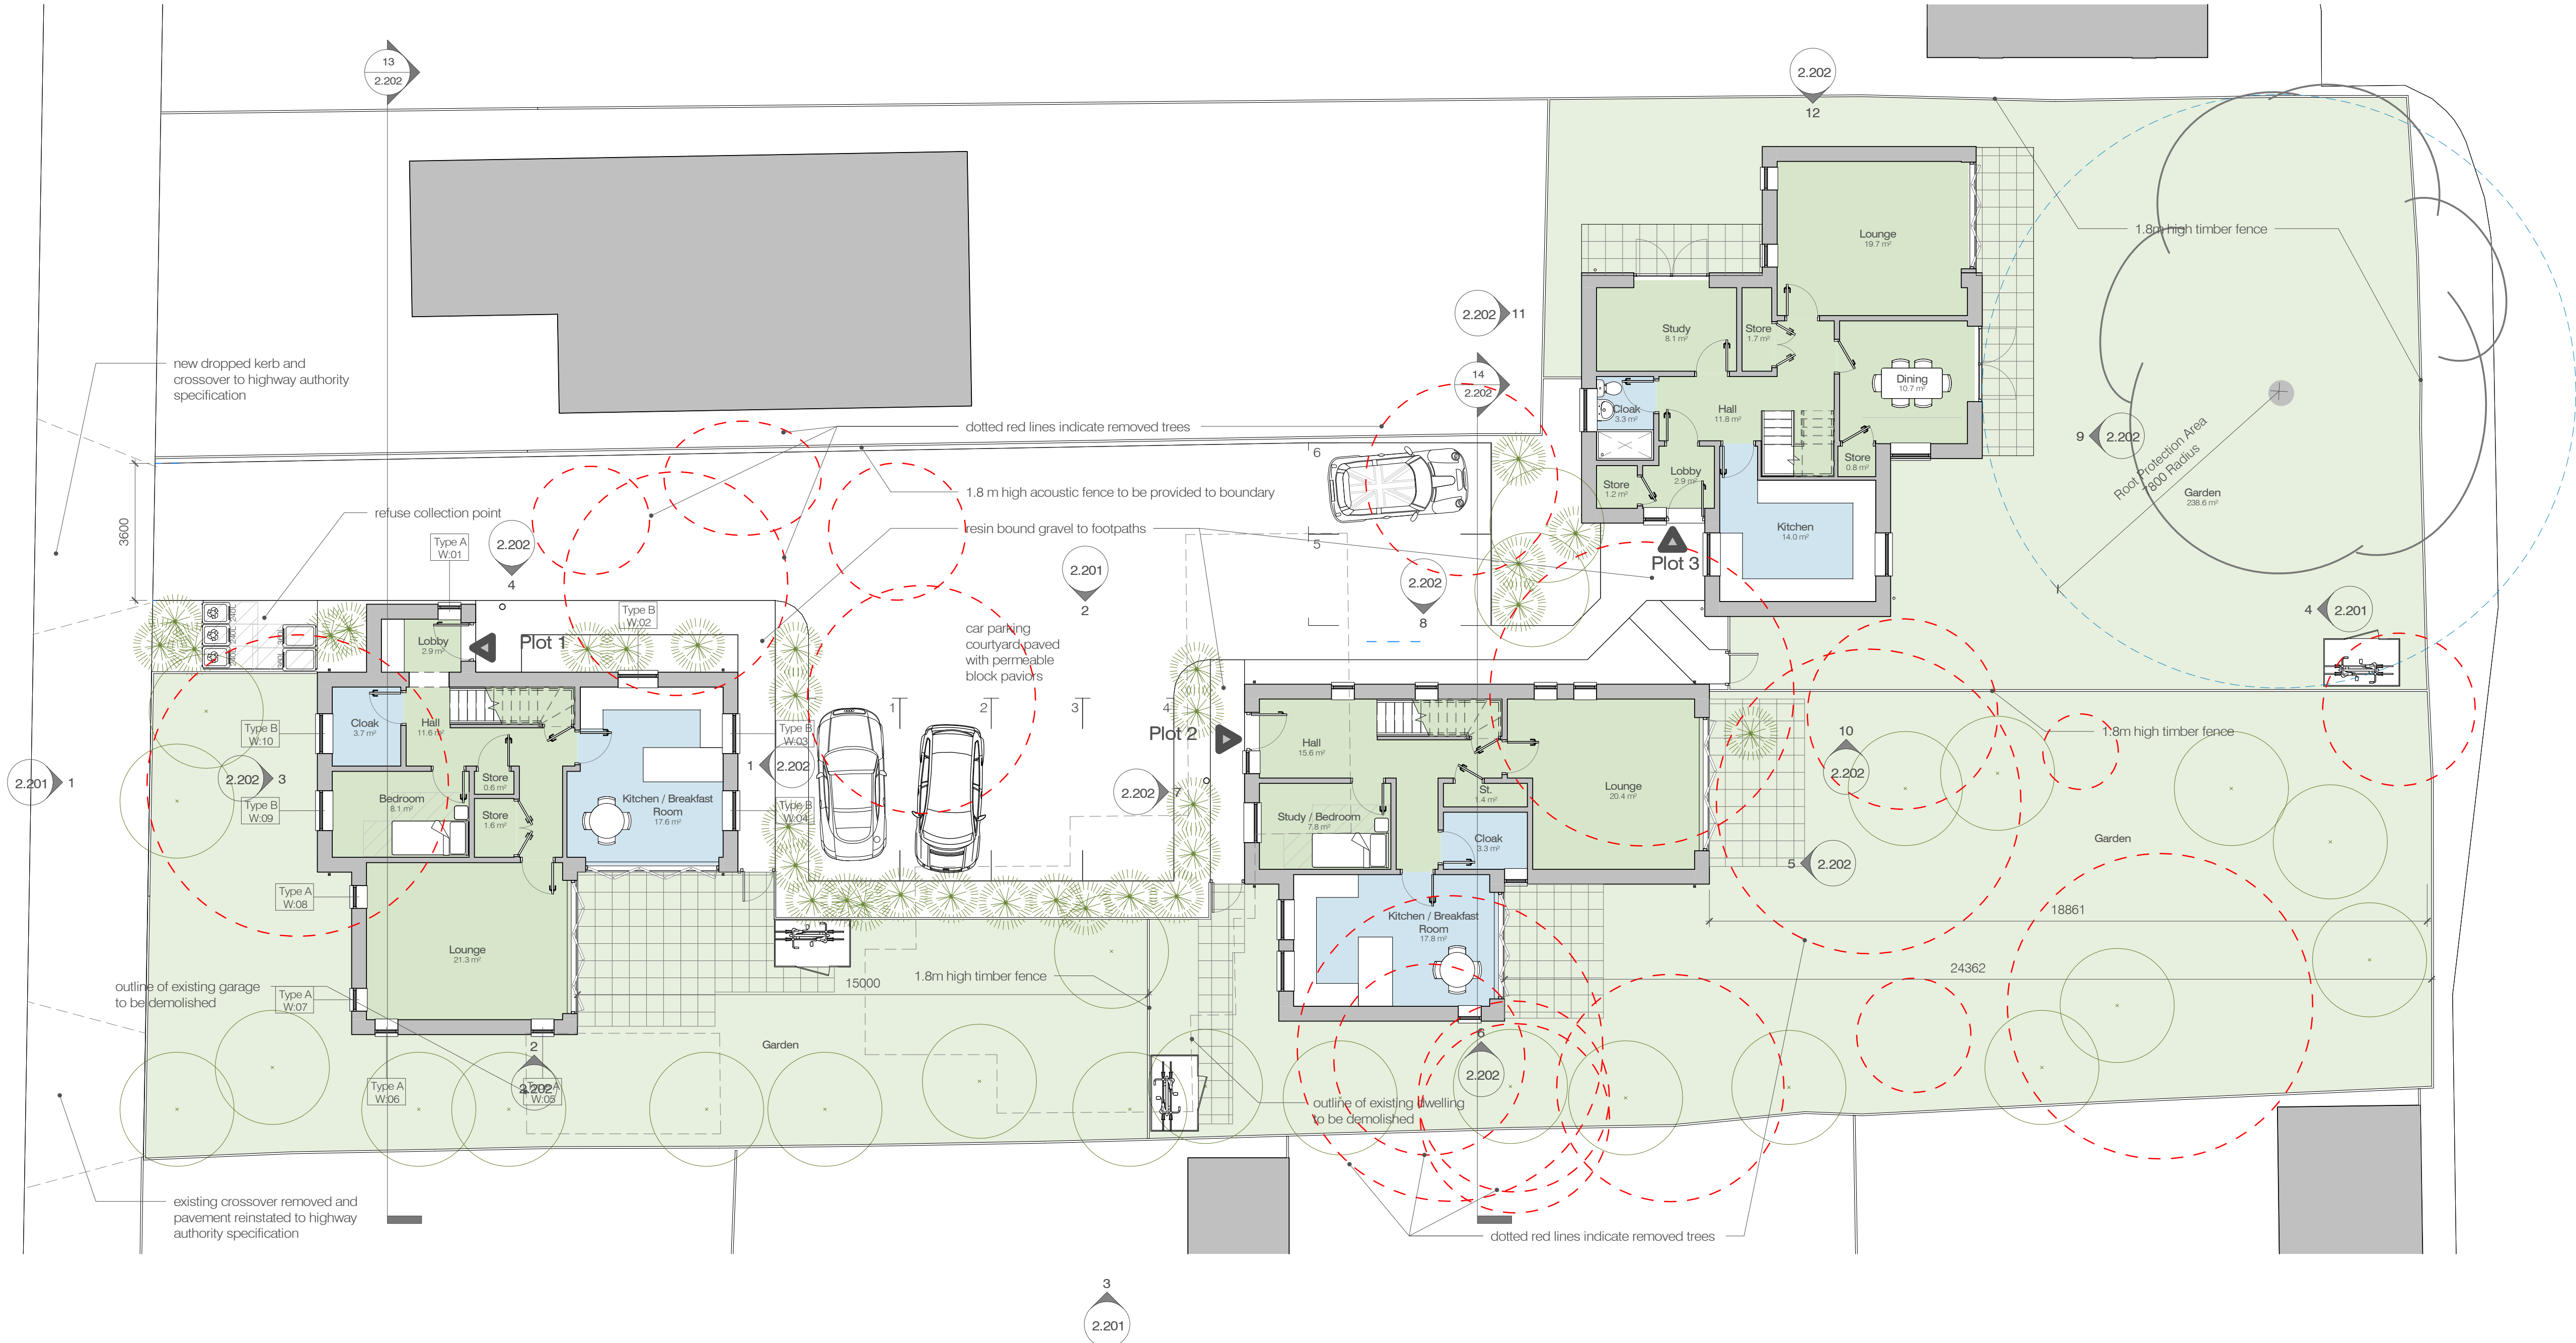

1. Level 00 - Proposed
scale 1 : 100

notes

Permission is granted to scale from this drawing for the purposes of Local Authority Planning Approval only. Please verify that the information is correctly printed to scale by checking the control bar below.

 

In all other circumstances DO NOT scale from this drawing, please contact this office for any additional information required. Contractors, Sub Contractors and Suppliers are to check all relevant dimensions and levels of site and building before commencing any shop drawings or building work.

RIBA

Chartered Practice

Ordnance Survey information is reproduced under Crown Copyright 2017 ©. All rights Reserved. Licence number 100020449.

This drawing is the copyright of RBA Ltd ©

This drawing must be read in conjunction with related RBA drawings as scheduled in the Drawing Register. This drawing must also be read in conjunction with the following consultants, specialists & sub - contractors drawings.

drawing number	consultant name	revision
----------------	-----------------	----------

Area Schedule (Rentable)			
Plot No	Name	Area	Level
Plot 1	Area	72 m²	Level 00
Plot 1	Area	46 m²	Level 01
Plot 1: 2		118 m²	
Plot 2	Area	70 m²	Level 00
Plot 2	Area	51 m²	Level 01
Plot 2: 2		121 m²	
Plot 3	Area	65 m²	Level 00
Plot 3	Area	62 m²	Level 01
Plot 3: 2		127 m²	

RevD3. Plot 3 revised	22.11.18	rjb	rdv
RevD2. Plot 3 revised	07.11.18	rjb	rdv
RevD1. Planning application	14.06.18	rjb	rdv
RevP1. Scheme revised. Site plan and area schedule added	27.04.18	rjb	rdv
revisions	date	author	author
		QA level a	QA level b



rba architects limited
t: 07809 342 990
e: mail@rba-architects.co.uk
w: www.rba-architects.co.uk

project
**Proposed Residential Development
7 Selsmore Avenue
Hayling Island
PO11 9PB**

drawing
**Block Plan
Level 00 Proposed**

scale	date	author	author
As indicated@ A1	19/03/18	RJB	RDV

job no	drawing no	rev
1710	2.101	D3

Revision Codes : P=Preliminary D=Design Stage T=Tender Issue C=Construction Issue