
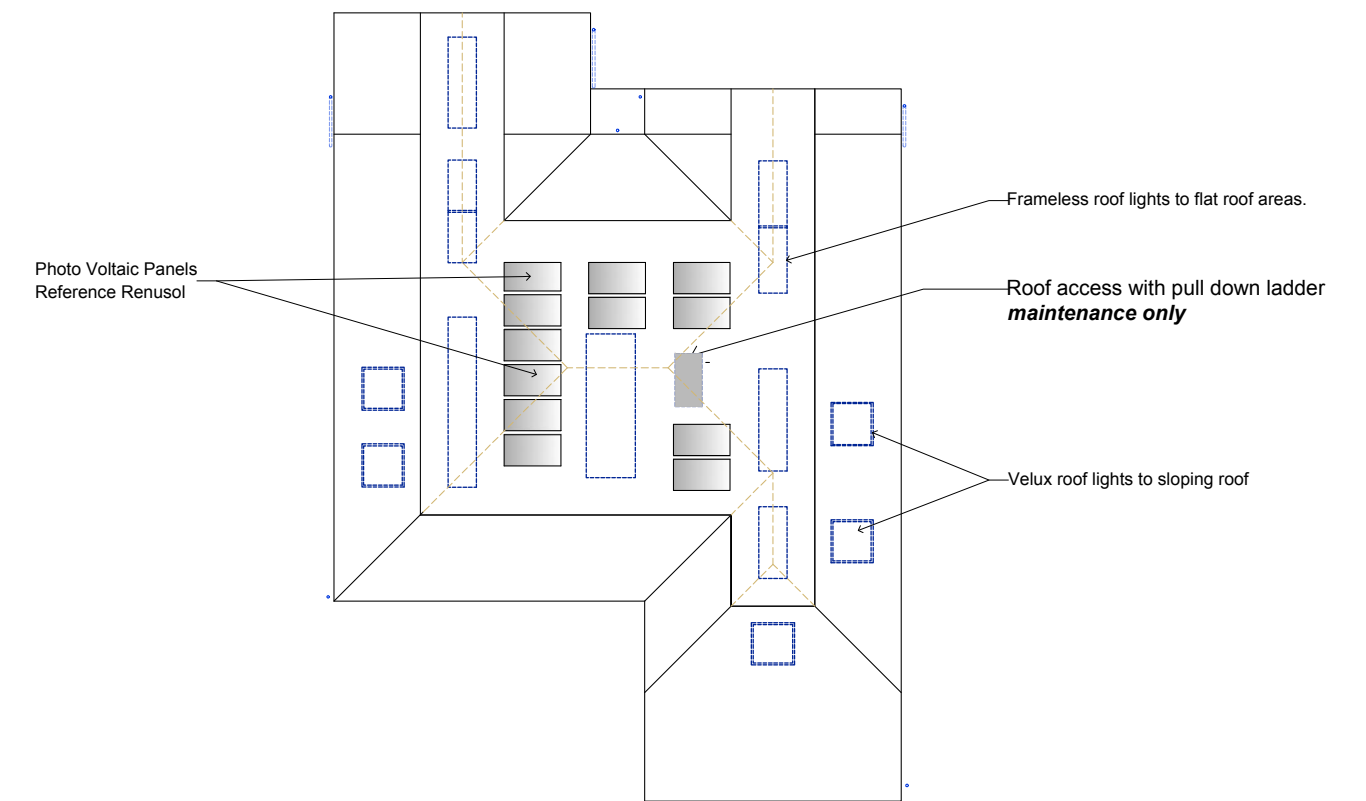
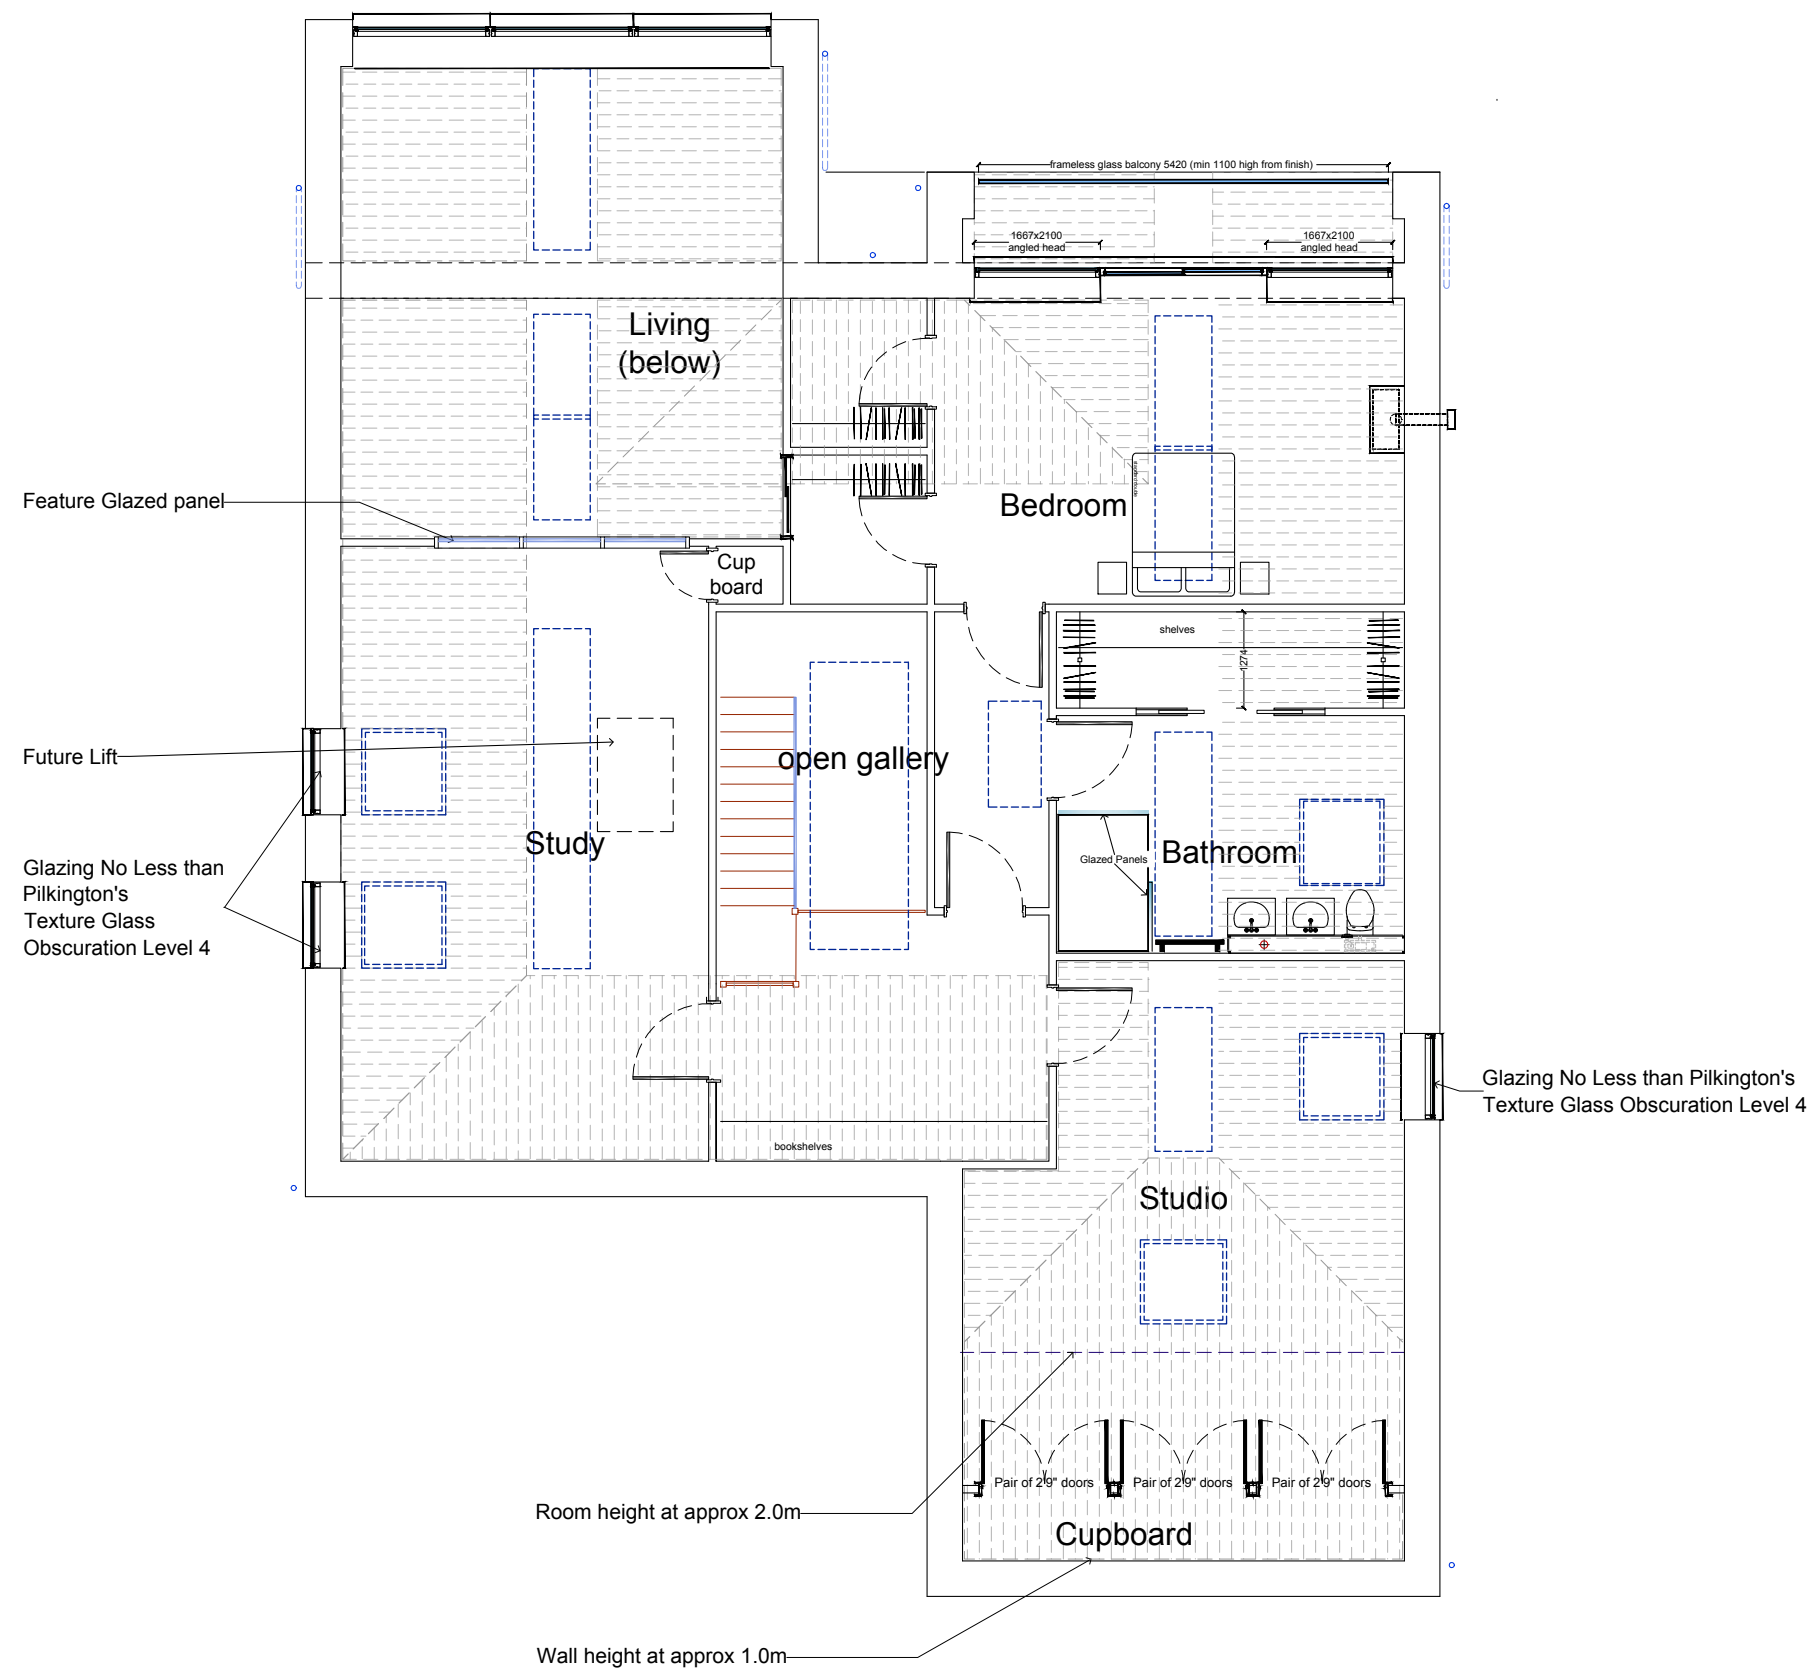


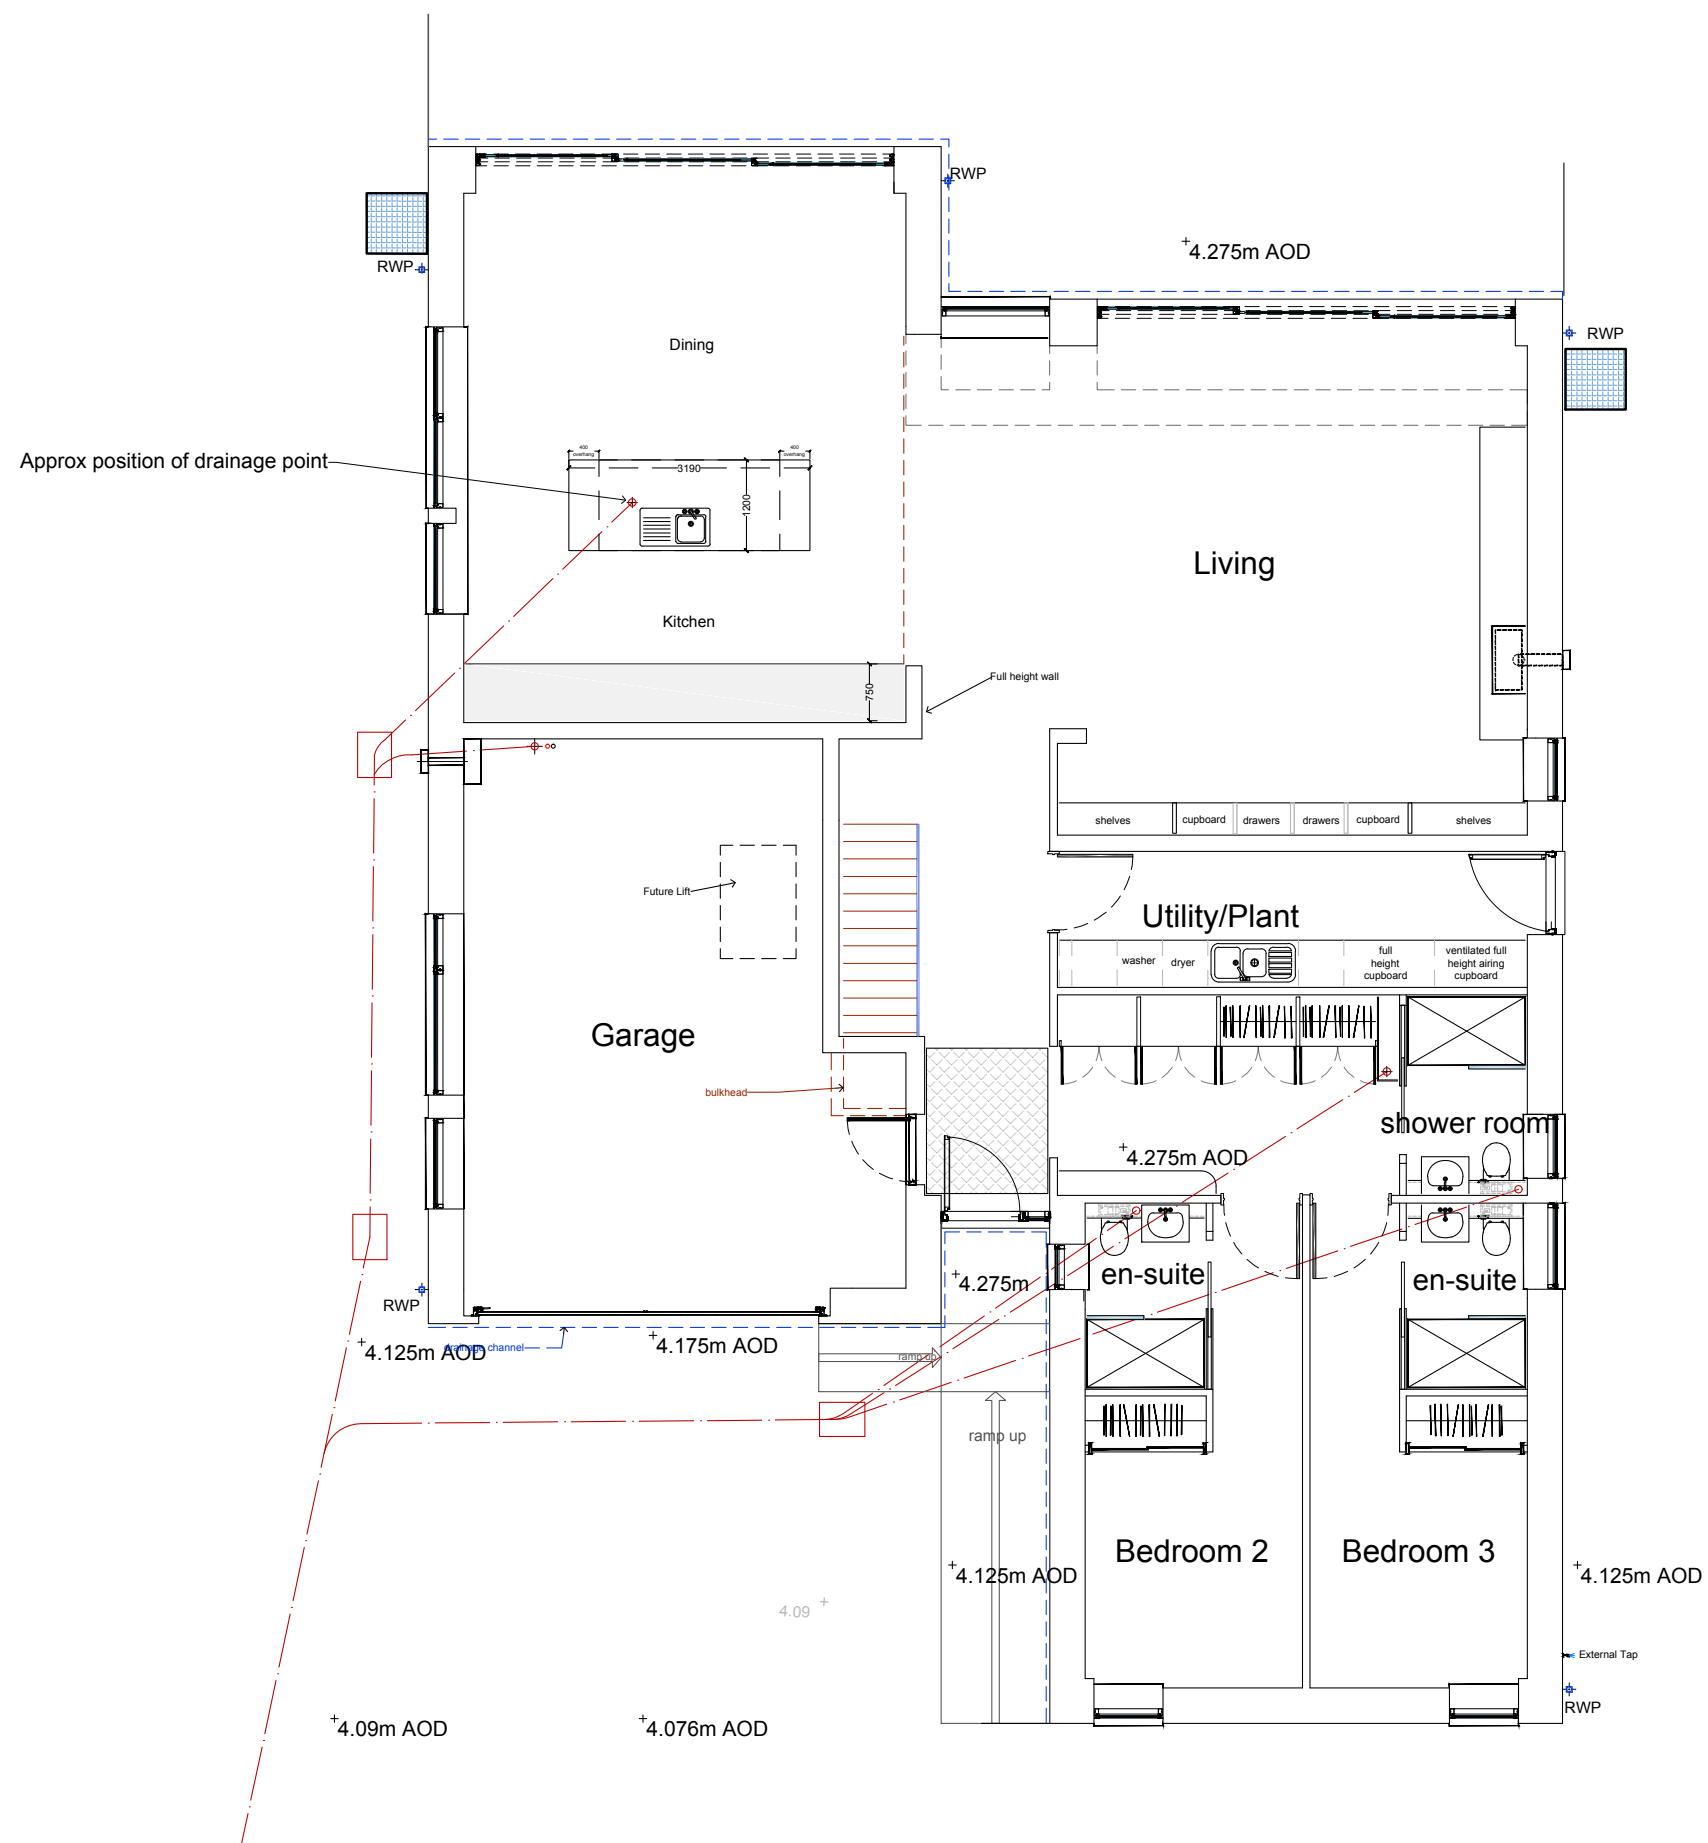

THIS DRAWING IS FOR PLANNING PURPOSES ONLY.
DO NOT USE FOR BUILDING.

Copyright
These drawings and all drawings prepared by Design & Materials Ltd are the property of Design & Materials Ltd and are protected under copyright. They must not be used, or reproduced in any form, without the written consent of Design & Materials Ltd.
The plans and information contained therein are supplied for the sole purpose of the construction of the building, or buildings in conjunction with an all-in package of architectural and materials supply service purchased from Design & Materials Ltd.

Revisions:		
A	Dec 2015	Drawing Updated
B	Aug 2016	Drawing Updated
C	Aug 2016	Drawing Updated
D	August 2016	Drawing Updated
E	Sept 2016	Revised Front Elevation
F	Dec 2016	Revised Drawing for Harbour Board
G	Dec 2017	Drawing updated
H	Dec 2017	Amend for client
J	April 2019	Update for planning conditions
K	July 2019	Planning Conditions Application

Client: **Mr & Mrs T Stallard**

Project: **Replacement Dwelling @**
3 Swans Walk
Hayling Island
PO11 9TX

Date: Nov 2015
Scale: 1:100
Paper Size: A2

Revision: **K**
Drawing No. **T355/1**
Floor Plans



D&M Homes is a trading name of Design & Materials Limited
Registered & Head Office: 8 The Point | Coach Road | Shireoaks | Worksop | S81 8BW
t: 01909 531 454 | enquiries@dm-homes.co.uk | www.dm-homes.co.uk