


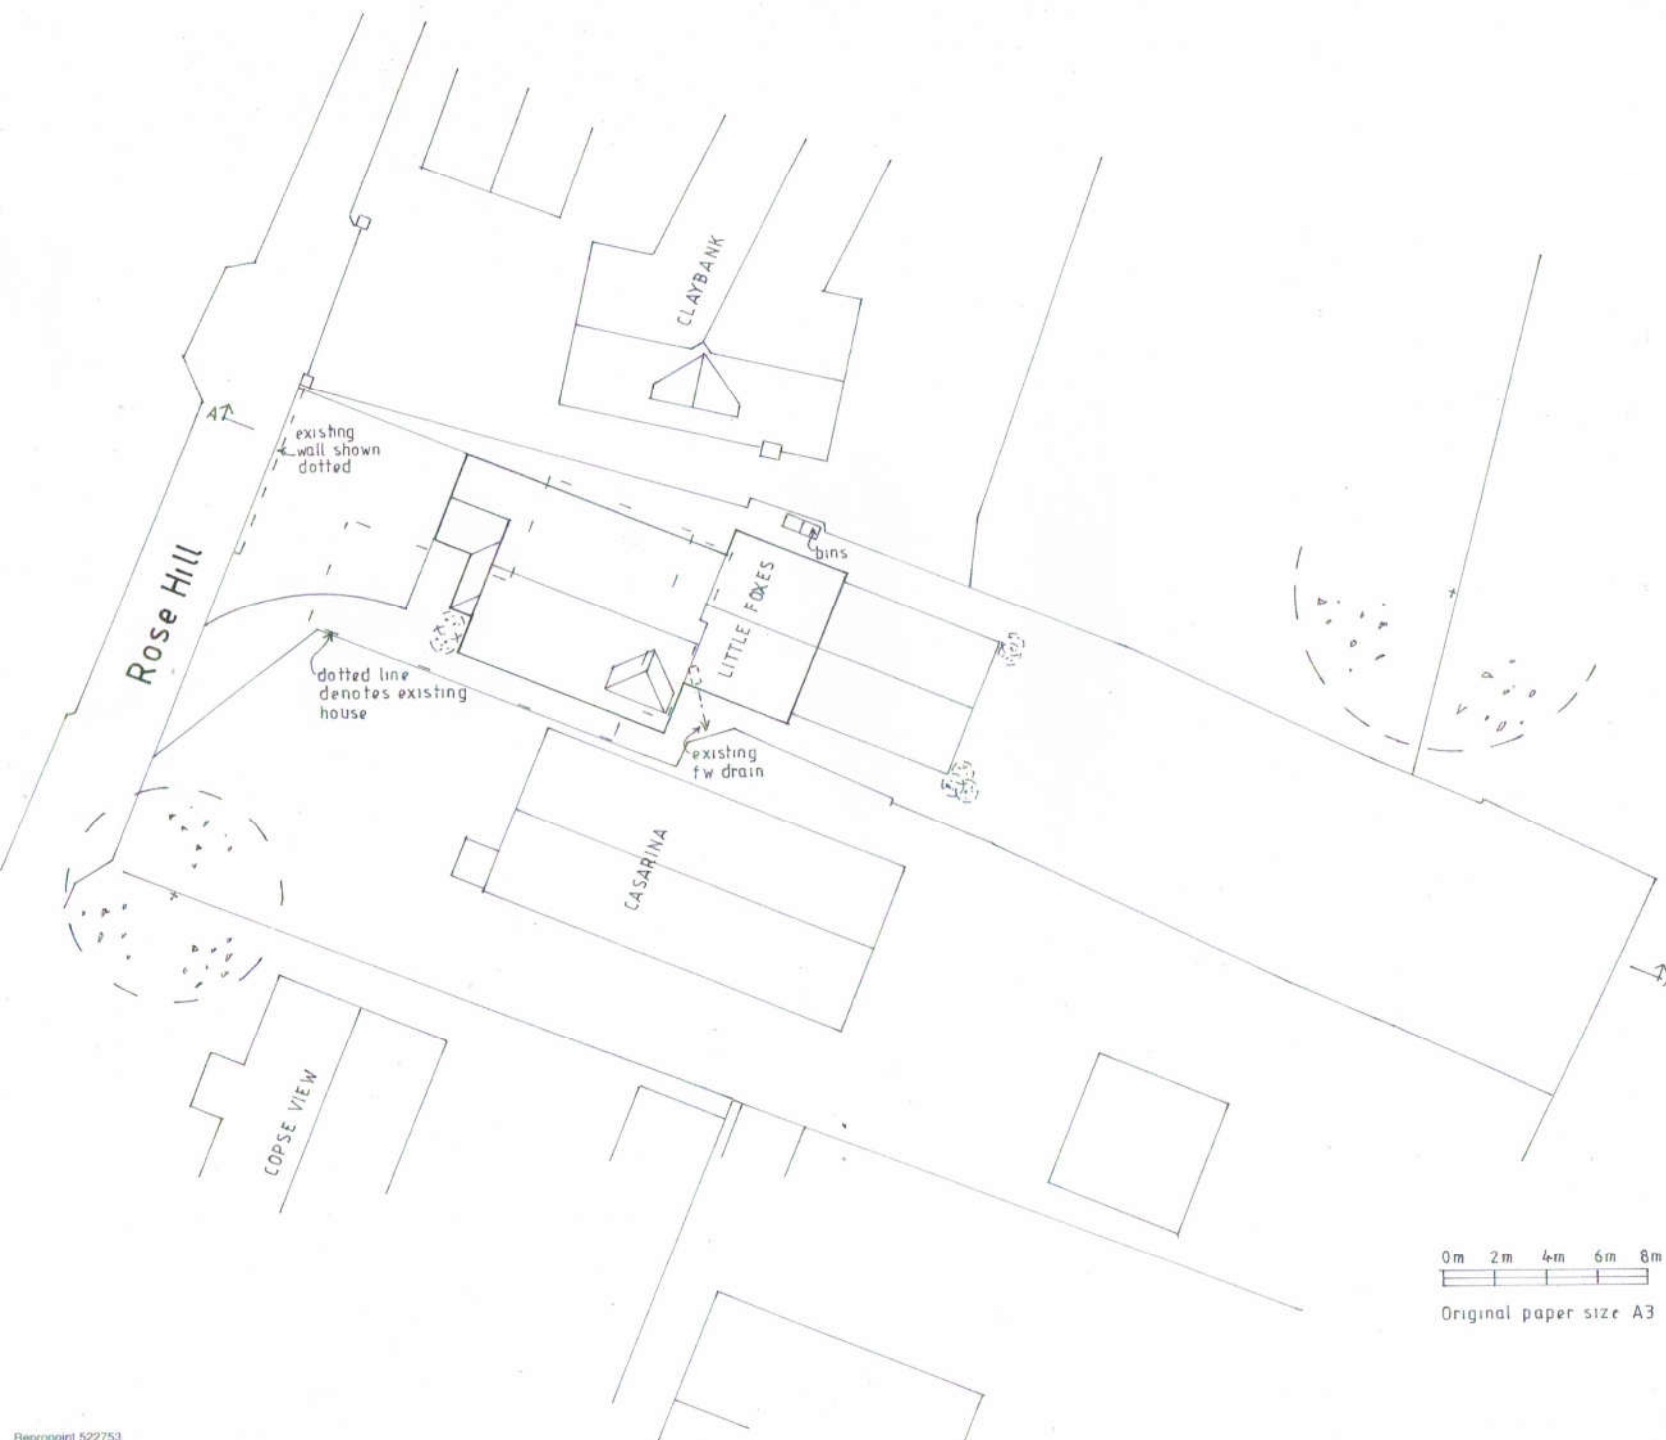

Rev B - General revisions (June 19);
Rev A - Minor revisions;
(Mar'19)

Project

PROPOSED REPLACEMENT HOUSE AT
LITTLE FOXES, ROSE HILL, WATERLOOVILLE

Drawing Title

SITE PLAN

Client

MR GOODYEAR

NP DESIGNS
Architectural Consultants

WOODSIDE HOUSE, 188 LONGWOOD AVENUE
WATERLOOVILLE, HAMPSHIRE. PO8 8HX
TEL: 023 9228 8551; EMAIL: nigel@npdesigns.net

Scale 1:200

Dwg No P 298 / 2

Rev B

0m 2m 4m 6m 8m

Original paper size A3