


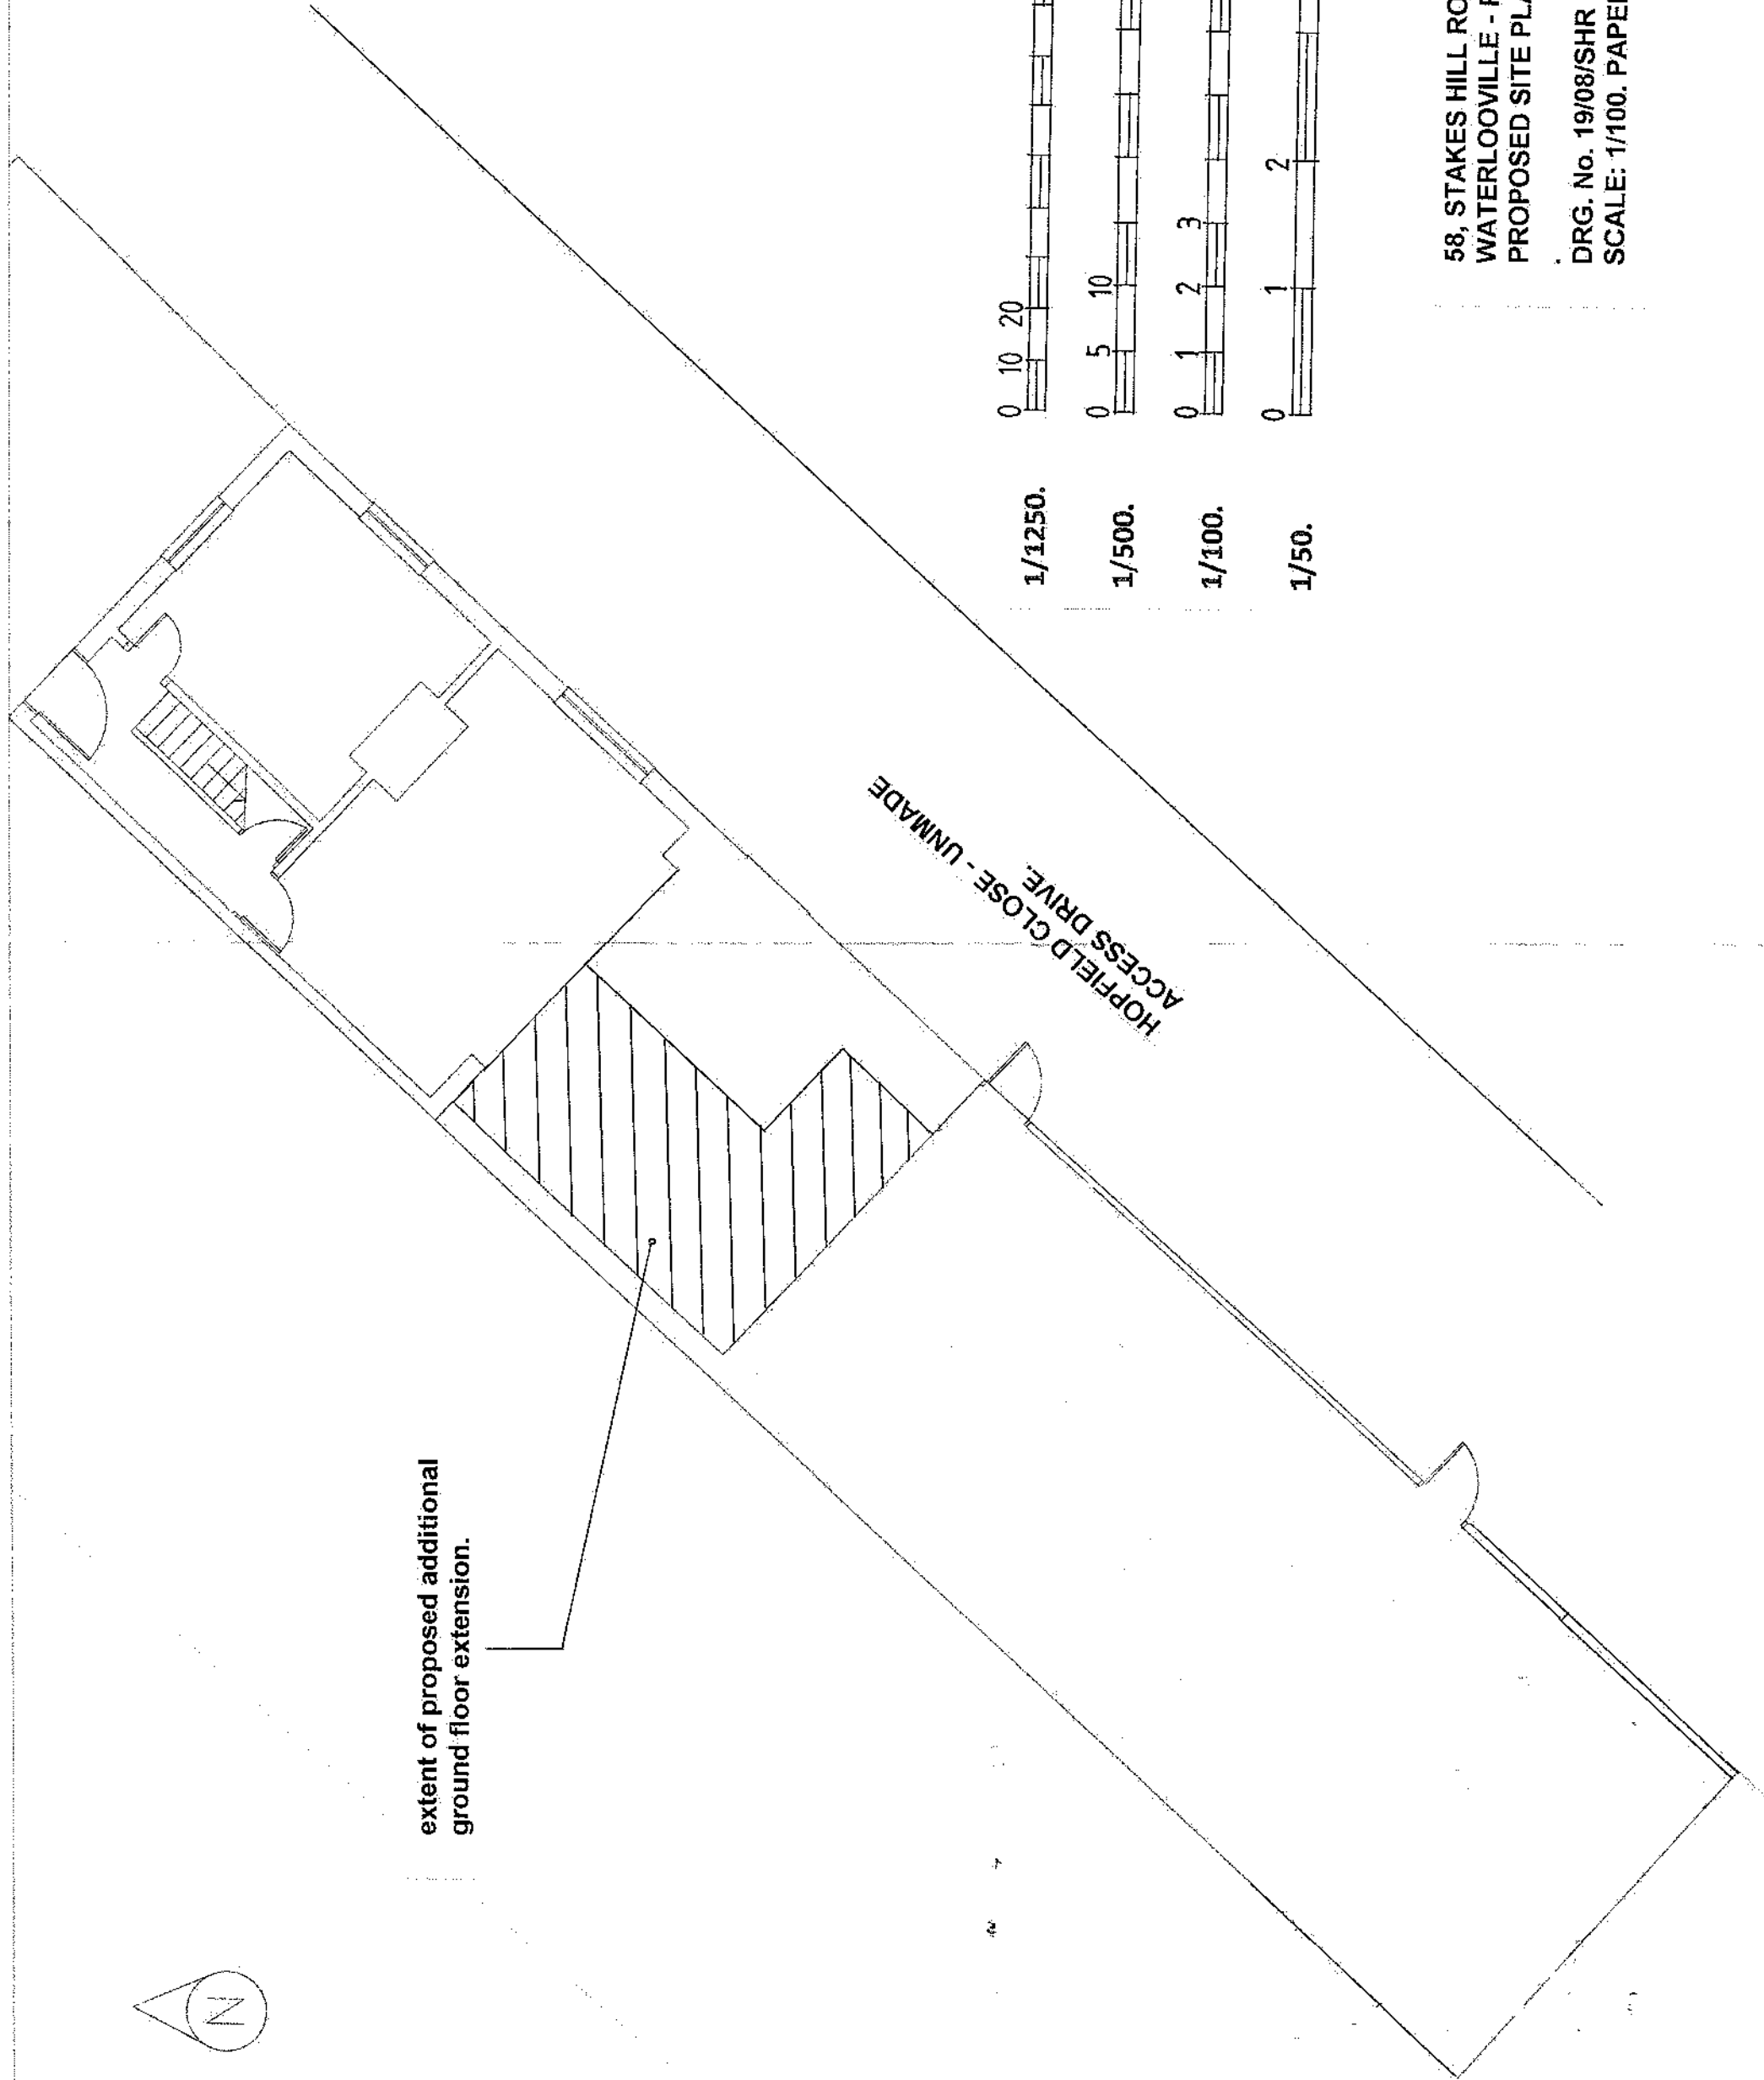

extent of proposed additional
ground floor extension.



1/1250.



1/500.



1/100.



1/50.



58, STAKES HILL ROAD
WATERLOOVILLE - PO7 7LB
PROPOSED SITE PLAN.

DRG. No. 19/08/SHR - 15.
SCALE: 1/100. PAPER SIZE A3.