

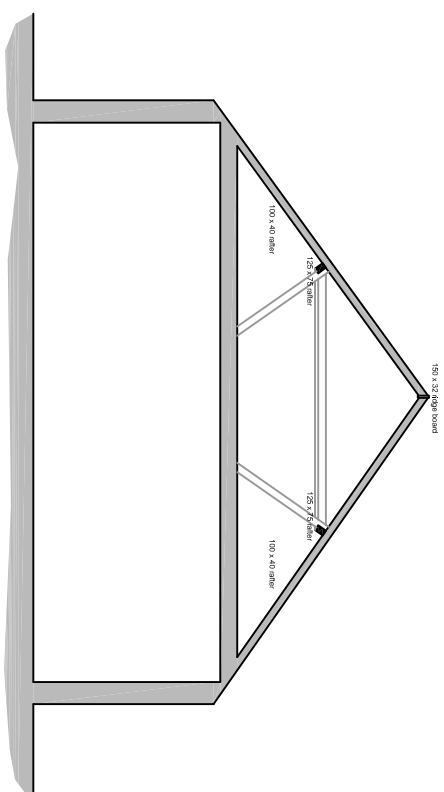


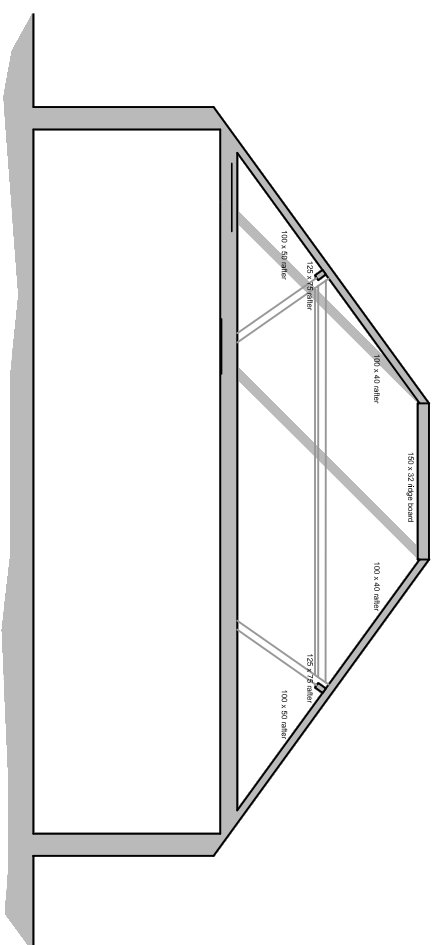

Section A-A

Section B-B



Proposed first-floor extension

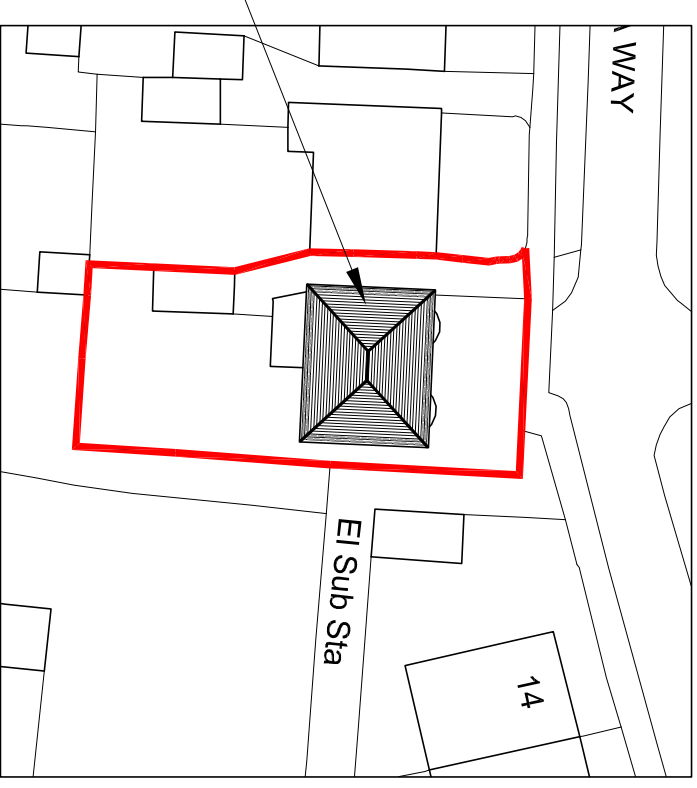

Site plan


scale 1:500

Ordnance Survey, (c) Crown Copyright 2019.
All rights reserved. Licence number 100022432

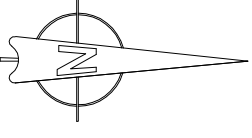
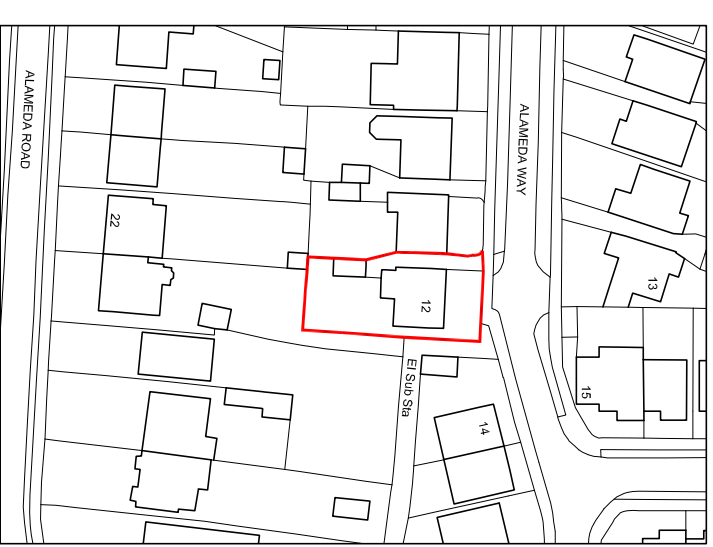


Ground floor plan

Existing plans & sections scale 1:100

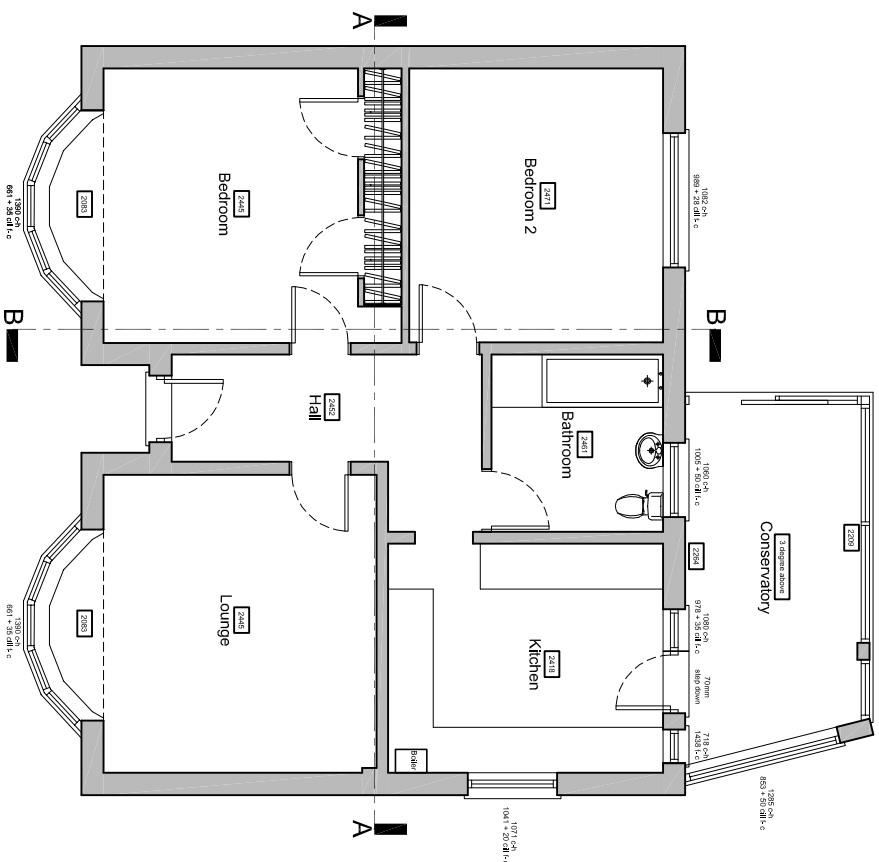

Roof plan

 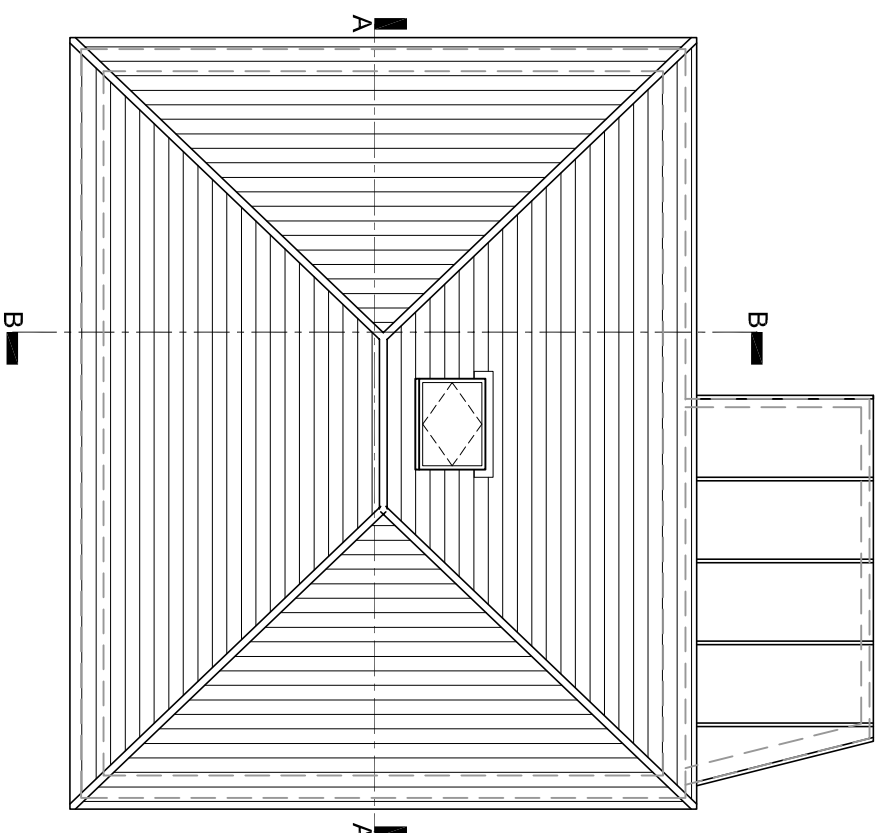

For MR & MRS HINKS		Title EXISTING FLOOR PLANS, SITE & LOCATION PLAN & SECTIONS A-A & B-B		Office Tel: 01243 933732
Project PROPOSED EXTENSION AT 12 ALAMEDA WAY WATERLOOVILLE HANTS, PO7 5HB		Date Aug 2019	Drawn JB	Email: admh@jb-architecturedesign.com
		Scale As shown @ A3	Checked -	Web: www.jb-architecturedesign.com
Job Number FL 286 19		Drawing Number -01	Revision	

