



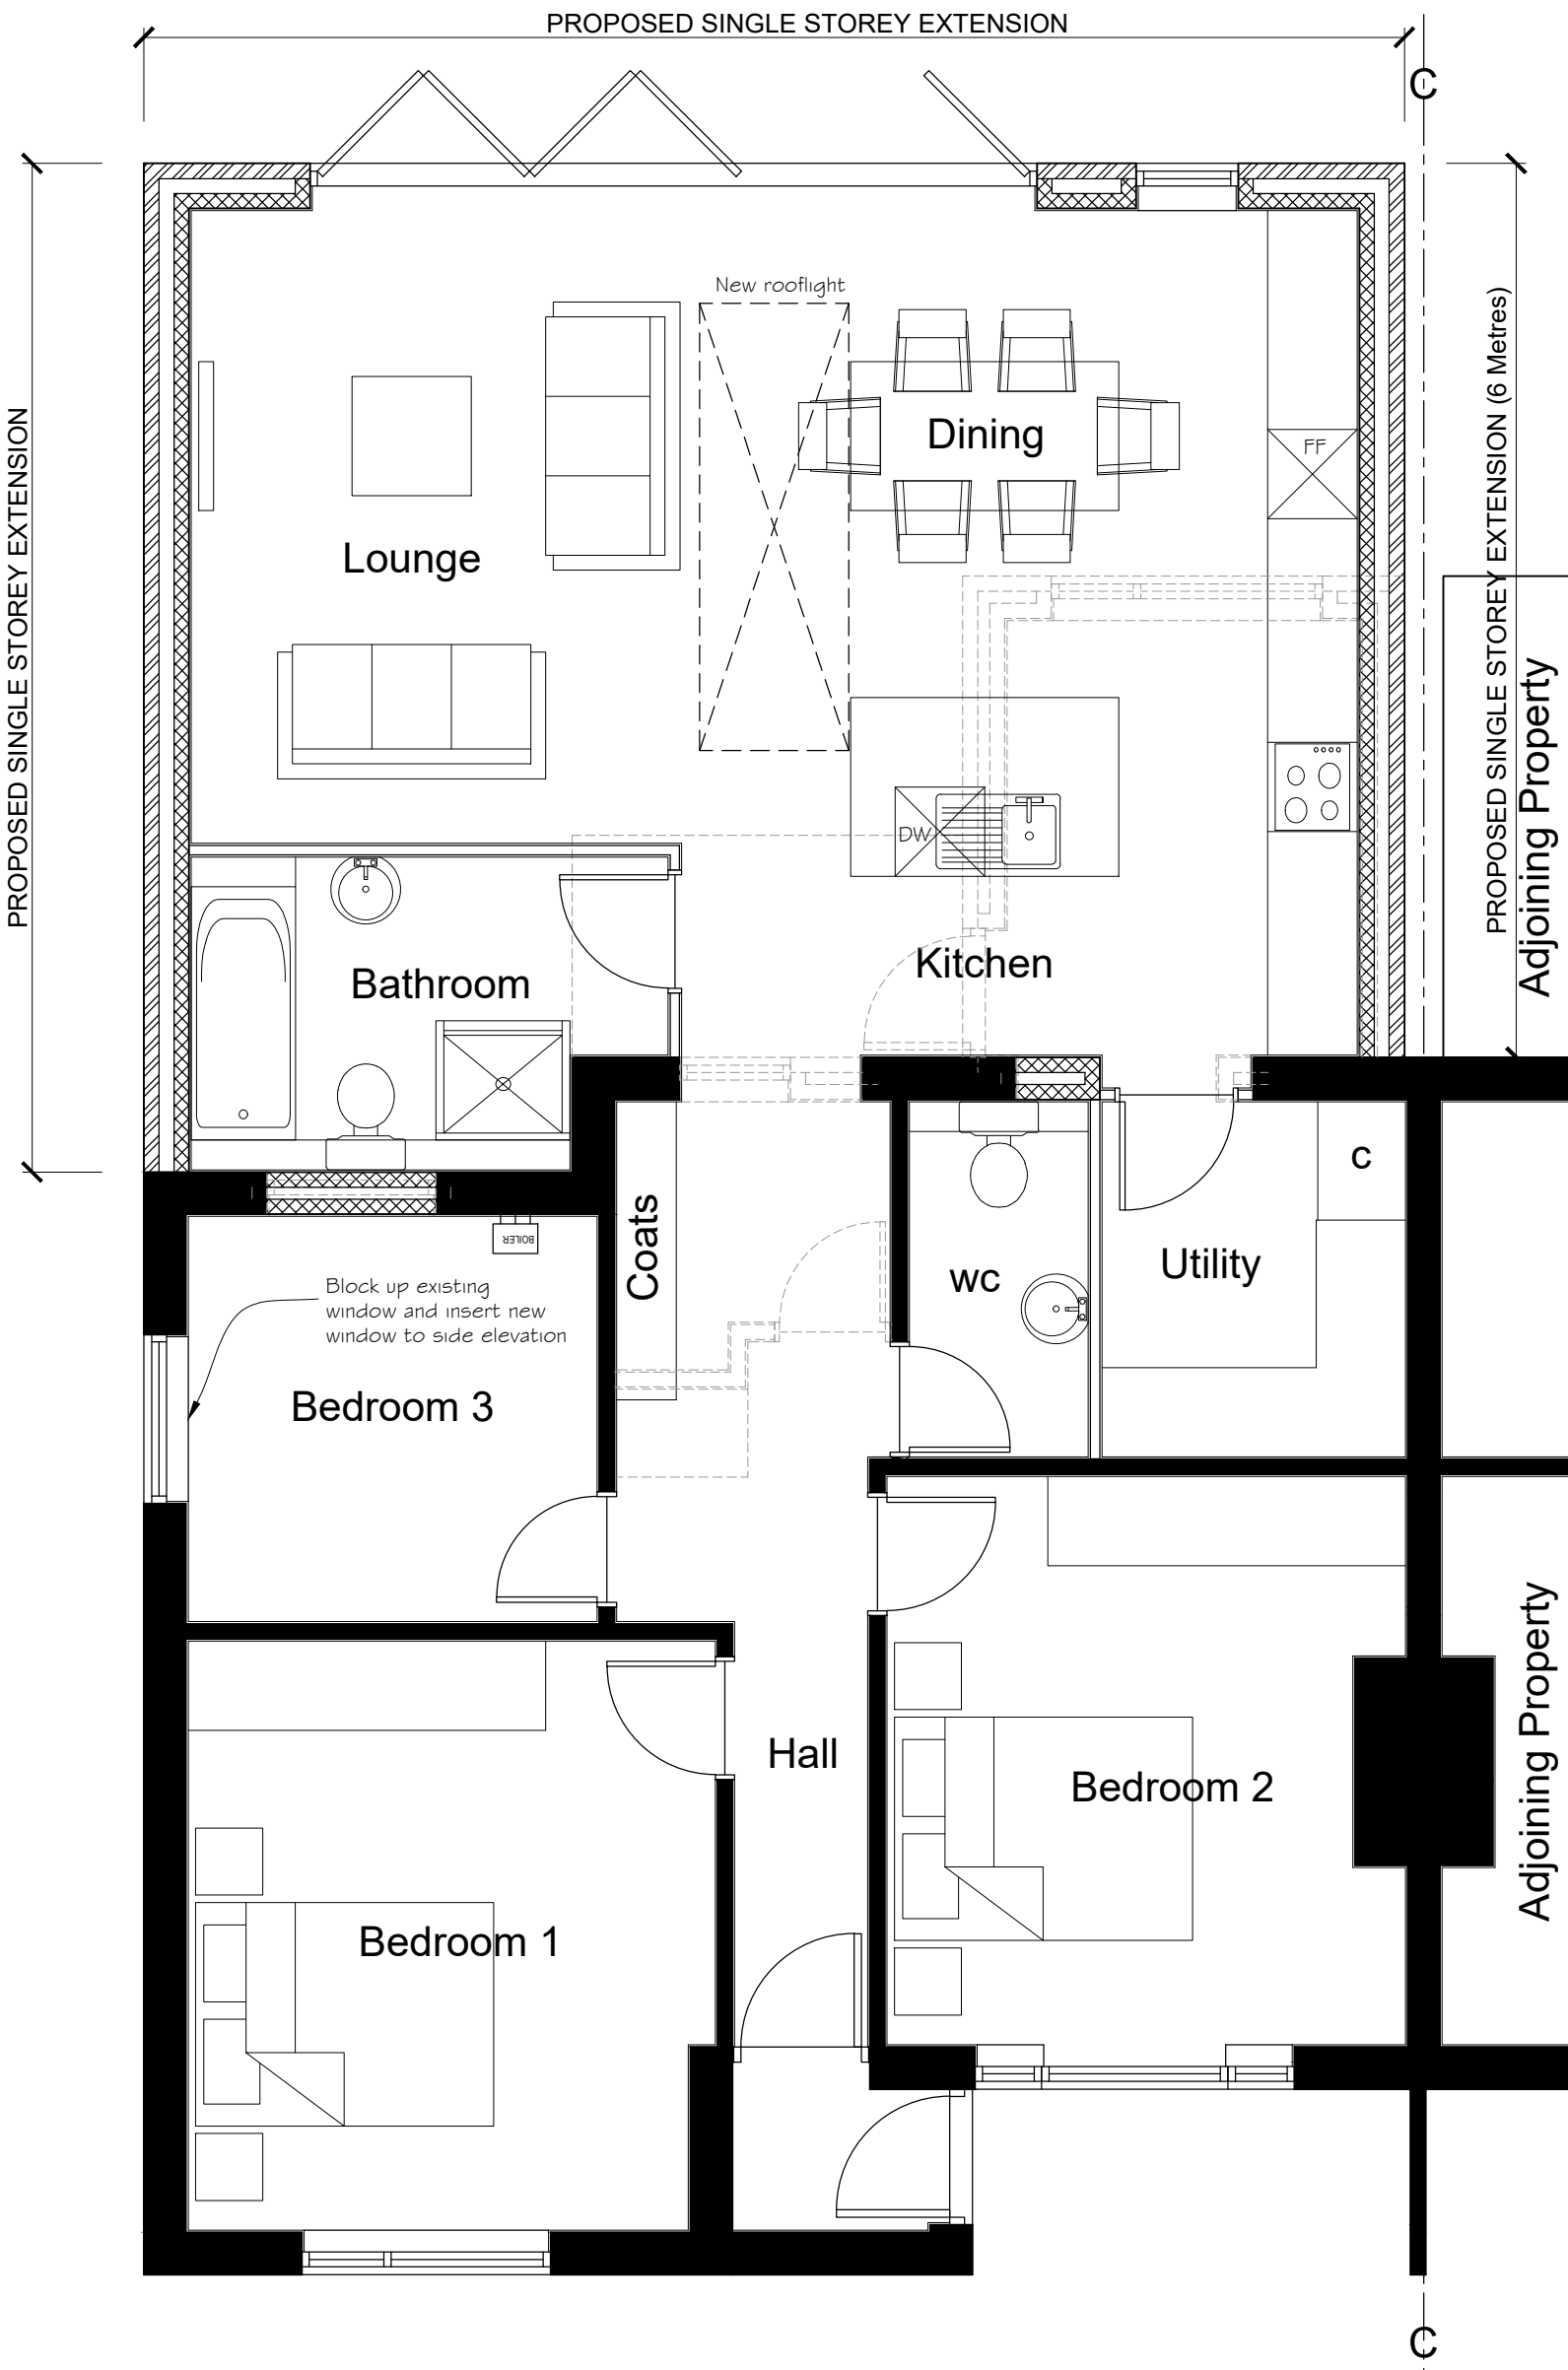


PROPOSED GROUND FLOOR PLAN
(1:50)

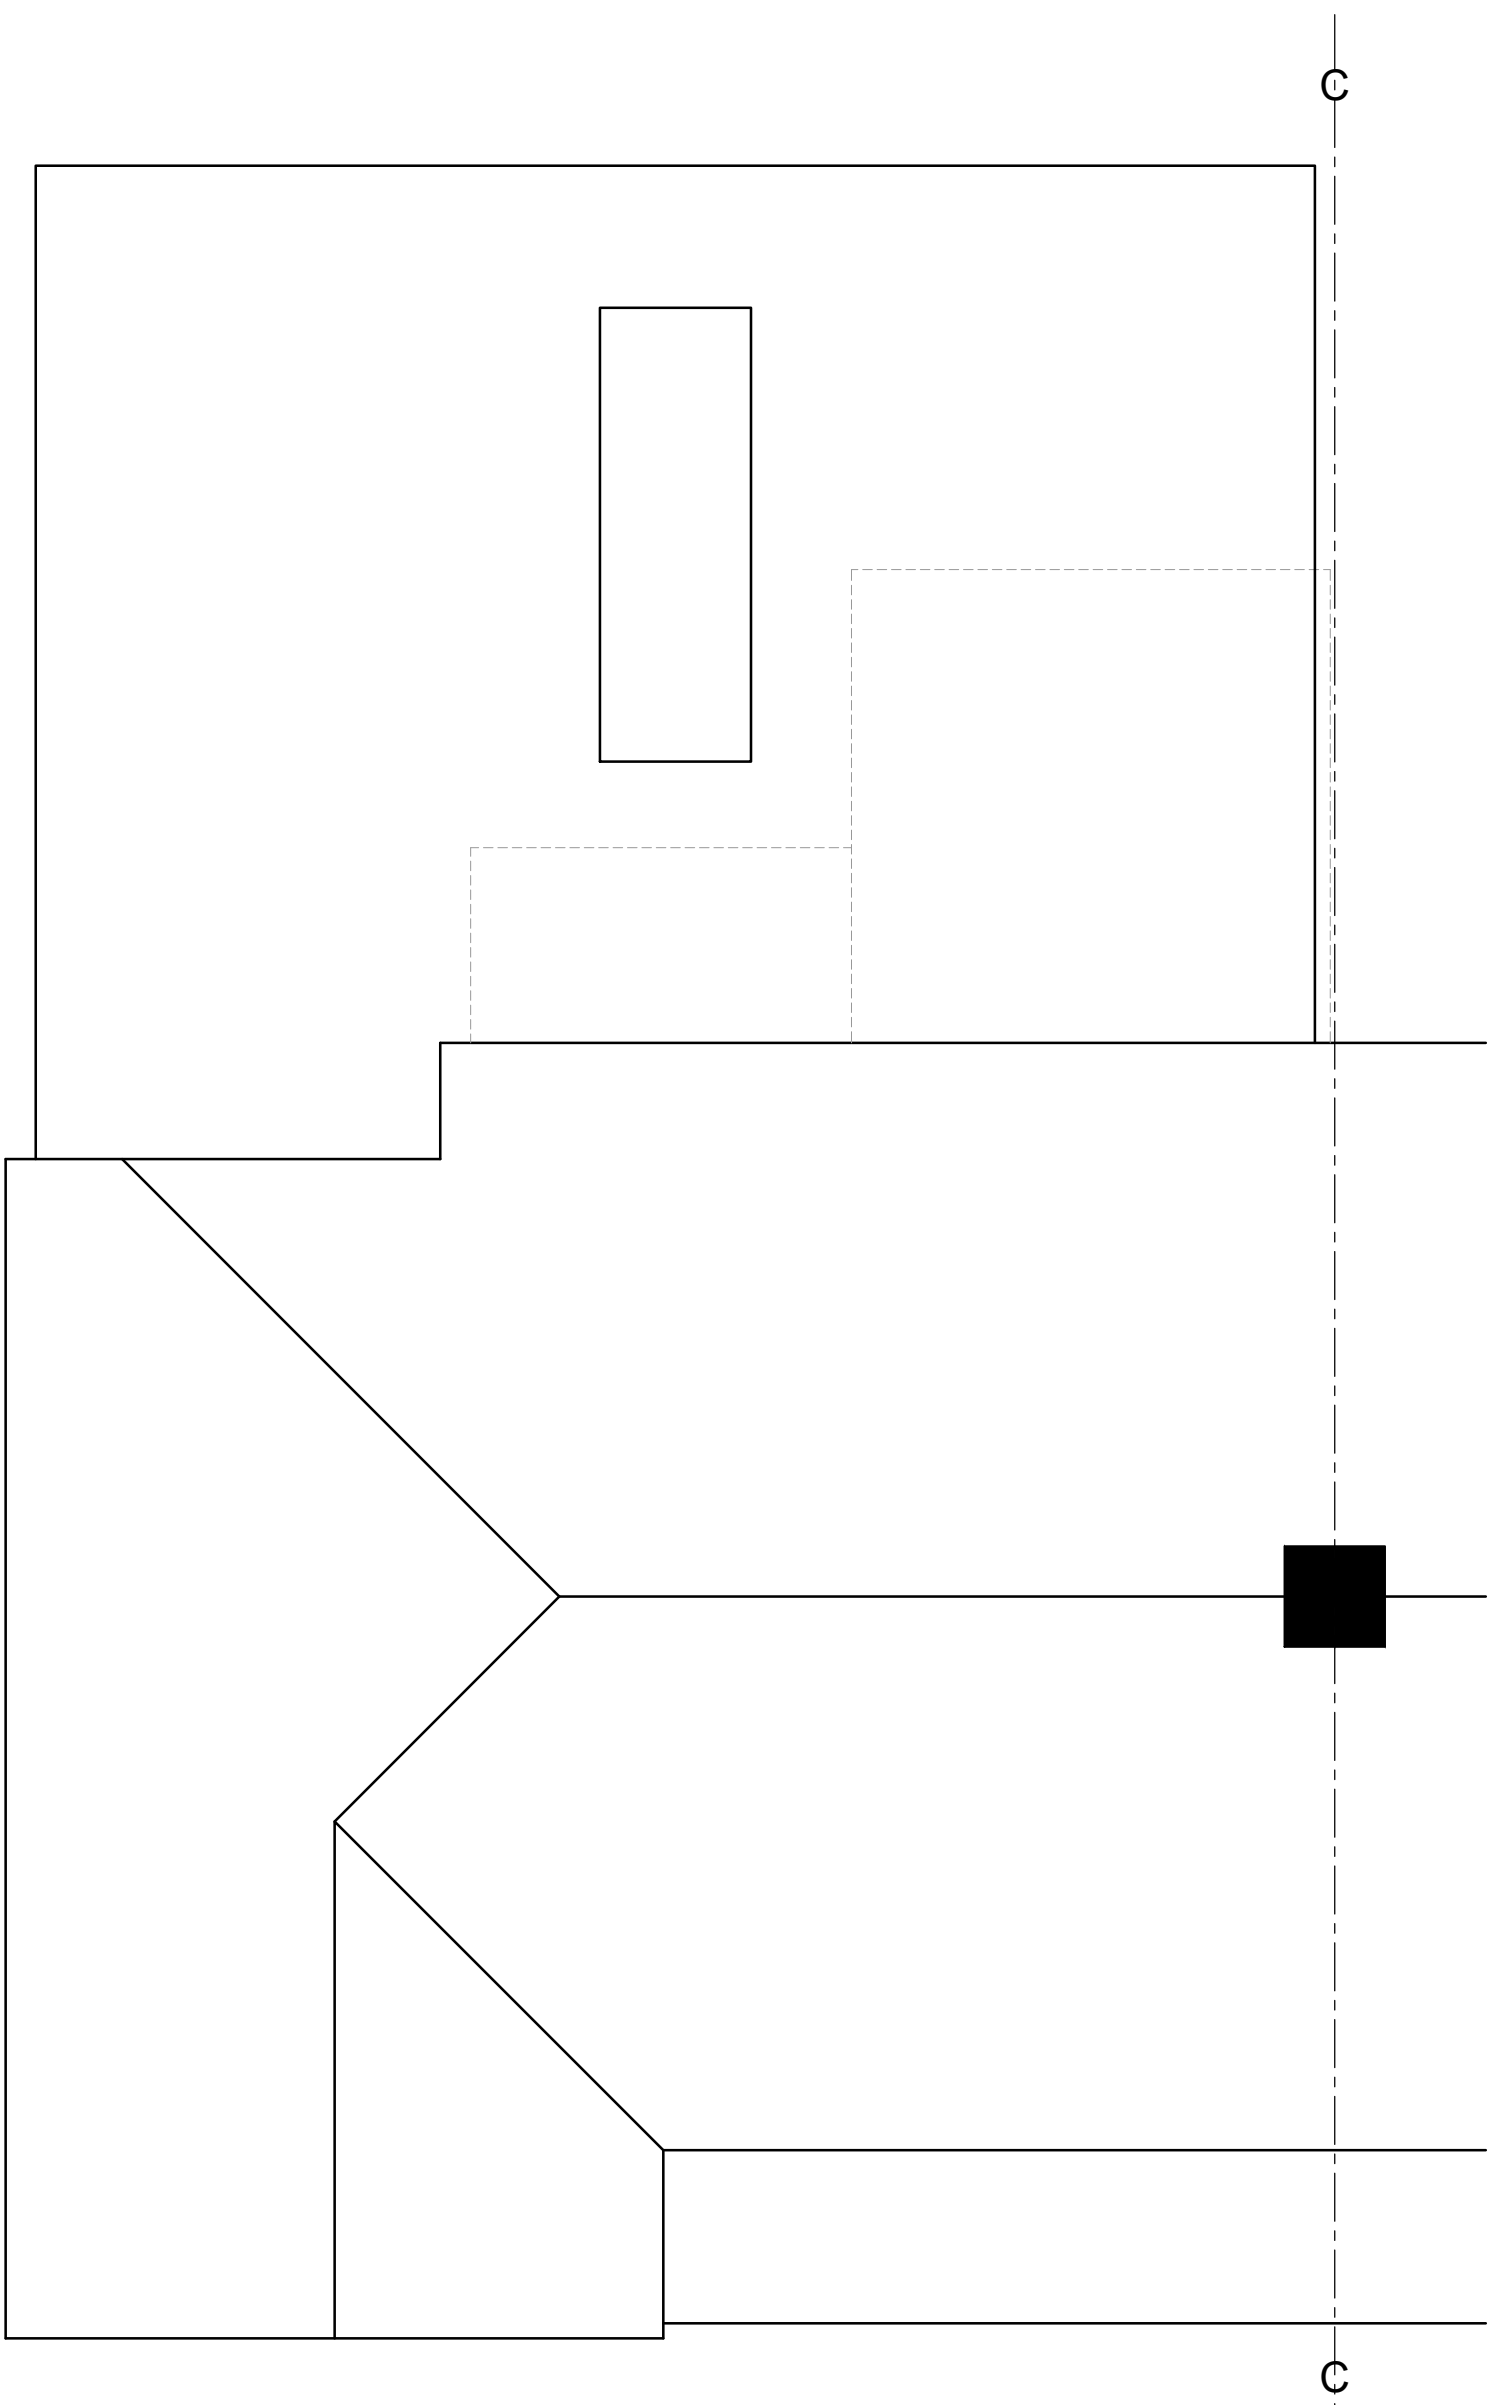


PROPOSED ROOF PLAN
(1:50)




PROPOSED NORTH ELEVATION
(1:100)

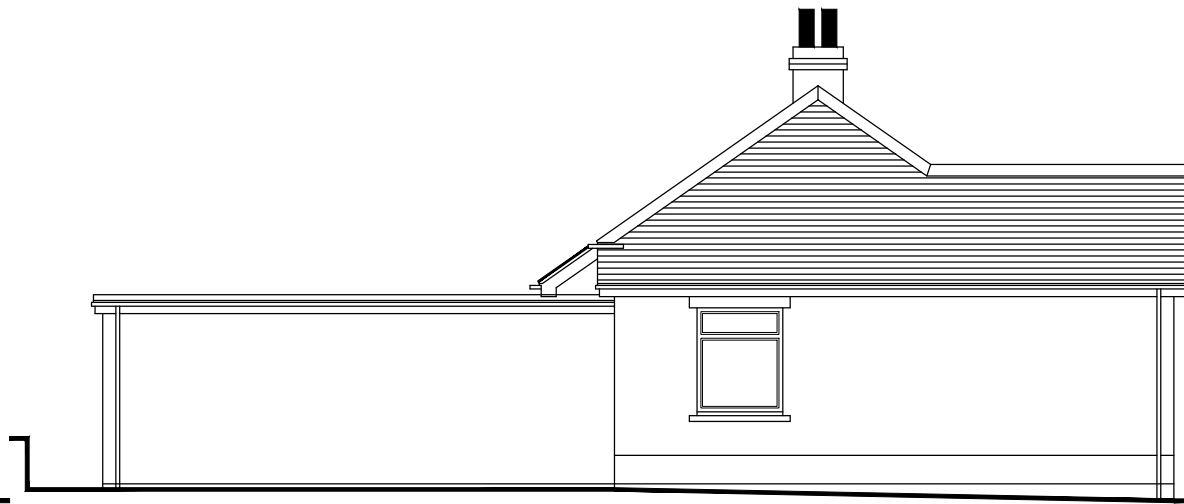

PROPOSED EAST ELEVATION
(1:100)

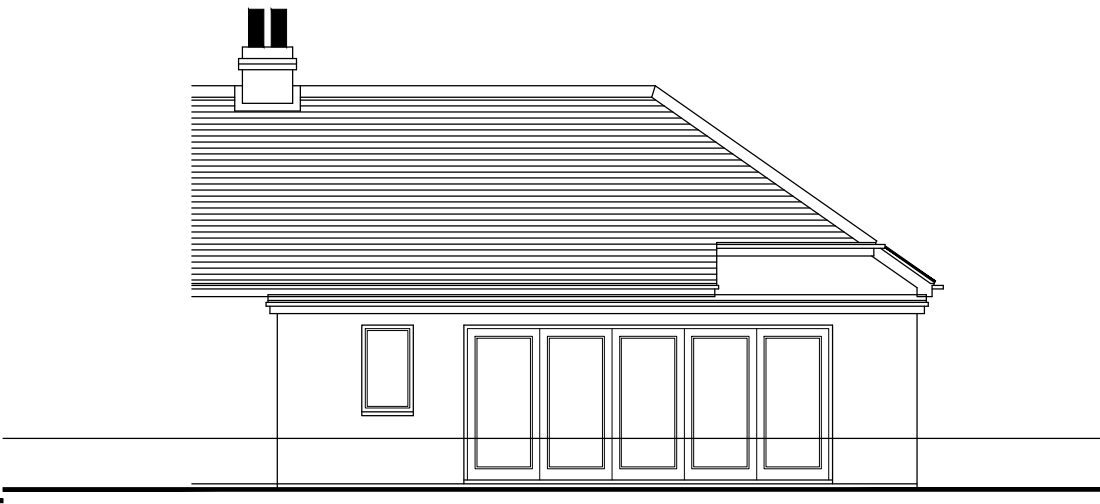

PROPOSED SOUTH ELEVATION
(1:100)

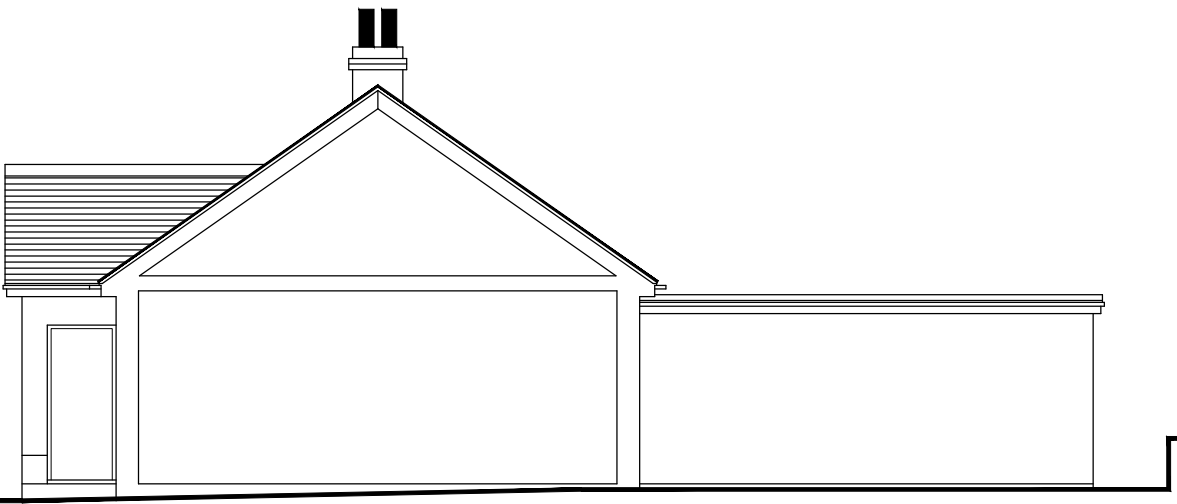

PROPOSED WEST ELEVATION/SECTION
(1:100)

Notes

THIS DRAWING IS THE COPYRIGHT OF VIVID DESIGN STUDIO LTD AND MUST NOT BE COPIED, ALTERED OR REPRODUCED IN ANY WAY NEITHER PASSED TO A THIRD PARTY WITHOUT THEIR WRITTEN PERMISSION.

DIMENSIONS TO BE CHECKED ON SITE BEFORE COMMENCING WORK AND ANY DISCREPANCIES SHALL BE REPORTED TO THE DESIGNER. FIGURED DIMENSIONS MUST BE TAKEN IN PREFERENCE TO SCALED DIMENSIONS.

Rev:-	Description:-	Date:-	Chkd by:-



The Barn, Calcot Mount Business Park, Calcot Lane,
Curdridge, Southampton, Hampshire, SO32 2BN
Tel: 01489 786670
Email: info@vividdesignstudio.co.uk
Website: www.vividdesignstudio.co.uk

Project:-	32 Shaftesbury Avenue Purbrook Hampshire		
Title:-	Proposed Floor Plans & Elevations		
Client:-	Mr Josh Cripps		
Scale:-	1:50, 1:100 (@A1)		
Drawn By:-	PJD	Checked By:-	
Date:-	02/04/19	Date:-	
Job.No:-	190020	Drg.No:-	04