


NOTES:
This drawing is the copyright of
EDWARD CAUSH + ASSOCIATES
All dimensions must be checked on site prior to the
commencement of construction and the Architect notified of any
discrepancy. Figured dimensions are to be used in preference to
scaled dimensions. The Local Planning Authority may scale from
this drawing as the only exception. No deviation from the
drawing will be permitted without the written consent of the
Architect.


REVISIONS			
Issue ID	Revision ID	Change Name	Date
01	01		22/11/2018
03	B	Boundary treatment added	18/01/2019
05	C	Roof 3 window amended	22/01/2019

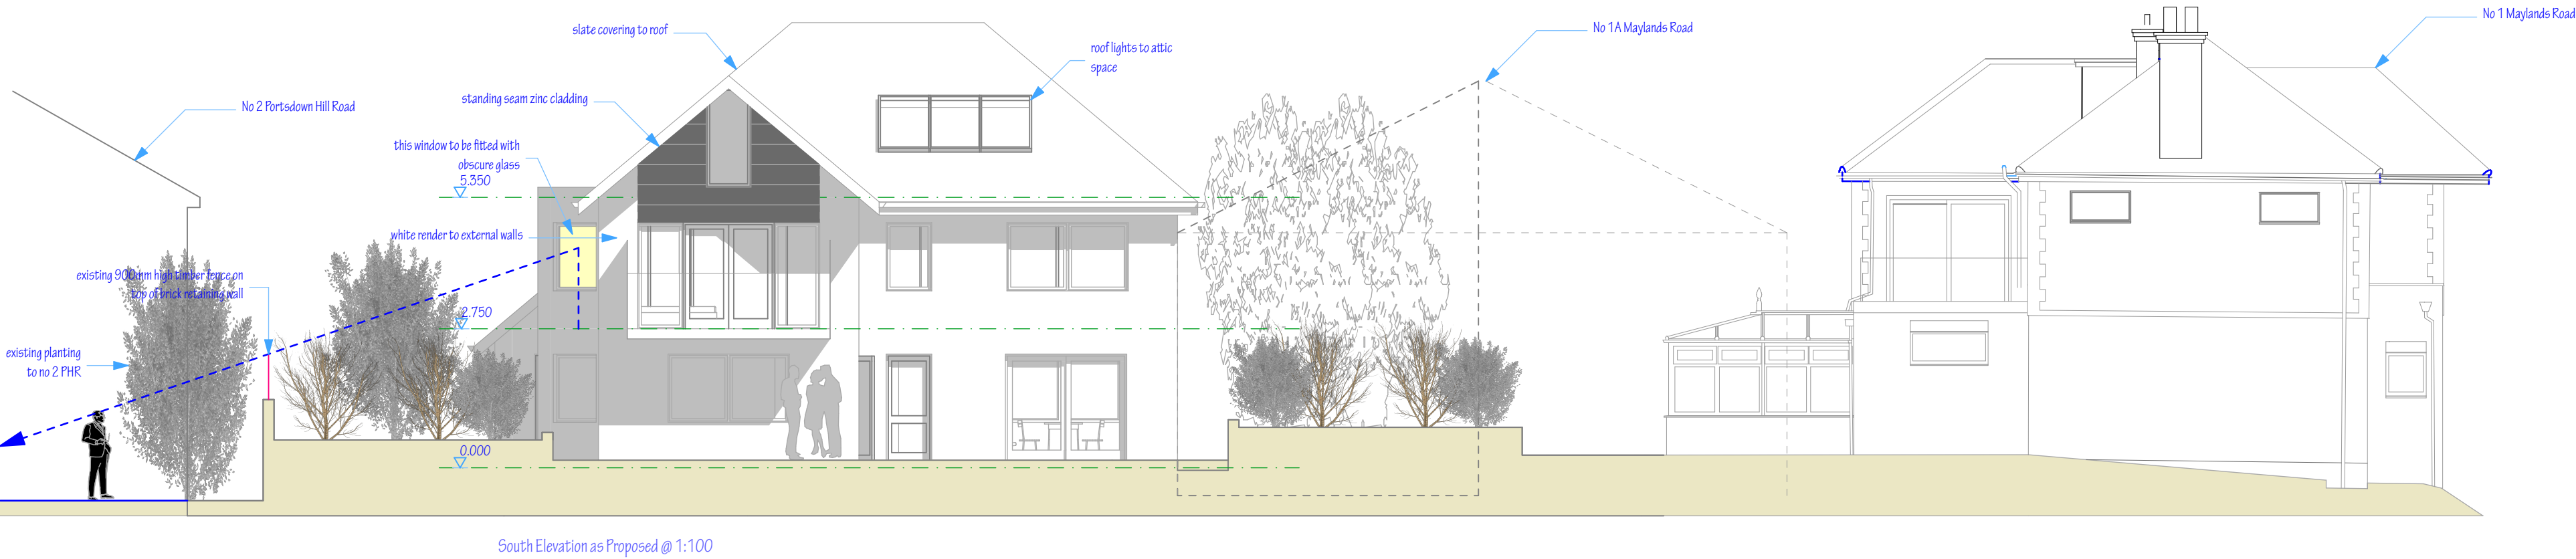

South Elevation as Proposed @ 1:100



West Elevation as Proposed @ 1:100

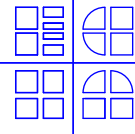

EDWARD CAUSH + ASSOCIATES
ARCHITECTS

11 SOUTHDOWN ROAD COSHAM PORTSMOUTH
PO6 2EB

phone 023 92 384477
fax 023 92 361582
email: eca@south-down.demon.co.uk

CLIENT
Preston Carvalho & Bhavika Patel

JOB TITLE
1 Maylands Road
Bedhampton
Havant
PO9 3NP

DRAWING TITLE

South & West Elevations as
Proposed

SCALE
1:100 @ A2

DATE
13:11:2018

DRAWN BY
EC

CHECKED BY

DRAWING NUMBER	LAYOUT ISSUE	DRWG REVISION
18:2070:L(2-)111	12	C