


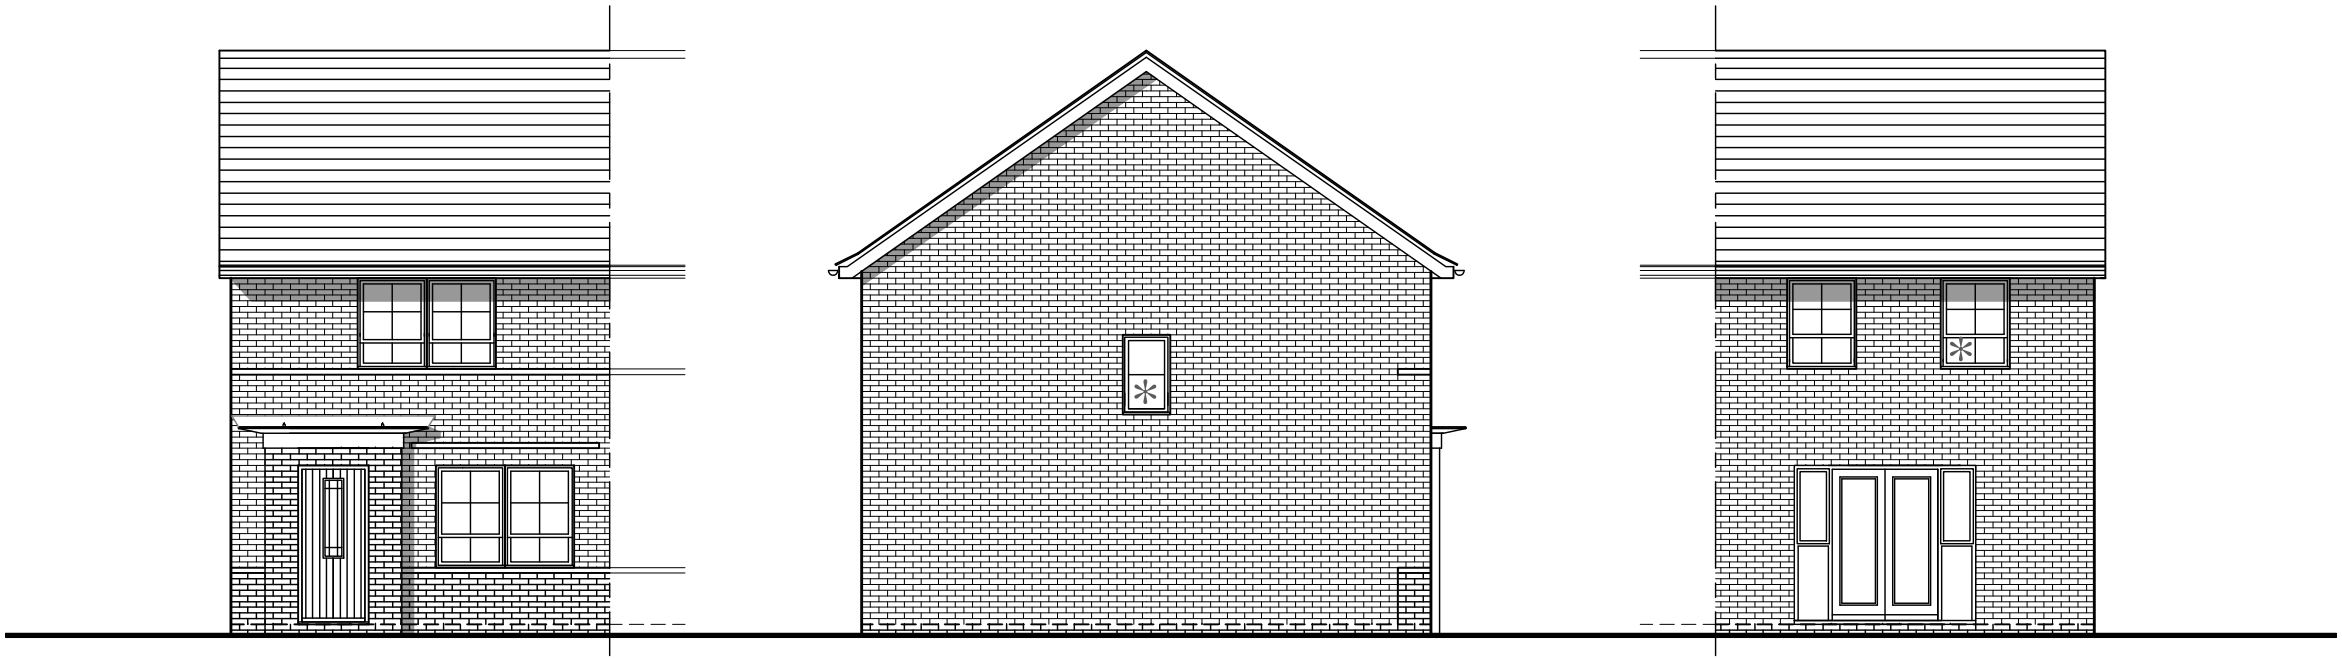

FRONT ELEVATION

SIDE ELEVATION
* Obscure Glazed Windows

REAR ELEVATION

PLOTS 67 (AS), 119 (OPP)
& 121 (AS)


2 BED (4 PERSON)
HOUSE
2.0 STOREY
679 SqFt

Project:
HAVANT ROAD,
EMSWORTH

Title:
ROSEBERRY
ELEVATIONS

Drawn by : RKDB Checked by : MAH

Scale @ A3:

 

Scale 1:100

Date: OCTOBER 2017


Rev	Date	Drawn	Checked
C	19.03.19	RKDB	MAH

PLOT NUMBERS UPDATED


Drg No: CB_15_105_RO_E01 Rev: C

Client:



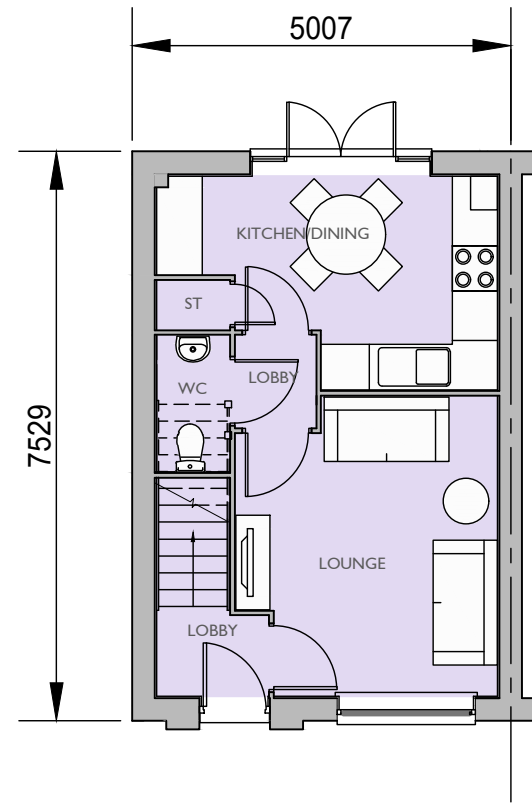

GROUND FLOOR PLAN

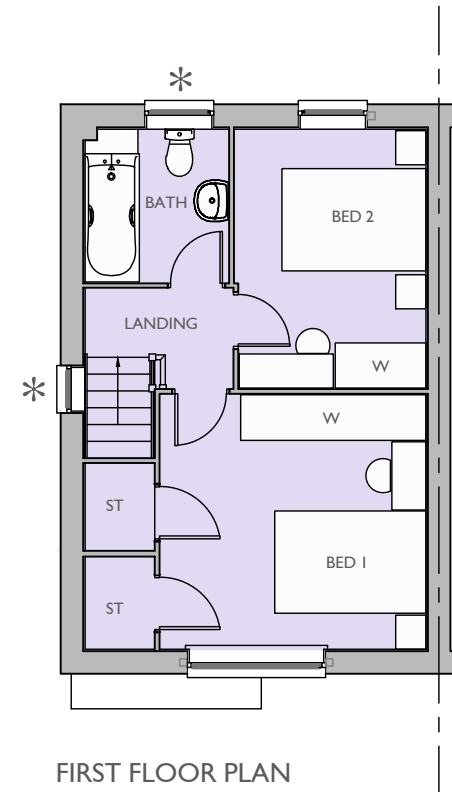

FIRST FLOOR PLAN

* Obscure Glazed Windows

PLOTS 67 (AS), 119 (OPP)
& 121 (AS)

2 BED (4 PERSON)
HOUSE
2.0 STOREY
679 SqFt

Project:
HAVANT ROAD,
EMSWORTH

Title:
ROSEBERRY
FLOOR PLANS

Drawn by : RKDB Checked by : MAH

Scale @ A3:

Scale 1:100

Date: OCTOBER 2017

Rev	Date	Drawn	Checked
C	19.03.19	RKDB	MAH

PLOT NUMBERS UPDATED

Drg No: CB_15_105_RO_P01

Rev: C

Client:





FRONT ELEVATION

REAR ELEVATION

* Obscure Glazed Windows

PLOTS 66 (AS) & 120 (AS)


2 BED (4 PERSON)
HOUSE
2.0 STOREY
679 SqFt

Project:
HAVANT ROAD,
EMSWORTH

Title:
ROSEBERRY
ELEVATIONS

Drawn by : RKDB Checked by : MAH

Scale @ A3:

 

Scale 1:100

Date: OCTOBER 2017



Rev	Date	Drawn	Checked
B	19.03.19	RKDB	MAH

PLOT NUMBERS UPDATED

Drg No: CB_15_105_RO_E02 Rev: B

Client:



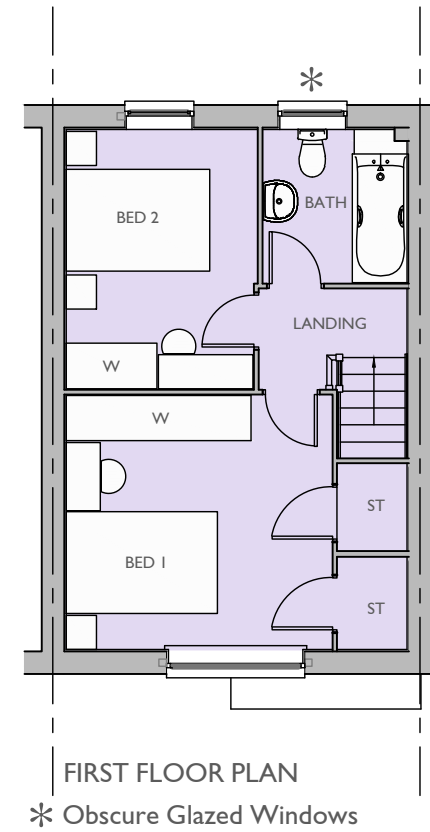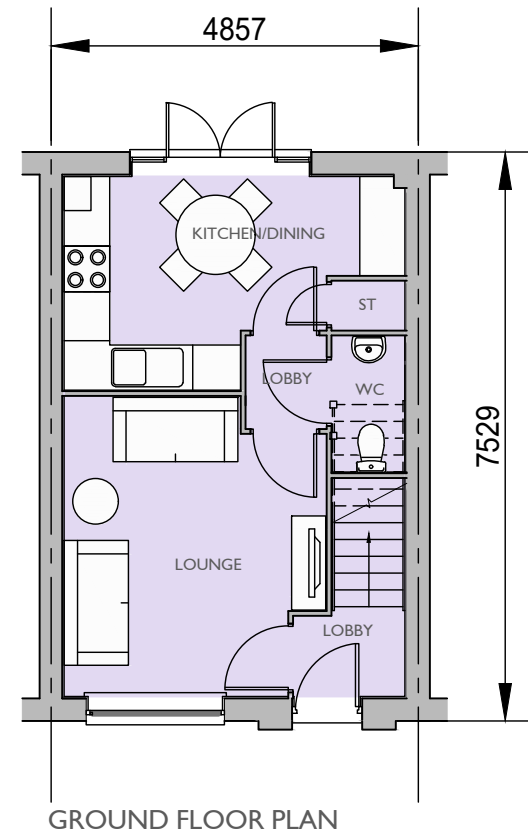

PLOTS 66 (AS) & 121 (AS)

2 BED (4 PERSON)
HOUSE
2.0 STOREY
679 SqFt

Project:
HAVANT ROAD,
EMSWORTH

Title:
ROSEBERRY
FLOOR PLANS

Drawn by : RKDB Checked by : MAH

Scale @ A3:

Scale 1:100

Date: OCTOBER 2017

Rev	Date	Drawn	Checked
B	19.03.19	RKDB	MAH

PLOT NUMBERS UPDATED

Drg No: CB_15_105_RO_P02 Rev: B

Client:





FRONT ELEVATION

REAR ELEVATION

PLOT 65 (AS)

2 BED (4 PERSON)
HOUSE
2.0 STOREY
679 SqFt

Project:
HAVANT ROAD,
EMSWORTH

Title:
ROSEBERRY
ELEVATIONS

Drawn by : RKDB Checked by : MAH

Scale @ A3:
0 1 2 3 4 5m
Scale 1:100

Date: OCTOBER 2017


Rev	Date	Drawn	Checked
A	05.03.18	KM	MAH

AMENDED TO CLIENTS COMMENTS


Drg No: CB_15_105_RO_E03 Rev: A

Client:



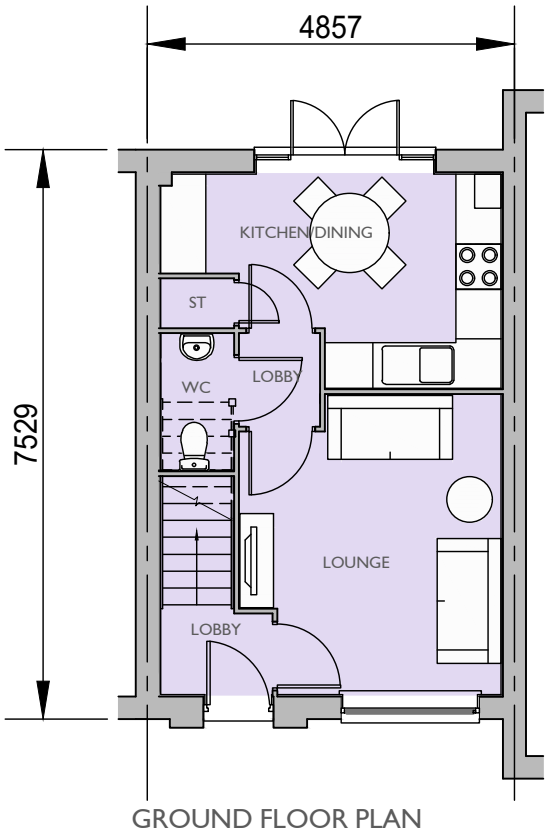

GROUND FLOOR PLAN

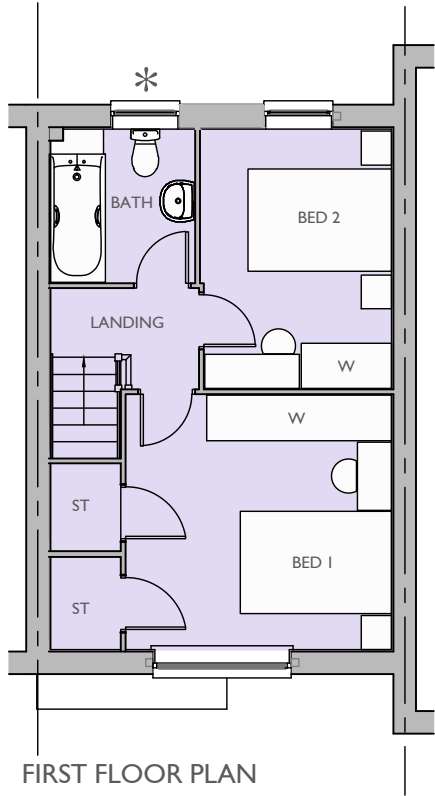

FIRST FLOOR PLAN
* Obscure Glazed Windows

PLOT 65 (AS)

2 BED (4 PERSON)
HOUSE
2.0 STOREY
679 SqFt

Project:
HAVANT ROAD,
EMSWORTH
Title:
ROSEBERRY
FLOOR PLANS

Drawn by : RKDB Checked by : MAH



Date: OCTOBER 2017


Rev	Date	Drawn	Checked

Drg No: CB_15_105_RO_P03

Rev:

Client:



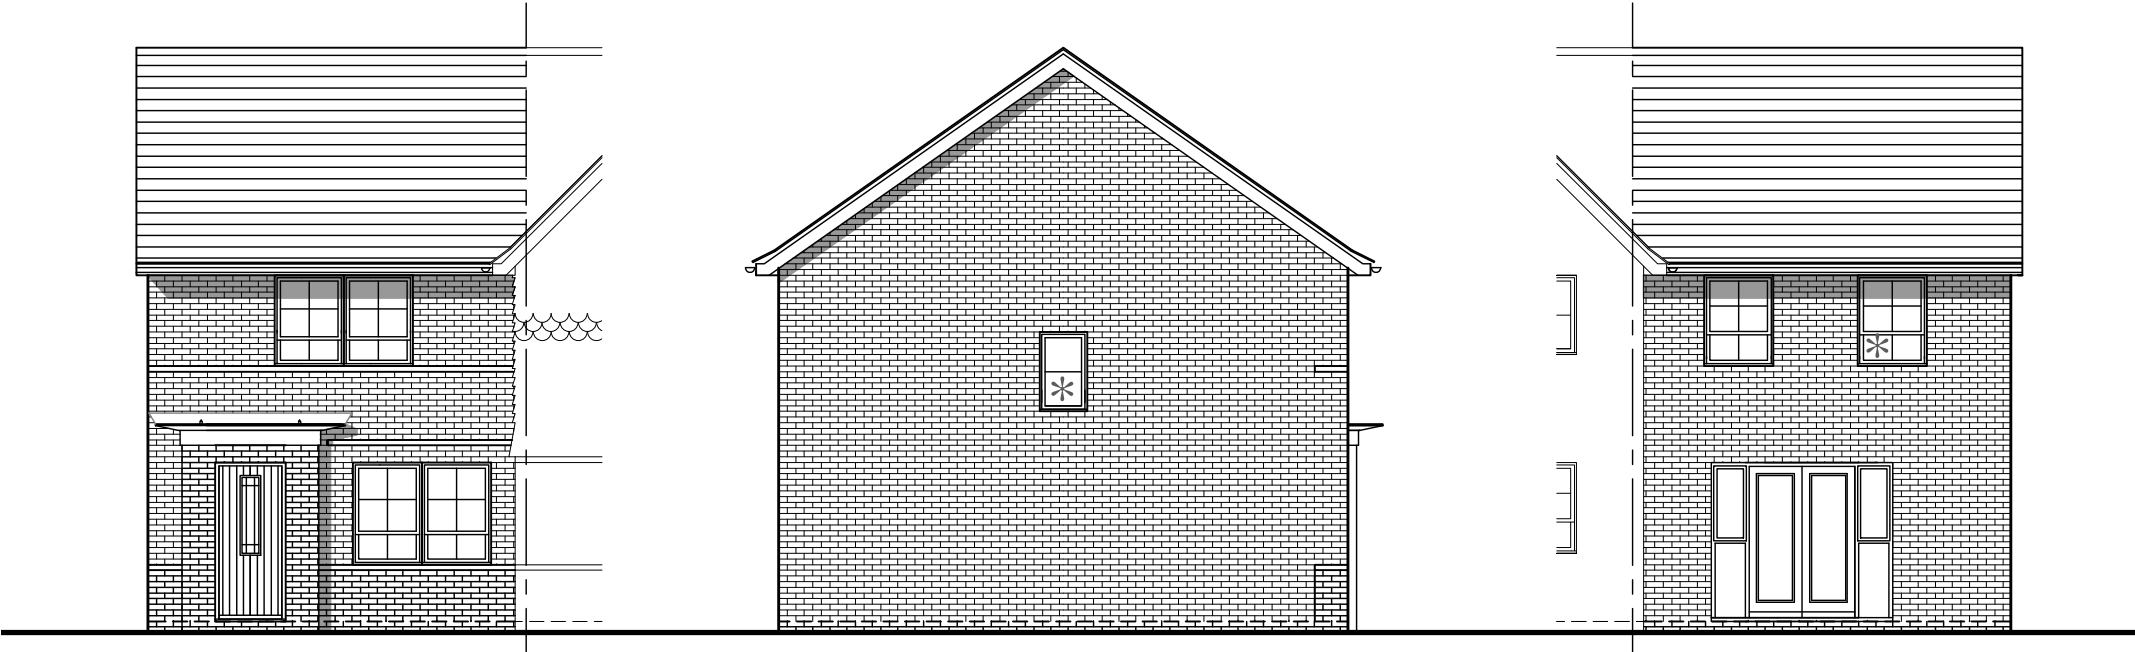

FRONT ELEVATION

SIDE ELEVATION

* Obscure Glazed Windows

REAR ELEVATION

PLOT 52 (AS)

2 BED (4 PERSON)
HOUSE
2.0 STOREY
679 SqFt

Project:
HAVANT ROAD,
EMSWORTH

Title:
ROSEBERRY
ELEVATIONS

Drawn by : RKDB Checked by : MAH

Scale @ A3:



Scale 1:100

Date: FEBRUARY 2019


Rev	Date	Drawn	Checked

Drg No: CB_15_105_RO_E04


Rev:

Client:



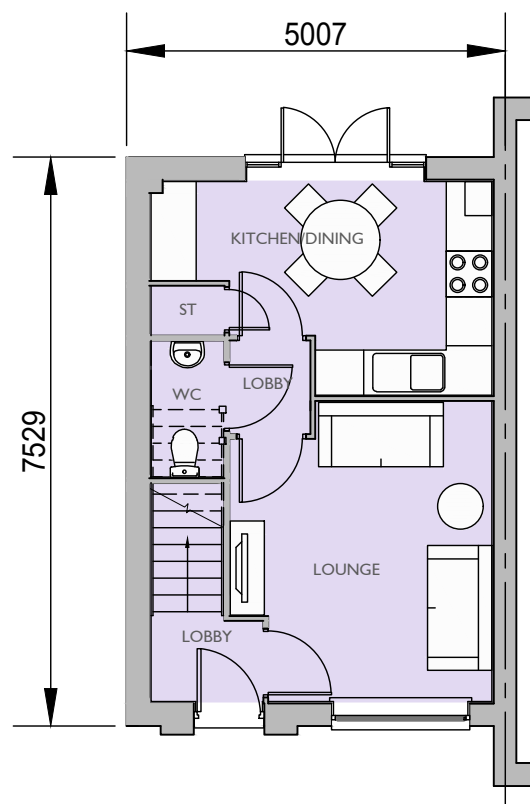

GROUND FLOOR PLAN

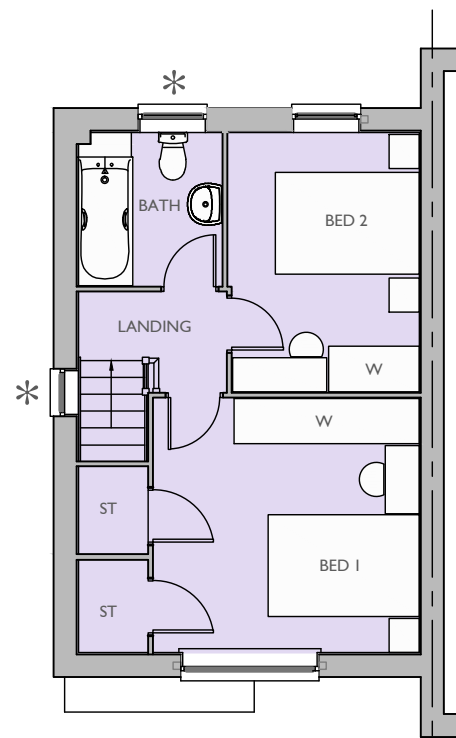

FIRST FLOOR PLAN

* Obscure Glazed Windows

PLOT 52 (AS)

2 BED (4 PERSON)
HOUSE
2.0 STOREY
679 SqFt

Project:
HAVANT ROAD,
EMSWORTH
Title:
ROSEBERRY
FLOOR PLANS

Drawn by : RKDB Checked by : MAH

Scale @ A3:
0 1 2 3 4 5m
Scale 1:100

Date: FEBRUARY 2019

Rev	Date	Drawn	Checked

Drg No: CB_15_105_RO_P04

Rev:

Client:

