




FRONT ELEVATION
* Obscure Glazed Windows

SIDE ELEVATION

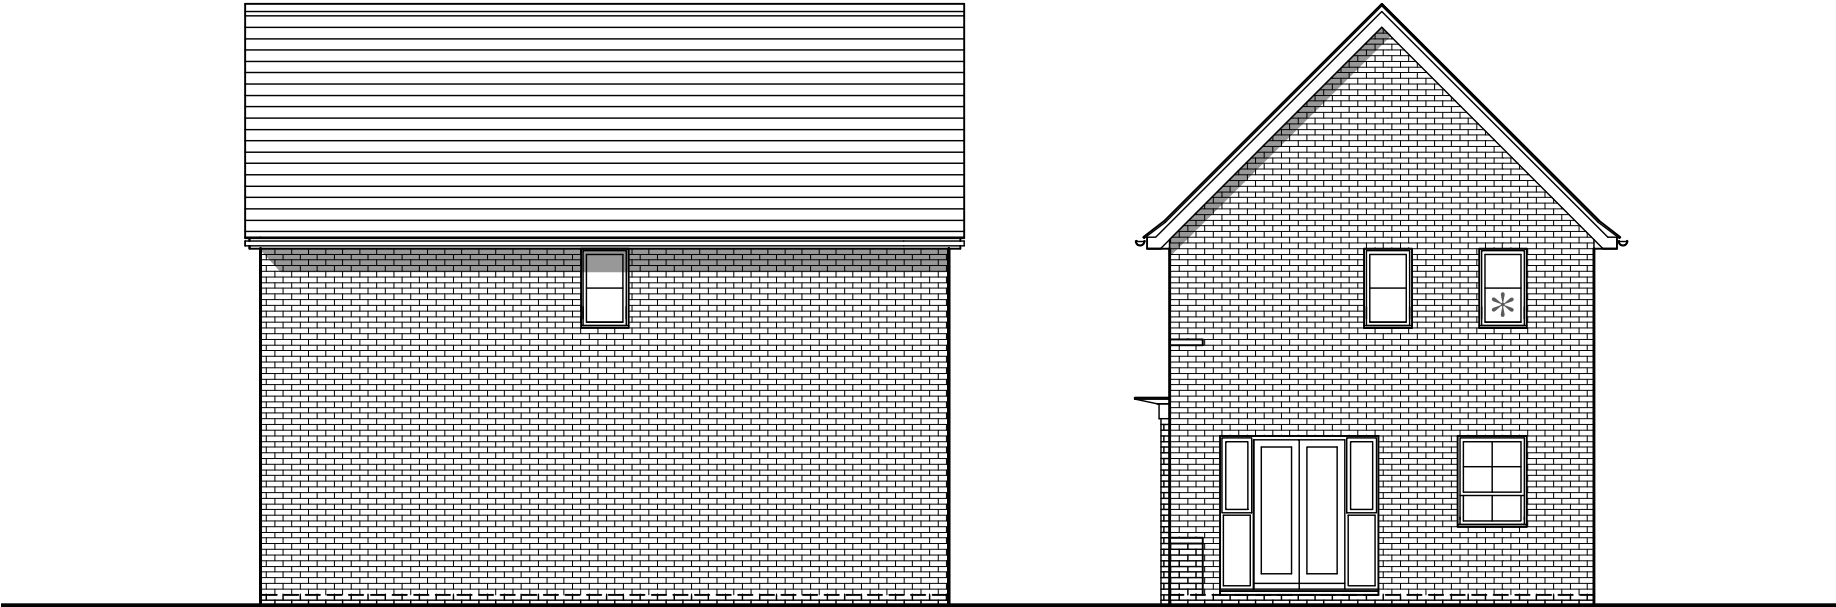

SIDE ELEVATION

REAR ELEVATION

PLOTS 10 (AS) & 118 (AS)

3 BED (5 PERSON)
HOUSE
2.0 STOREY
917 SqFt

Project:
HAVANT ROAD,
EMSWORTH
Title:
ENNERDALE
ELEVATIONS

Drawn by : RKDB Checked by : MAH

Scale @ A3:
0 1 2 3 4 5m
Scale 1:100

Date: OCTOBER 2017

Rev	Date	Drawn	Checked
C	19.03.19	RKDB	MAH

PLOT NUMBERS UPDATED

Drg No: CB_15_105_EN_E01 Rev: C


Client:





FRONT ELEVATION
✱ Obscure Glazed Windows

SIDE ELEVATION

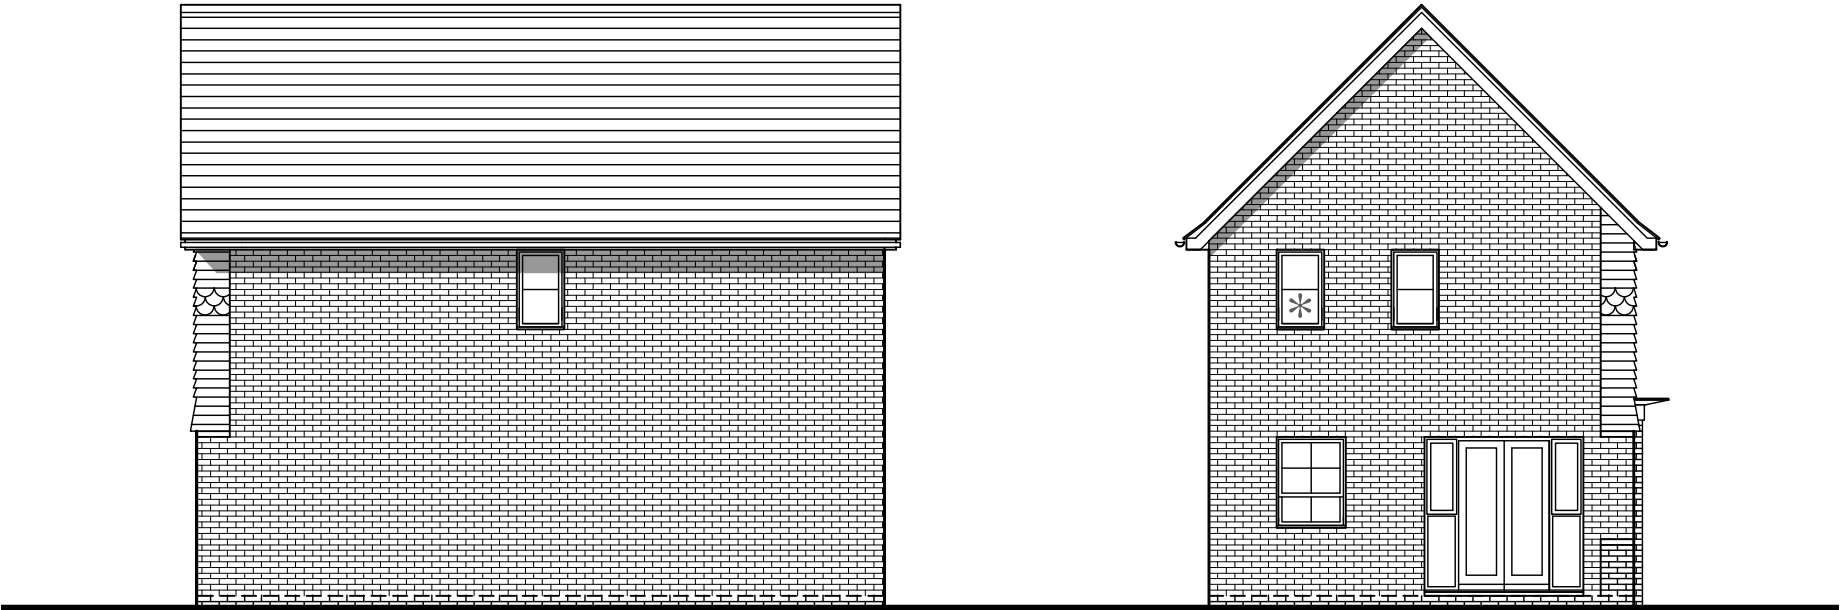

SIDE ELEVATION

REAR ELEVATION

PLOTS 8 (OPP), 16 (AS), 17 (OPP),
24 (AS), 41 (OPP), 45 (AS), 48 (AS),
75 (AS), 78 (OPP), 114 (AS),
138 (OPP) & 147 (AS)

3 BED (5 PERSON)
HOUSE
2.0 STOREY
917 SqFt

Project:
HAVANT ROAD,
EMSWORTH
Title:
ENNERDALE
ELEVATIONS

Drawn by : RKDB Checked by : MAH

Scale @ A3:
0 1 2 3 4 5m
Scale 1:100

Date: OCTOBER 2017


Rev	Date	Drawn	Checked
C	19.03.19	RKDB	MAH

PLOT NUMBERS UPDATED


Drg No: CB_15_105_EN_E02 Rev: C

Client:



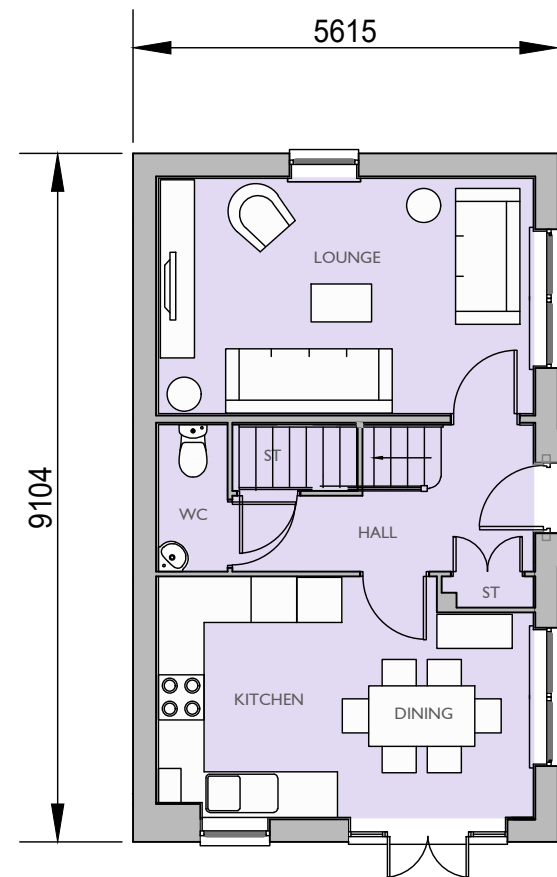

GROUND FLOOR PLAN

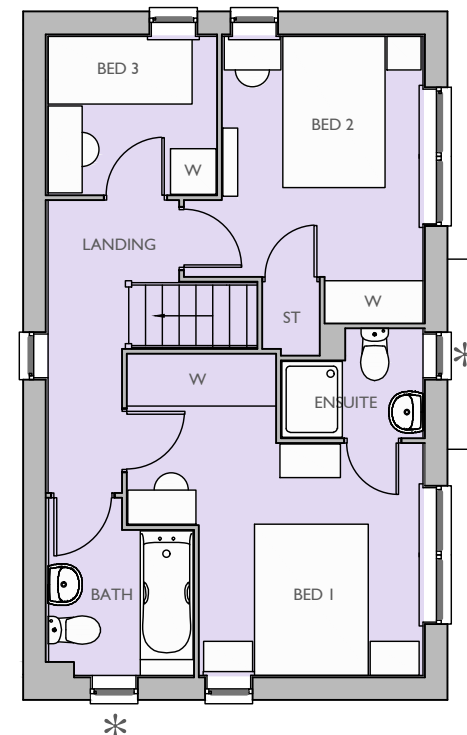

FIRST FLOOR PLAN

* Obscure Glazed Windows

PLOTS 8 (OPP), 10 (OPP), 16 (AS),
17 (OPP), 24 (AS), 41 (OPP), 45 (AS),
48 (AS), 75 (AS), 78 (OPP), 114 (AS),
118 (OPP), 138 (OPP) & 147 (AS)

3 BED (5 PERSON)
HOUSE
2.0 STOREY
917 SqFt

Project:
HAVANT ROAD,
EMSWORTH

Title:
ENNERDALE
FLOOR PLANS

Drawn by : RKDB Checked by : MAH

Scale @ A3:

Scale 1:100

Date: OCTOBER 2017


Rev	Date	Drawn	Checked
B	19.03.19	RKDB	MAH

PLOT NUMBERS UPDATED

Drg No: CB_15_105_EN_P01 Rev: B

Client:



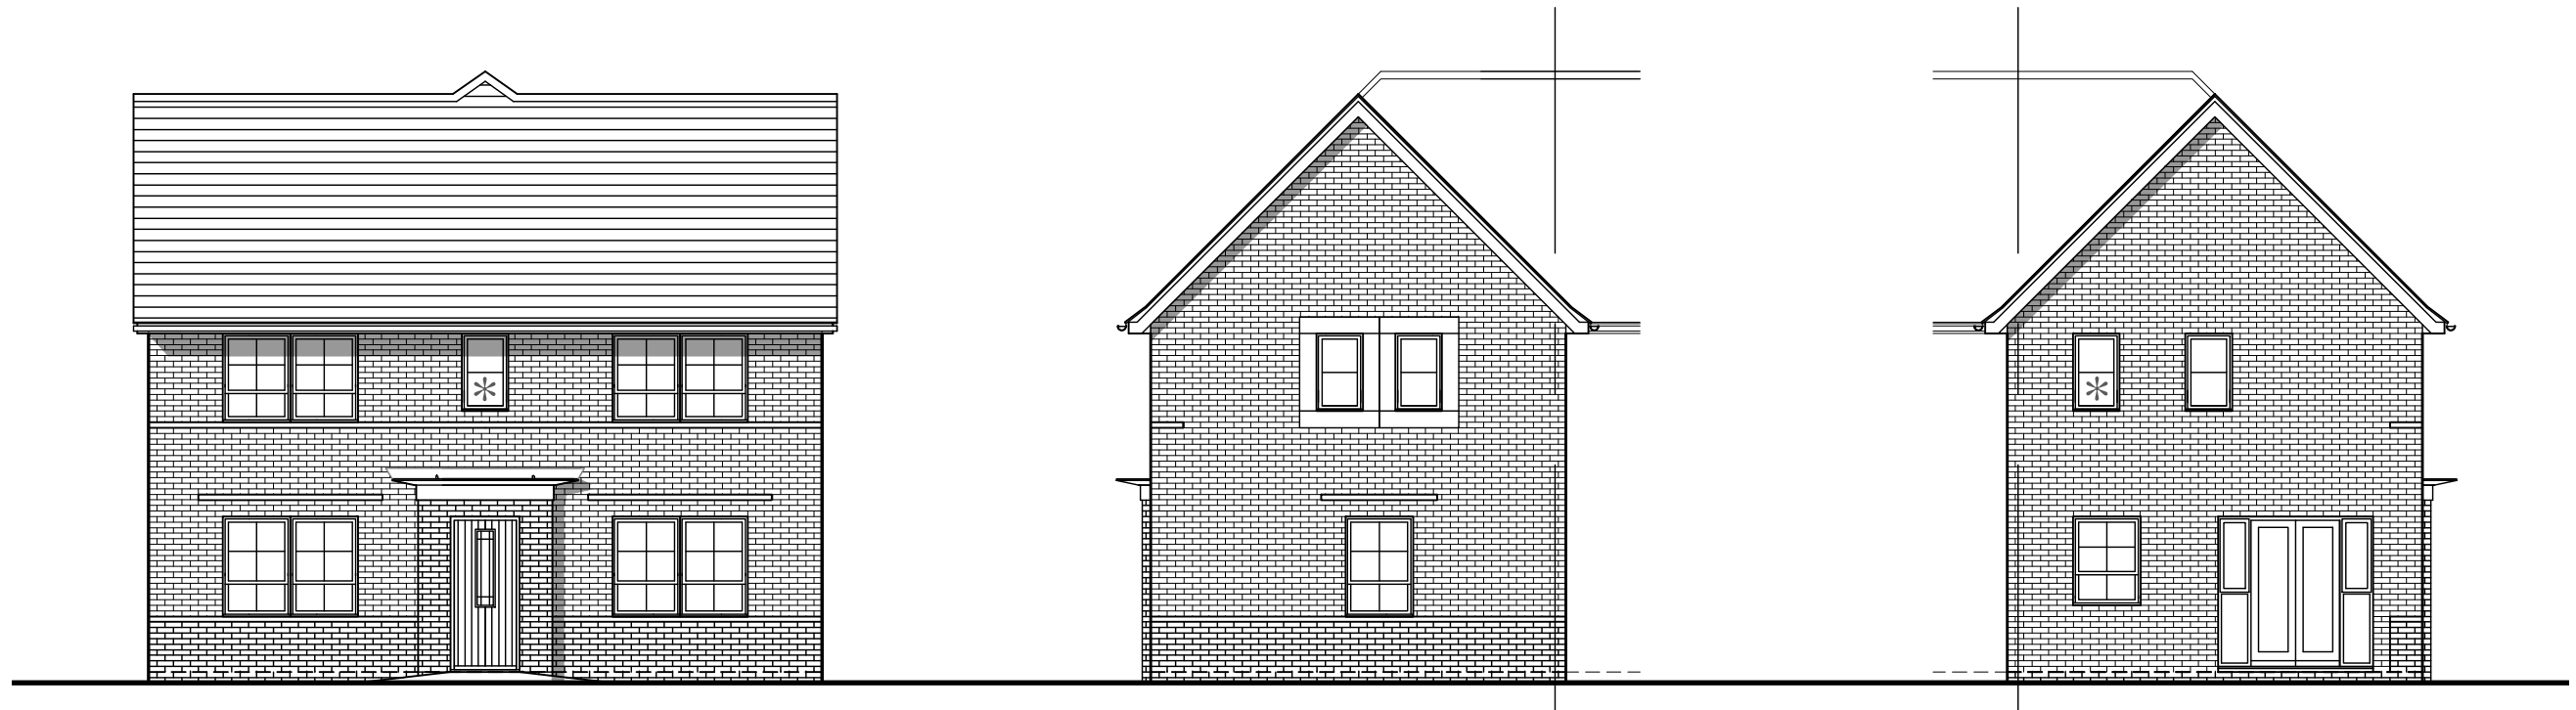

FRONT ELEVATION
* Obscure Glazed Windows

SIDE ELEVATION

REAR ELEVATION

PLOT 133 (AS)

3 BED (5 PERSON)
HOUSE
2.0 STOREY
917 SqFt

Project:
HAVANT ROAD,
EMSWORTH
Title:
ENNERDALE
ELEVATIONS

Drawn by : RKDB Checked by : MAH

Scale @ A3:
0 1 2 3 4 5m
Scale 1:100

Date: OCTOBER 2017

Rev	Date	Drawn	Checked
C	19.03.19	RKDB	MAH

PLOT NUMBERS UPDATED


Drg No: CB_15_105_EN_E03

Rev: C

Client:

 **BARRATT**
HOMES



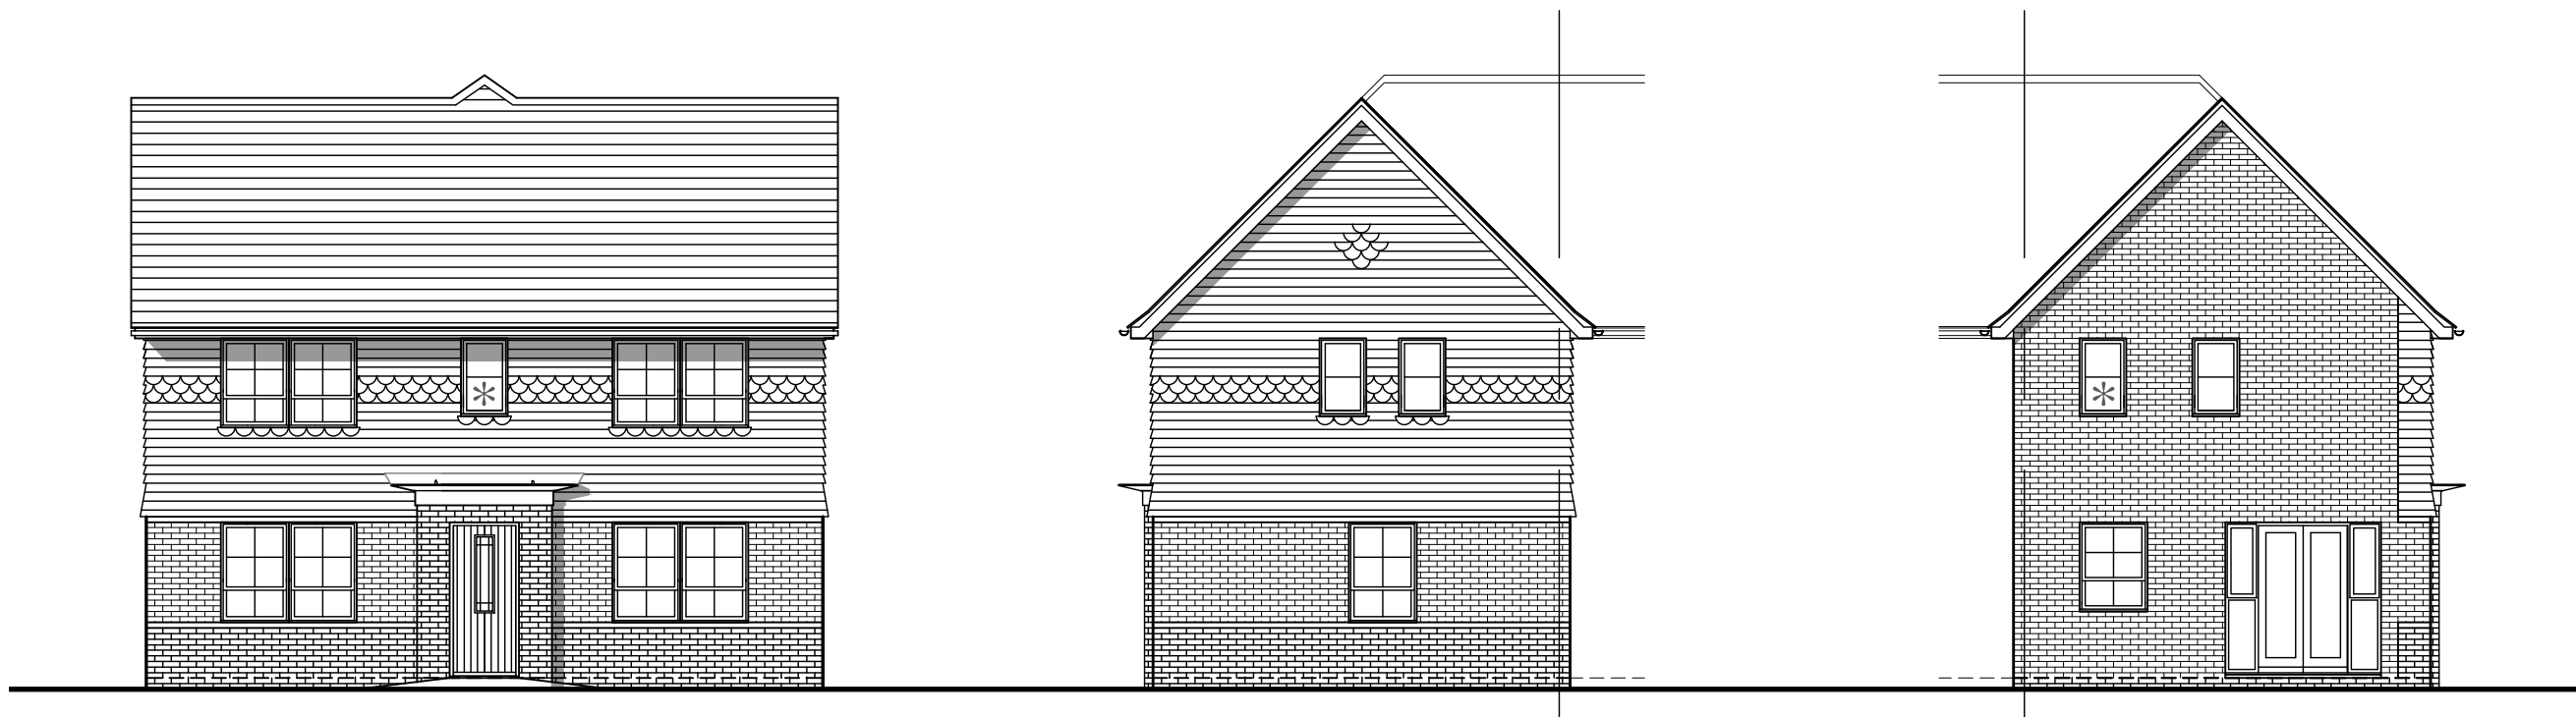

FRONT ELEVATION
* Obscure Glazed Windows

SIDE ELEVATION

REAR ELEVATION

PLOTS 46 (AS), 51 (OPP), 64 (OPP)
& 140 (OPP)

3 BED (5 PERSON)
HOUSE
2.0 STOREY
917 SqFt

Project:
HAVANT ROAD,
EMSWORTH

Title:
ENNERDALE
ELEVATIONS

Drawn by : RKDB Checked by : MAH

Scale @ A3:

0 1 2 3 4 5m

Scale 1:100

Date: OCTOBER 2017


Rev	Date	Drawn	Checked
C	19.03.19	RKDB	MAH

PLOT NUMBERS UPDATED


Drg No: CB_15_105_EN_E04 Rev: C

Client:



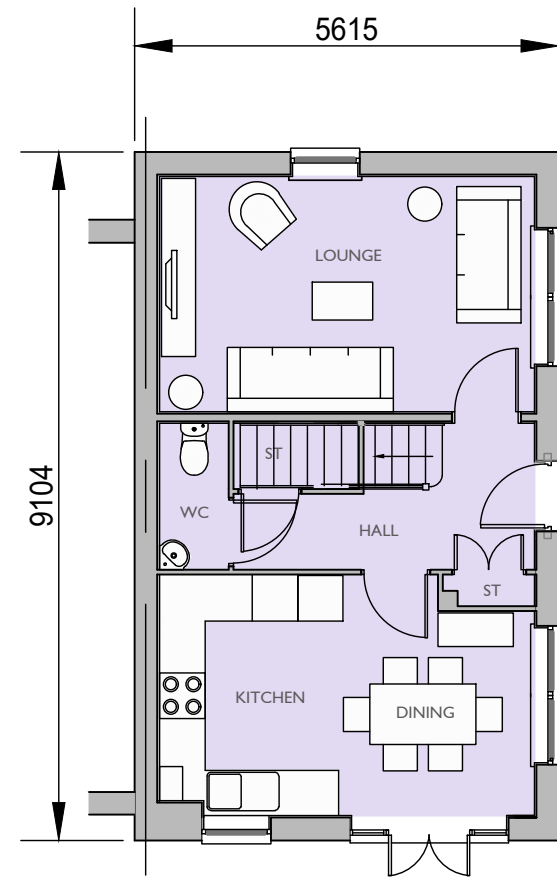

GROUND FLOOR PLAN

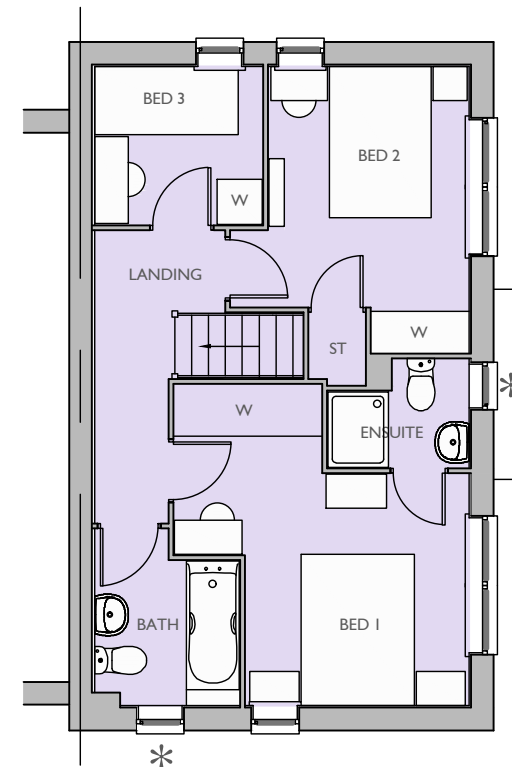

FIRST FLOOR PLAN

* Obscure Glazed Windows

PLOTS 46 (AS), 51 (OPP), 64 (OPP),
133 (AS) & 140 (OPP)

3 BED (5 PERSON)
HOUSE
2.0 STOREY
917 SqFt

Project:
HAVANT ROAD,
EMSWORTH

Title:
ENNERDALE
FLOOR PLANS

Drawn by : RKDB Checked by : MAH

Scale @ A3:

Scale 1:100

Date: OCTOBER 2017

Rev	Date	Drawn	Checked
B	19.03.19	RKDB	MAH

PLOT NUMBERS UPDATED

Drg No: CB_15_105_EN_P02 Rev: B

Client:

