


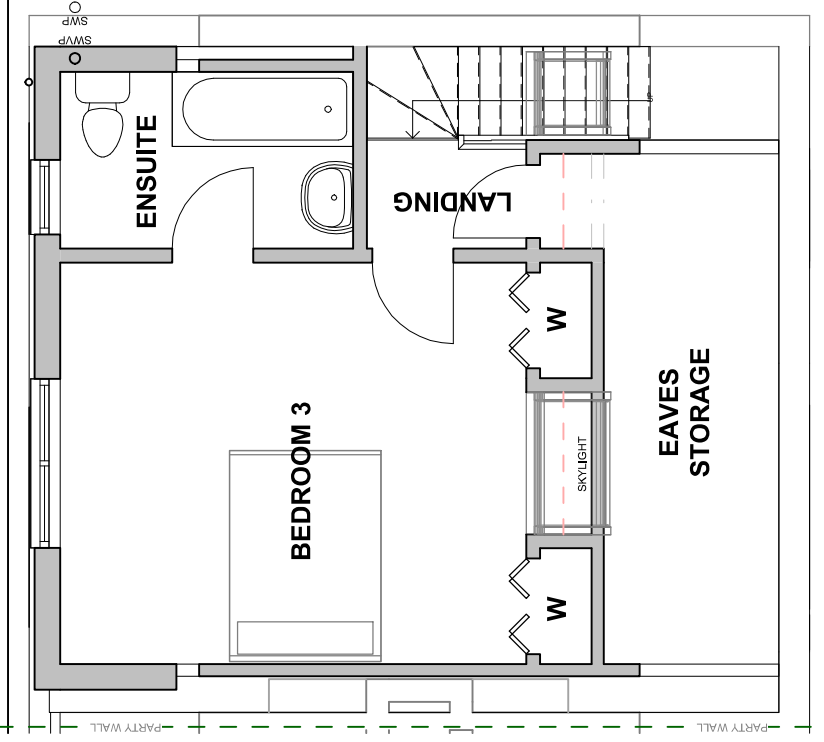


SECOND FLOOR PLAN

1 : 50



VISUAL SCALE 1:50 @ A3

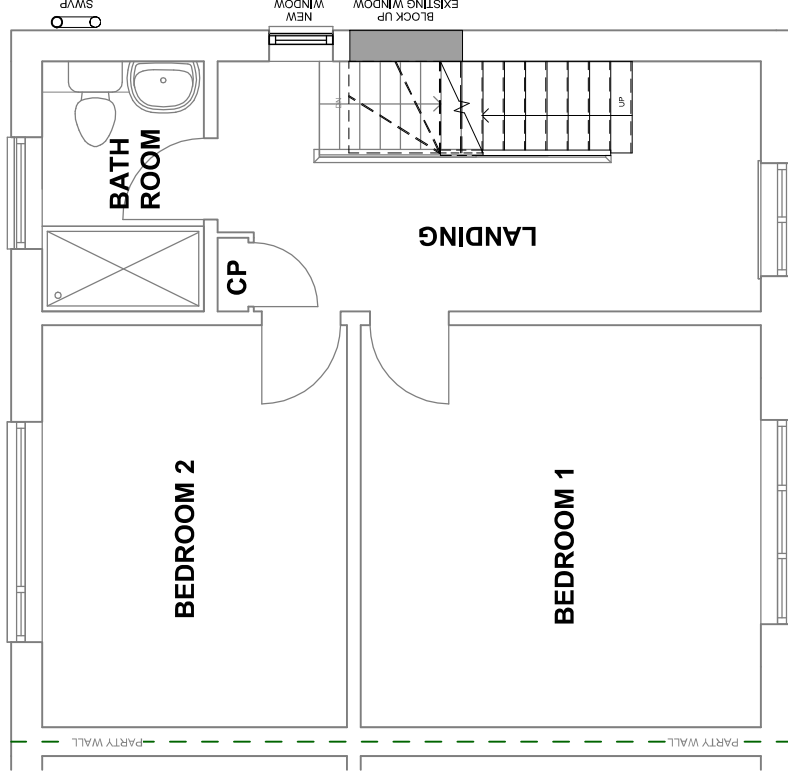

FIRST FLOOR PLAN

1 : 50

Scale is correct when printed to the stated ISO size. Figured dimensions are to be used in preference to scaled sizes and all dimensions must be checked on site by the contractor before ordering materials and/or commencing work. All dimensions in mm (millimetres) unless otherwise stated. The contractor is to ensure the works are in accordance with the Building Regulations and the local authority. Compliance with building regulations or a party wall award / agreement is not to be assumed.

No deviation from this drawing will be permitted without the prior written consent of the designer. Under the provisions of the Copyright Act 1988, the copyright in this drawing and the work contained therein remains the property of the designer (the Planning Service), and may not be reproduced in any form whatsoever without prior written consent.

Under the construction (design and management) regulations 2015 (CDM2015) all design work for both domestic and commercial developments is to conform to those regulations. E&EO.

Mr & Mrs J Murch
30 Forest End Waterloooville
Hampshire PO7 7AD

PROPOSED FIRST & SECOND FLOOR PLANS

Project number	222.1 [V2.1]
Date	07/01/2019
Drawn by	JJ
Status	Planning

1 : 50

The Planning Service
Office, 135 North Lane
Clanfield, Waterloooville
Hampshire PO8 0RL
T: 023 92 597364
F: 0845 519 1103
E: info@theplanningservice.co.uk

