


NOTES:

Dimensions to be checked on site before commencing work. Any discrepancies shall be reported to the architect immediately.


Do not scale from these drawings except for planning purposes. Use figured dimensions only.

Where applicable this drawing is to be read in conjunction with other consultants' drawings.


Ordnance Survey, (c) Crown Copyright 2018.
All rights reserved. Licence number 100022432

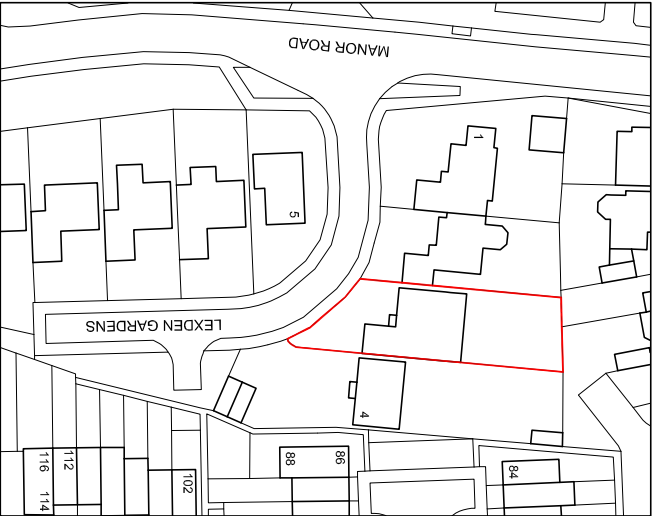

Location plan scale 1:1250

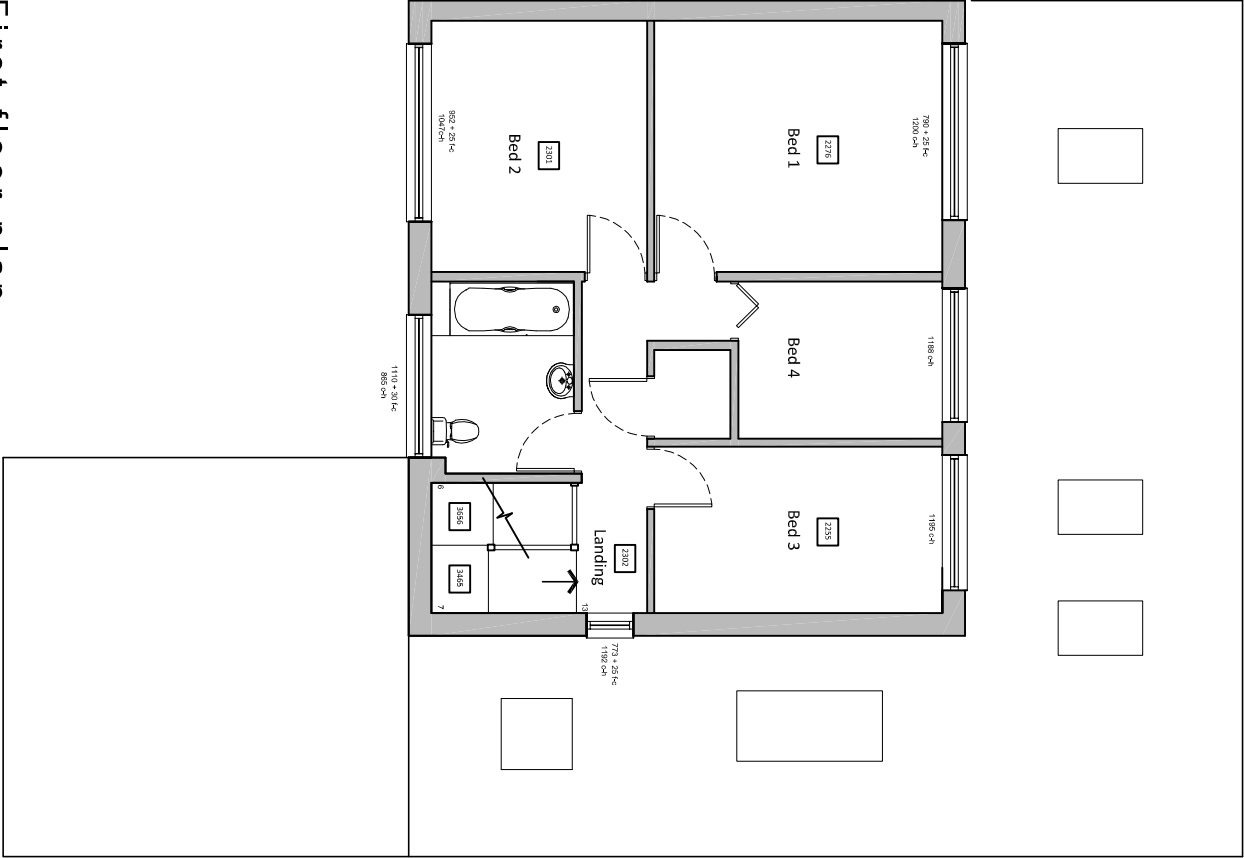

First floor plan

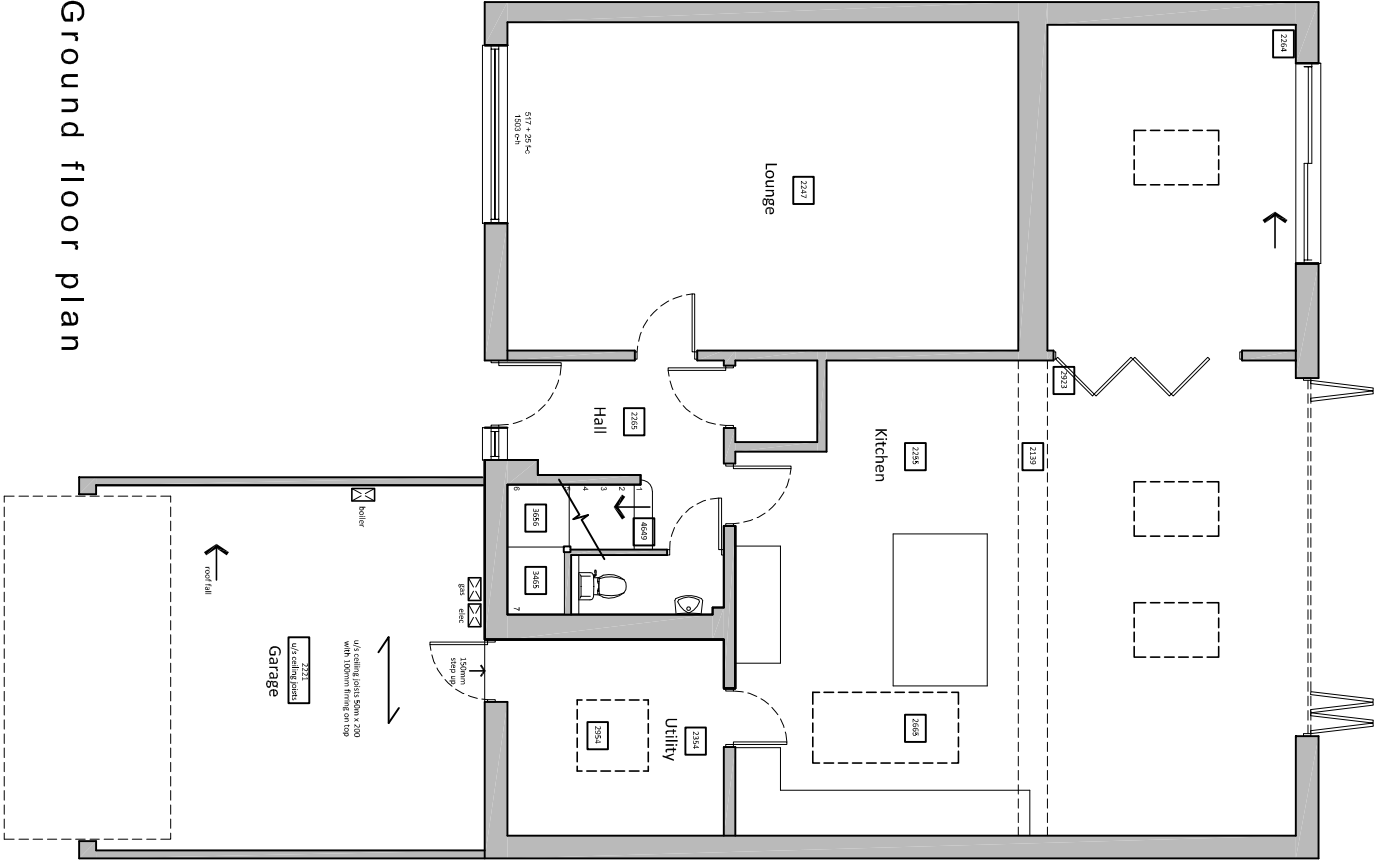


Existing floor plans scale 1:100





Proposed first floor extension above existing garage

Proposed parking for min. 4 cars available.

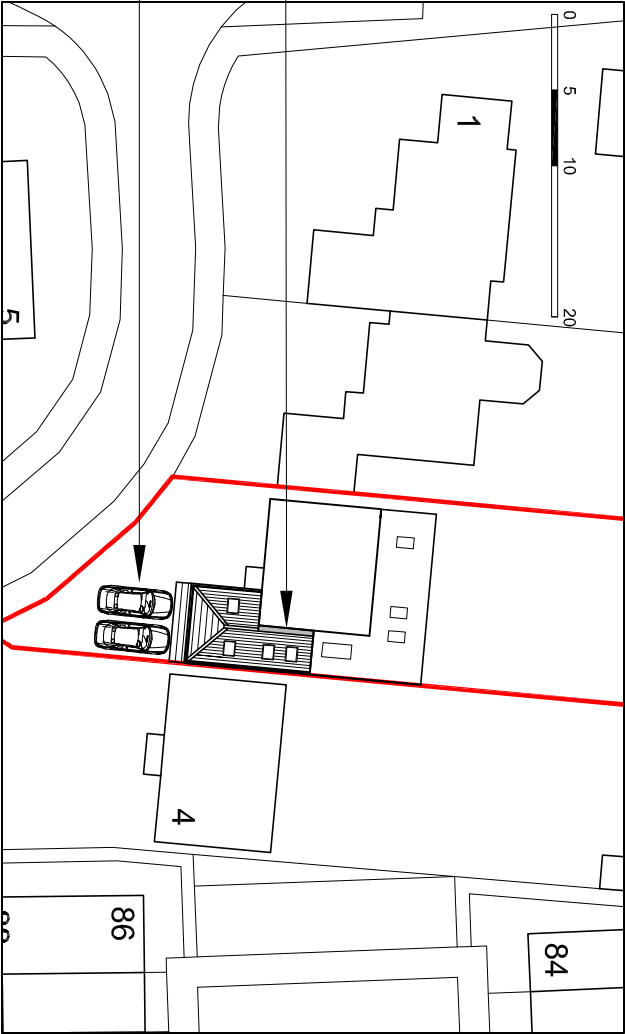

Site plan

scale 1:500

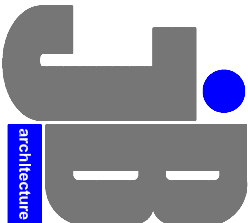 

JIMMY BESSANT ARCHITECTURE
TEL: 01243 373620 M: 07769904282
E: jimmy@jb-architecture.co.uk
Web: www.jb-architecture.co.uk

For
MR & MRS STRADWICK
Project
**PROPOSED EXTENSION AT
3 LEXDEN GARDENS,
HAYLING ISLAND
PO11 0QP**

Title
**EXISTING FLOOR PLANS,
SITE & LOCATION PLAN**

Date	Drawn	Scale	Checked
JUNE 2018	JB	As shown @ AS	-
Job Number	Drawing Number	Revision	
PL23719	41		