




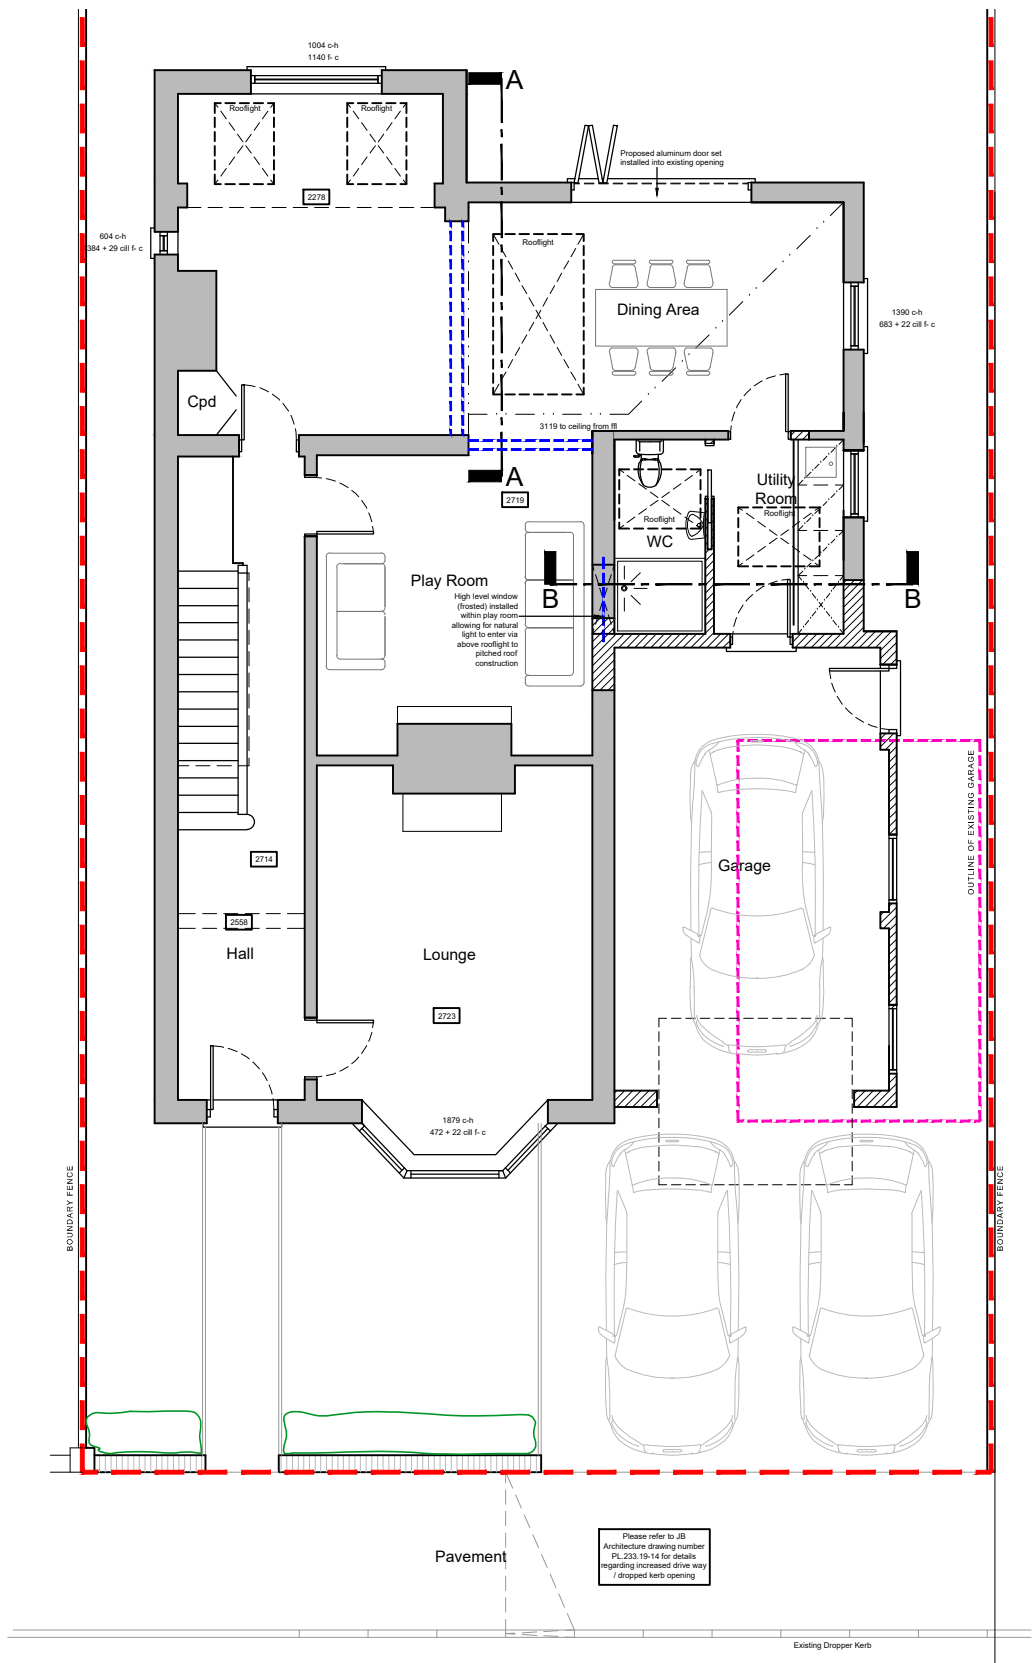


Ground floor plan

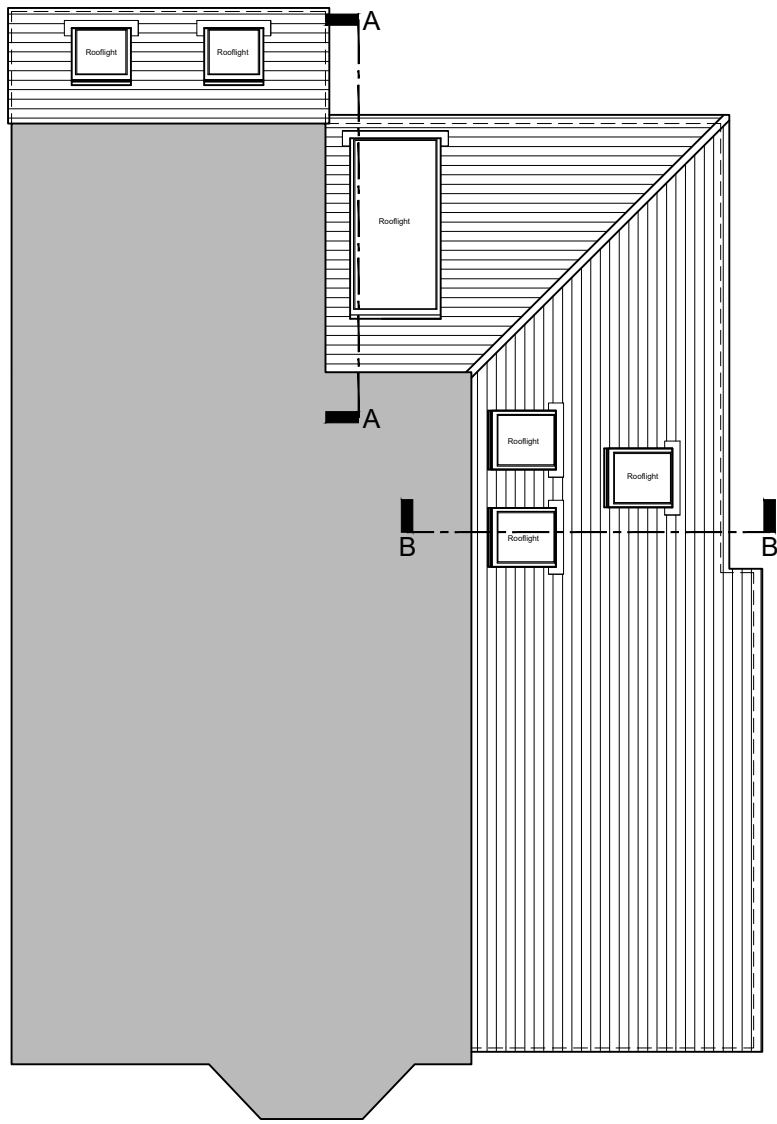


First floor plan

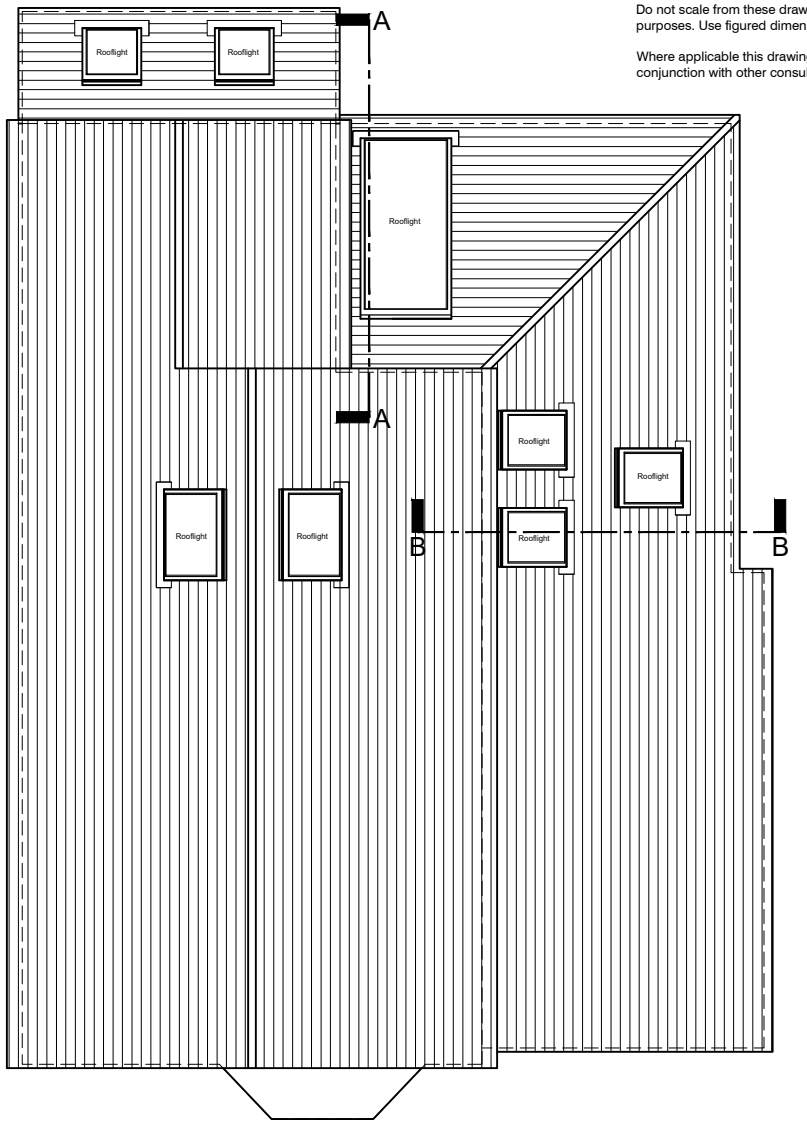

Roof plan

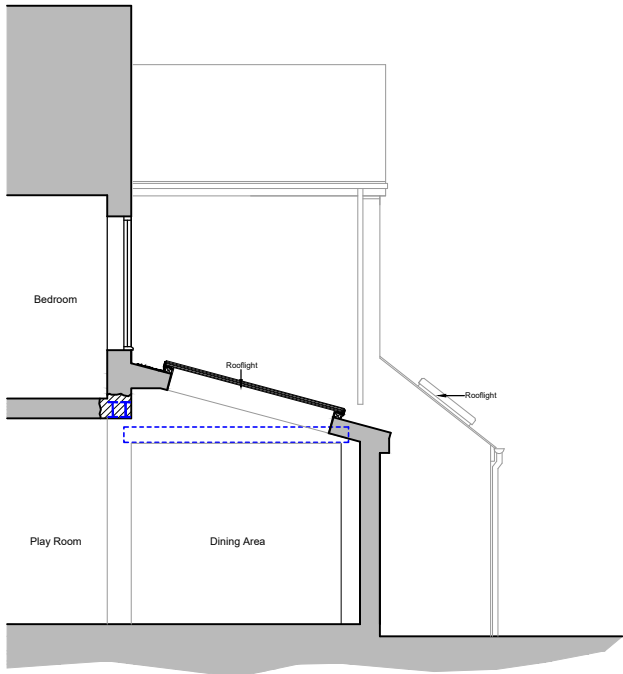

Section A-A

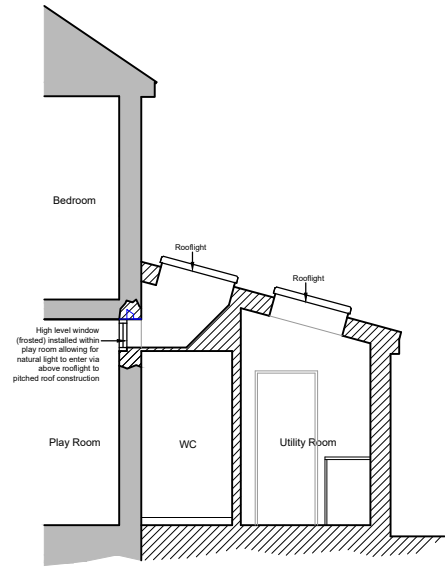


Section B-B

NOTES:

Dimensions to be checked on site before commencing work. Any discrepancies shall be reported to the architect immediately.

Do not scale from these drawings except for planning purposes. Use figured dimensions only.

Where applicable this drawing is to be read in conjunction with other consultants' drawings.

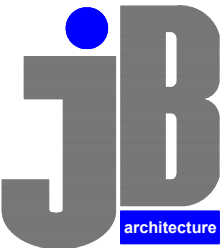

JIMMY BESSANT ARCHITECTURE

E: admin@jb-architecturedesign.com
W: www.jb-architecturedesign.com
T: 01243 933732

rev:	note:	date:
E	Updated following client feedback.	23.08.19
D	Updated following meeting with clients.	19.08.19
C	Updated following meeting with clients.	13.08.19
B	Updated following meeting with clients.	08.08.19

For
MR & MRS NICHOLAS

Project
PROPOSED GARAGE EXTENSION
AT 20 GROVE ROAD,
HAVANT,
PO9 1AR

Title
PROPOSED PLANS & SECTIONS

Date	Drawn	Scale	Checked
JAN 2019	JB	1:100 @ A3	-
Job Number	Drawing Number	Revision	
PL233.19	12	E	