
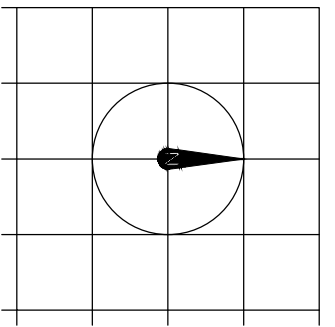


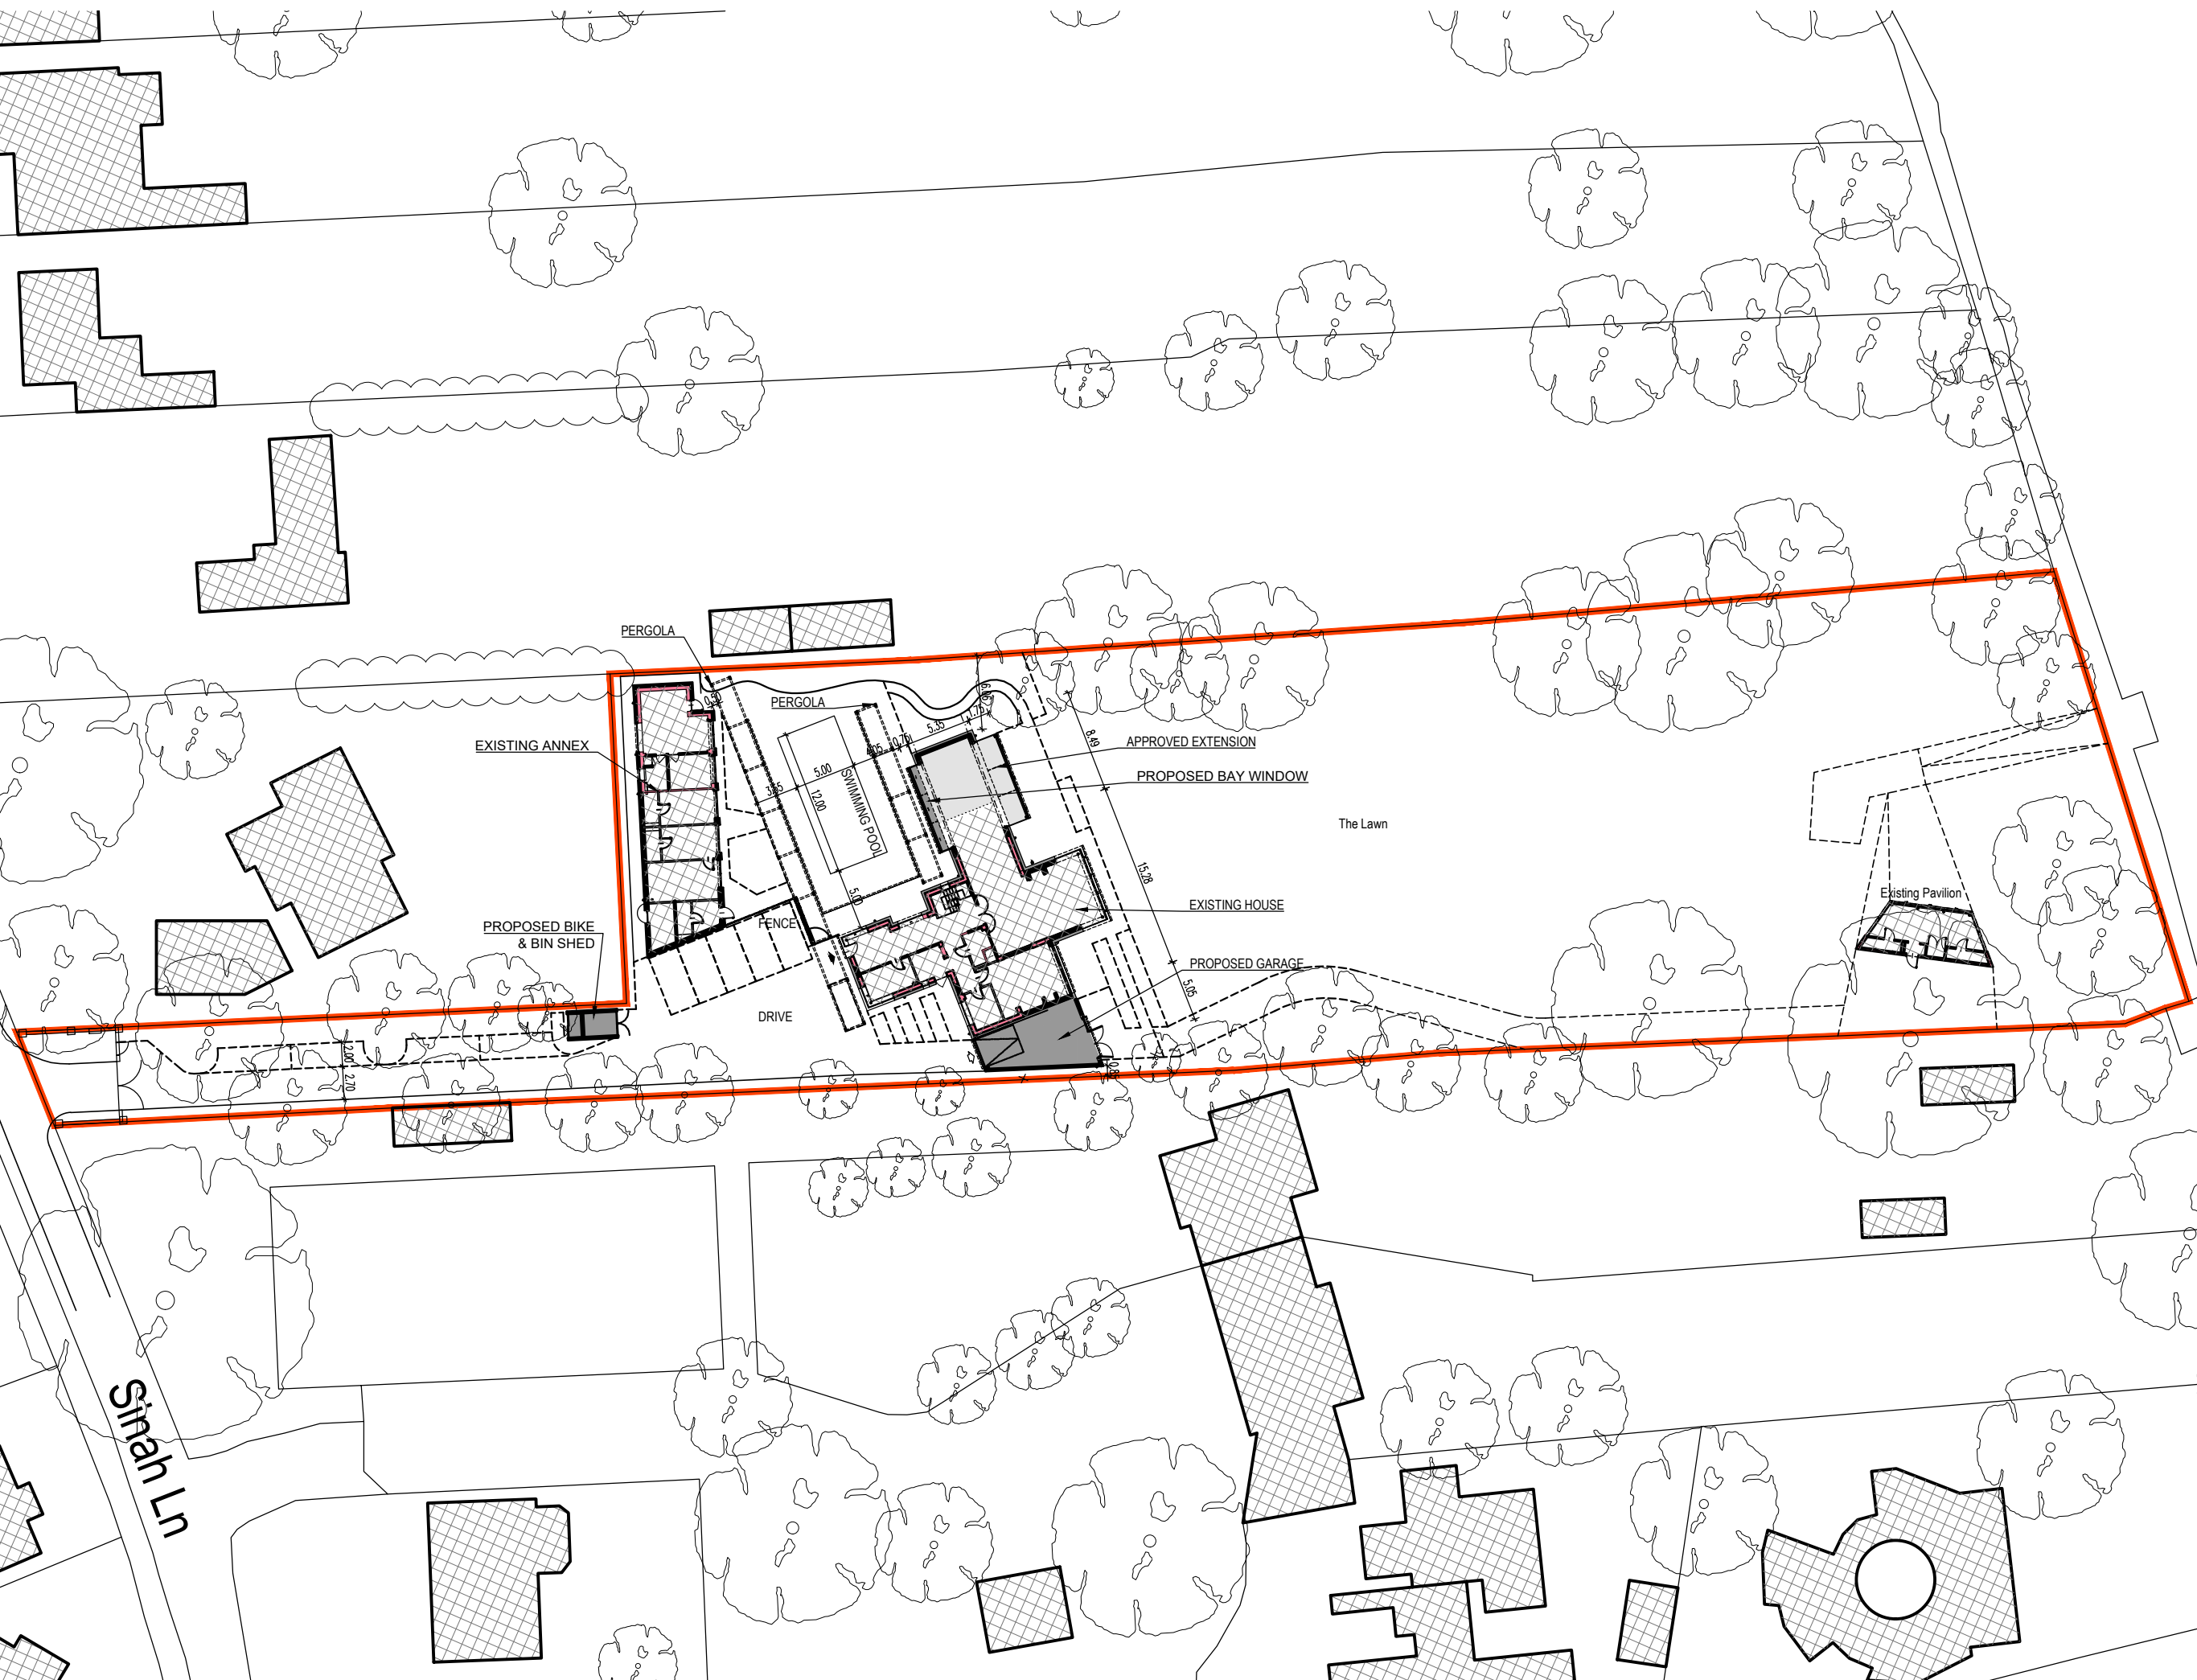

- LEGEND:
- existing buildings
 - new extension – PD approved
ref. no. APP/18/00360
 - proposed extensions

Rev.C 2018.09.05 Rear of garage modified.
Rev.B 2018.06.14 Planning Application
Rev.A 2018.05.31 Revised PD Application

Revision	
Project title:	
Northshore 40 Sinah Lane Hayling Island, PO11 0HH	
Drawing title	
Proposed Site Plan - Block Plan	
Client	
Mr and Mrs Nunn	
Date 01.02.2018	
Scale 1:500 @ A3	
Status Planning	
Drg. no. 1032-00-001 Rev.C	

Notes
*Do not scale this drawing
All dimensions must be
checked and rak architects
are to be informed of any
discrepancies prior to
construction. this drawing
and any of the details
therein remain the copyright
of rak architecture ltd.*

rak architecture ltd
Lower Lewell Farmhouse,
Lewell,
Dorchester,
Dorset,
DT2 8AP

Phone. +44 (0)1305 246741
www.rakarchitecture.co.uk

