



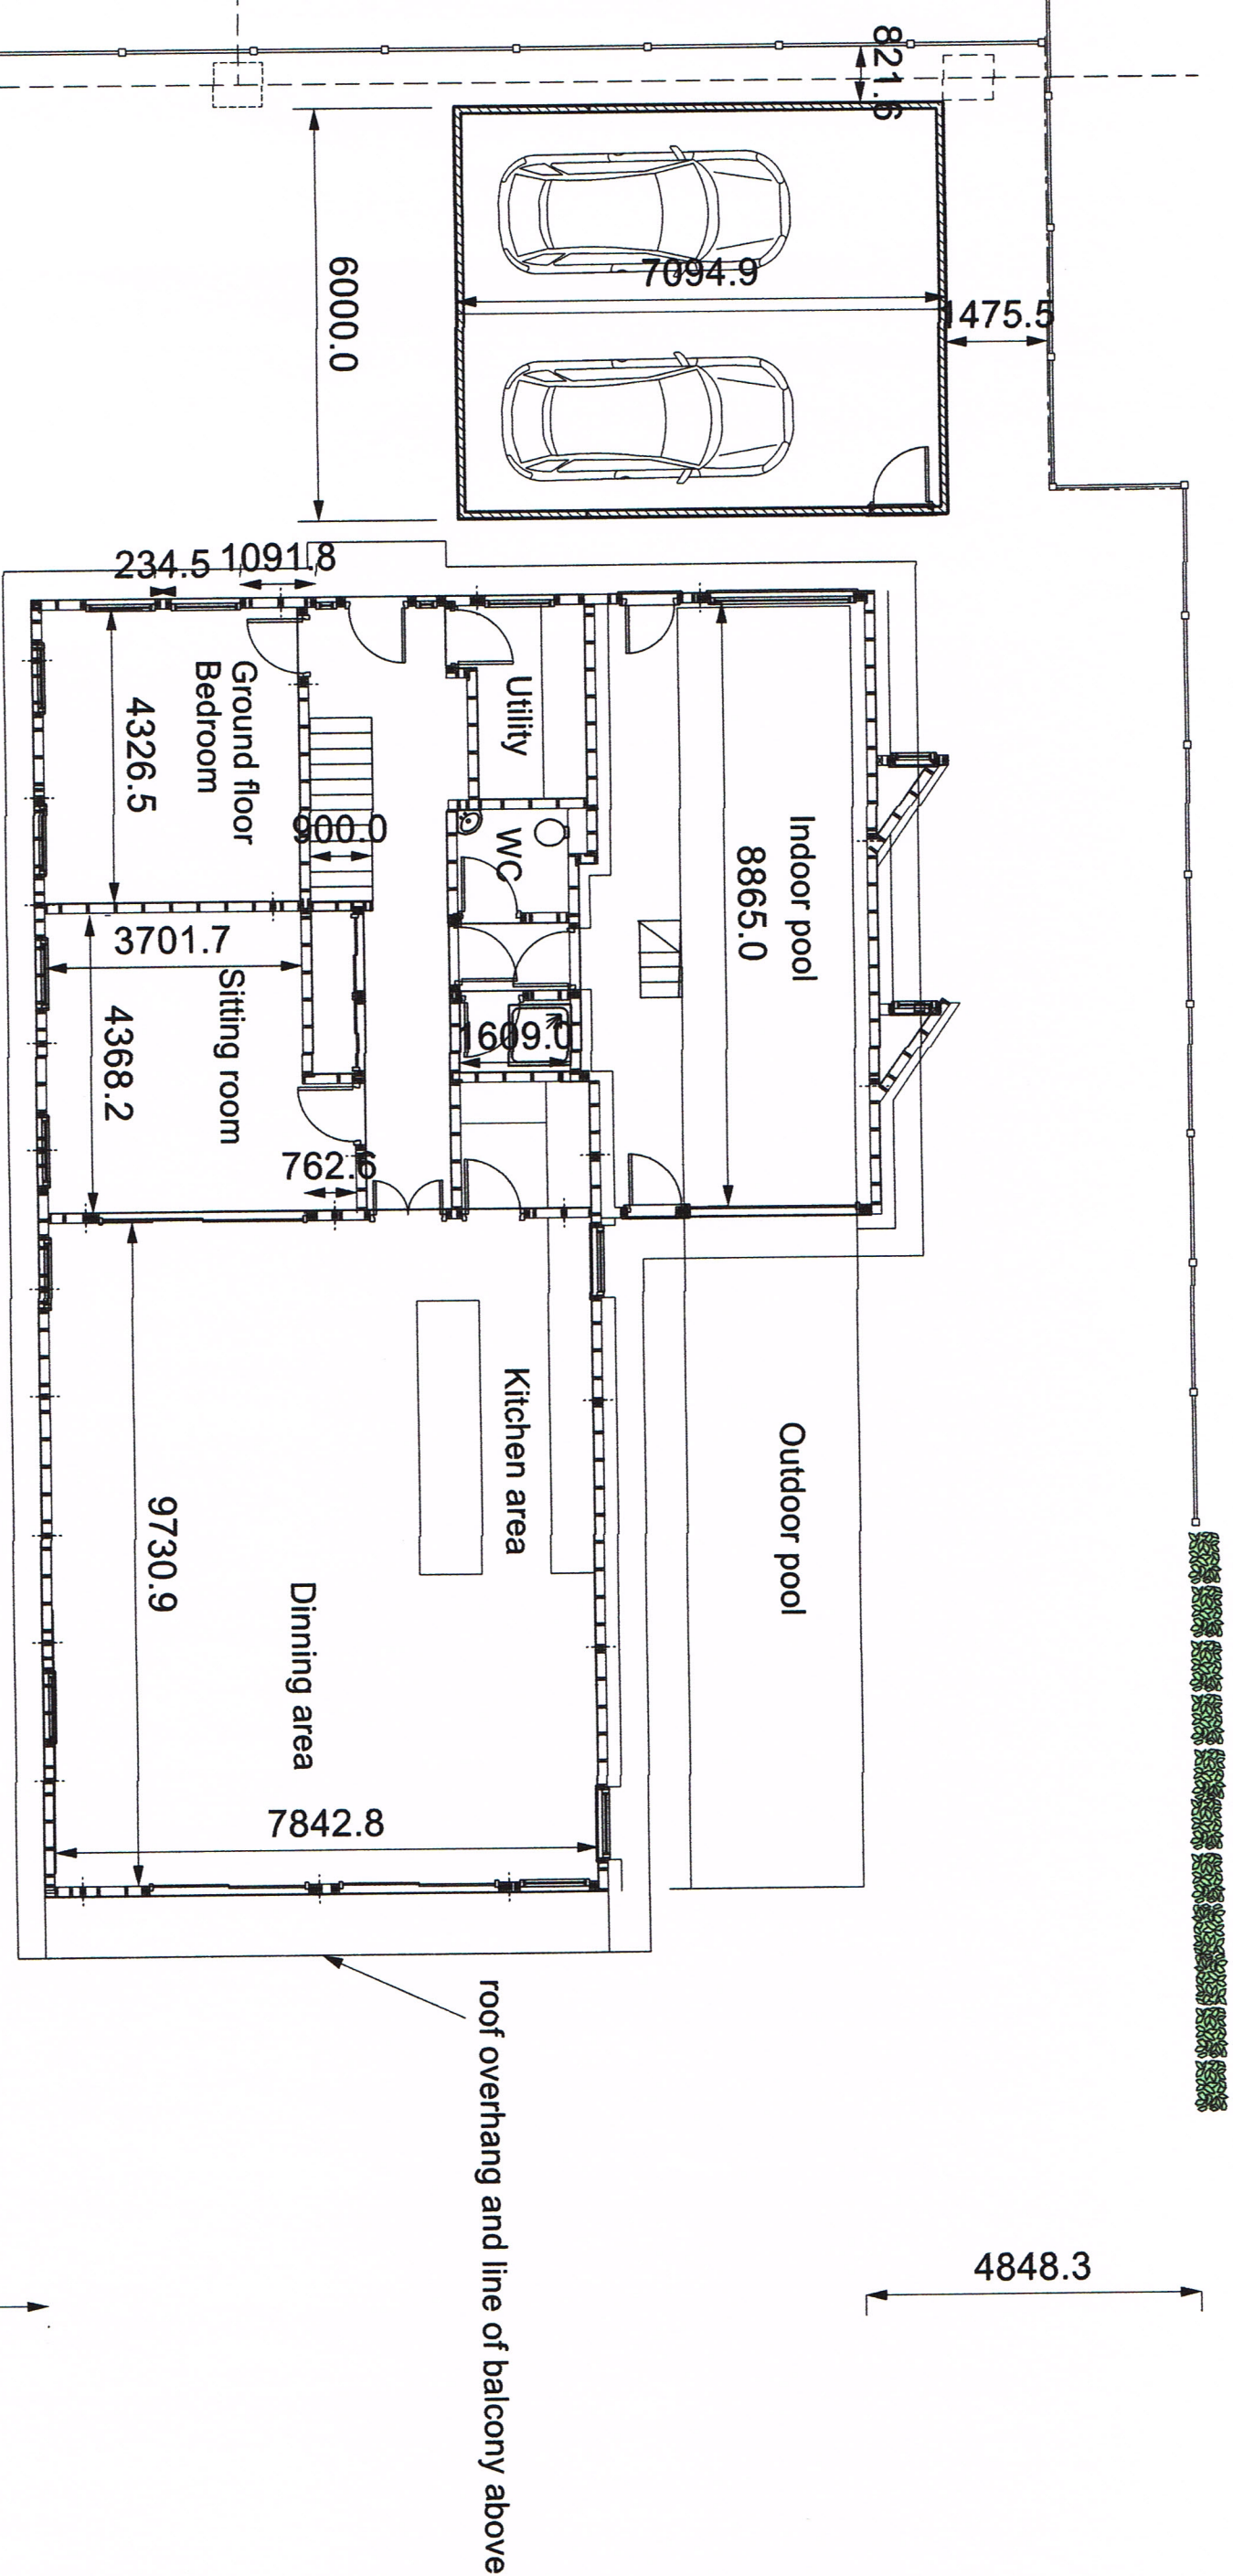

Ground Floor Plan

amendment showing line of balcony above north end

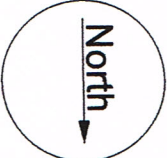

Peter Milburn
Peter Hewlins Designs
128 Duke Road
London
W4 2DF
Mobile: 07973 814 108

Date Sept 2016
sept 2019

Email: phewlins@aol.com

HEWLINS HOUSE

First floor plan

Scale 1:100
on A3

Site: Plot 1 next to the Retreat
Croft Lane
Hayling Island

Drawing No HHGFP4/2



opening to under eave storage space, with ladder access

vent grill for attic storage space
800 x 800

velux
window

Bedroom 2

Bedroom 3

Bedroom 4

velux
window
roof line 400 overhang

Bedroom 1


glass balustrade
Roof overha

First Floor plan

velux
window


19029.5

Amendment annotating rear balcony

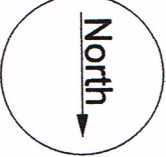

HEWLINS HOUSE


Scale 1:100
on A3

 

Peter Milburn
Peter Hewlins Designs
128 Duke Road
London
W4 2DF
Mobile: 07973 814 108

Email: phewlins@aol.com

Site: Plot 1 next to the Retreat
Croft Lane
Hayling Island
Drawing No HHFFP3/2

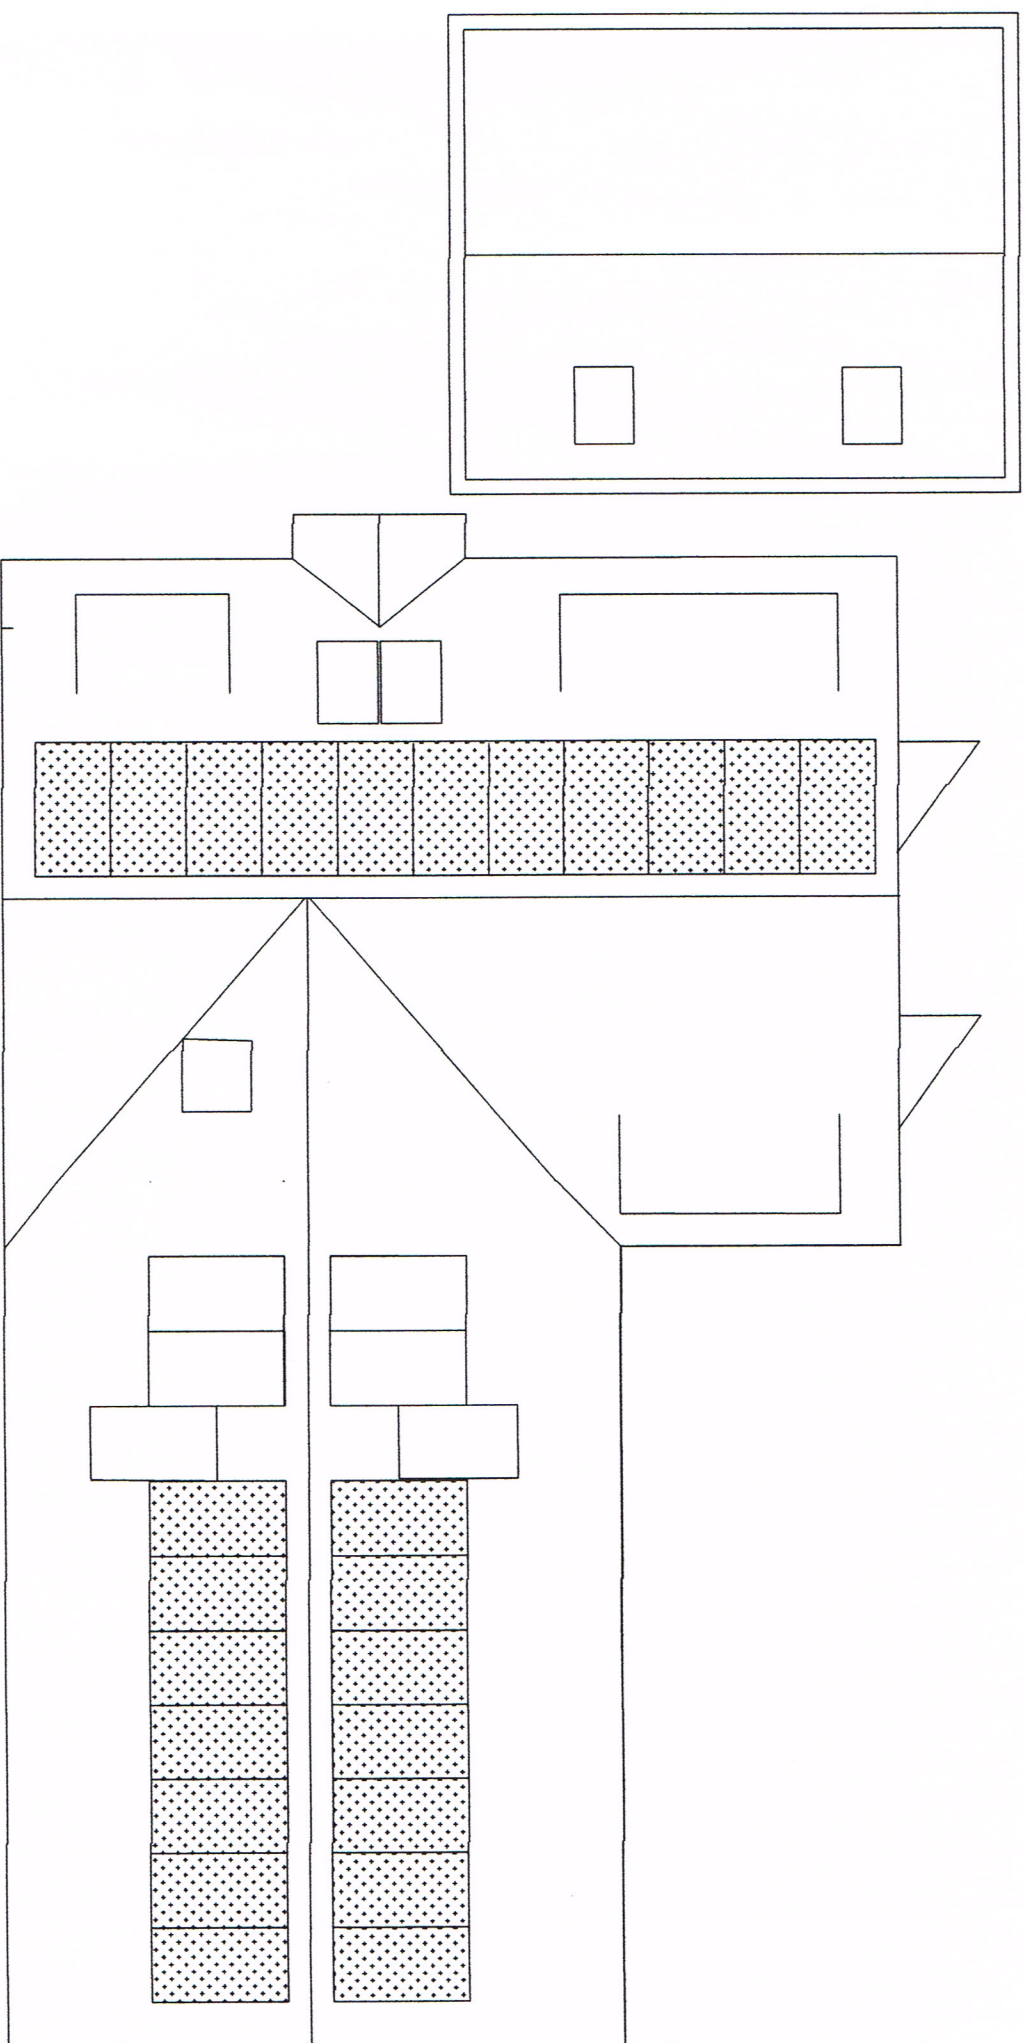


Balcony is under the roof eaves

Proposed Roof Plan


Amendment showing no change to the roof

Garage Velux windows to have obscured glass and restricted opening

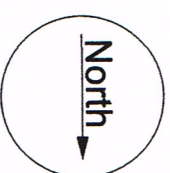

HEWLINS HOUSE

Scale 1:100
on A3

 

Peter Milburn
Peter Hewlins Designs
128 Duke Road
London
W4 2DF
Mobile: 07973 814 108

Email: phewlins@aol.com

Site: Plot 1 next to the Retreat
Croft Lane
Hayling Island

Drawing No
HHRP3/2