
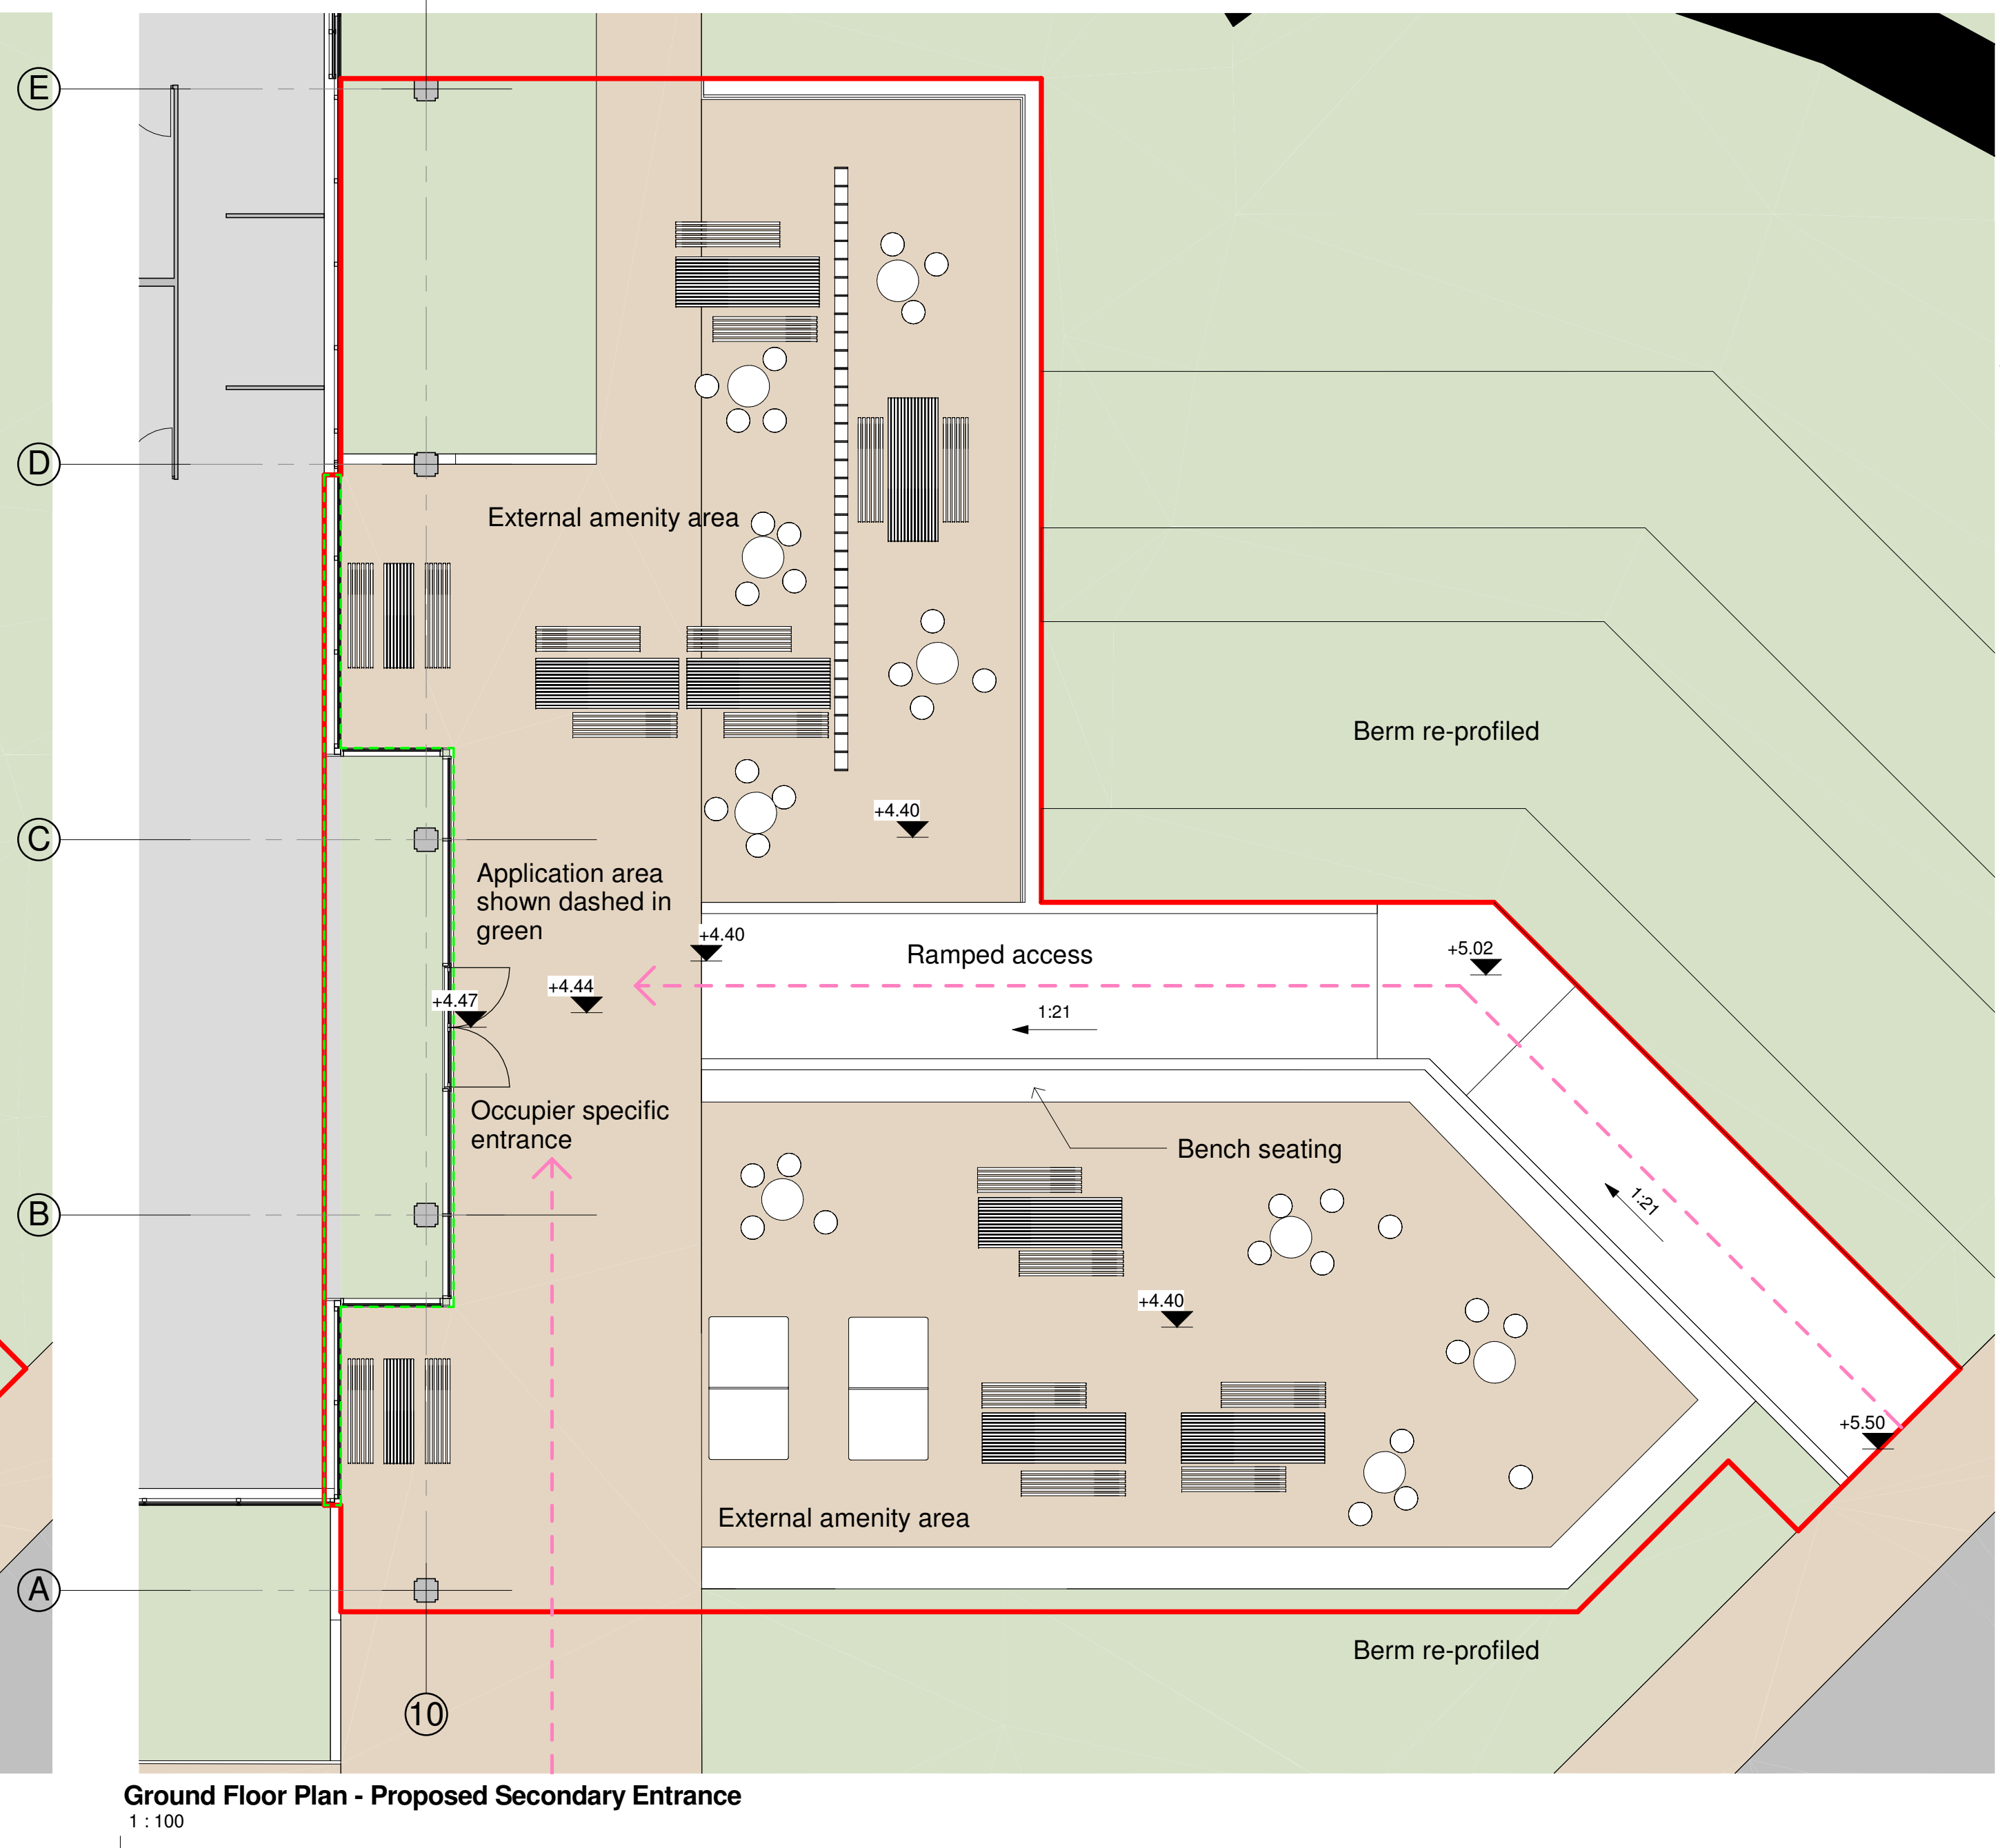


SOUTH ELEVATION

EAST ELEVATION

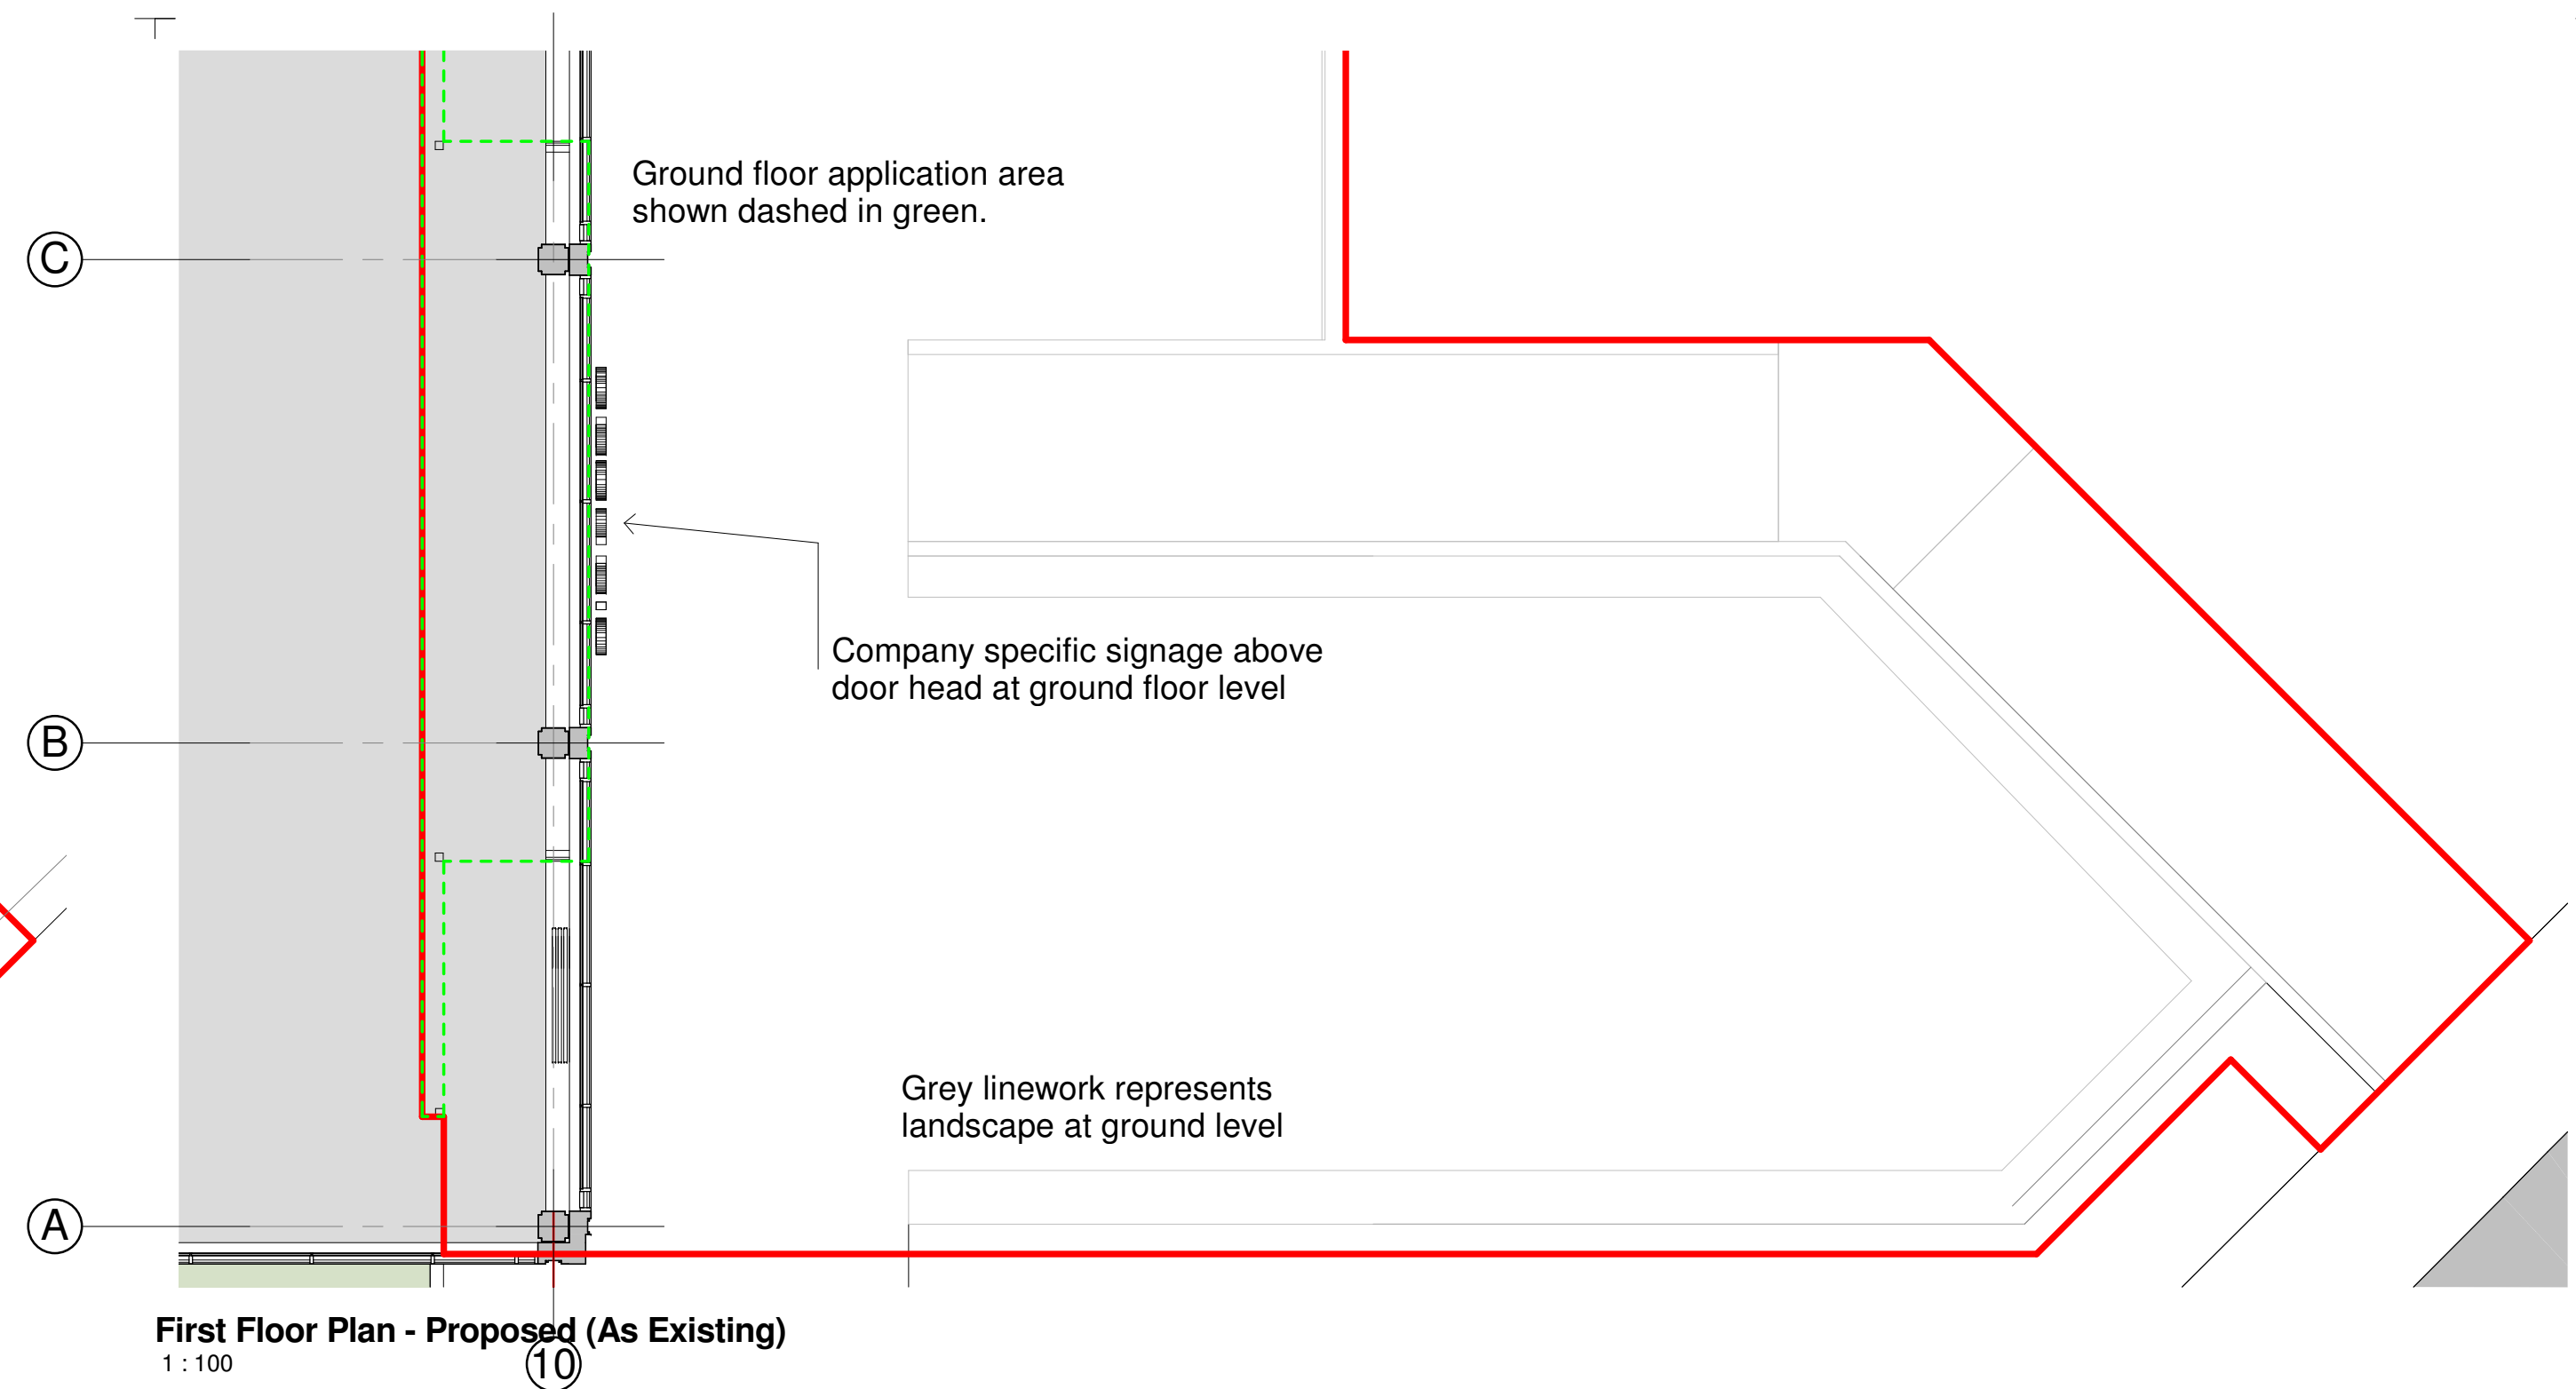

Rev	Date	Init	Notes	Checked
A	21/05/19	JH	Ramp & external seating revised	IJ
A	11/03/19	CJ	Drawing update following comments dated 09/03/19.	IJ

Client

Drawing Originator

inspired environments

London - 106 Weston Street London SE1 3QB
 Bristol - Rivergate House, Bristol, BS1 6LS
 Plymouth - East Quay House, Plymouth, PL4 0HX

RIBA Chartered Practice

020 7160 6000
 0117 923 2535
 01752 2611262

www.aww-uk.com

Project Title

Building 6000
Langstone Technology Park,
Havant, Portsmouth

Drawing Title

Ground & First Floor Plans -
Existing & Proposed

Scale	Sheet	Drawn	Checked	Date
As indicated	A1	CJ	IJ	04/03/19

Status PLANNING	Project No. 4046B
Drawing Reference 0150	Revision B