



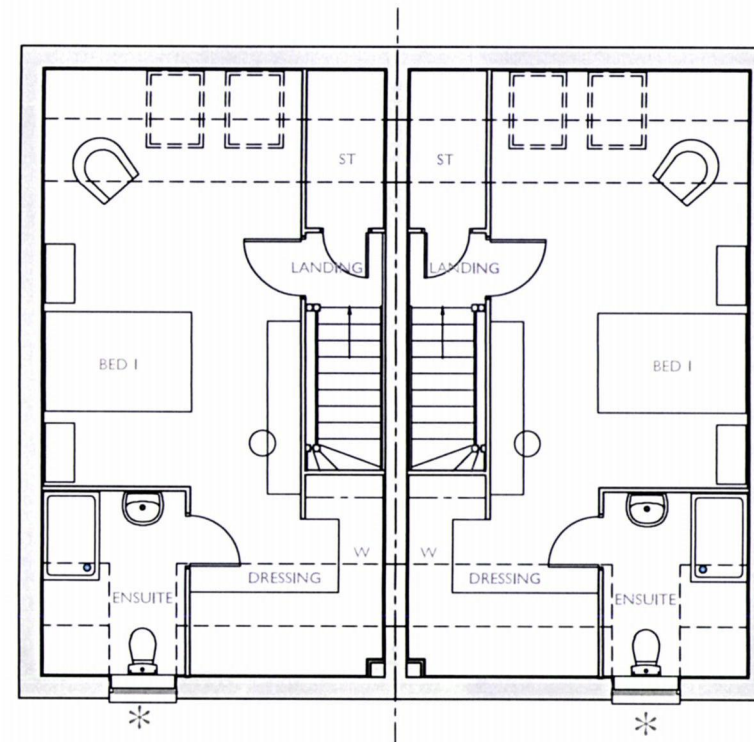

SECOND FLOOR PLAN
* Obscure Glazed Windows

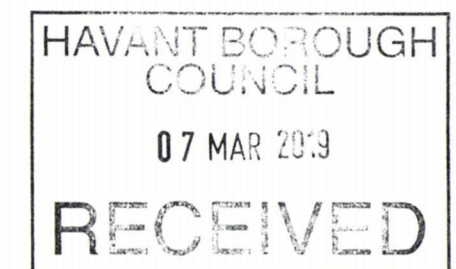

PLOTS 19-20 (AS) & 21-22 (AS)

4 BED (8 PERSON)
HOUSE
2.0 STOREY
1317 SqFt

Project:
HAVANT ROAD,
EMSWORTH
Title:
WOODCROFT
FLOOR PLANS

Drawn by: RKDB Checked by: MAH

Scale @ A3:
0 1 2 3 4 5m
Scale 1:100

Date: OCTOBER 2017

Rev	Date	Drawn	Checked
A	12.12.18	MAH	MAH

PLOTS 19-22 RECONFIGURED TO SEMI'S.

Drg No: CB_15_105_WO_P03 Rev: A

Client:

 **BARRATT**
HOMES

