




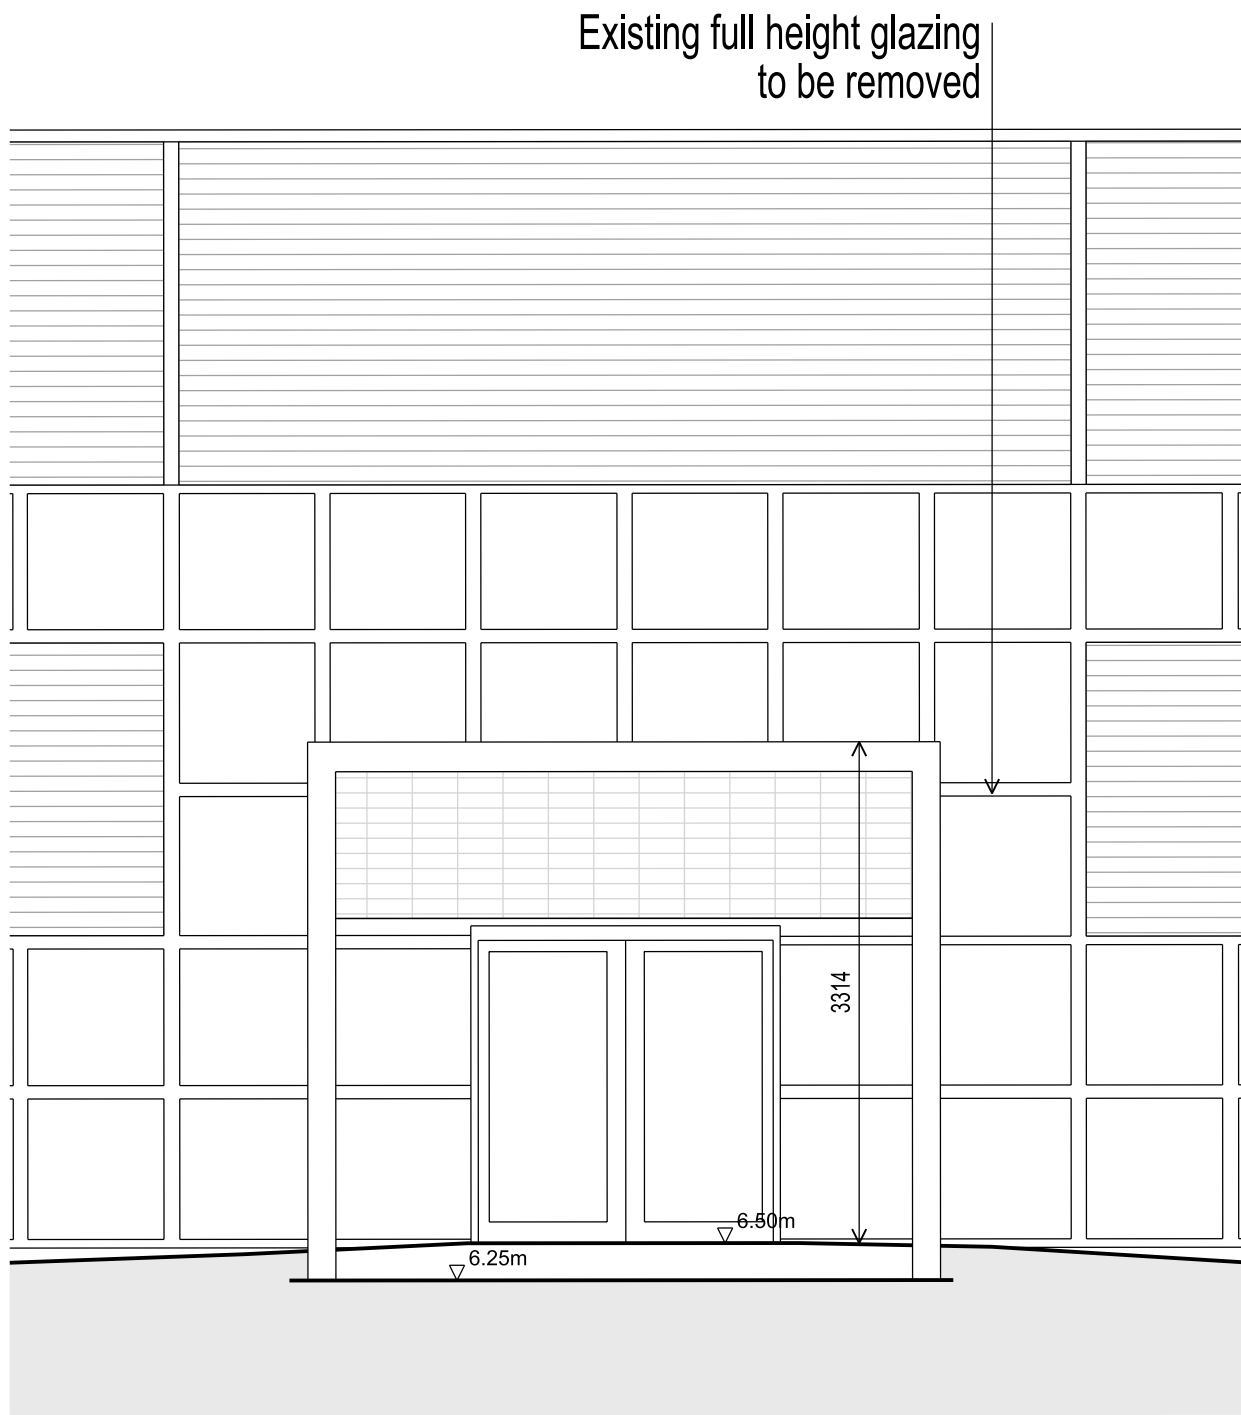

EXISTING ENTRANCE- FRONT ELEVATION

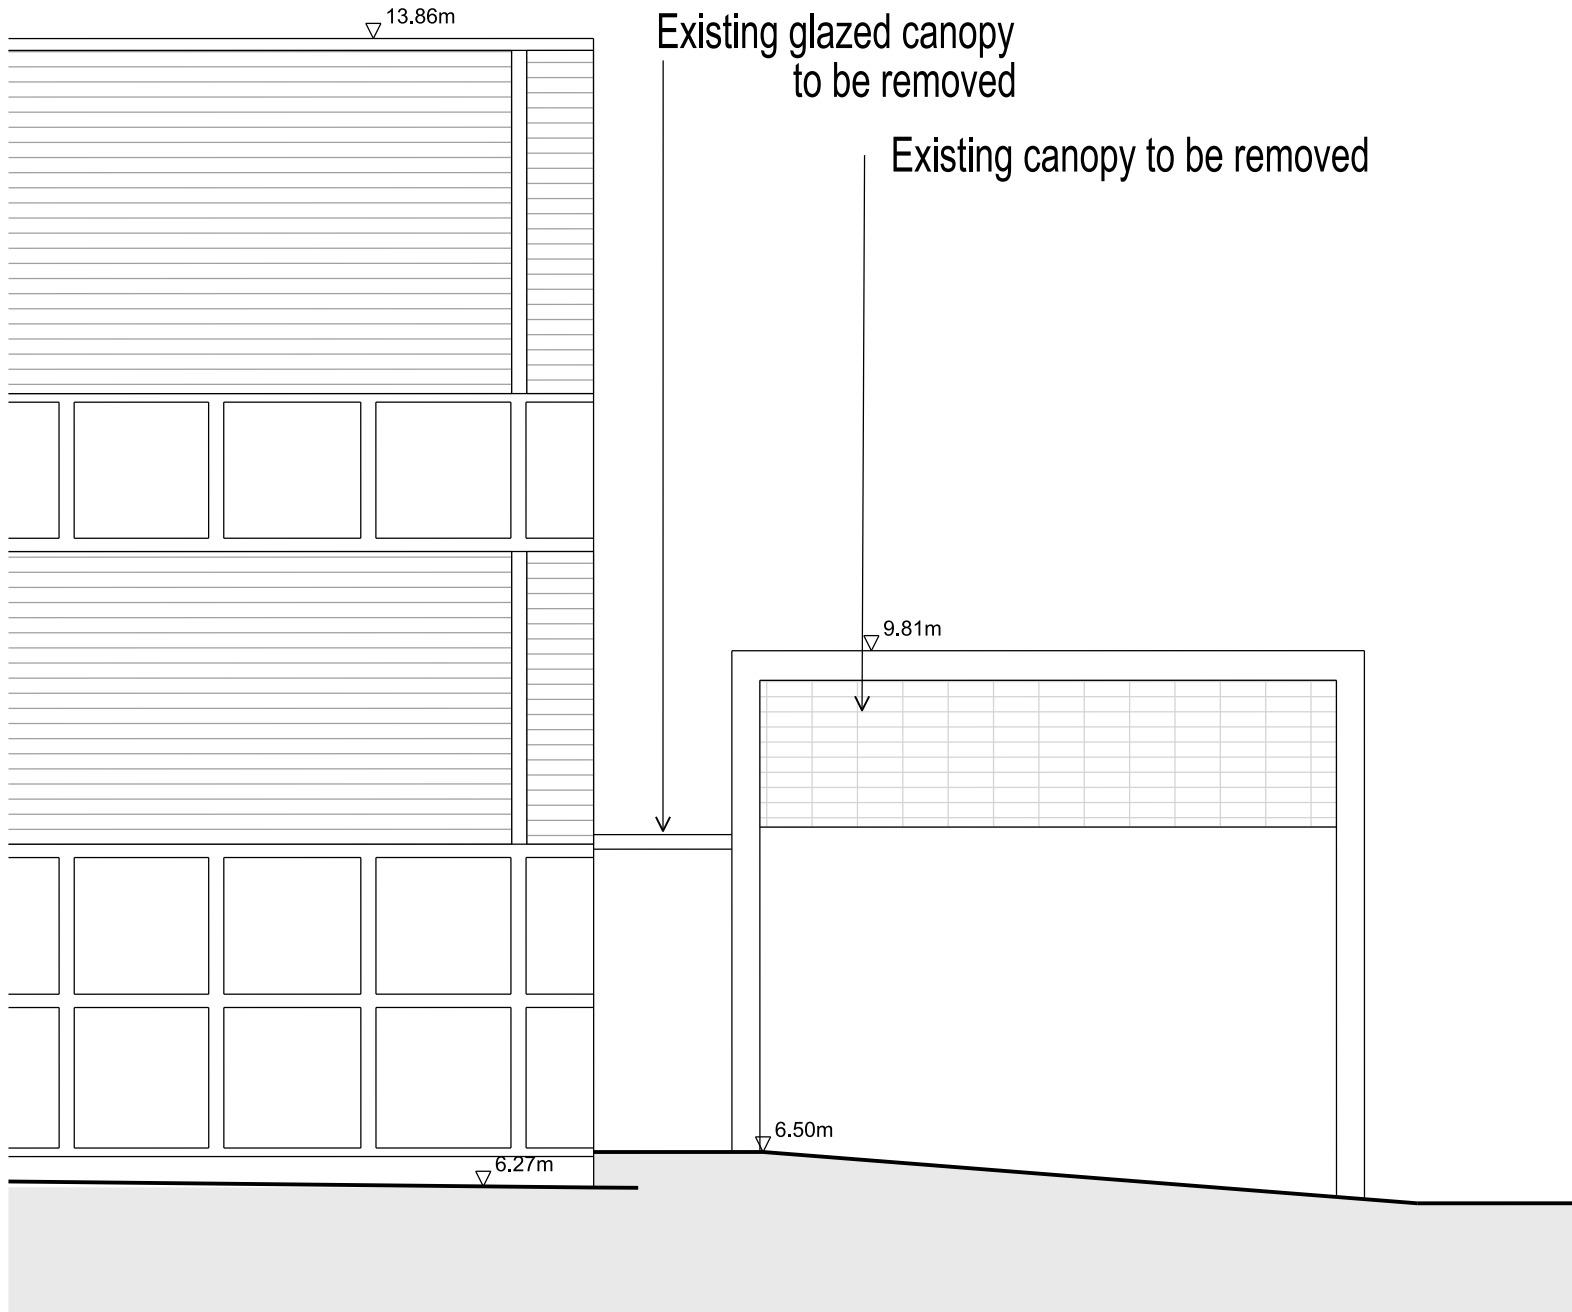


EXISTING ENTRANCE- SIDE ELEVATION

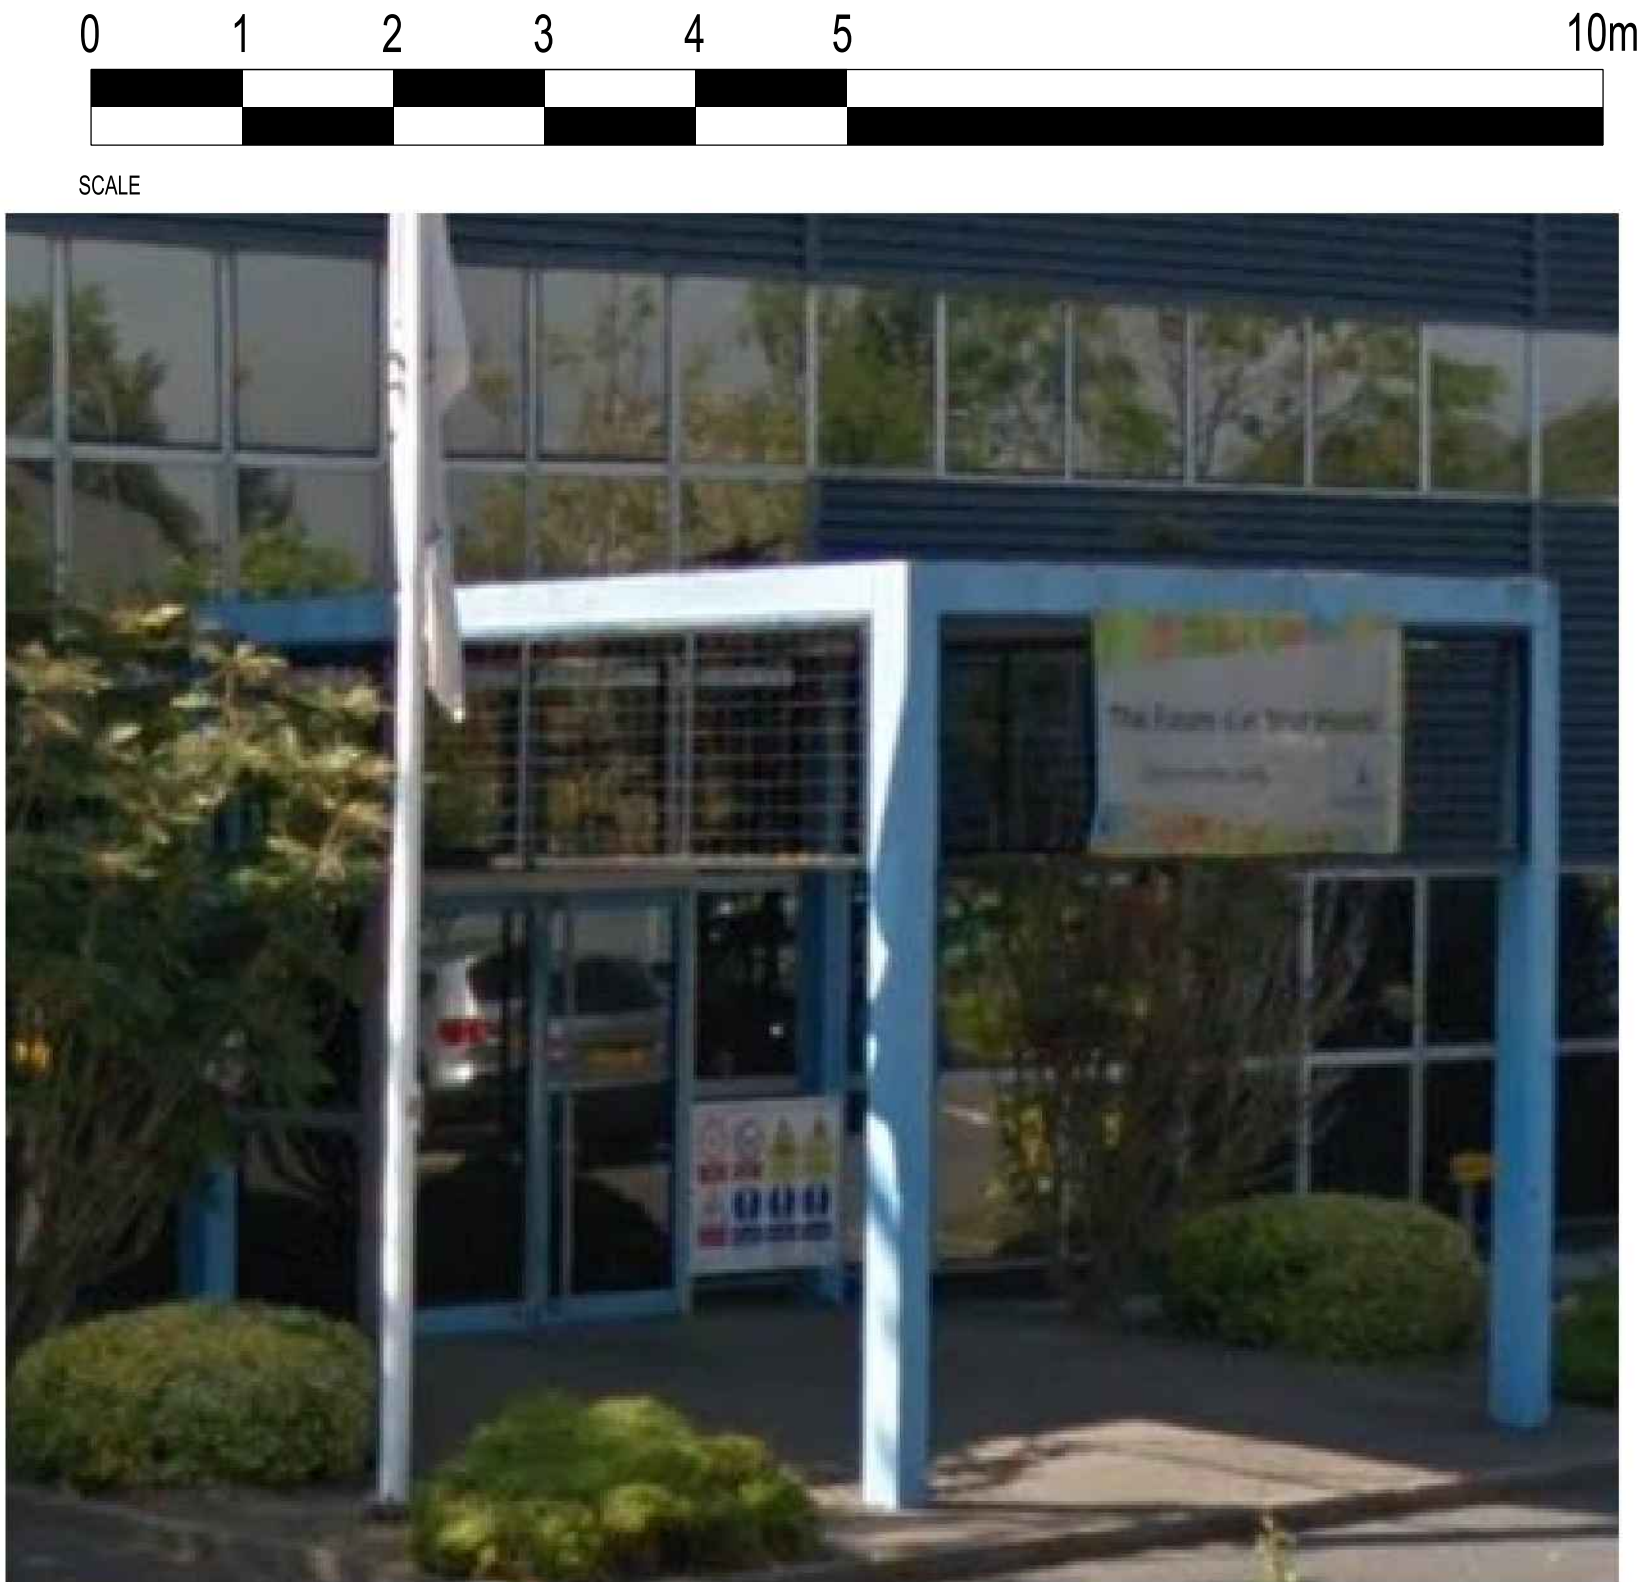

EXISTING ENTRANCE



PROPOSED ENTRANCE- FRONT ELEVATION

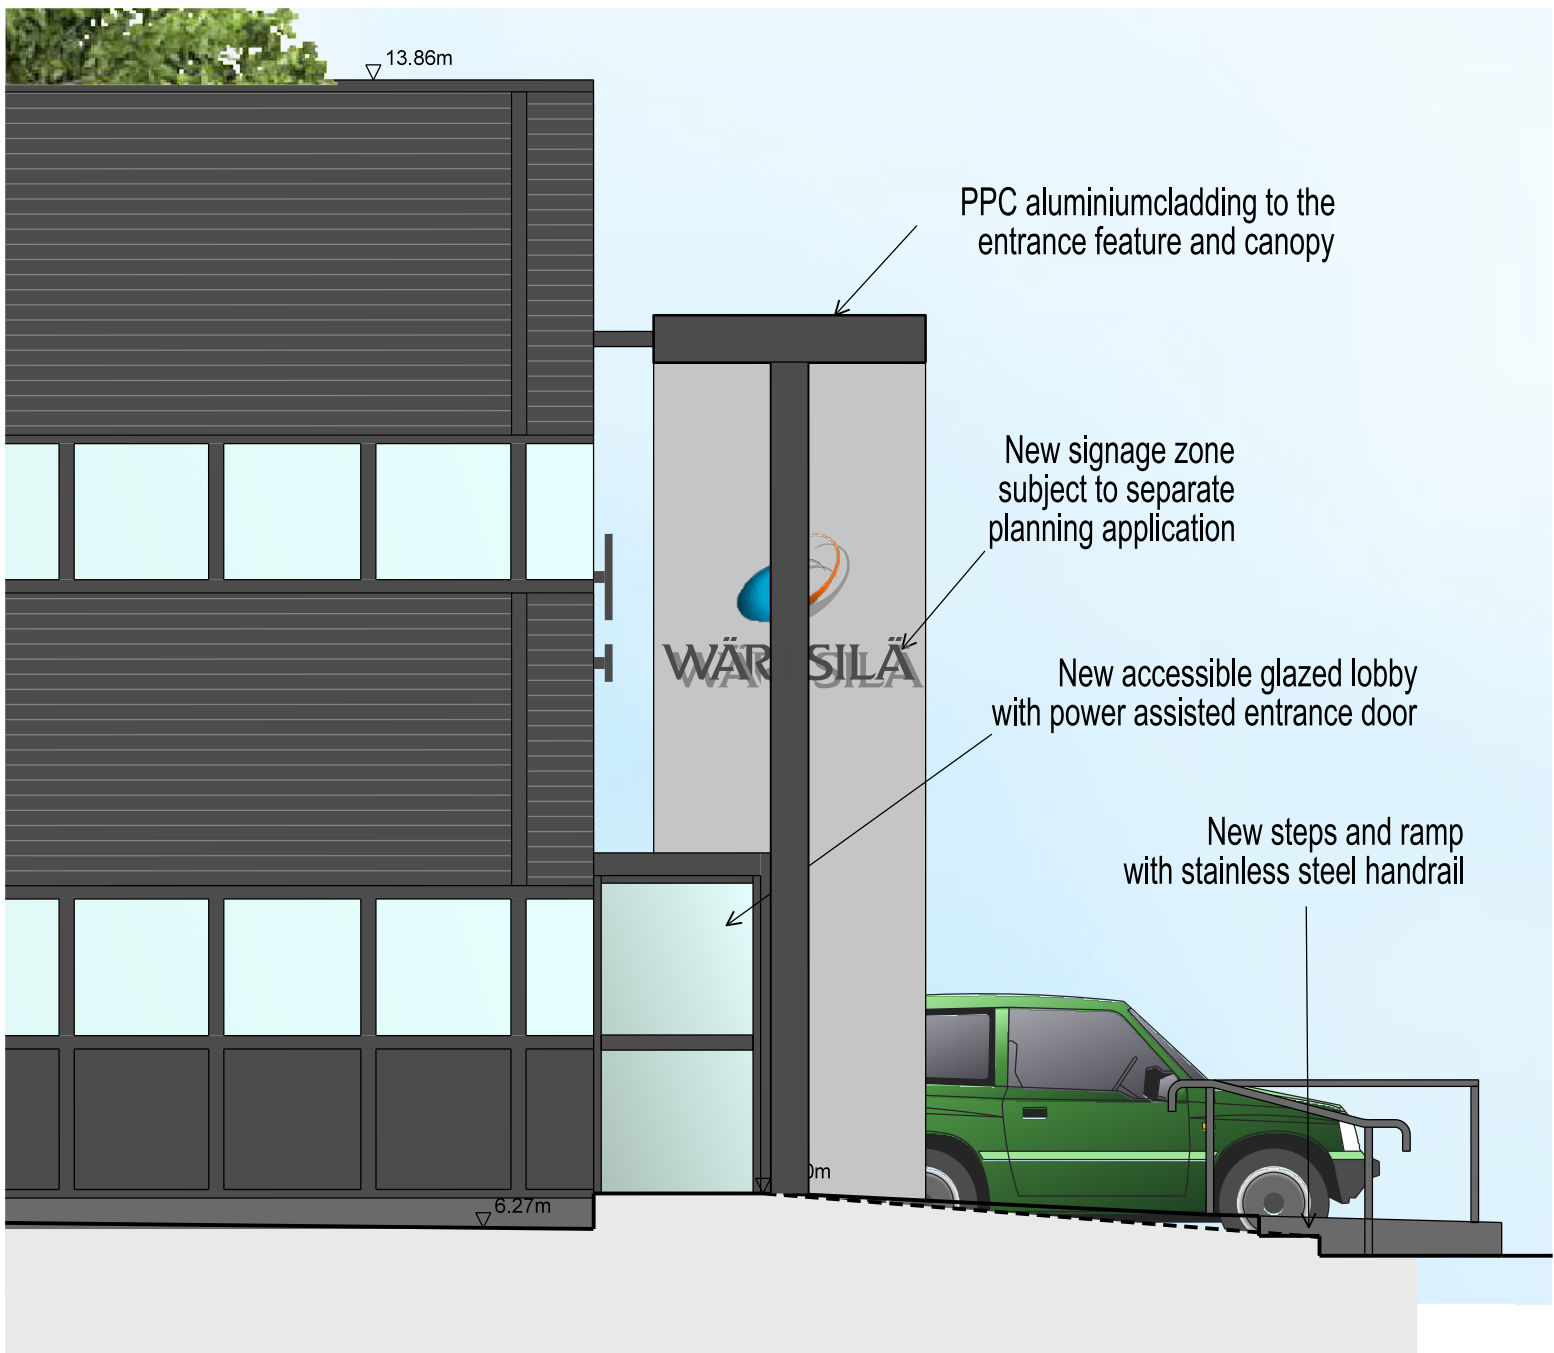

PROPOSED ENTRANCE- SIDE ELEVATION



PROPOSED ENTRANCE
nts

THIS DRAWING IS PROTECTED BY COPYRIGHT AND MUST NOT BE COPIED OR REPRODUCED WITHOUT THE WRITTEN CONSENT OF RGP PARTNERSHIP LIMITED.

SITE SPECIFIC HAZARDS

IN ACCORDANCE WITH THE REQUIREMENTS OF THE CDM REGULATIONS 2015 THE FOLLOWING SIGNIFICANT RESIDUAL HAZARDS HAVE NOT BEEN DESIGNED OUT OF THIS PROJECT AND MUST BE TAKEN INTO CONSIDERATION BY CONTRACTORS PLANNING TO UNDERTAKE THE WORKS SHOWN ON THIS DRAWING.

REV. DATE NOTES INT.

CLIENT / PROJECT
LONDON METRIC
WARTSILA
4 MARPLES WAY, HAVANT
DRAWING TITLE
MAIN ENTRANCE TO THE OFFICE
EXISTING AND PROPOSED ELEVATIONS

STATUS
PLANNING

DATE 22.01.19 DRAWN MS SCALE @ A1 1:50

PROJECT NUMBER UNIT CI / SPS TYPE A REVISION NUMBER LETTER

DRAWING NO. 10609 E 010

Site Location Plans L GA Plans P Elevations E
Sections S Details D Profs: Colour C

THE RATCLIFFE GROVES PARTNERSHIP

LONDON
18 BEDFORD ROW
LONDON WC1R 4EB
T: 020 7606 6666 E: london@rgp.co.uk
www.rgp.co.uk

MANCHESTER
105 MANCHESTER ROAD
BURY LANCASHIRE BL9 9TD
T: 0161 797 6000 E: manchester@rgp.co.uk

