



PROPOSED ELEVATIONS
SCALE 1:100

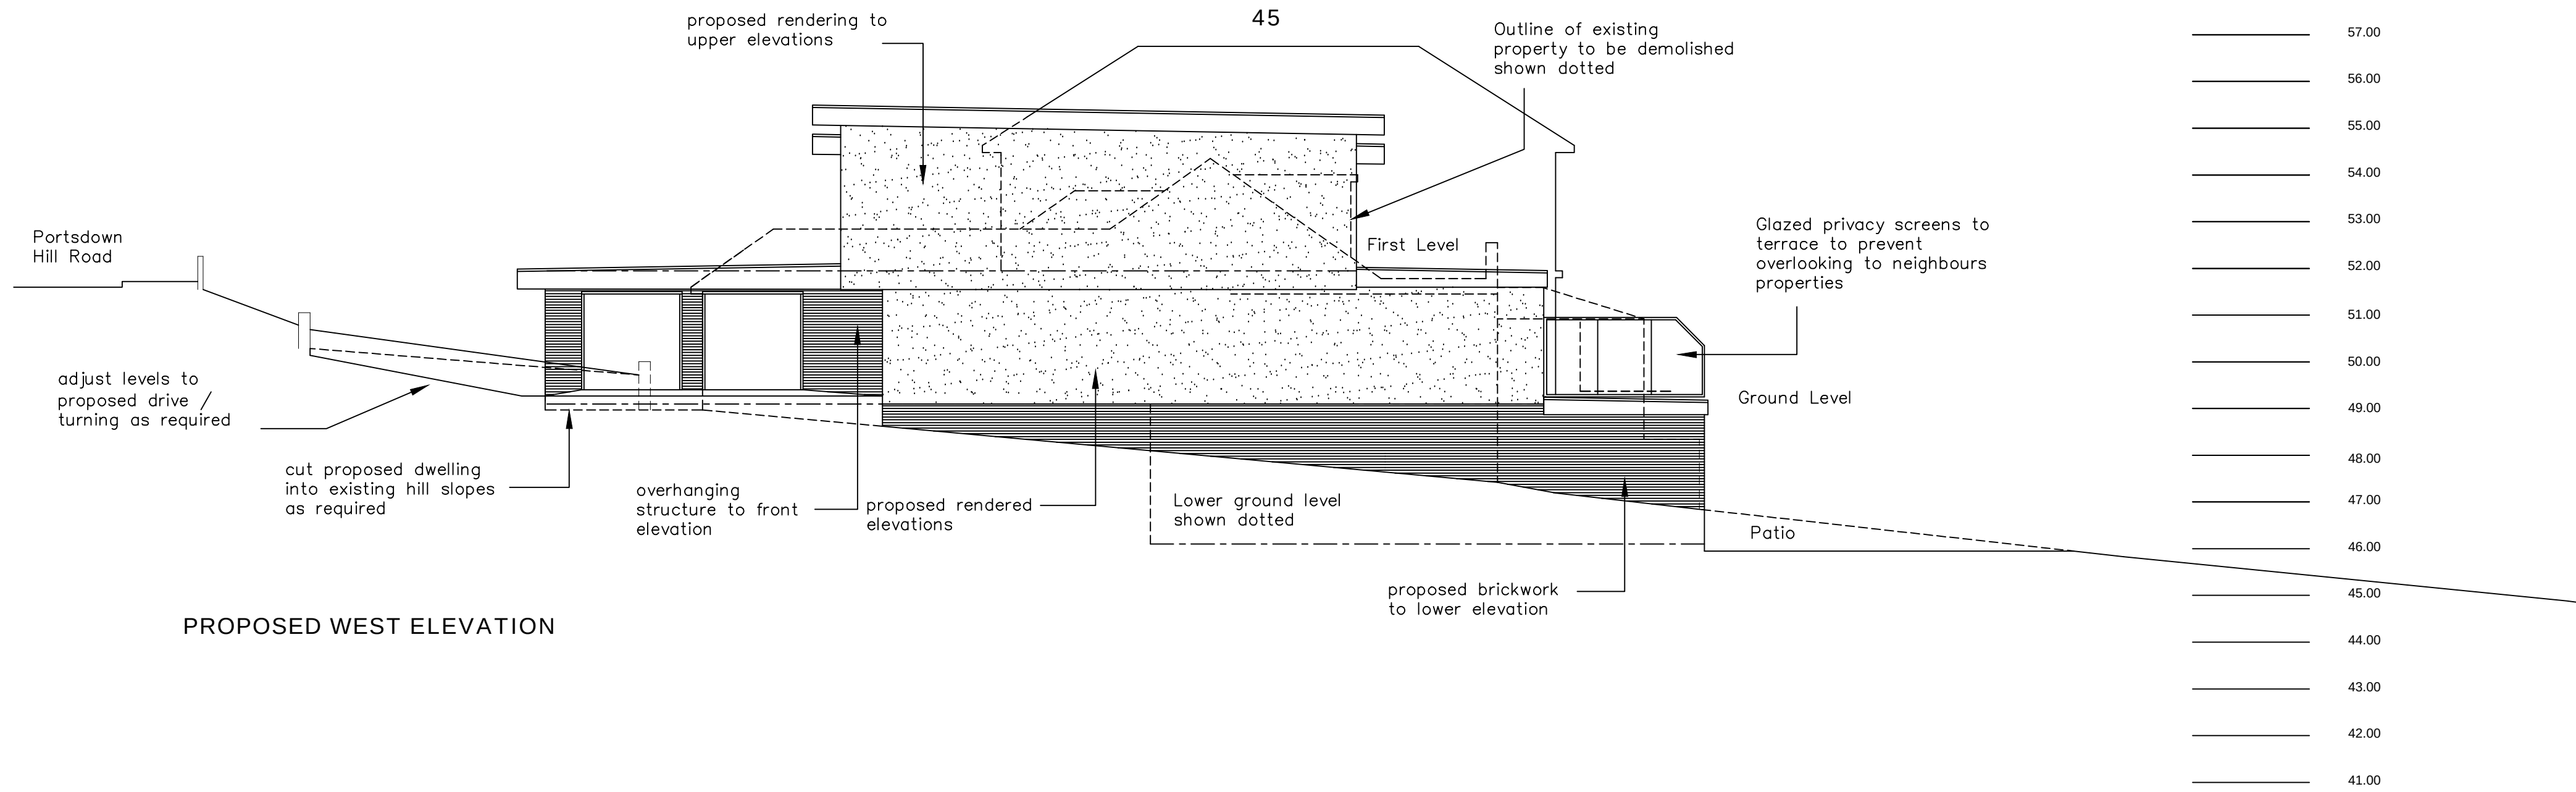

PROPOSED WEST ELEVATION

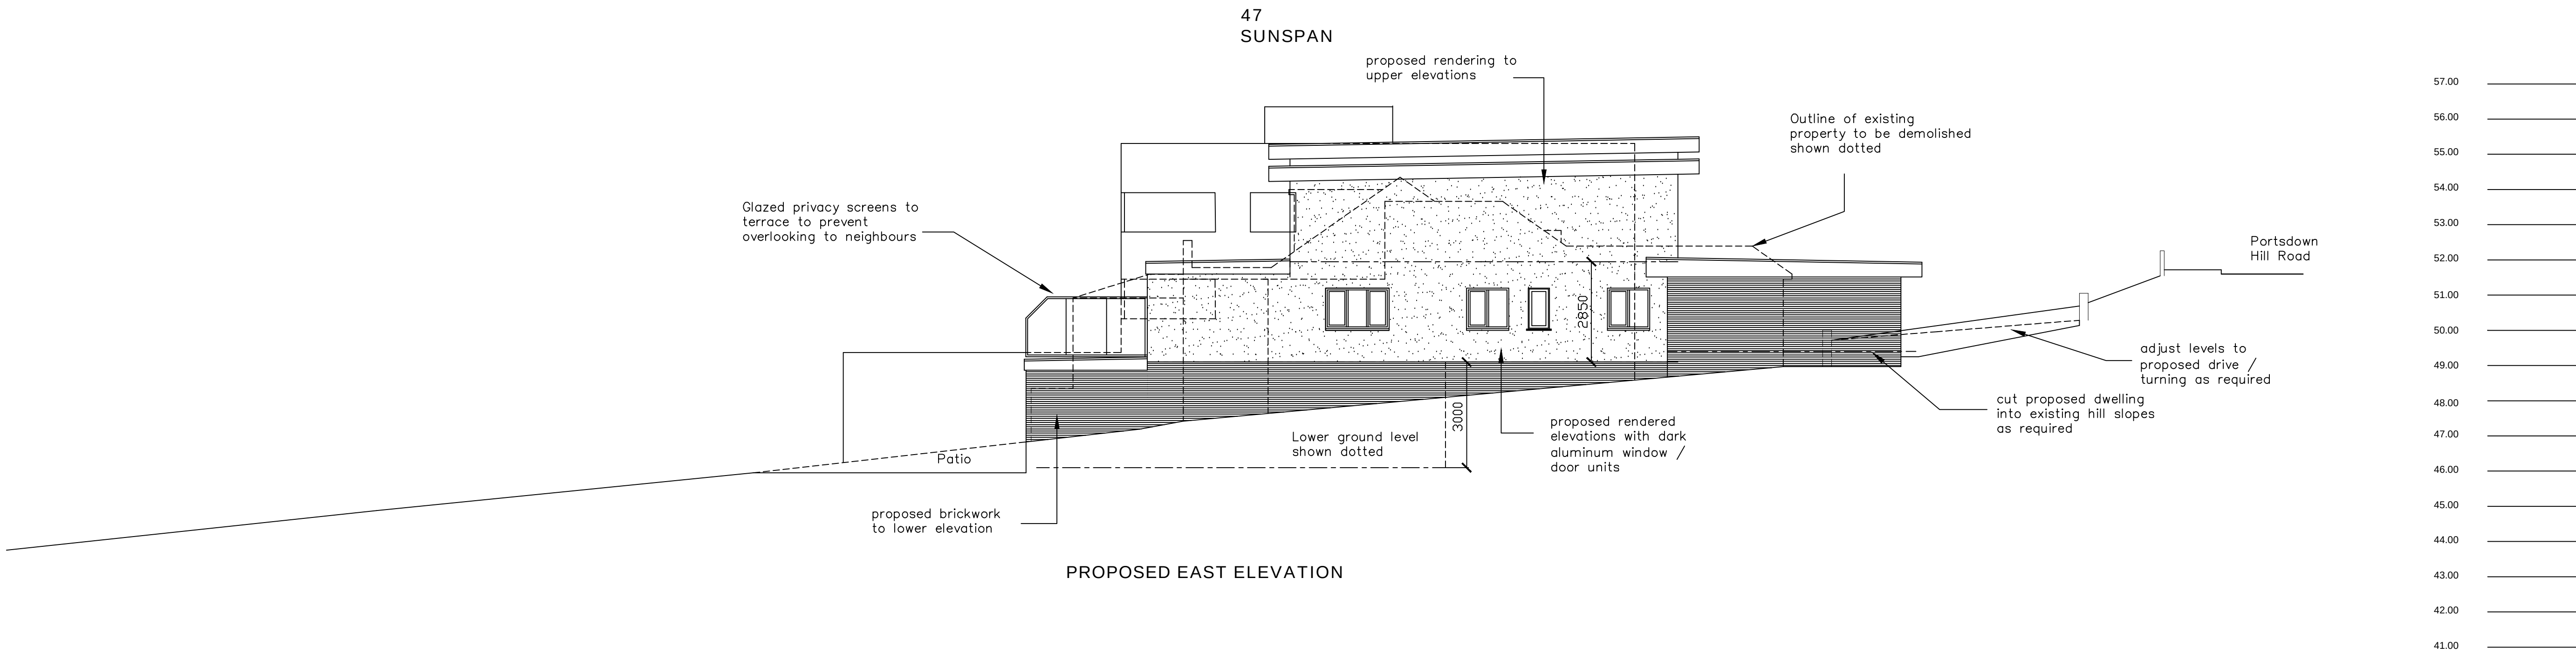

PROPOSED EAST ELEVATION

NOTES:
The design and construction of this project shall be in accordance with the current Building Regulations & NHBC Standards. These notes & drawings have been prepared solely for the purpose of Planning & Building Regulation approval.


Do not scale from this drawing unless for Planning purposes. All dimensions to be checked on-site and any alterations to be approved by the Architect and/or client prior to any work commencing.

Ordnance Survey Licence No: 100047591

This drawing to be copyright and to be read in conjunction with all other drawings

AMENDMENTS:

Rev A : Elevations amended to suit revised garage dimensions, revised screen details – 29/03/19
Rev B : Revisions to privacy screens – 05/04/19

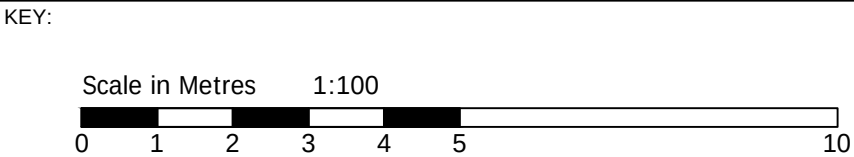

CLIENT NAME & ADDRESS

Mr & Mrs J Deng
45A Portsdown Hill Road
Havant
PO9 3JU

PROJECT ADDRESS

45A Portsdown Hill Road
Havant
PO9 3JU

DRAWING DETAILS		
PLANNING DRAWING		
Proposed Elevations		
PROJECT No 903	DWG No 5	REV No B
SCALE 1:100 @ A1	DRAWN BWH	DATE: 10/01/19



B. H. ARCHITECTURE Ltd
Heath Cottage
Newlands Lane
Purbrook
Waterlooville
Hants
PO7 5SQ
Tel: 023 9223 2322
Mob: 07747 771808
E-mail:bernard@bernardharding.com