


PENNER ROAD PHOTOGRAPH OF FRONT ELEVATION

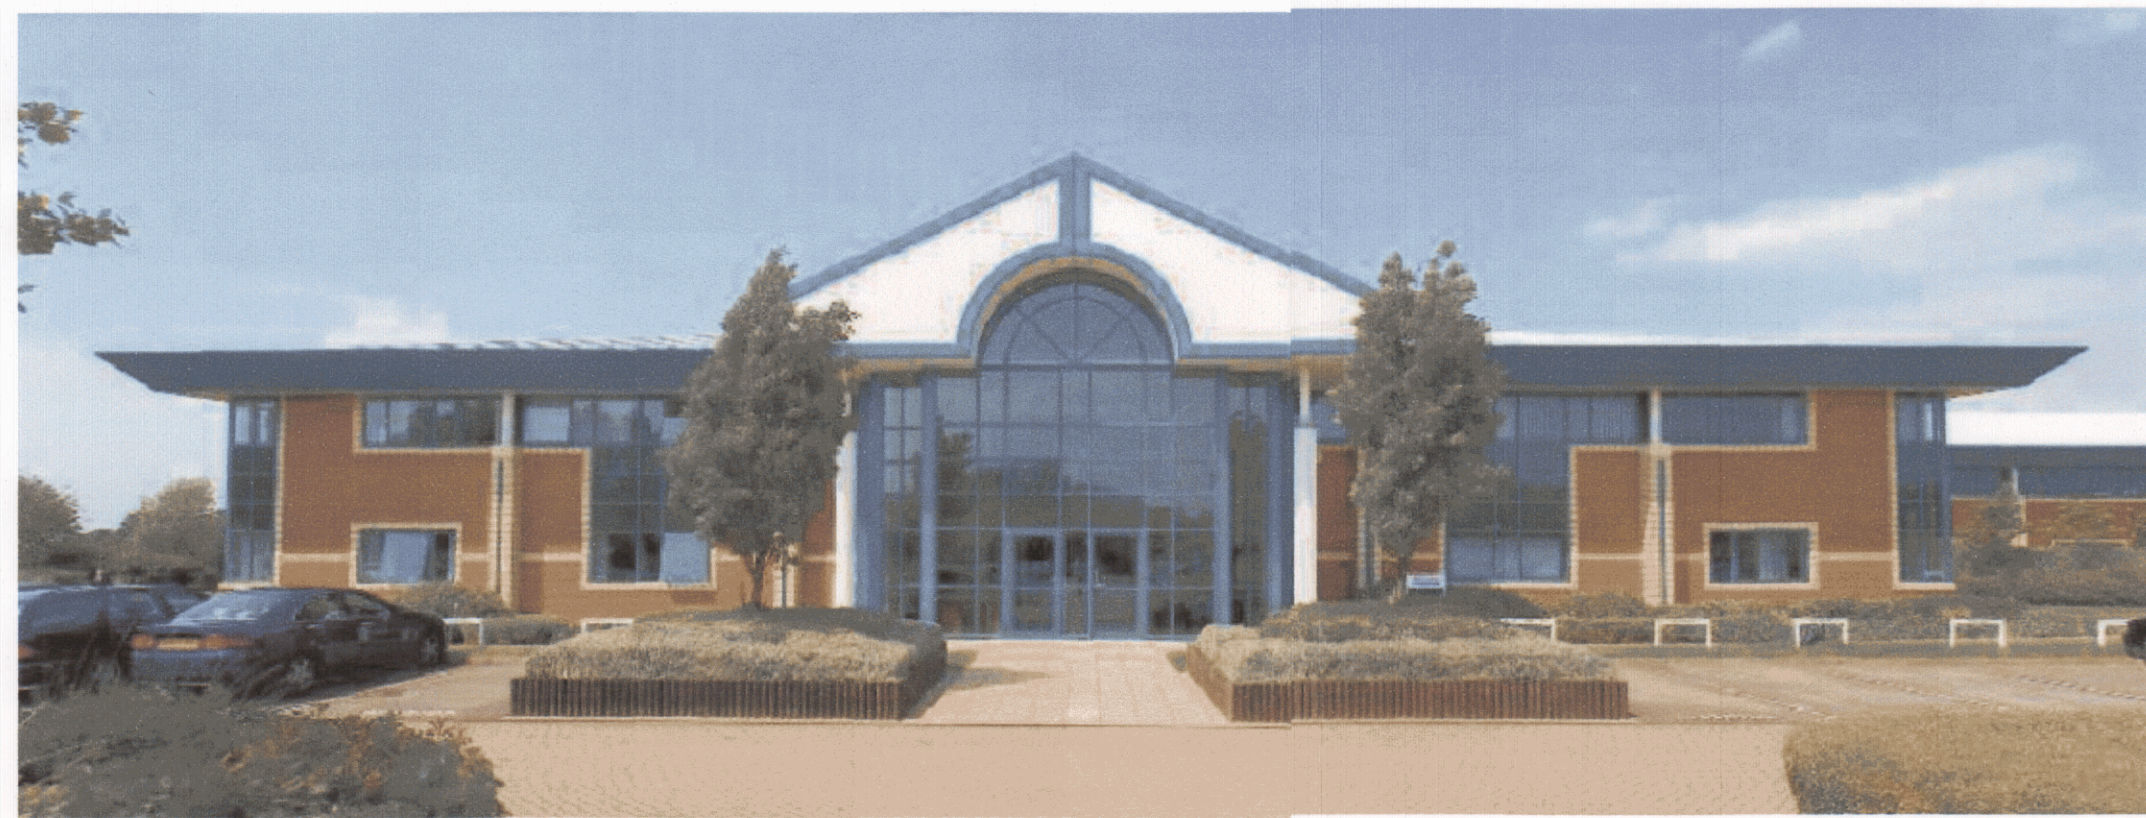

PENNER ROAD PHOTOGRAPHS AT NEW PORTAKABIN LOCATIONS



PENNER ROAD SECTIONAL ELEVATION AT NEW PORTAKABIN LOCATION - AS EXISTING - SCALE 1:100 @ A1



PENNER ROAD SECTIONAL ELEVATION AT NEW PORTAKABIN LOCATION - AS PROPOSED - SCALE 1:100 @ A1



NEW PLASTISOL
STEEL EXTERNAL
WALLS - RAL
COLOUR TO
MATCH EXISTING
RED BRICK

PERSONNEL
STEEL
SECURITY DOOR
COLOUR TO
MATCH EXISTING
GREY ROOFING

NEW PLASTISOL
TOP FASCIA - RAL
EXTRA LENGTH TO COVER
ANY EXPOSED FOUNDATIONS
RAL COLOUR TO MATCH
EXISTING RED BRICK

WARNING: DRAWING MAY BE REDUCED WHEN PLOTTED OR PRINTED. DO NOT SCALE.

Rev	Date	Checked	Rev	Date	Checked	Rev	Date	Checked	Rev	Date	Checked	Rev	Date	Checked	Rev	Date	Checked	Rev	Date	Checked	Rev	Date	Checked
		Drawn			Approved			Drawn			Approved			Drawn			Approved			Drawn			Approved

Date	13.06.16
CD	
DEL	
CS	
Scale	1:250

HAVANT BOROUGH COUNCIL
07 MAR 2019

RECEIVED
sse

Facilities Management
One Waterloo Street,
Glasgow,
G2 6AY
Tel: 0141 224 7248

Title

PENNER ROAD HAVANT
EXISTING AND PROPOSED ELEVATIONS

Project

SSE_PEN

Drawing Number

ELEVATIONS_01

Sheet No.

1

Rev No.

0