



SIDE

REAR

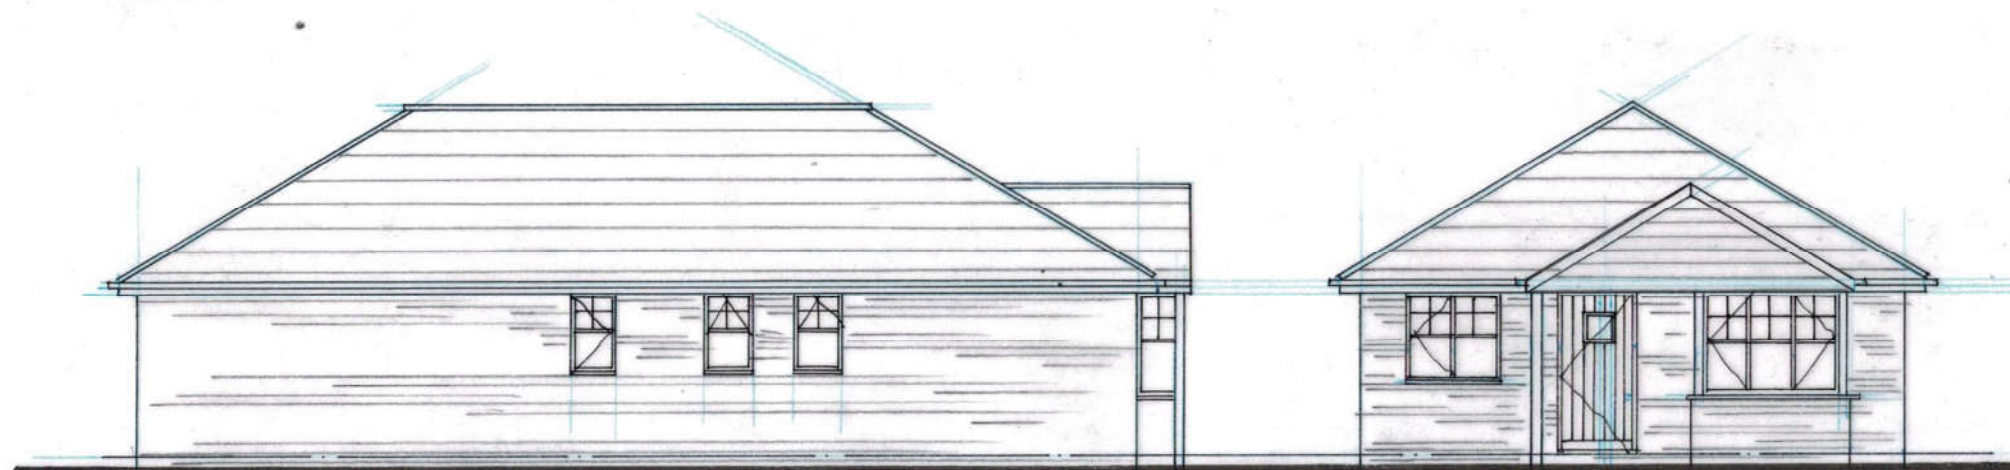

SIDE

FRONT

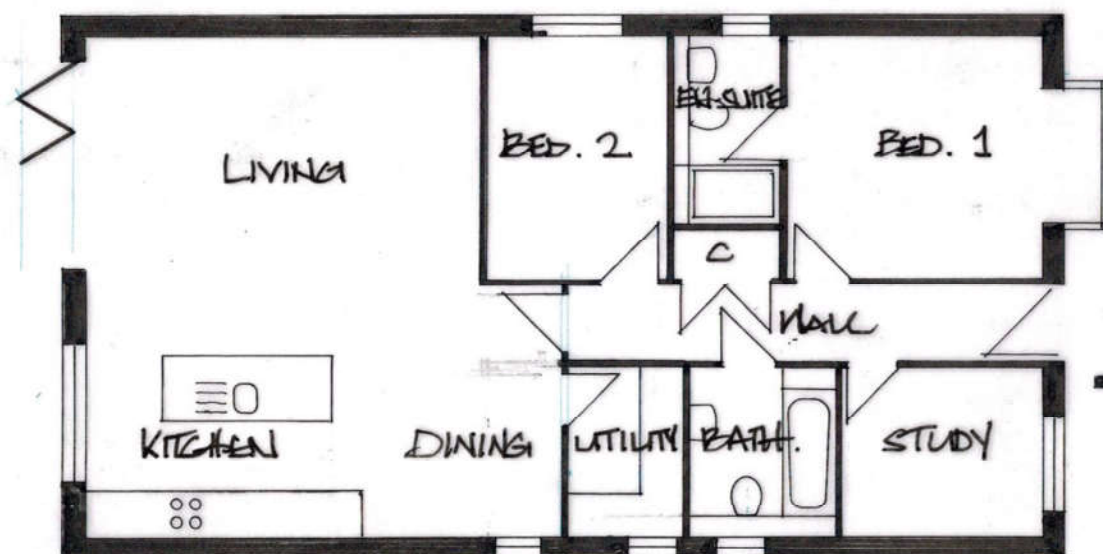

FLOOR PLAN

DEREK TREAGUS ASSOCIATES ARCHITECTURAL SERVICES

No3-The Townhouse, 20 Nelson Road, Southsea,
Hampshire PO5 2AS
Tel: 07956 624094
Email: derek.treagus@gmail.com

Project DEVELOPMENT AT
26 WEST HAYE ROAD,
HAYLING ISLAND, HAMPSHIRE.

Client Mr & Mrs B Smith

Subject Planning Drawing
Plot One

Date: March 2019 Scale: 1:100@ A3

Rev: Drg. No. 19/803/02

- Copyright reserved.
- All dimensions are to be site confirmed and should not be scaled unless for Planning purposes.
- Verify all queries with the office.