

PRIOR TO THE COMMENCEMENT OF ANY WORKS, THE BUILDER IS TO CHECK AND/OR DETERMINE ALL CONSTRUCTION DETAILS, INCLUDING CHECKING EXISTING SITE LEVELS AND DIMENSIONS. THE DRAWING IS TO BE READ IN CONJUNCTION WITH ALL OTHER PROJECT DRAWINGS, CONSTRUCTION NOTES AND/OR PROJECT SPECIFICATION. ALL DISCREPANCIES SHOULD BE REPORTED IMMEDIATELY.


Rev.	Date	Details	Drawn




PROPOSED SOUTH EAST ELEVATION @ 1:100




PROPOSED NORTH EAST ELEVATION @ 1:100

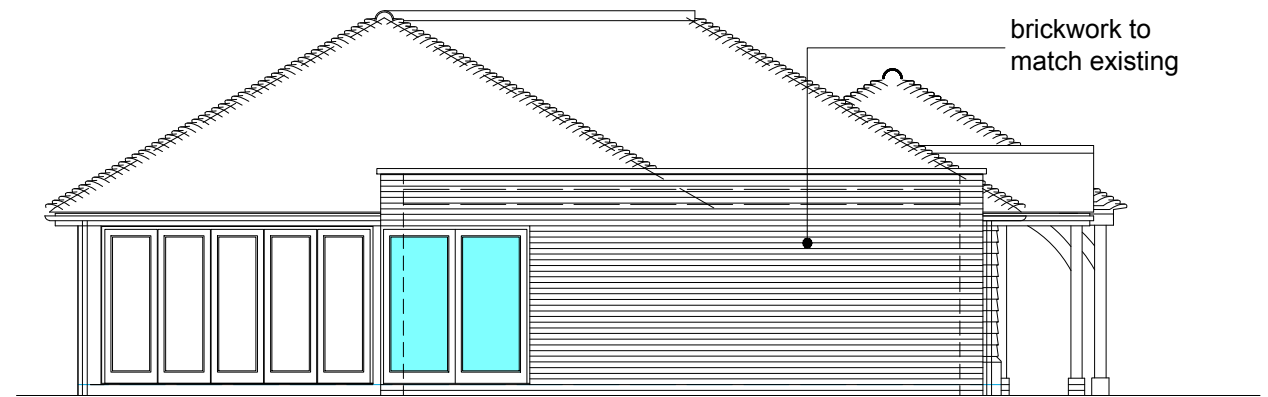

PROPOSED SOUTH WEST ELEVATION @ 1:100

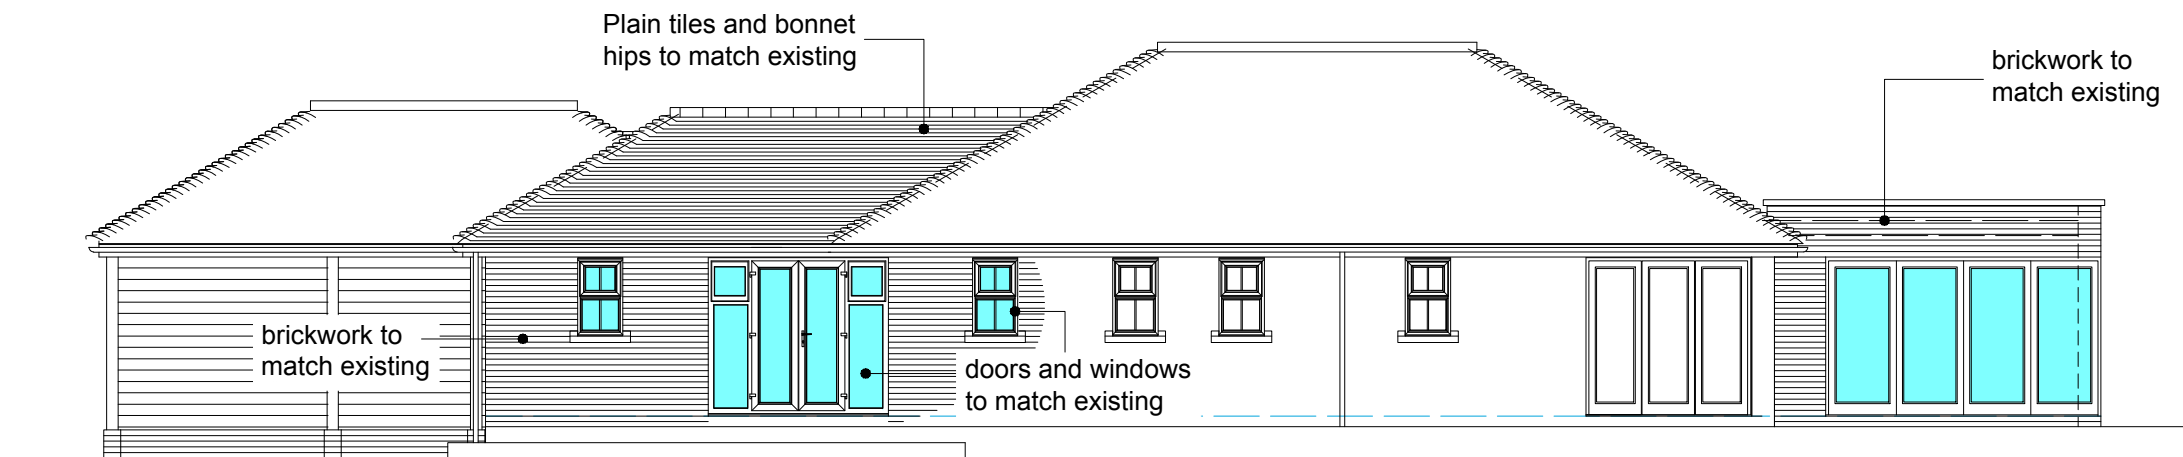

PROPOSED NORTH WEST ELEVATION @ 1:100

 

1:100 Scale Bar

Client: Mr & Mrs Mount

Site Address: 3 Treetops Drive
Cowplain
Waterlooville
Hampshire

Description: Proposed Elevations

Drawing Number: 19-026/P/007 A

Status: FEASIBILITY

Scale: 1:100 @ A3

Date: SEP 19

Drawn: MJB

Checked:

AutoCAD Reference:

BlueSky
Architecture
Design
CAD
FERNEBERGA HOUSE
ALEXANDRA ROAD
FARNBOROUGH
HAMPSHIRE, GU14 6DQ
t: 01252 757285

THIS DRAWING IS THE COPYRIGHT OF BLUE SKY CAD LTD
AND MUST NOT BE USED IN CONJUNCTION WITH ANY
OTHER PROJECT WITHOUT WRITTEN CONSENT