




IVY HOUSE, KING STREET
PROPOSED WINDOW DETAILS

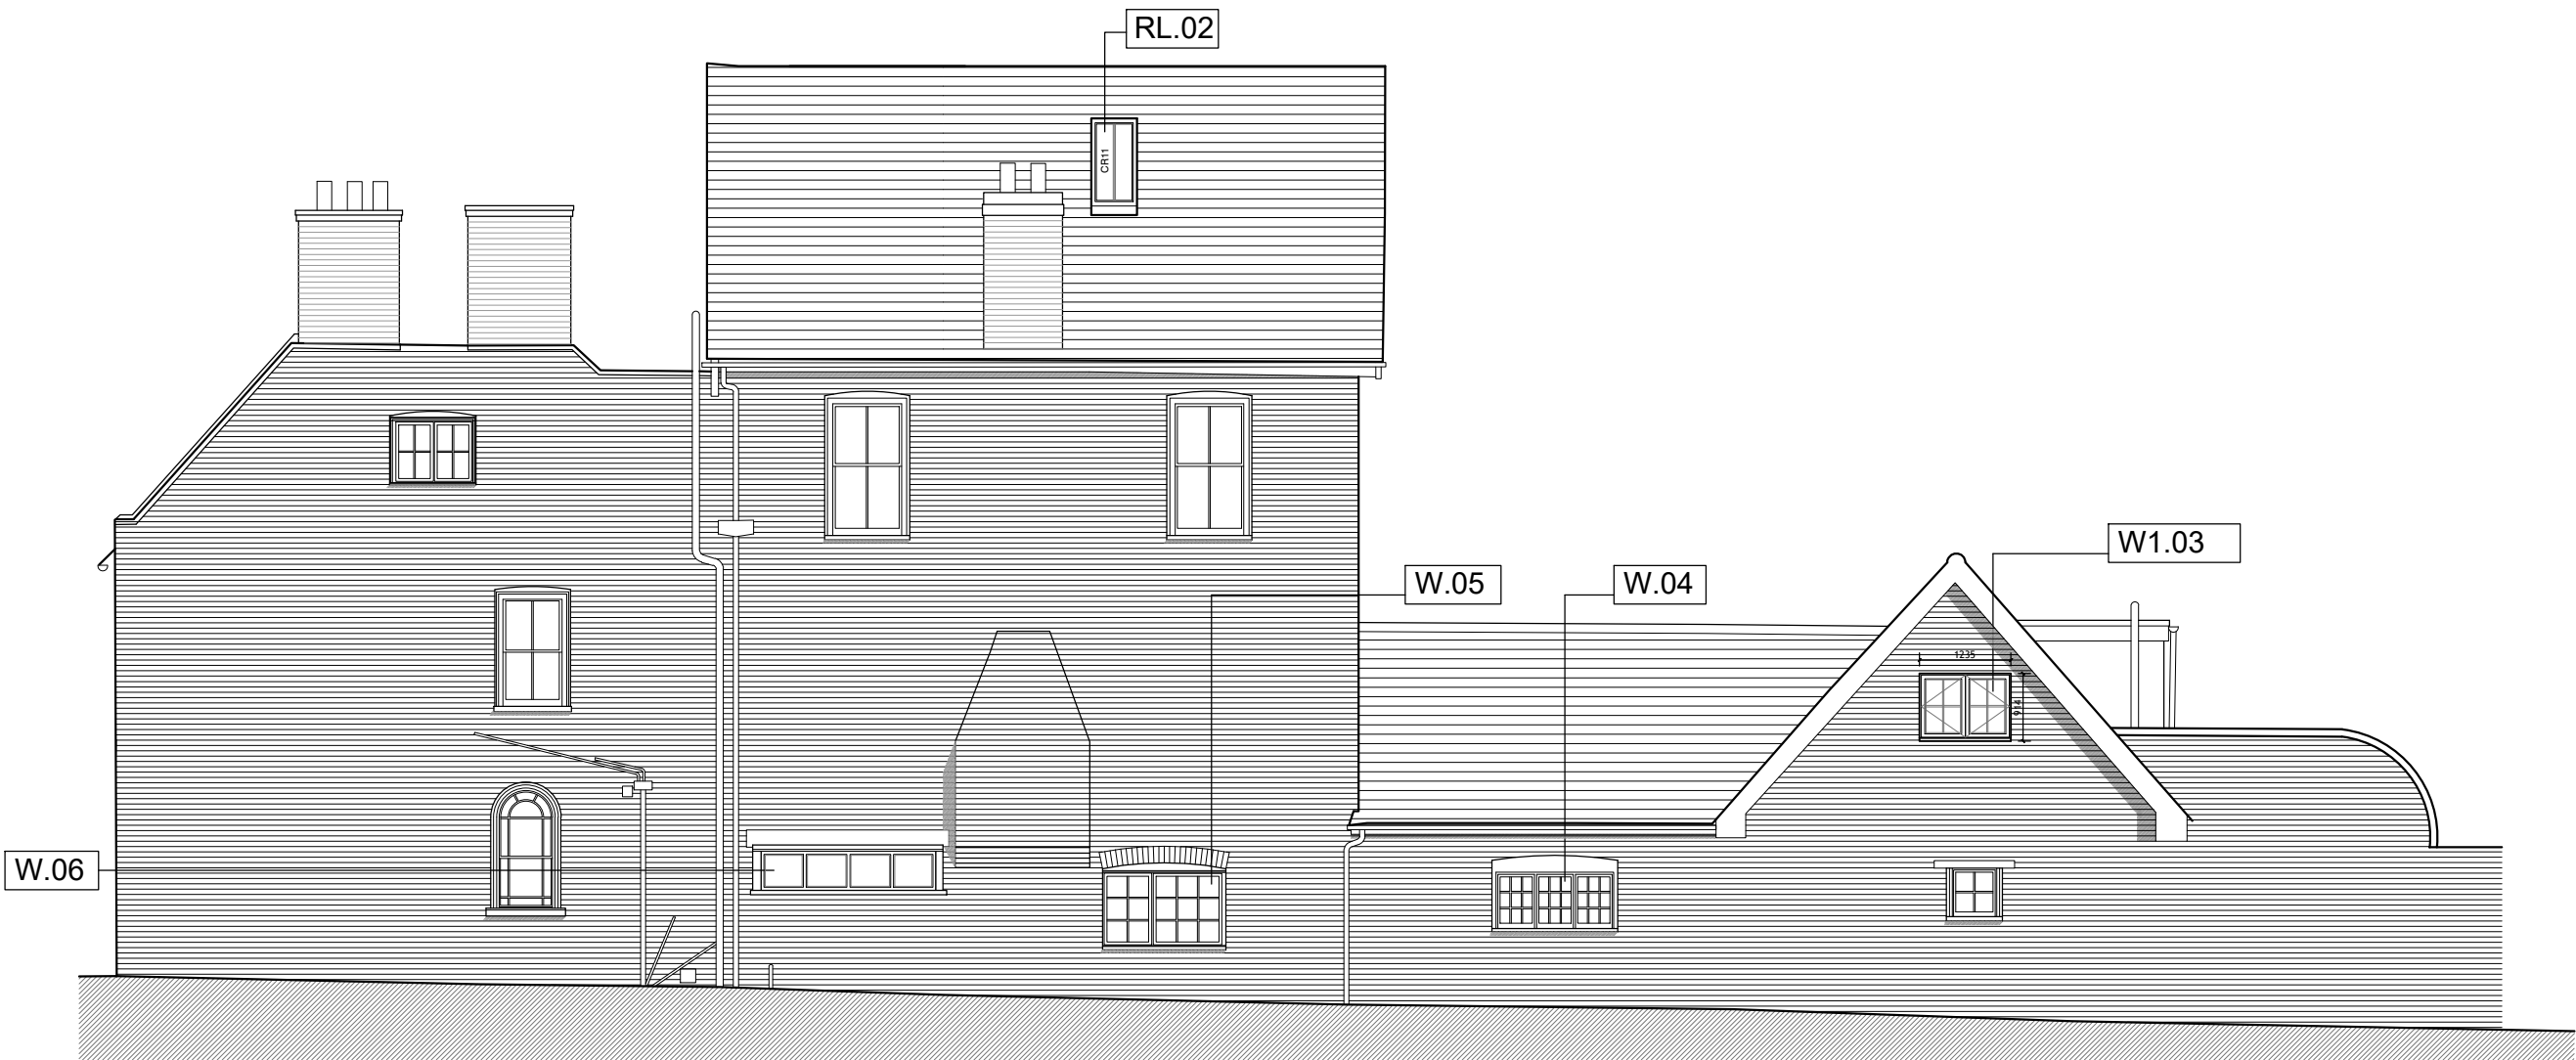


PROPOSED REAR ELEVATION
[south] 1:100

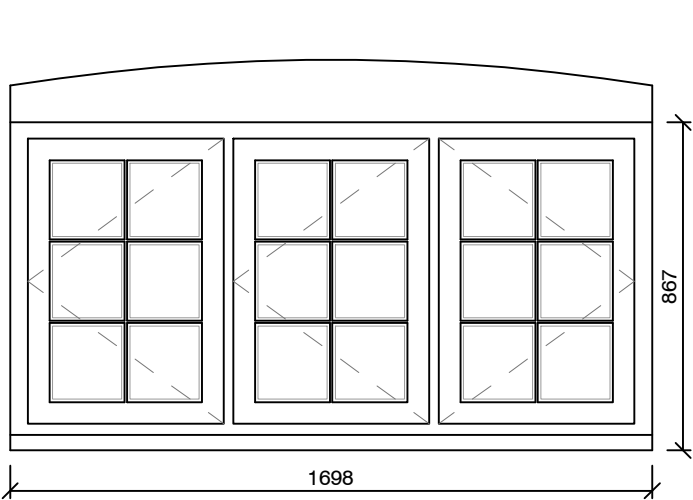


WINDOW W.04
Casement
1:20

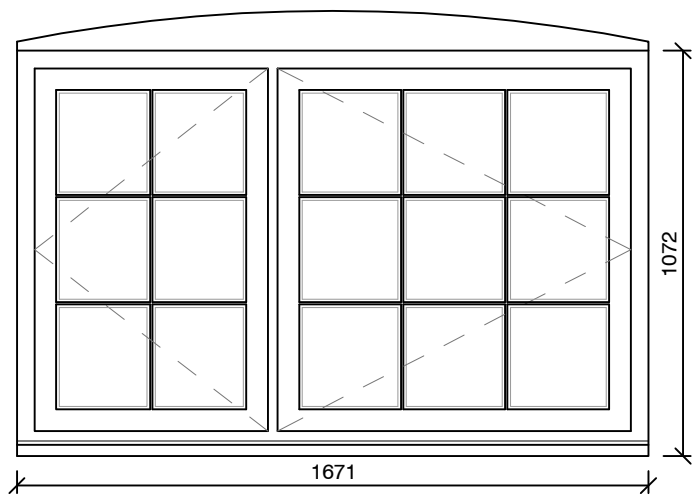


WINDOW W.05
Casement
1:20

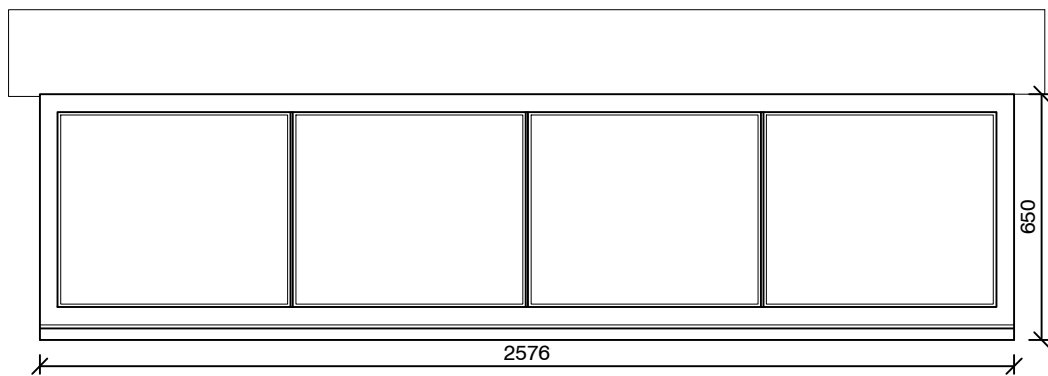


WINDOW W.06
Fixed
1:20

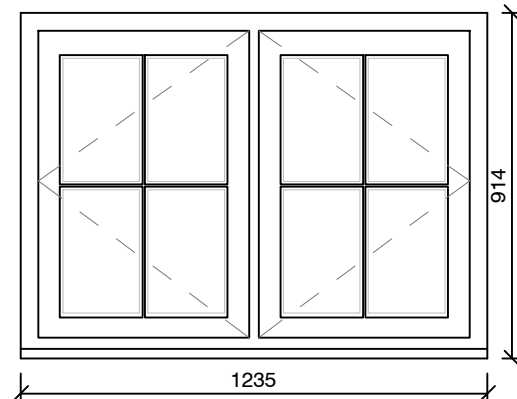


WINDOW W1.03
Casement
1:20

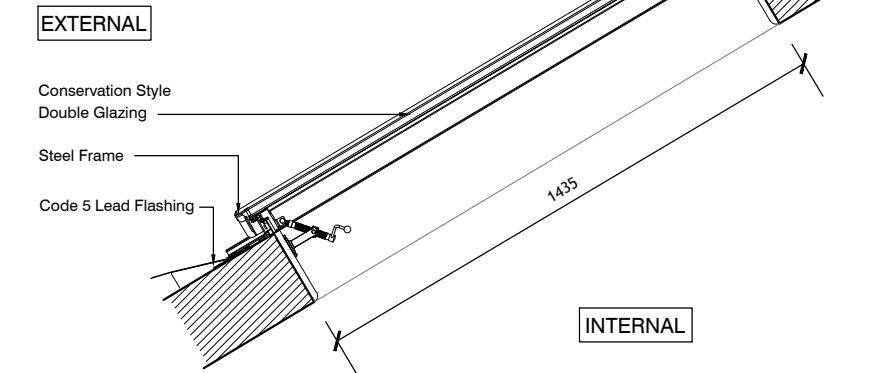


ROOF LIGHT (SECTION) RL.01 & RL.02
Conservation
1:20

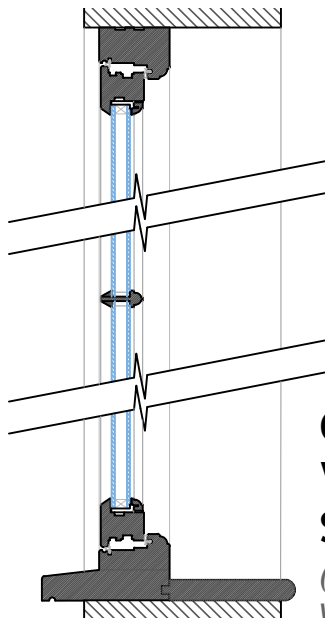


Casement Window Section
(For Window W1.03) 1:10

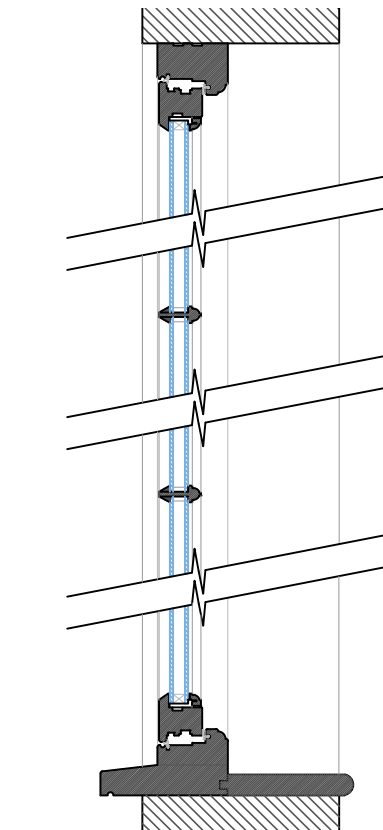


Casement Window Section
(For Windows W.04 & W.05) 1:10

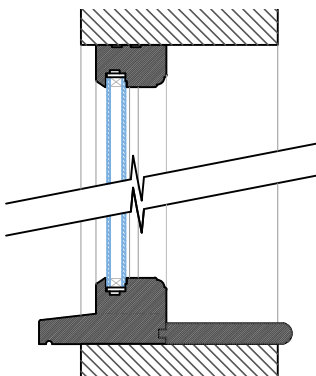

Casement Window Section
(For Window W.06) 1:10

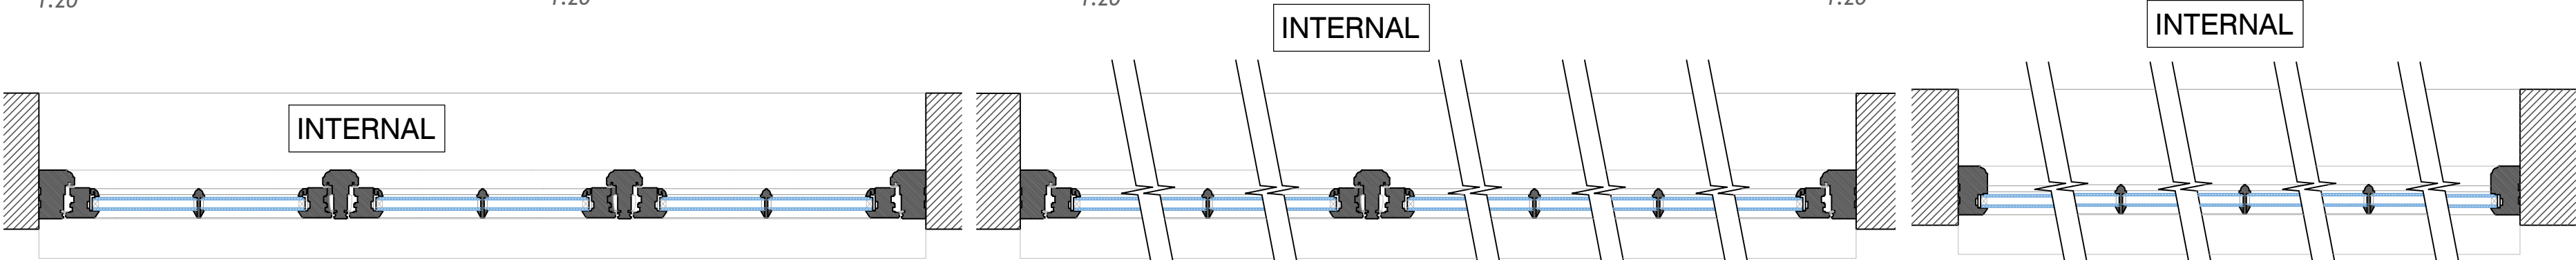

WINDOW1.03
Casement Plan
1:10

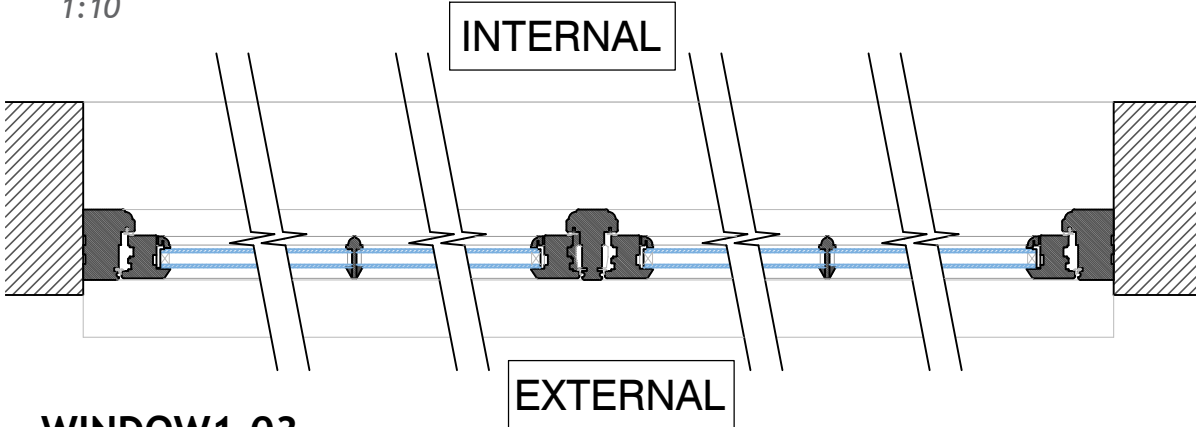

WINDOW1.03
Casement Plan
1:10

WINDOW1.05
Casement Plan
1:10

WINDOW1.06
Casement Plan
1:10

Please note: All windows and doors except D01.01 are to be hardwood timber painted white. All dimensions are to be confirmed on site by window supplier prior to manufacture.

NOTES:
Dimensions to be checked on site before commencing work. Any discrepancies shall be reported to the architect immediately.
Do not scale from these drawings except for planning purposes.
Use figured dimensions only.
Where applicable this drawing is to be read in conjunction with other consultants' drawings.
All drawings to be read in conjunction with specification and all other drawings including structural engineer and mechanical and electrical drawings / specification

REV	DATE	AMENDMENT	DRAWN

hd
architects
Helyer Davies Architects Ltd
1 The Old Flour Mill,
Emsworth, PO10 7BT
01243 370 715
www.hdarchitects.co.uk mail@hdarchitects.co.uk

PROJECT

Ivy House
King Street
Emsworth

DRAWING

Proposed Elevations
Window elevations
Window sections and plans

SCALE

1:100 @A2
1:20 @A2
1:10 @A2

DATE JUNE 2019

DRAWN NW

DRAWING NUMBER
18168-102

REVISION