




East Elevation

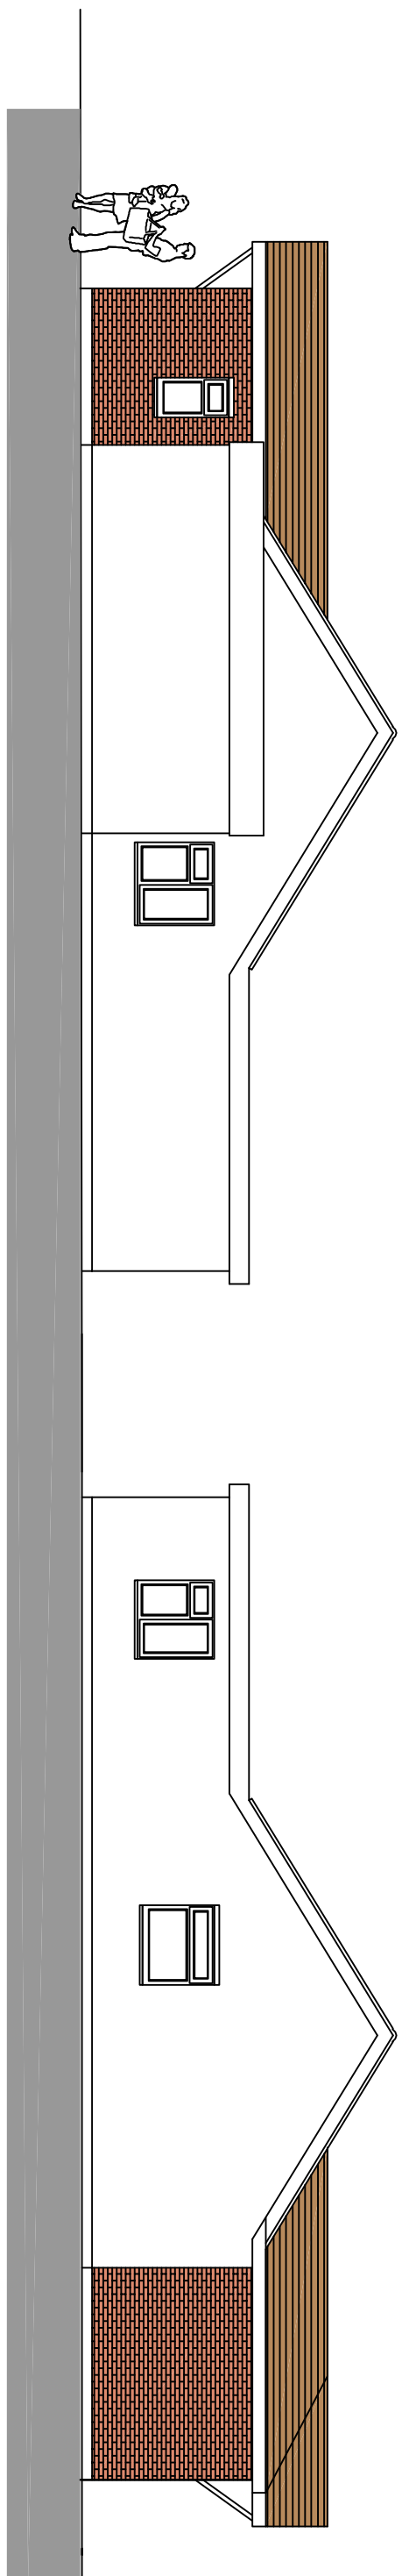


West Elevation

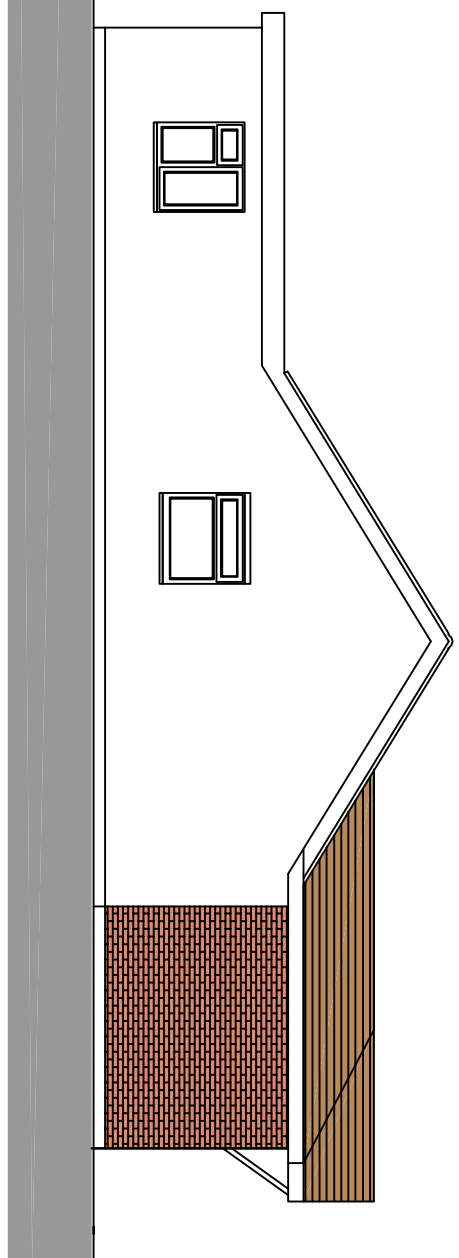


East Elevation

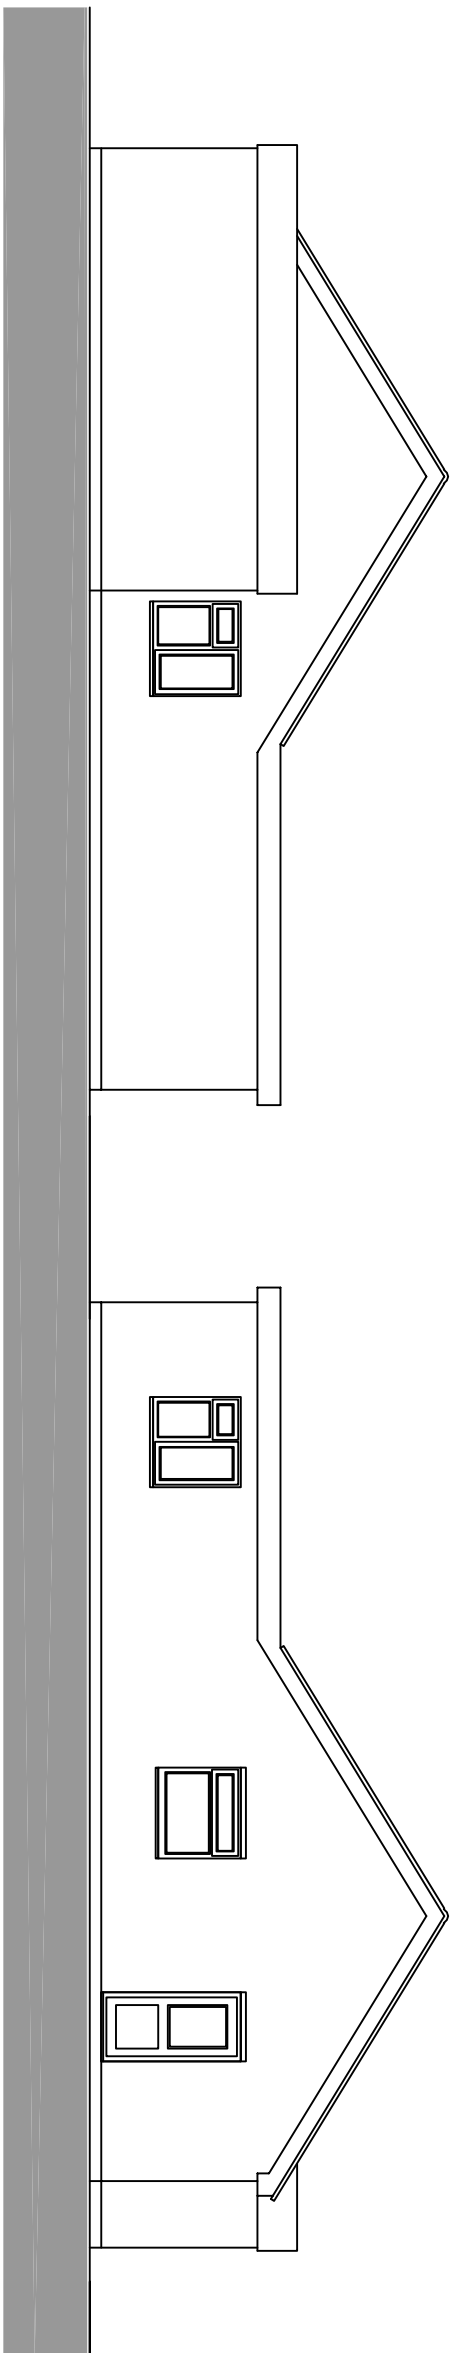


West Elevation

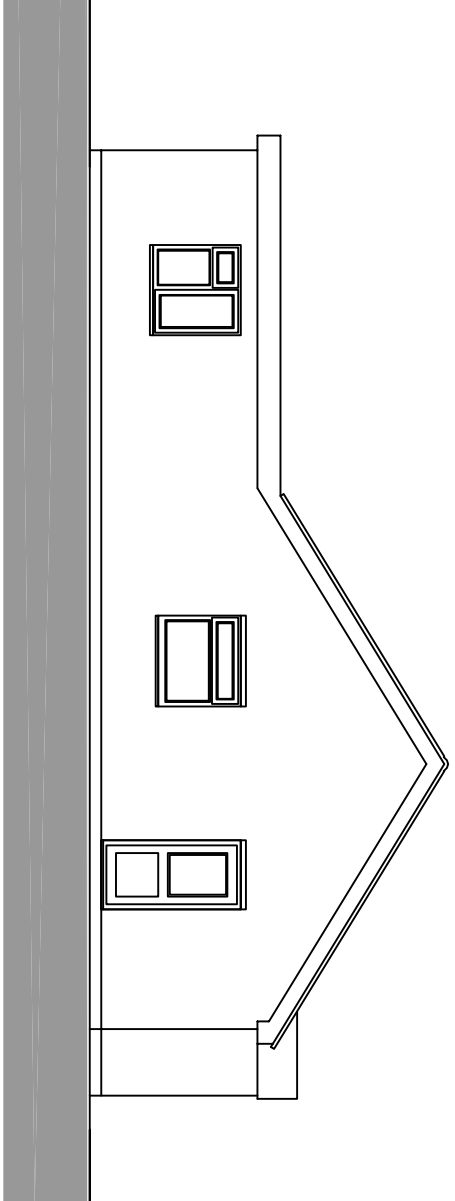


Existing Floor Plan

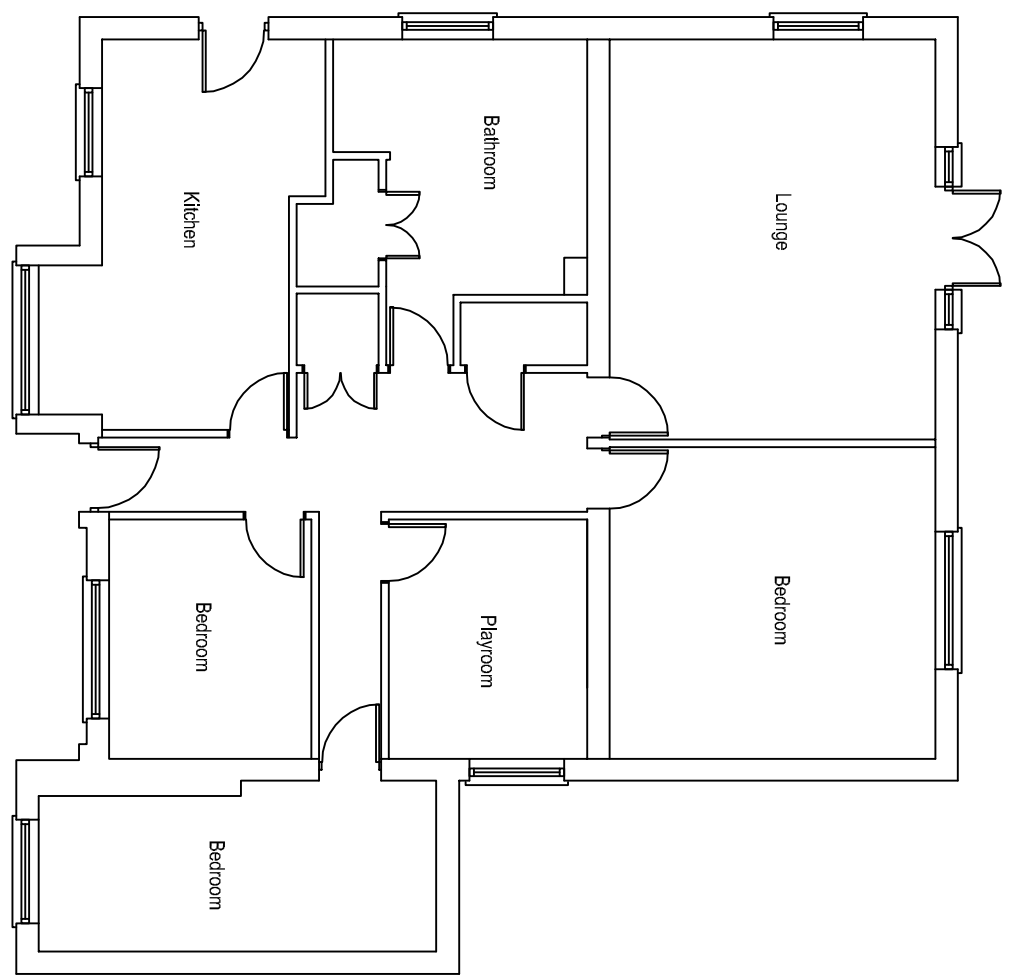


South Elevation

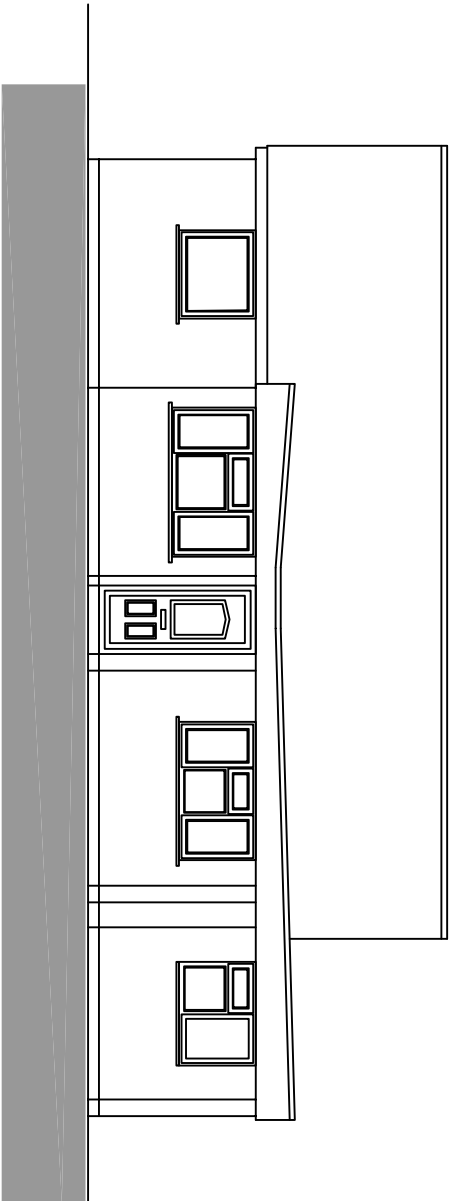

South Elevation

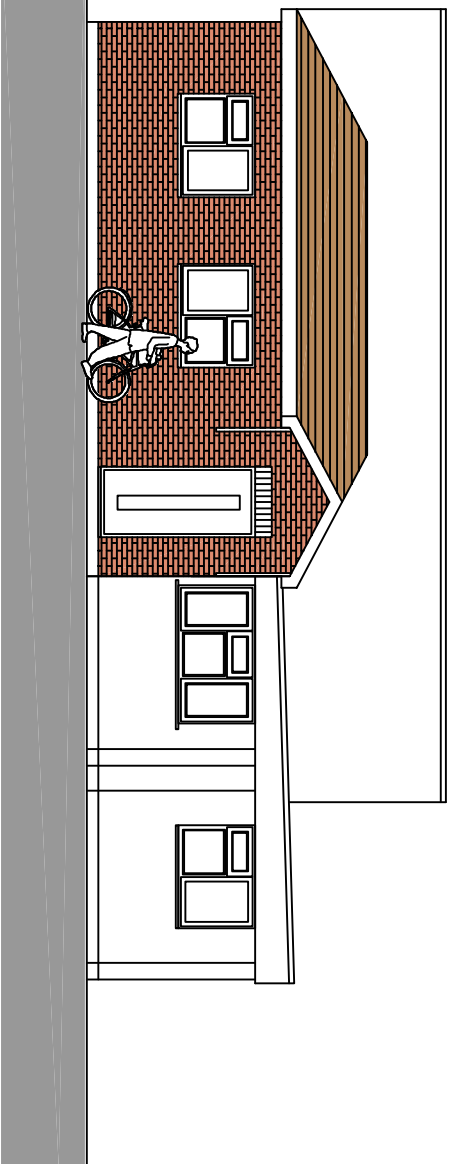




Proposed Floor Plan

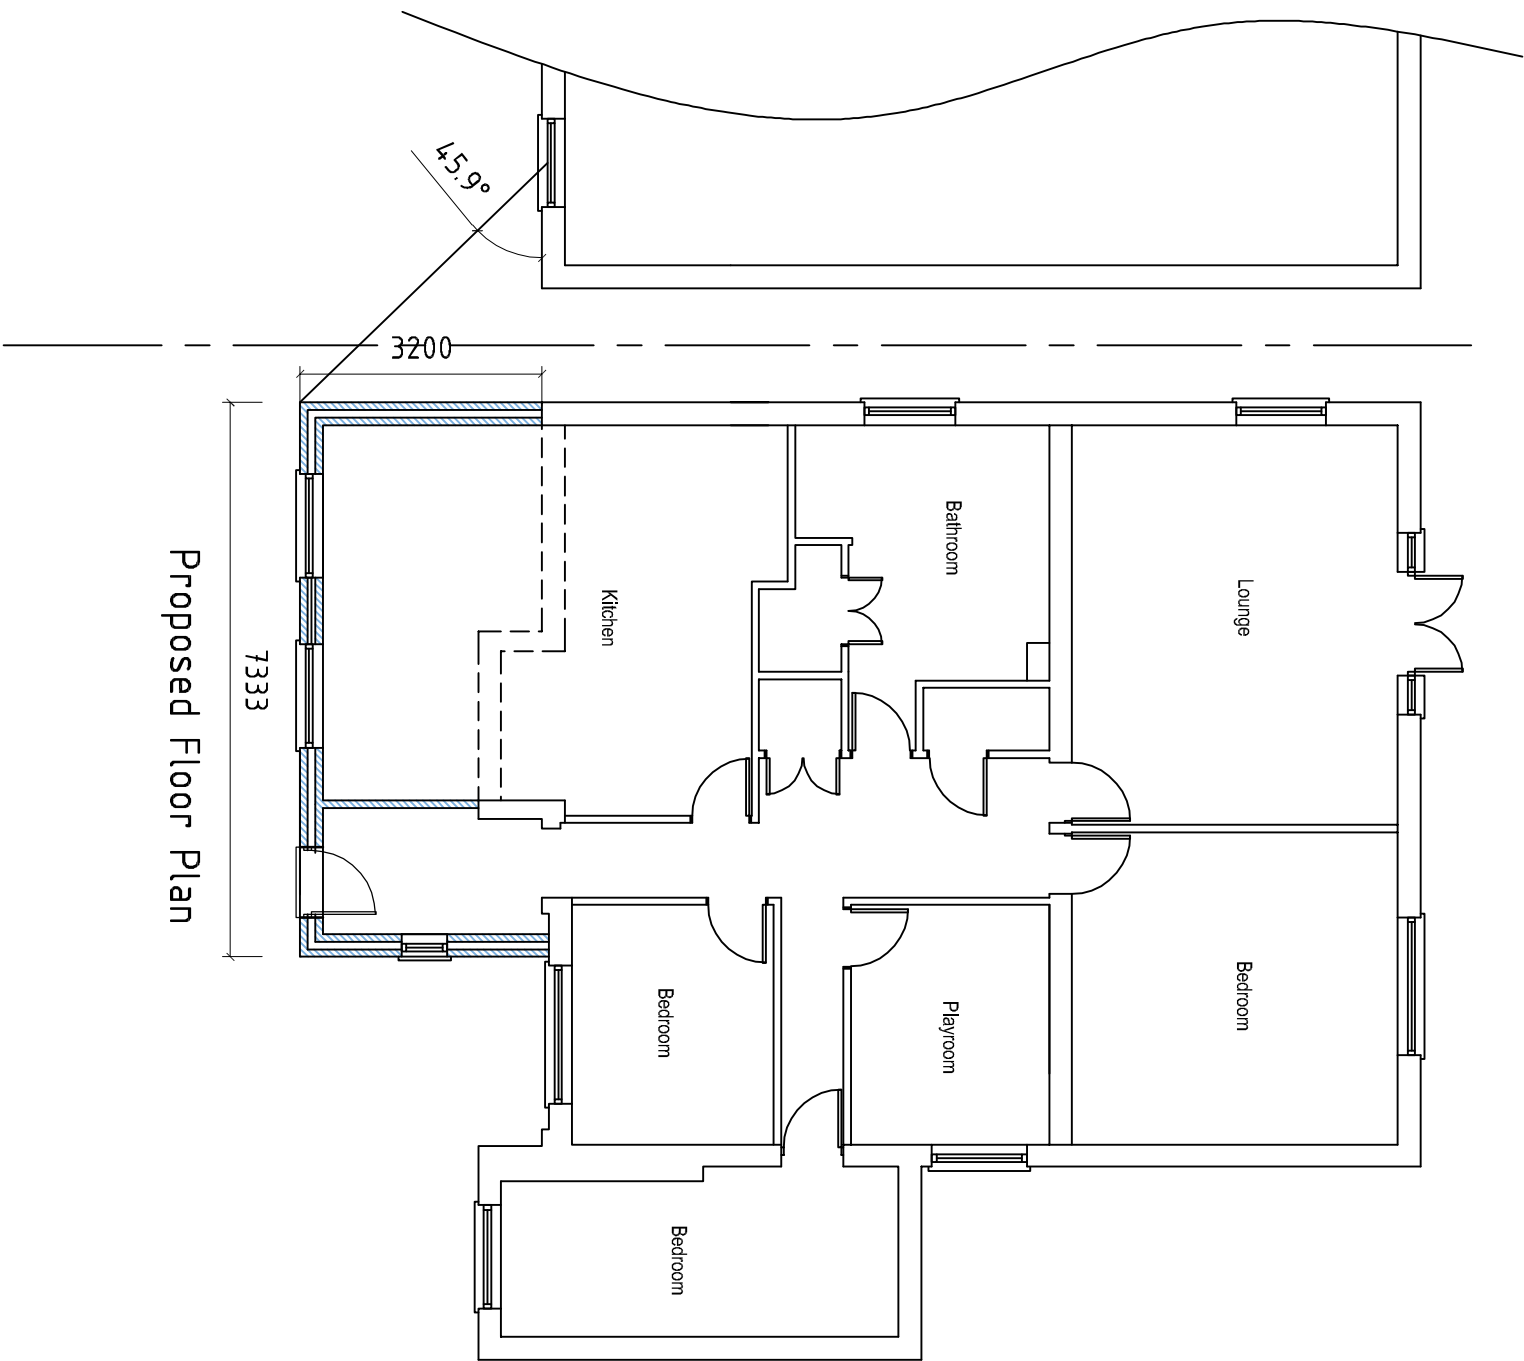

Scale in Metres
0 1 2 3 4 5
for 1:100

Scale in Metres
0 5 10 15 20 25
for 1:500

Scale in Metres
0 10 20 30 40 50 60
for 1:1250

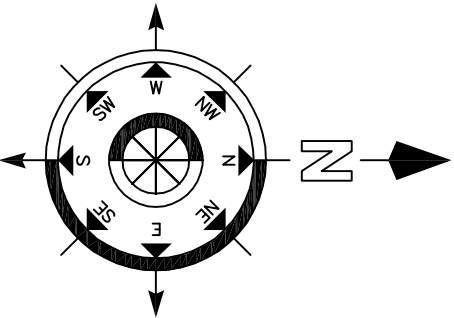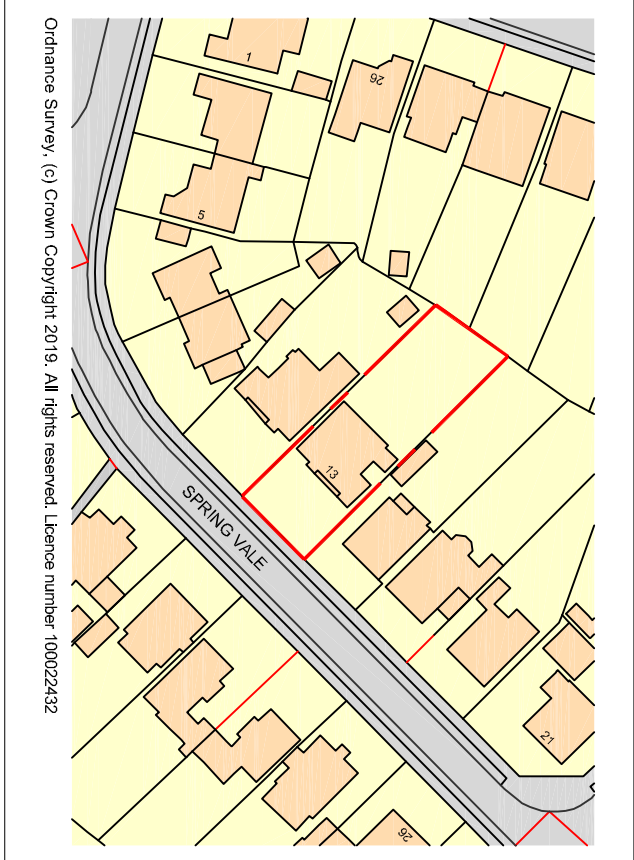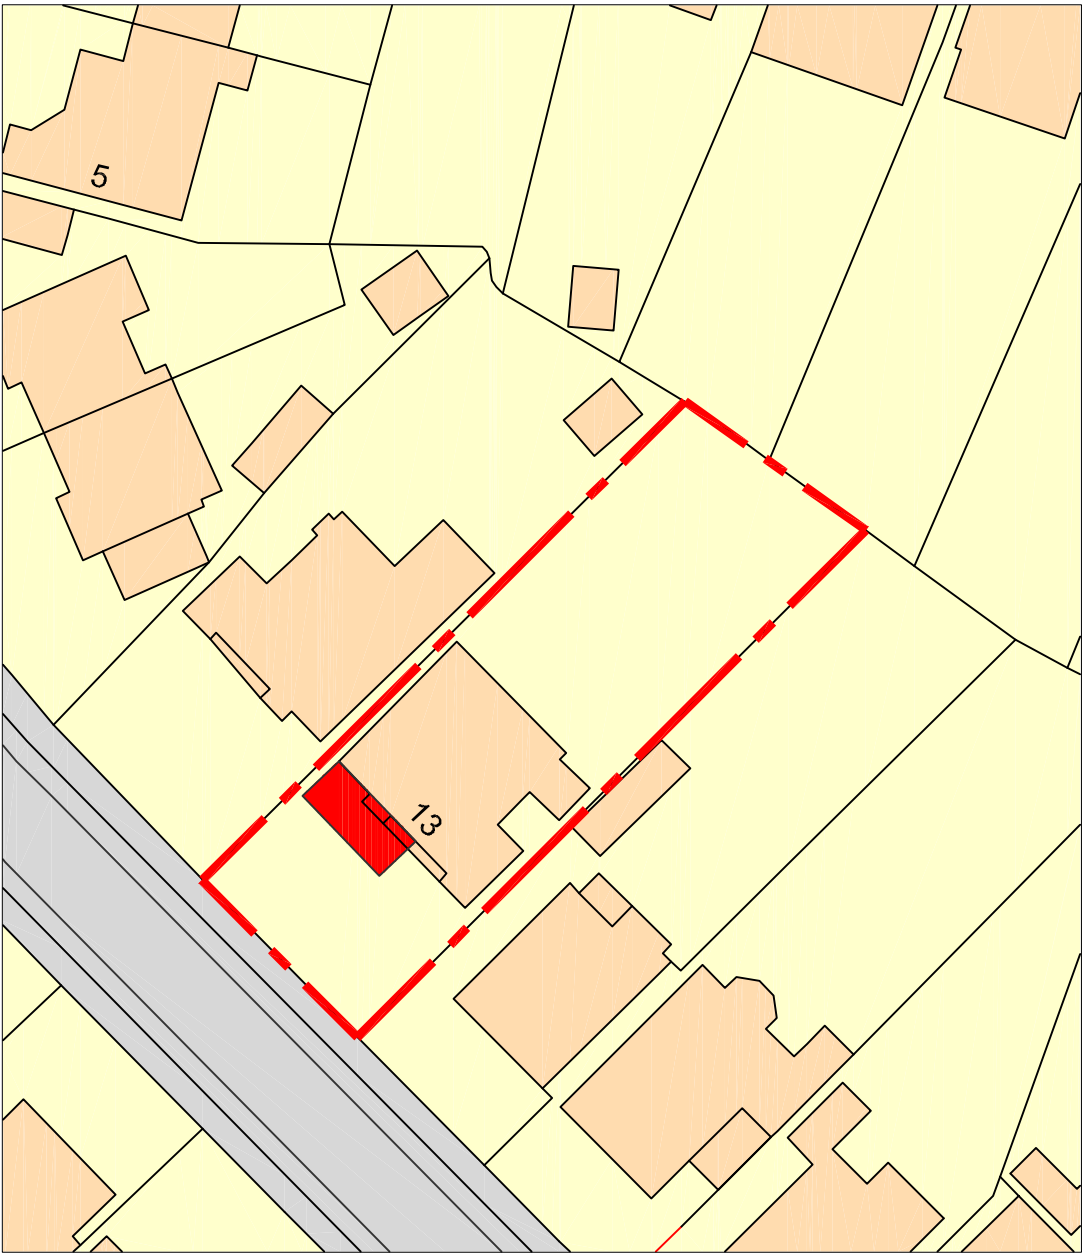

Revisions	Description	Date	Drawn

Project:
Mr & Mrs S Nelson
13 Spring Vale
Crowthorne
Hants

Drawing Title:
Proposed Front Extension

Chris Flint Associates Ltd
CHARTERED SURVEYORS - PROJECT MANAGERS
DEVELOPMENT CONSULTANTS

Drawn By	Date	SHEET SIZE	Approved By	Date
CF	01/09/19	A1		

Drawn By	Date	Revision	Scale
CFA	FULL	01	1-100

PLANNING

2 Emerald Close Wottonville, Hants RG7 8NZ
tel: 023 9243484 fax: 023 9358554
Email: info@flintassociates.co.uk