





Existing Front Elevation (West)

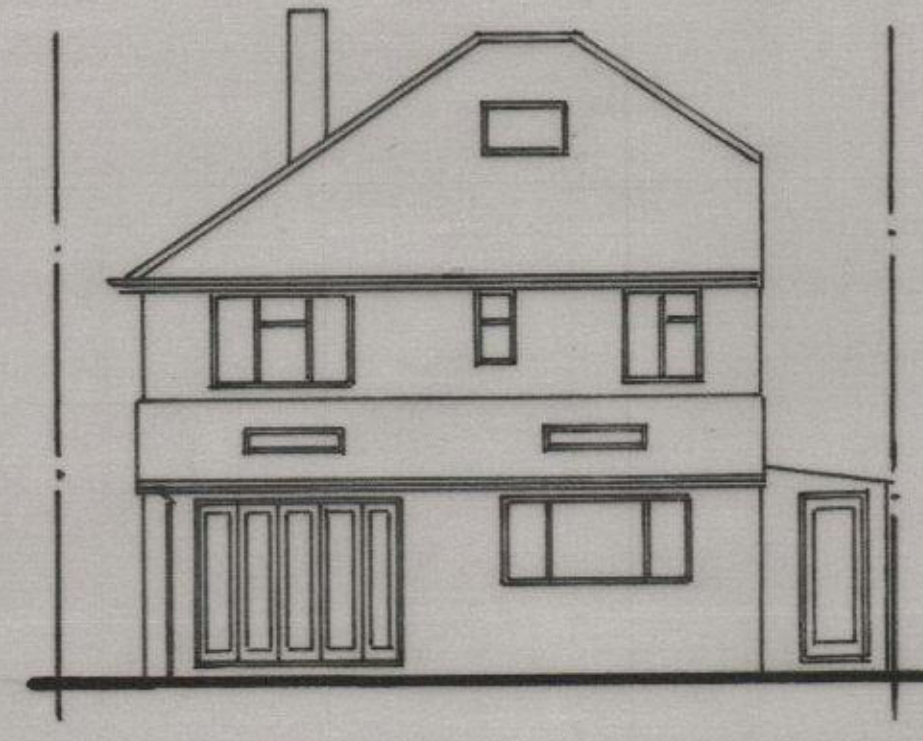


Existing Rear Elevation (East)

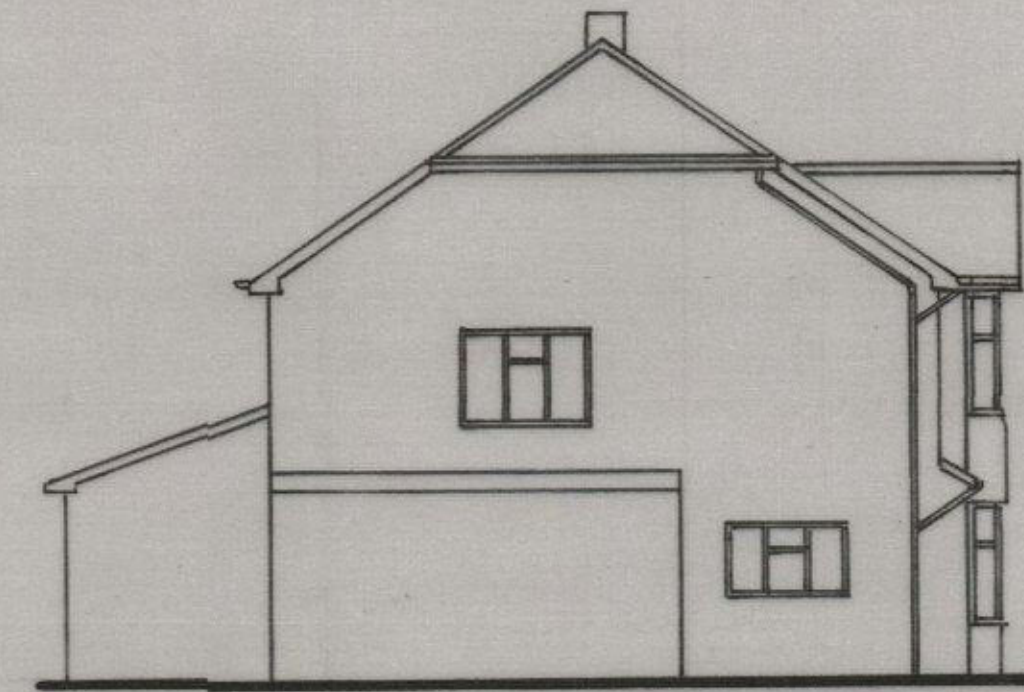


Existing Side Elevation (North)




Proposed Front Elevation (West)

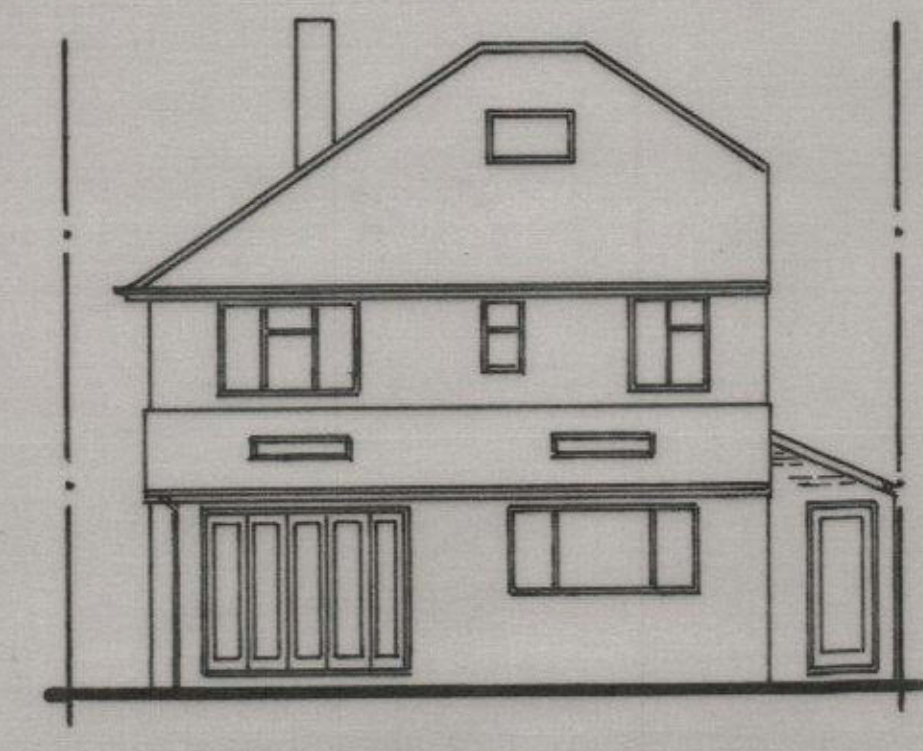


Proposed Rear Elevation (East)

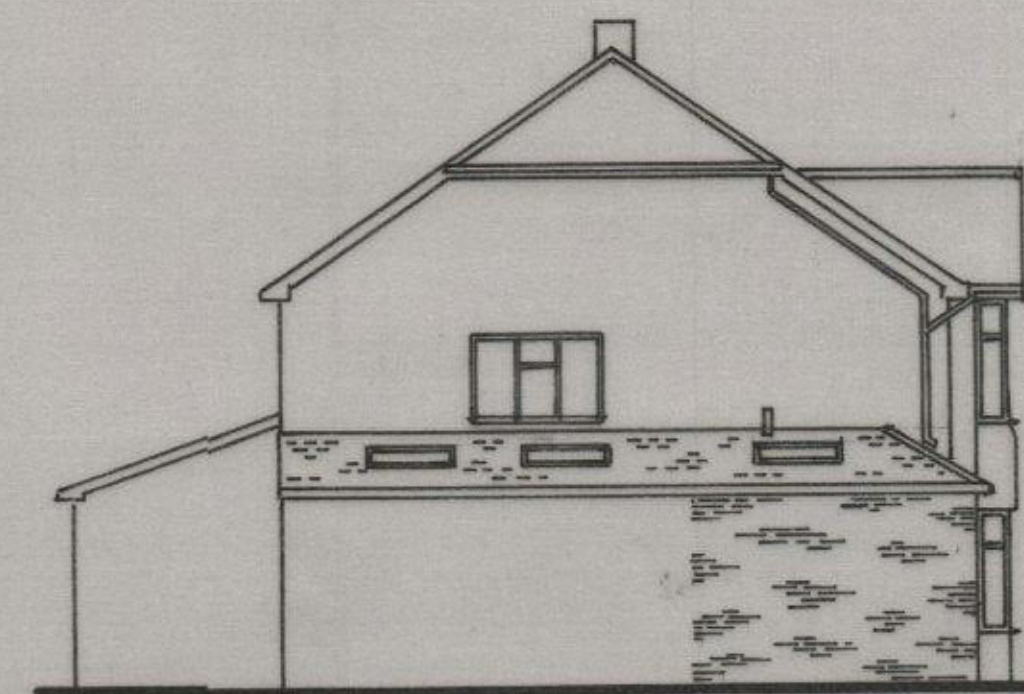


Proposed Side Elevation (North)

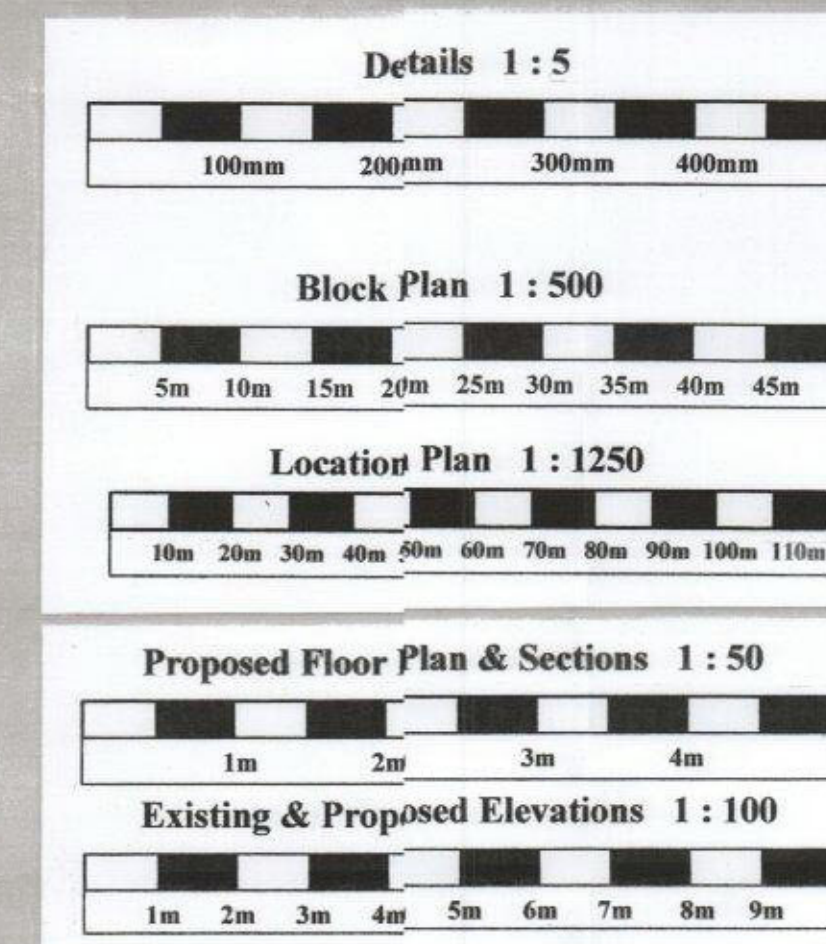


Scale Bars

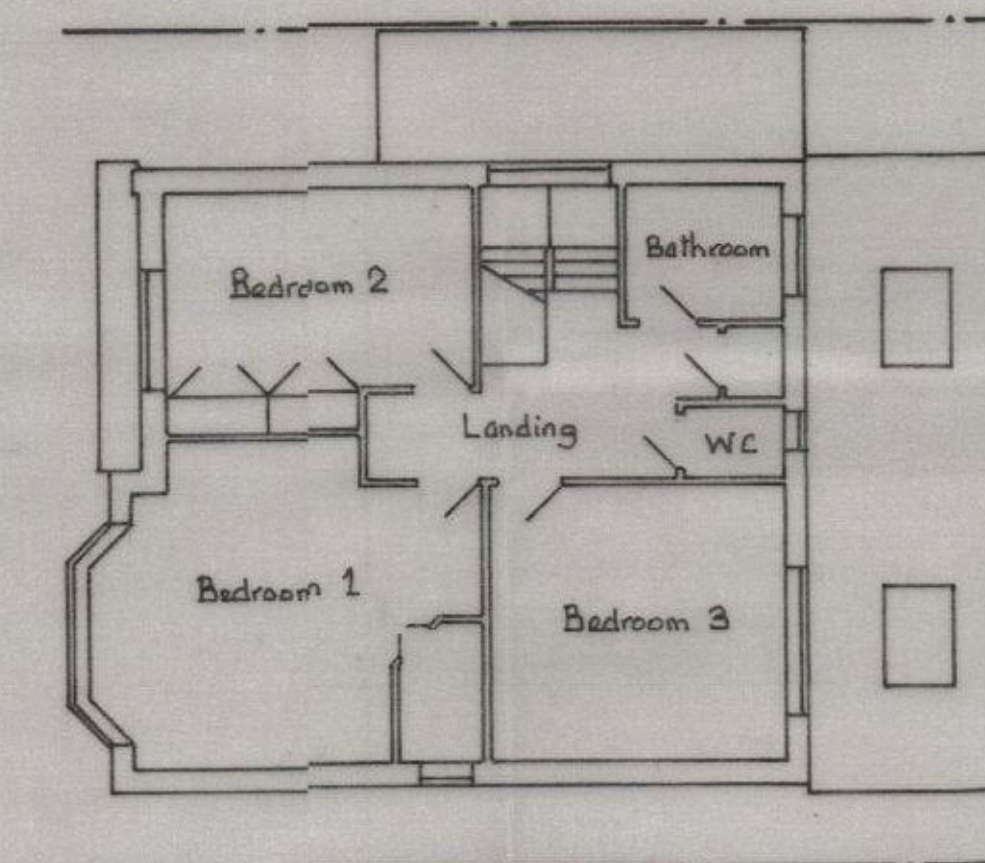


Existing First Floor Plan

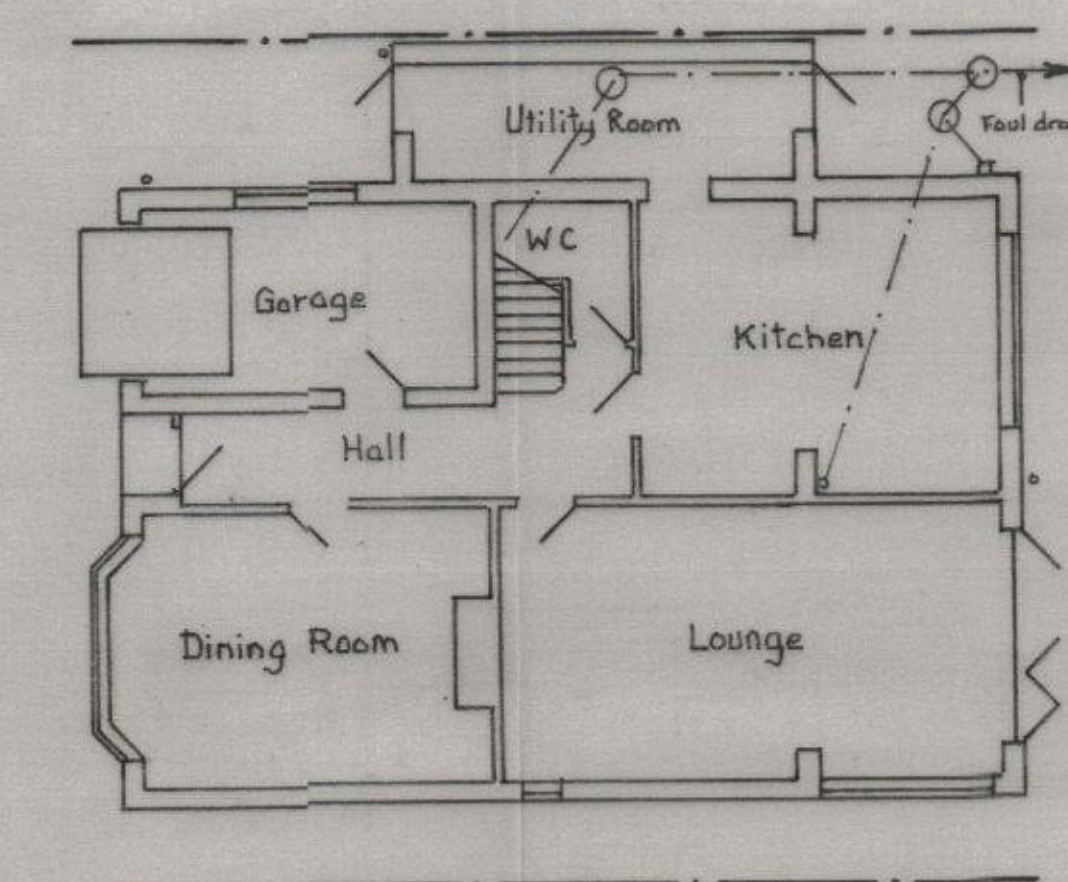

Existing Ground Floor Plan

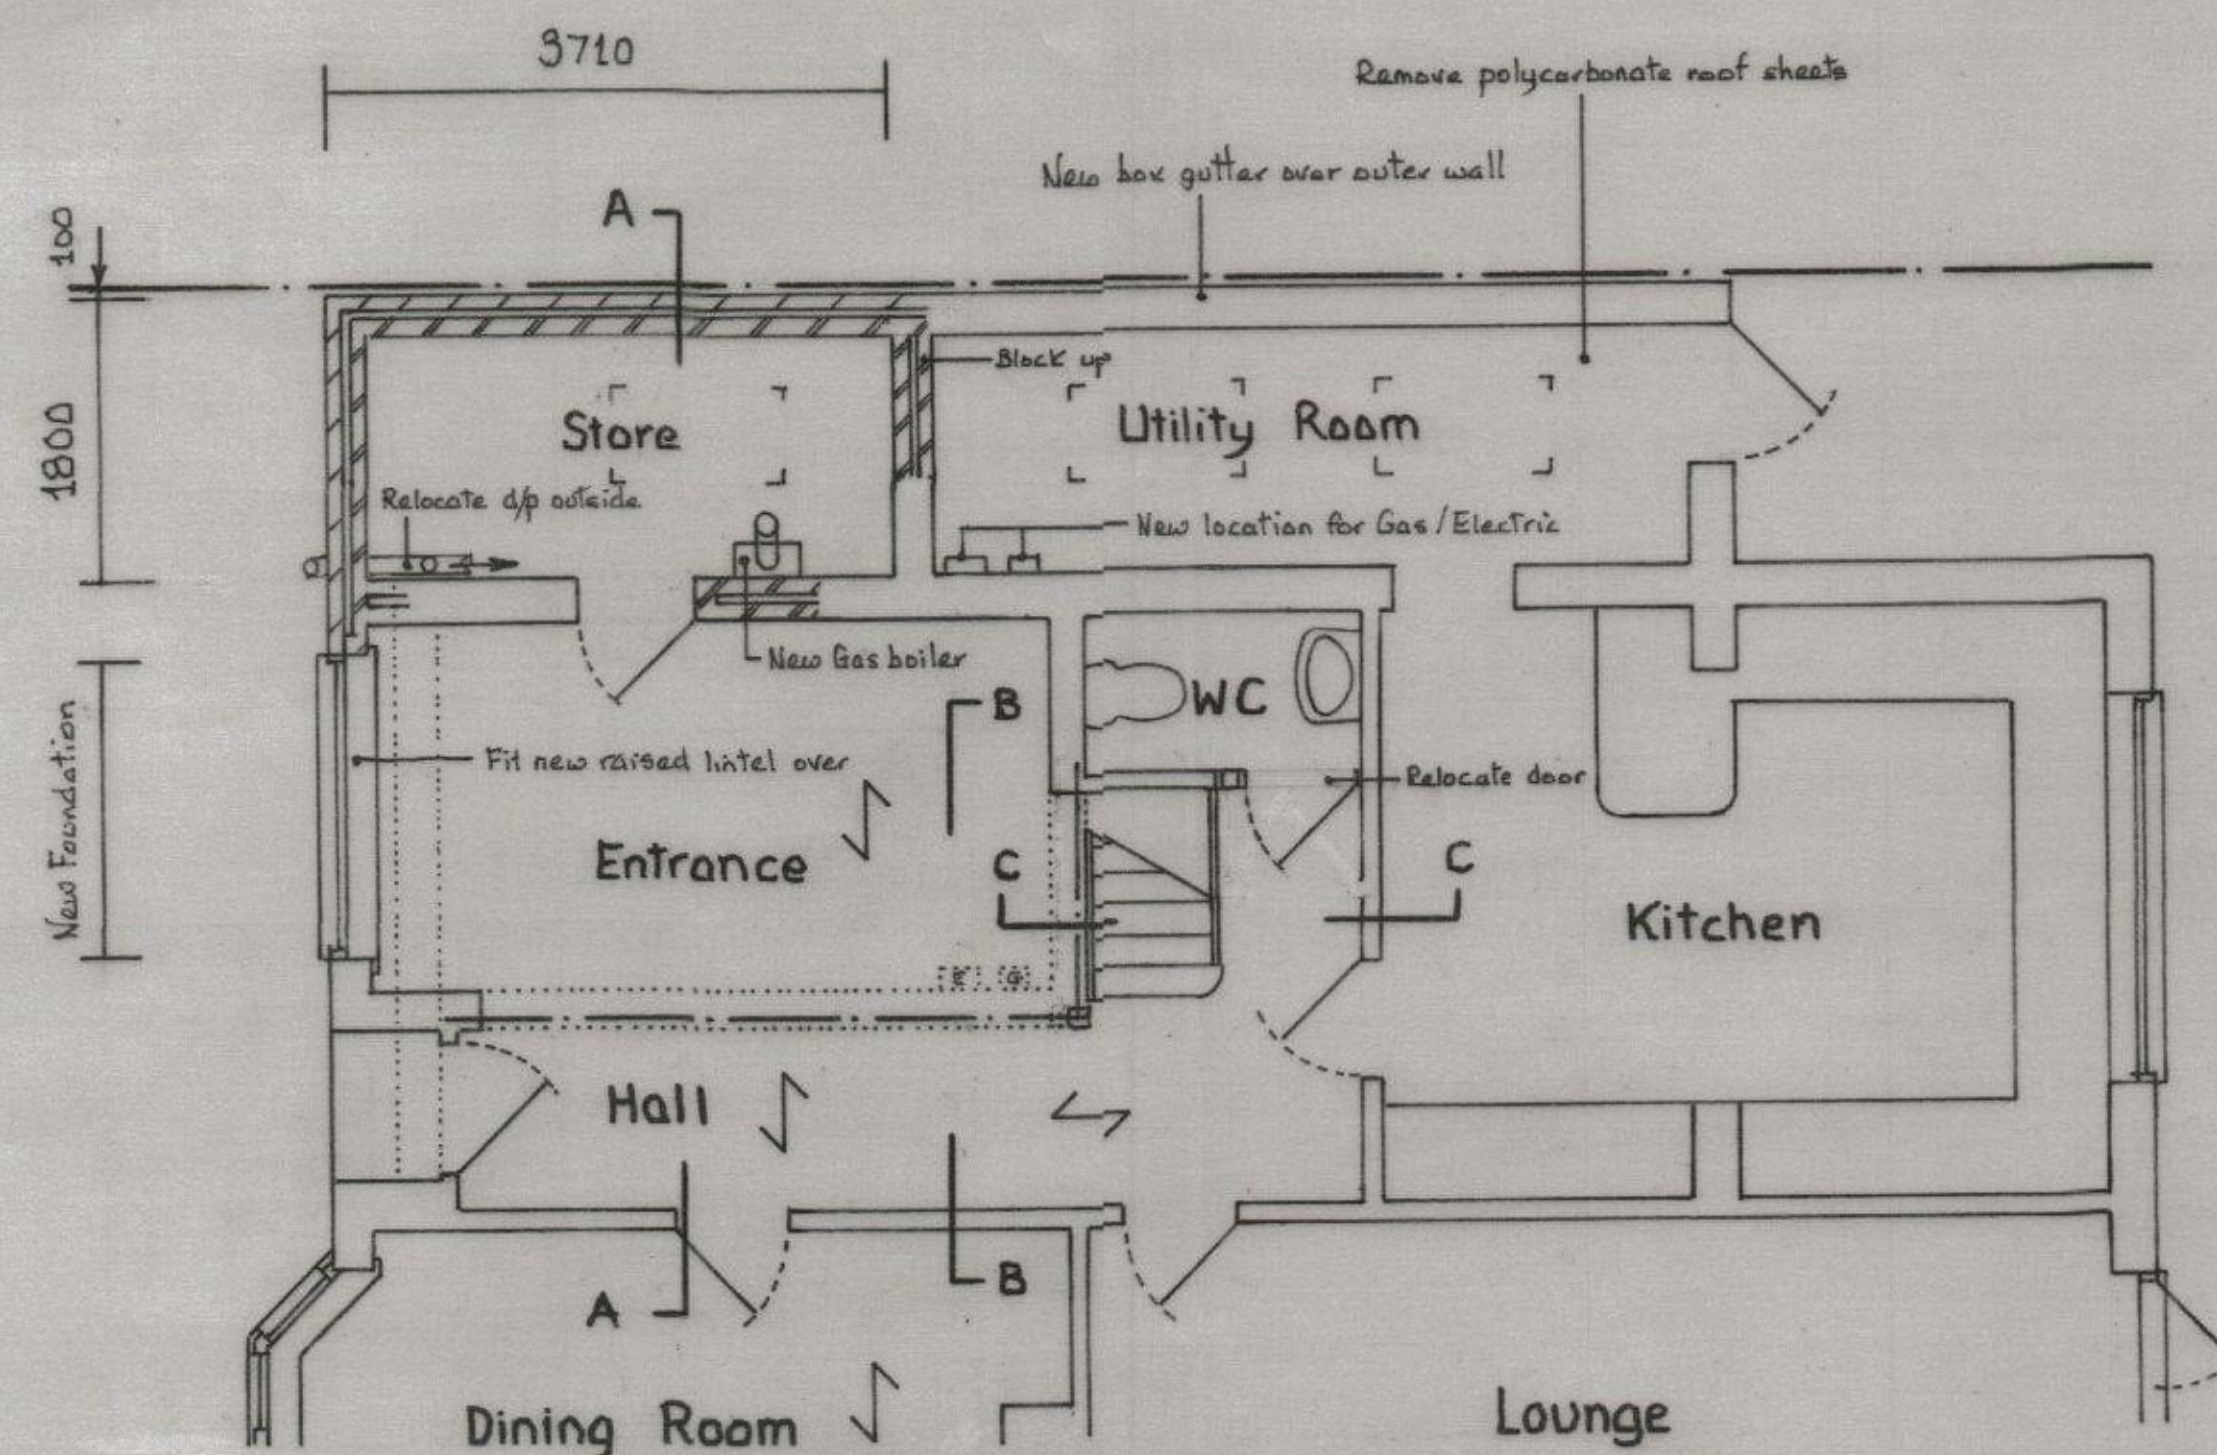

Proposed Ground Floor Plan

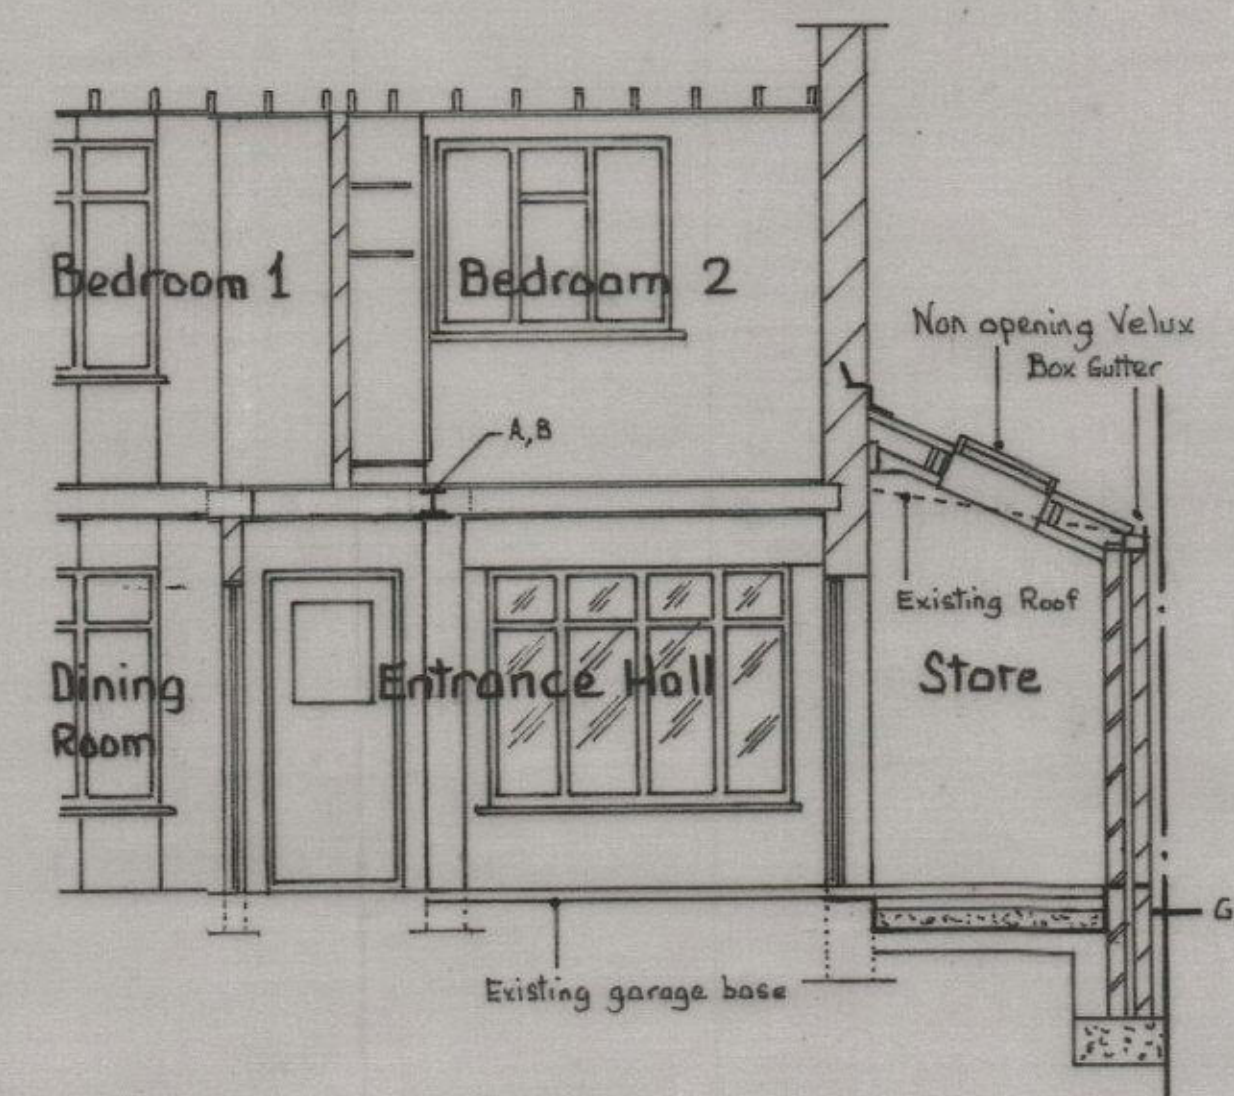

Section A - A

HAVANT BOROUGH COUNCIL
- 1 SEP 2016
RECEIVED

Ordnance Survey Licence No 100045286	
D	
C	
B	
A	
DATE	REVISIONS
CLIENT: Mr & Mrs Douglas	
SITE: 27 Parkside Bedhampton Havant, Hants, PO9 3PJ	
PROPOSAL: Proposed Side Elevation Single Storey Extension And Garage Conversion	
DRAWN BY: S C P Designs 11 Yew Tree Gardens, Denmead, Waterlooville, Hants, PO7 6LH	
Office: 023 92 256054 Mobile: 07854 168 351	
Scale: 1 : 50, 1 : 100,	
Date: 17th August, 2016	
Drawing No: 3659 - 1/2	REV.