


NOTES:

Dimensions to be checked on site before commencing work. Any discrepancies shall be reported to the architect immediately.


Do not scale from these drawings except for planning purposes. Use figured dimensions only.

Where applicable this drawing is to be read in conjunction with other consultants' drawings.

- Existing walls
- Proposed walls
- Proposed steel

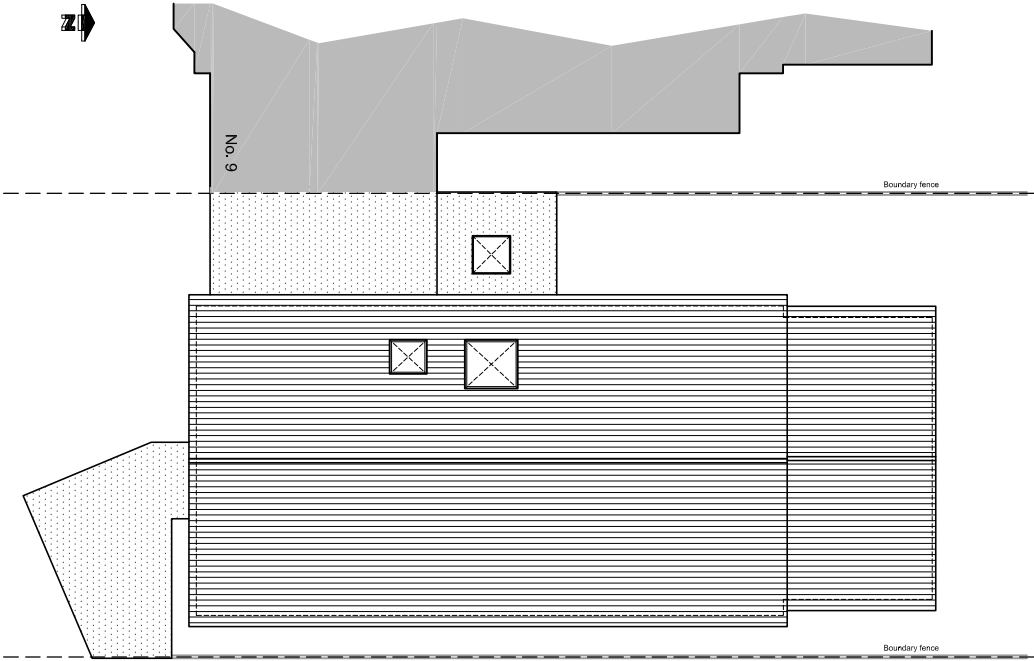

Roof plan scale 1:200

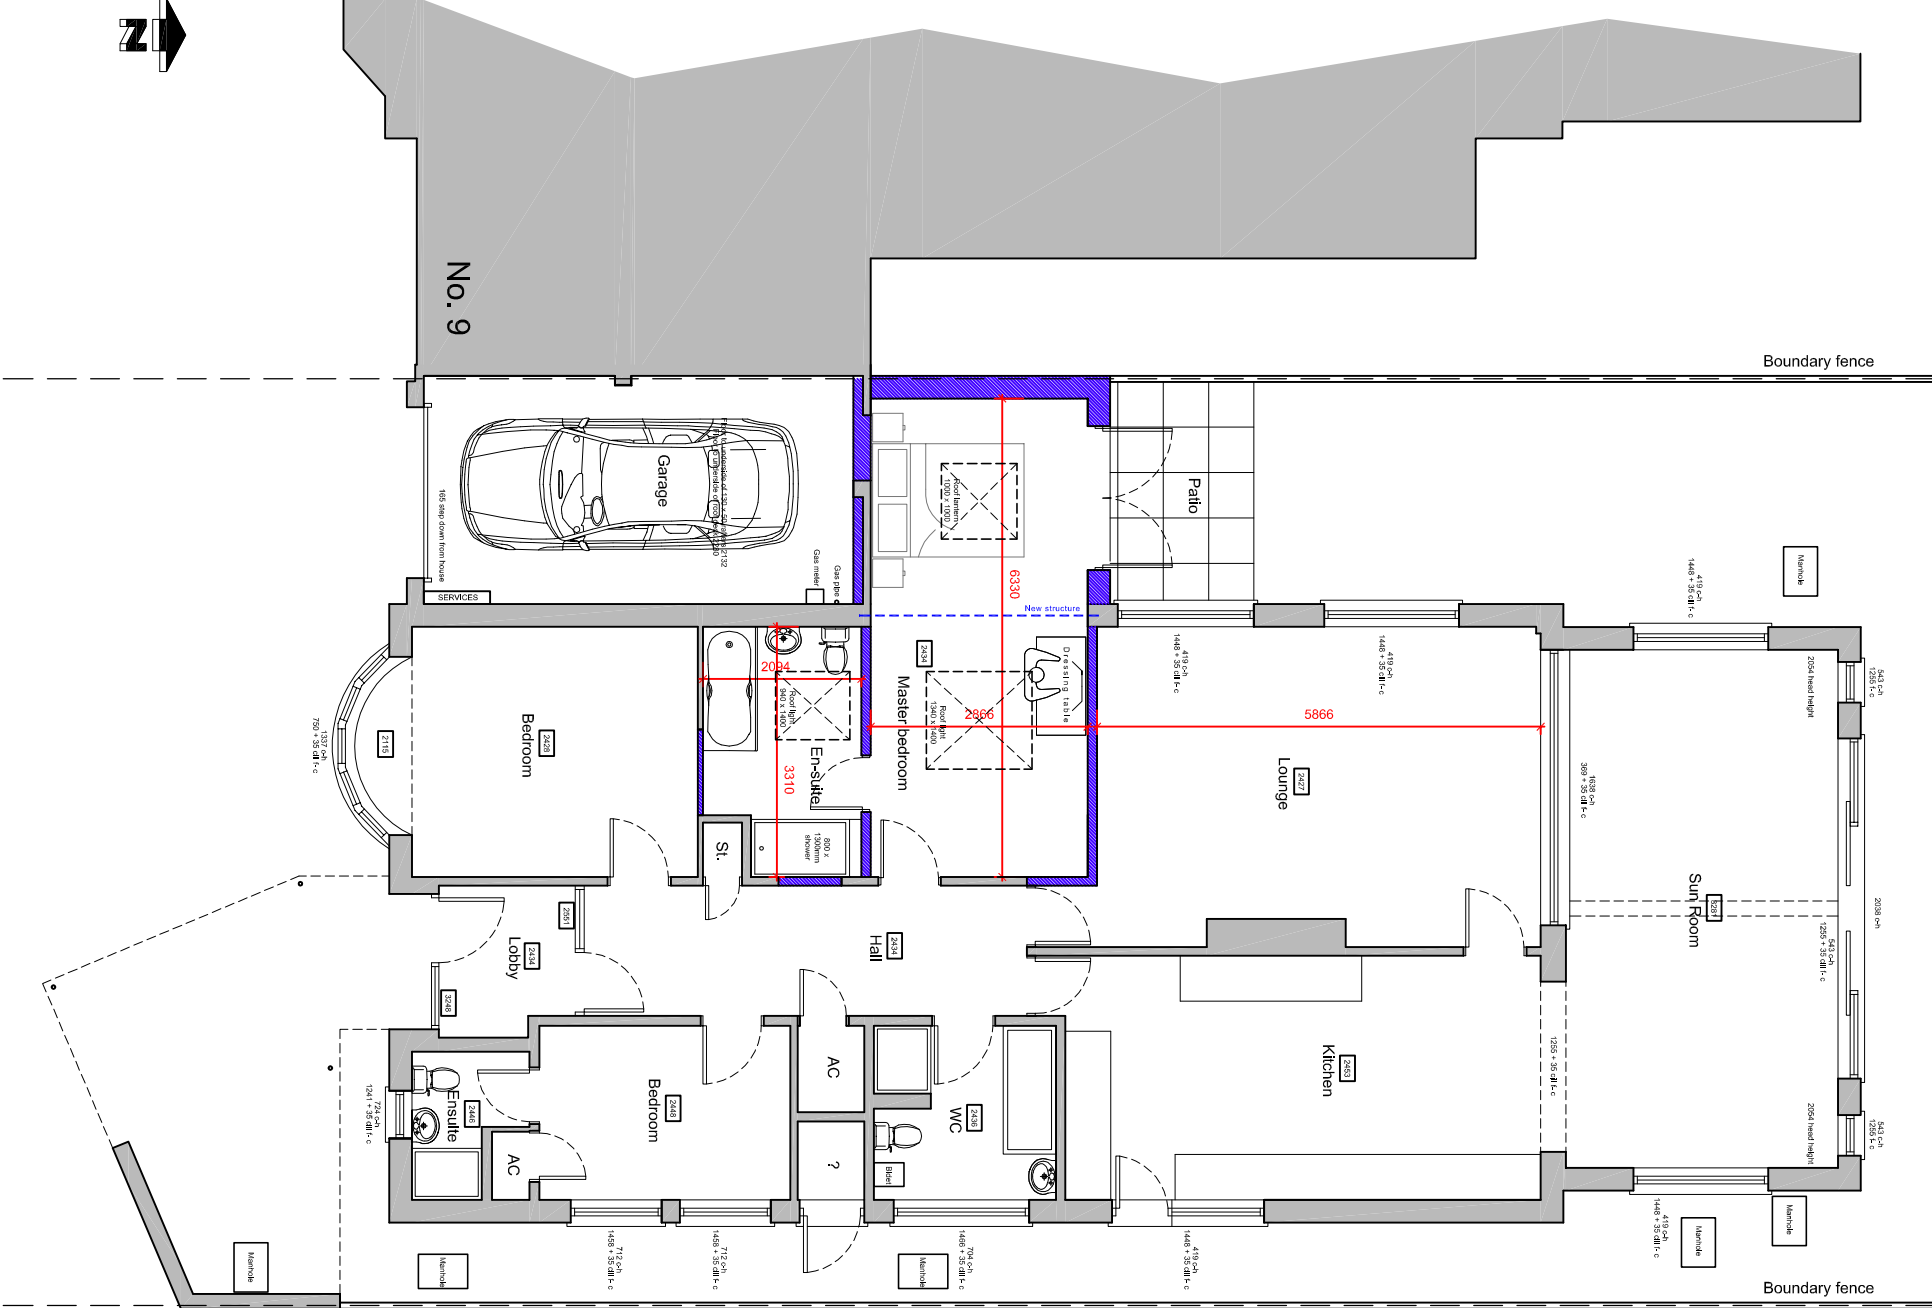

Proposed ground floor plan scale 1:100



For	MR & MRS HAMILTON-COX			Title	PROPOSED FLOOR PLAN & ROOF PLAN			Office Tel: 01243 933732
Project	PROPOSED REAR EXTENSION AT 11 CREEK END, EMSWORTH HANTS, PO10 7EX			Date	Drawn	Scale	Checked	Email: admin@jb-architecturedesign.com
				AUG 2019	JB	As shown @ A3	-	
				Job Number		Drawing Number	Revision	Web: www.jb-architecturedesign.com
				PL202/19	-03		B	

