



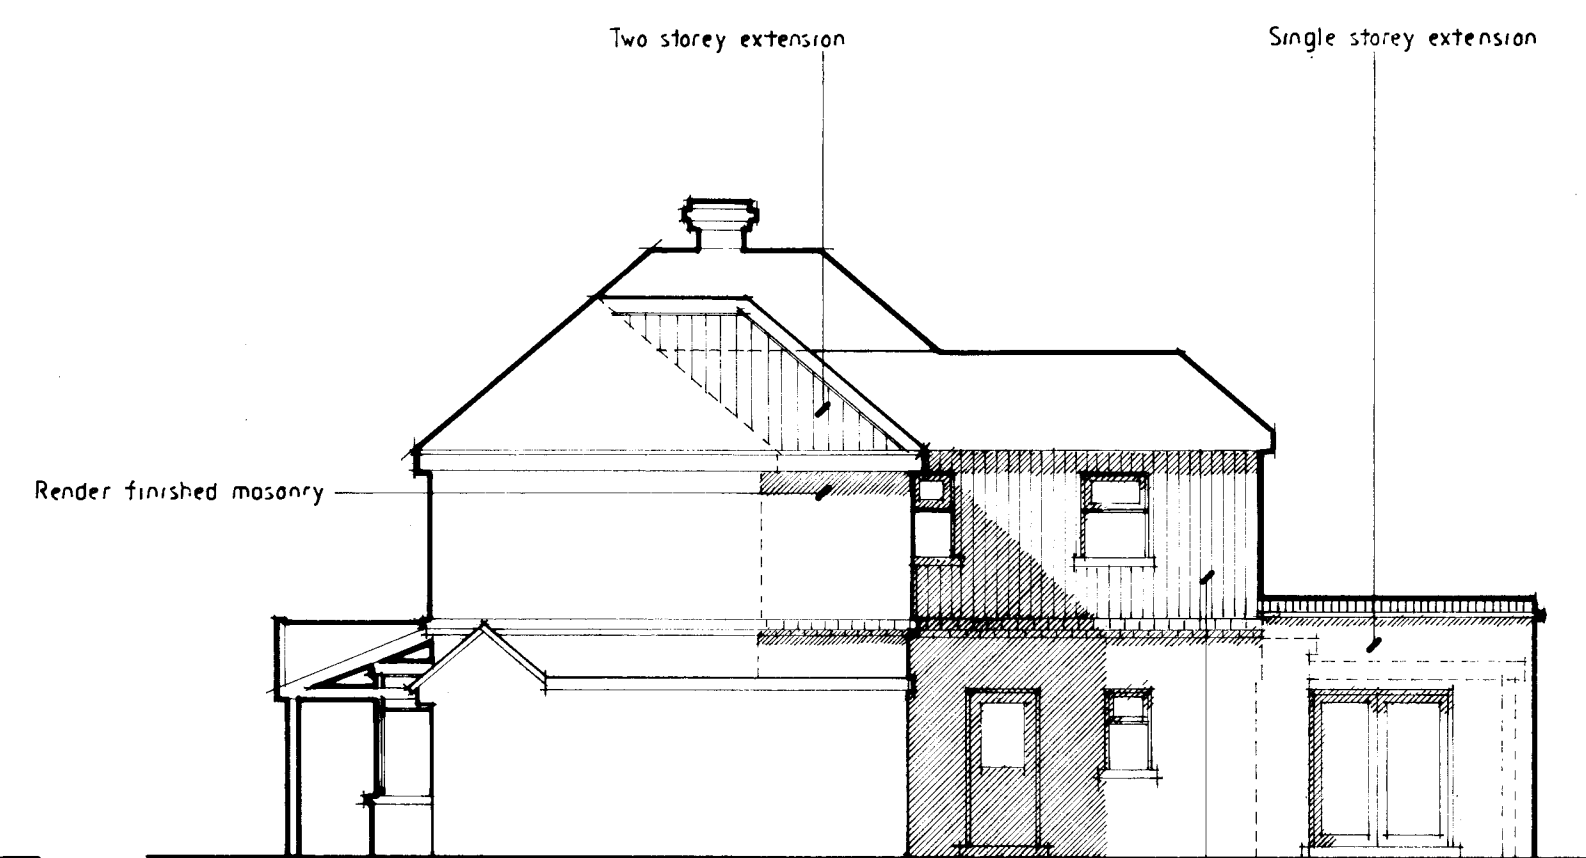

Front elevation

 


Side elevation

Remove upvc cladding and re-clad with charred larch. Reinstat brick dentil course




Rear elevation

Upvc framed, double glazed, Argon filled windows and doors.


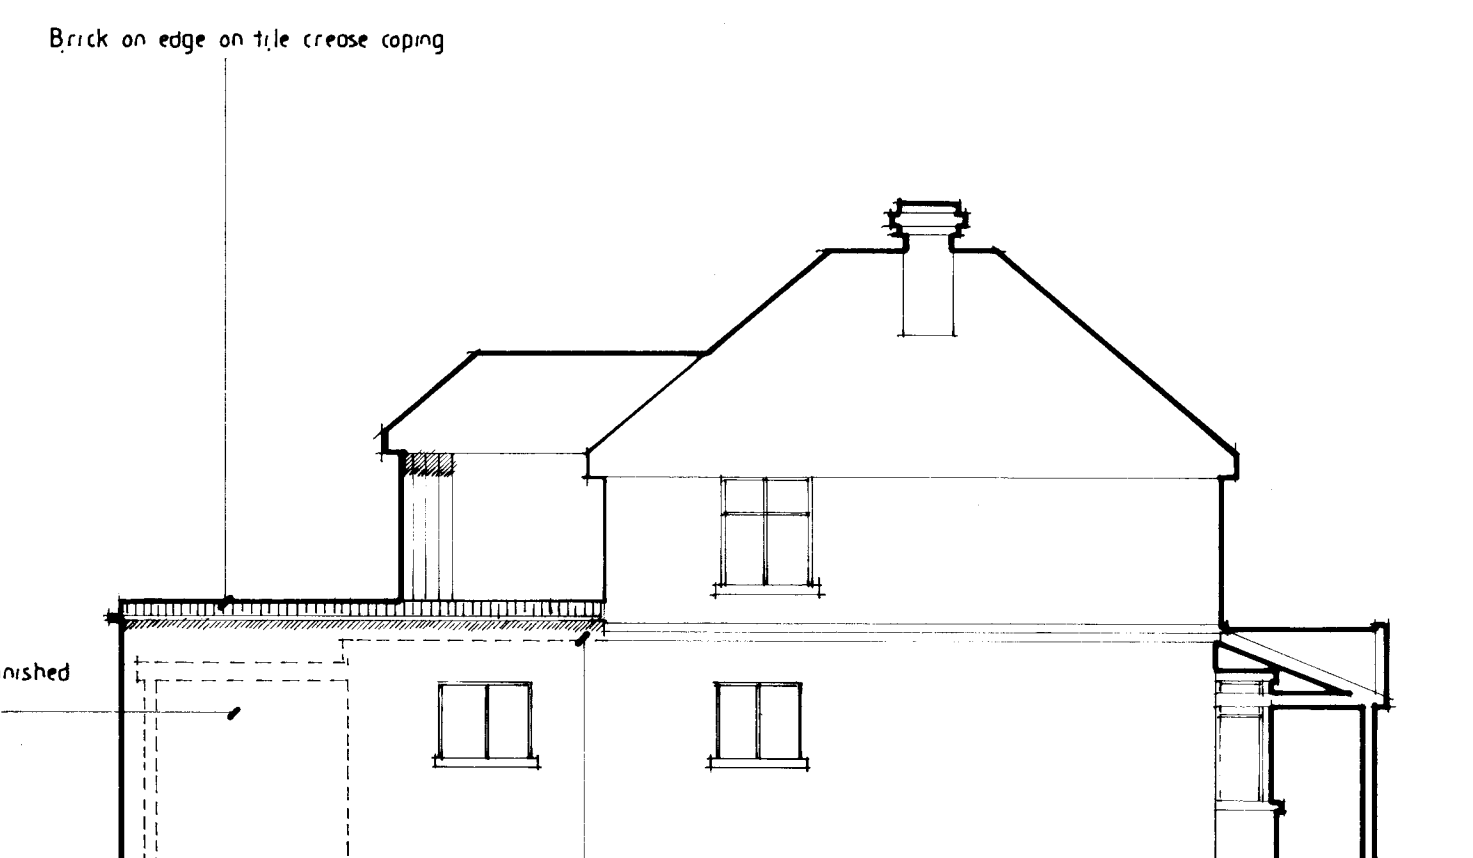


Side elevation

Line of existing extension and pergola to be removed

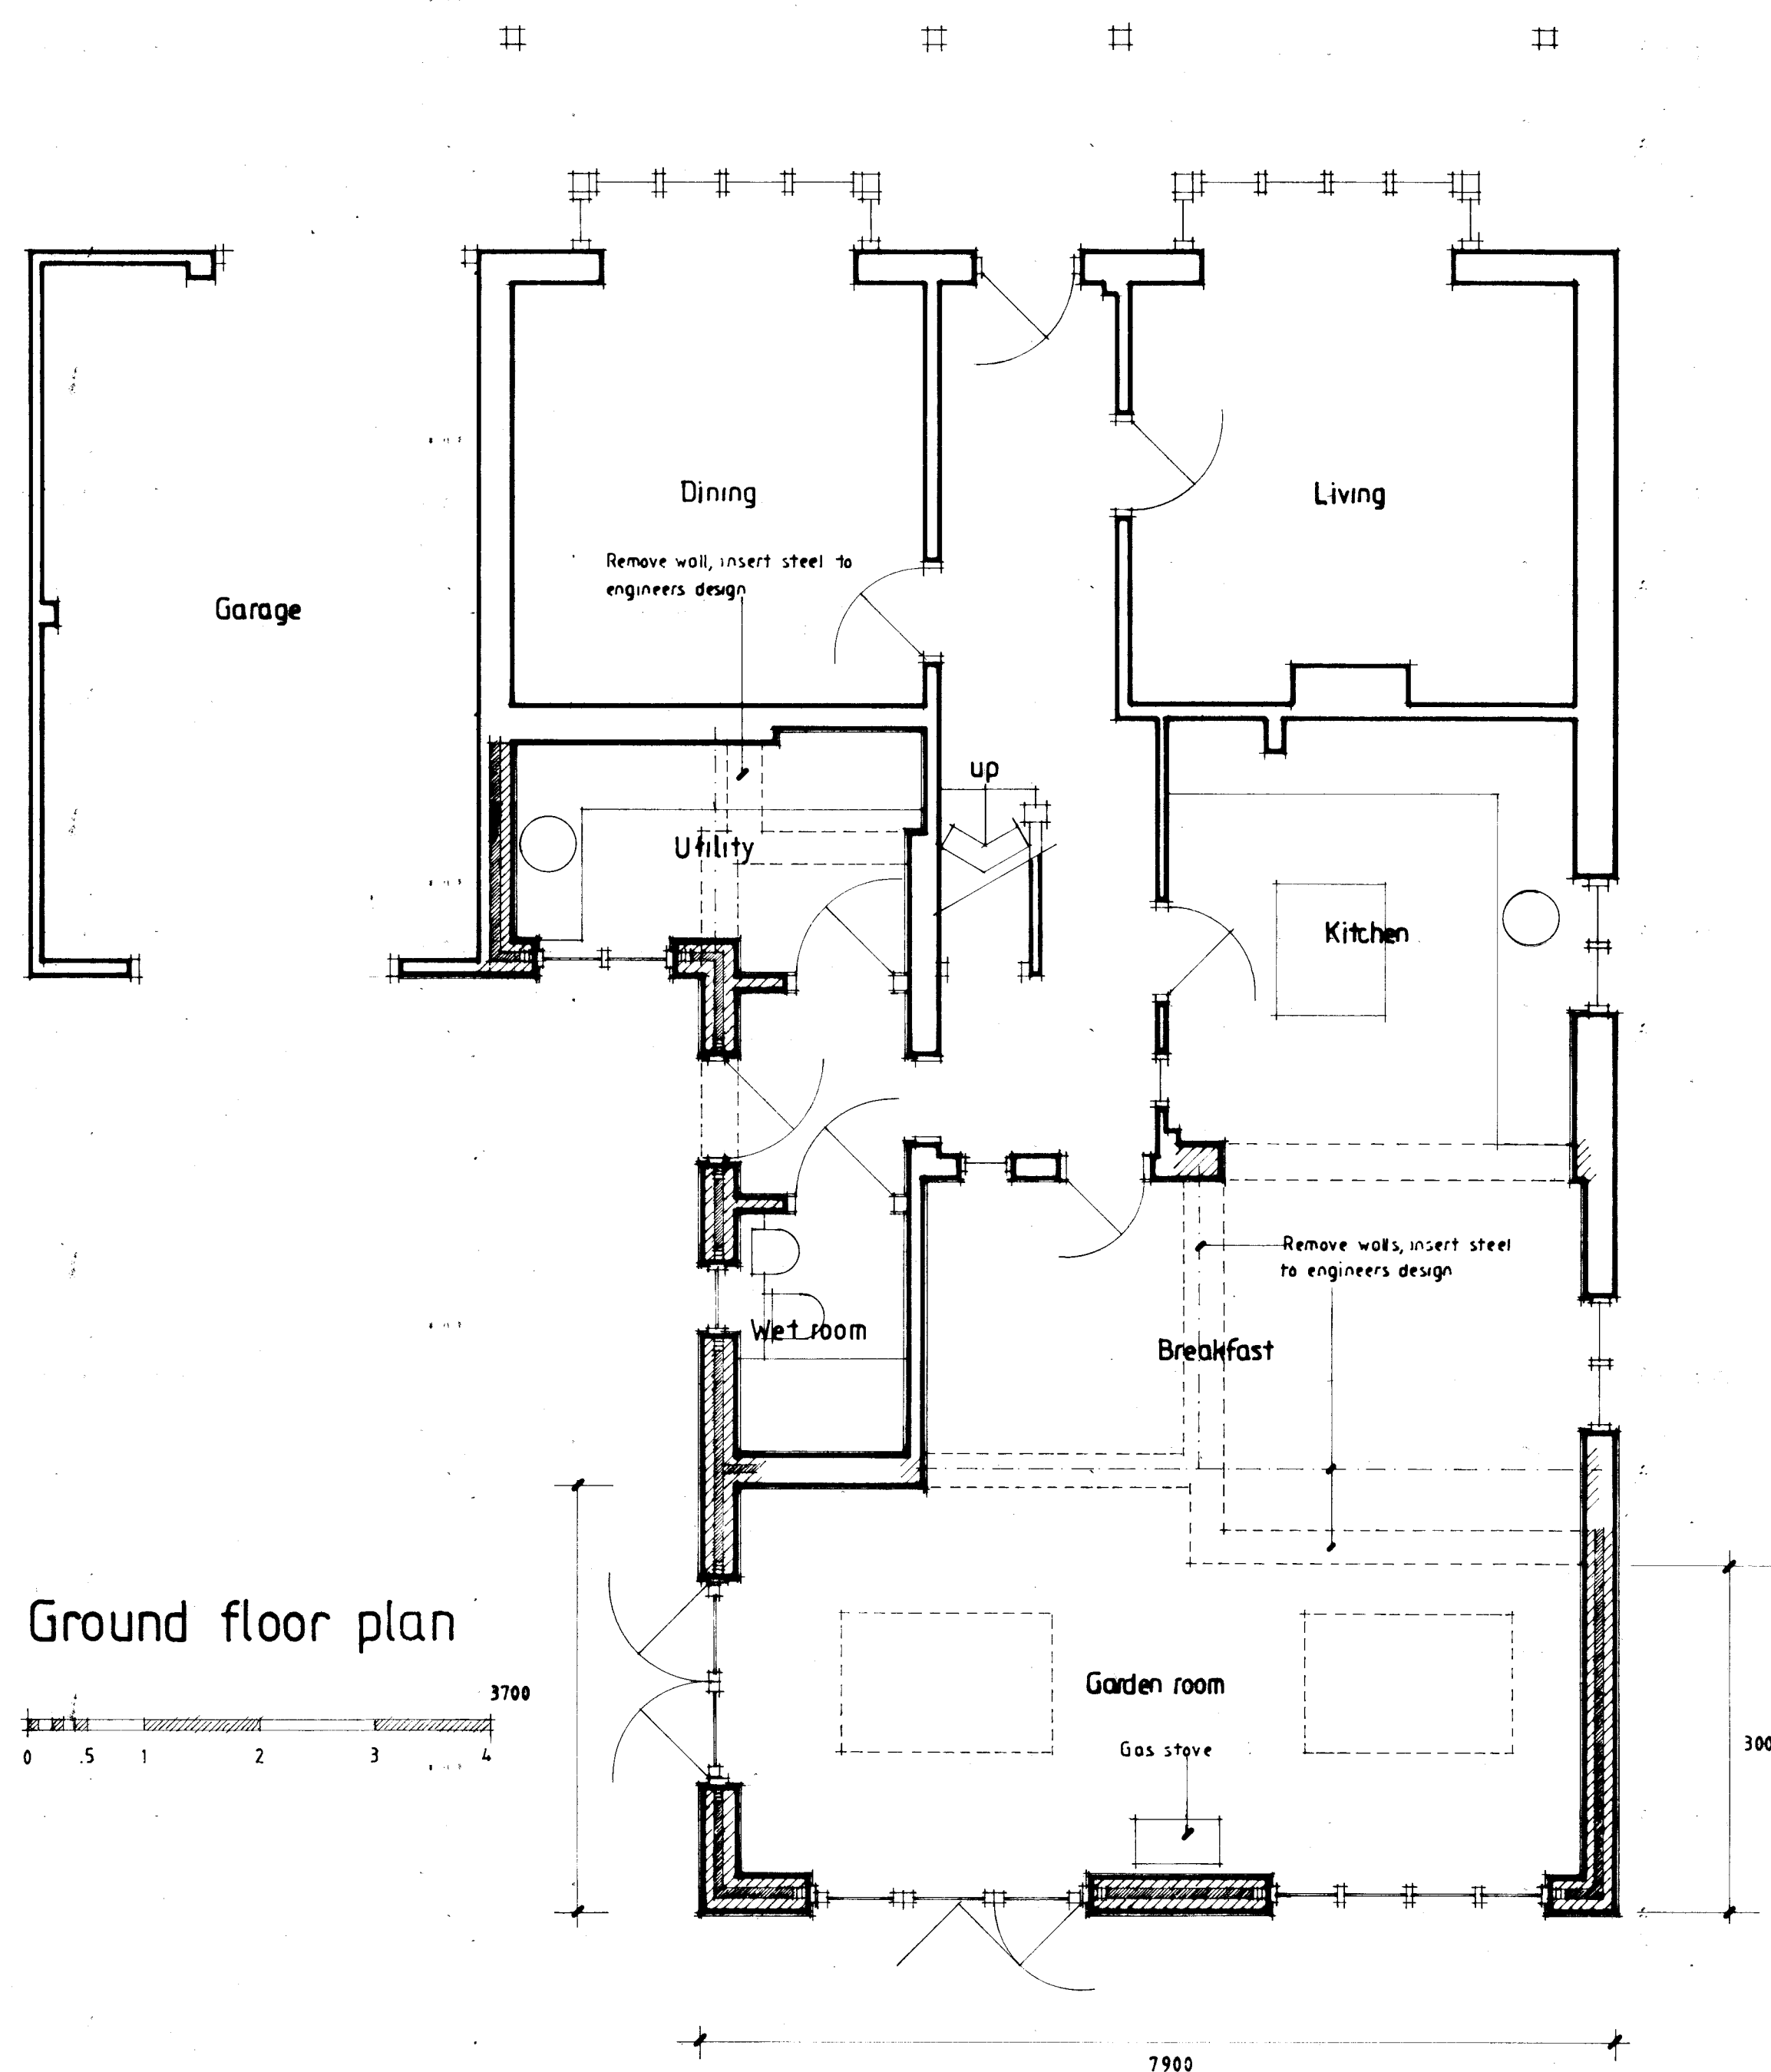

Ground floor plan

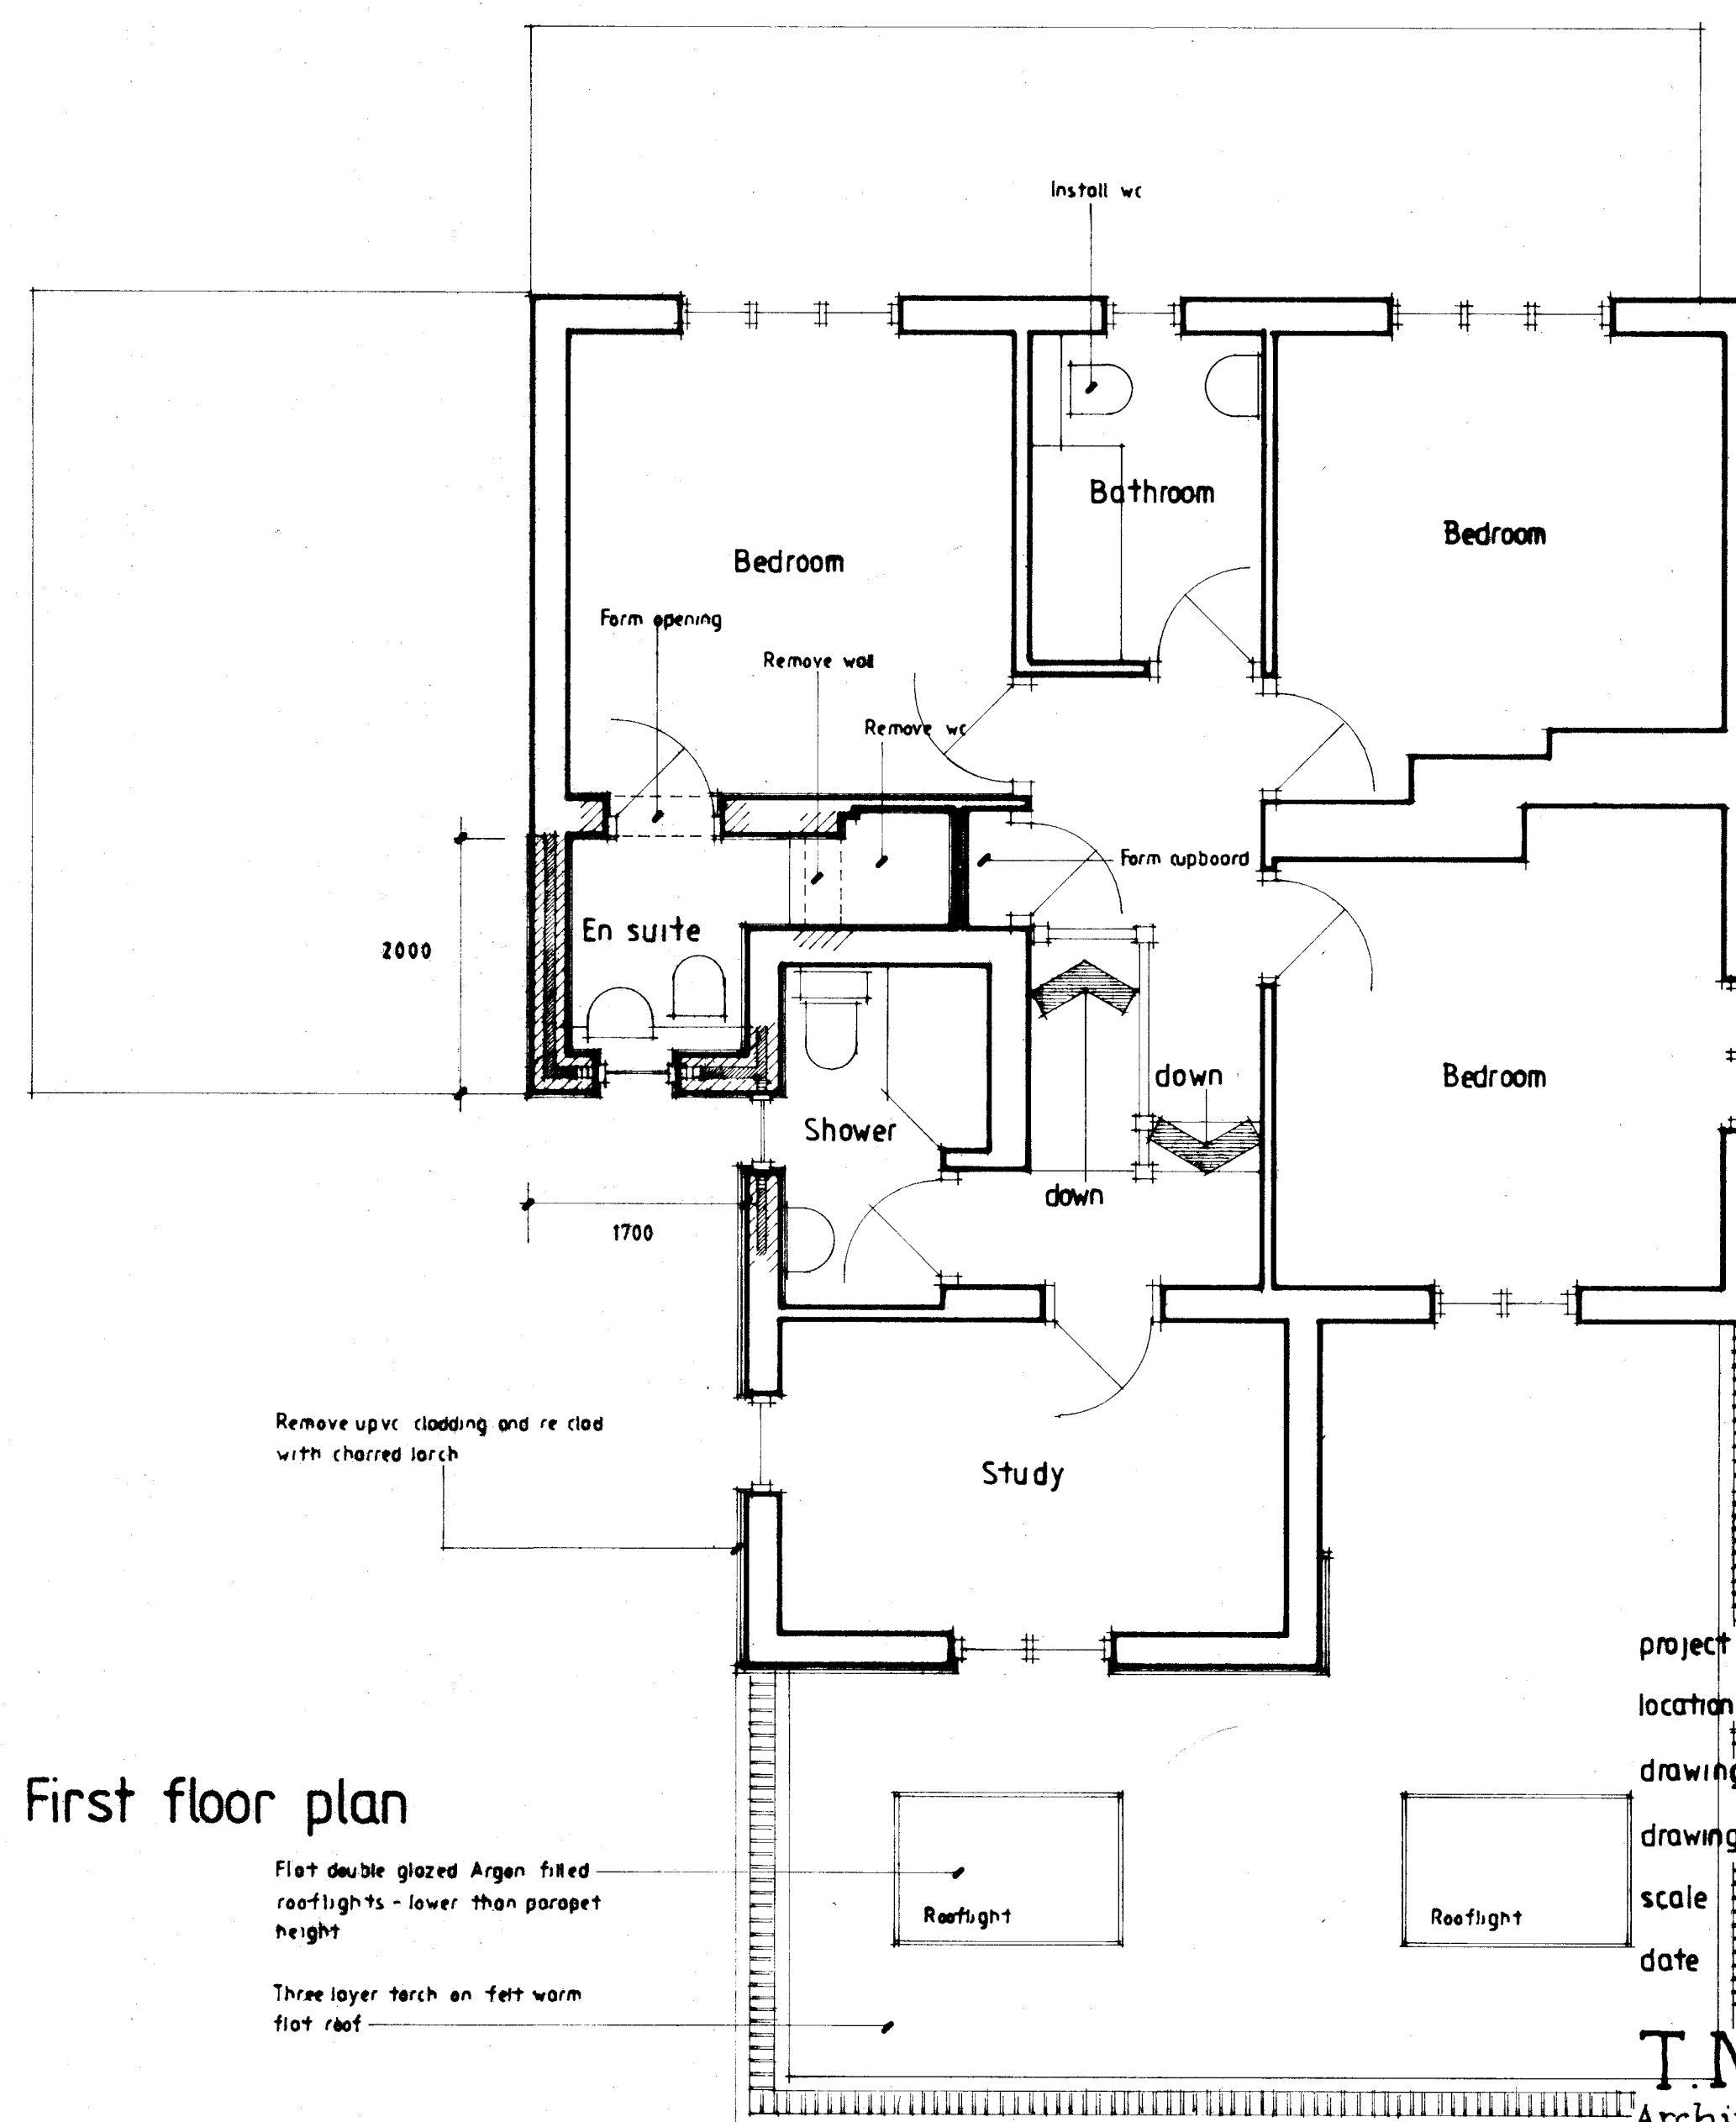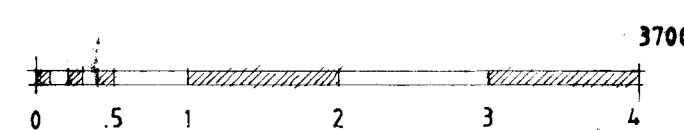

First floor plan

Flat double glazed Argon filled rooflights - lower than parapet height

Three layer torch on felt warm flat roof

A Feb 2019 Two side windows indicated

project: Rear extension
location: September House, Hollow Lane, Hayling Island
drawing: Proposed
drawing no: 828 / 04 A
scale: 1 : 50 1 : 100
date: February 2019

T.Neal Ltd
Architectural Design

Office: 01420 86688
Mobile: 07970 776404
Email: tneal1@hotmail.com
6 Rockwood, Allon, Hampshire, GU84 2EP