




2 bed 4 person house
(79 m²)

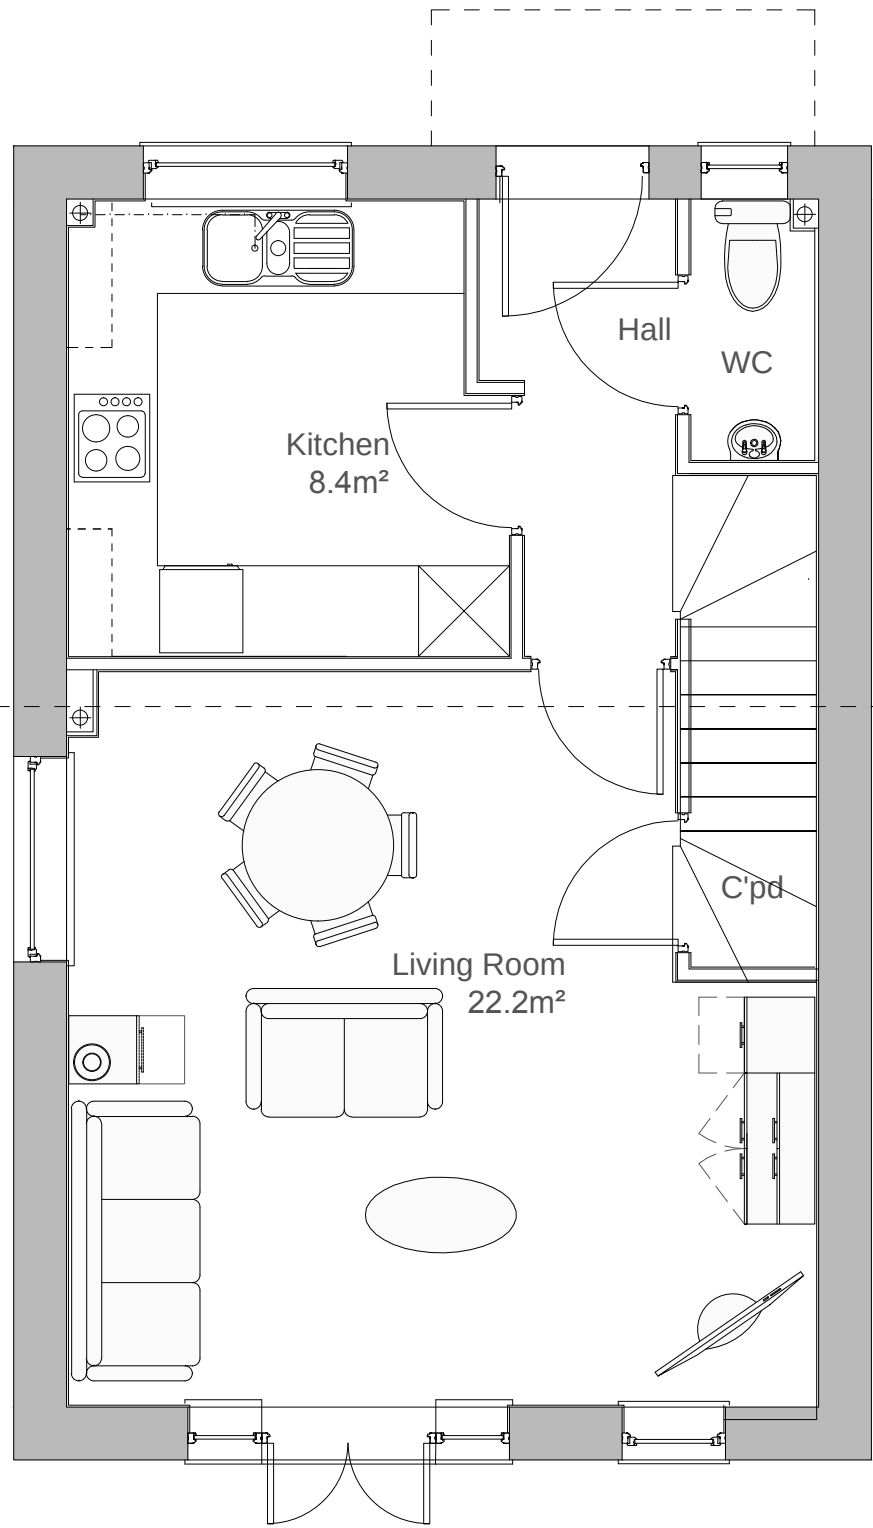

Ground Floor
Scale 1:50 @ A1

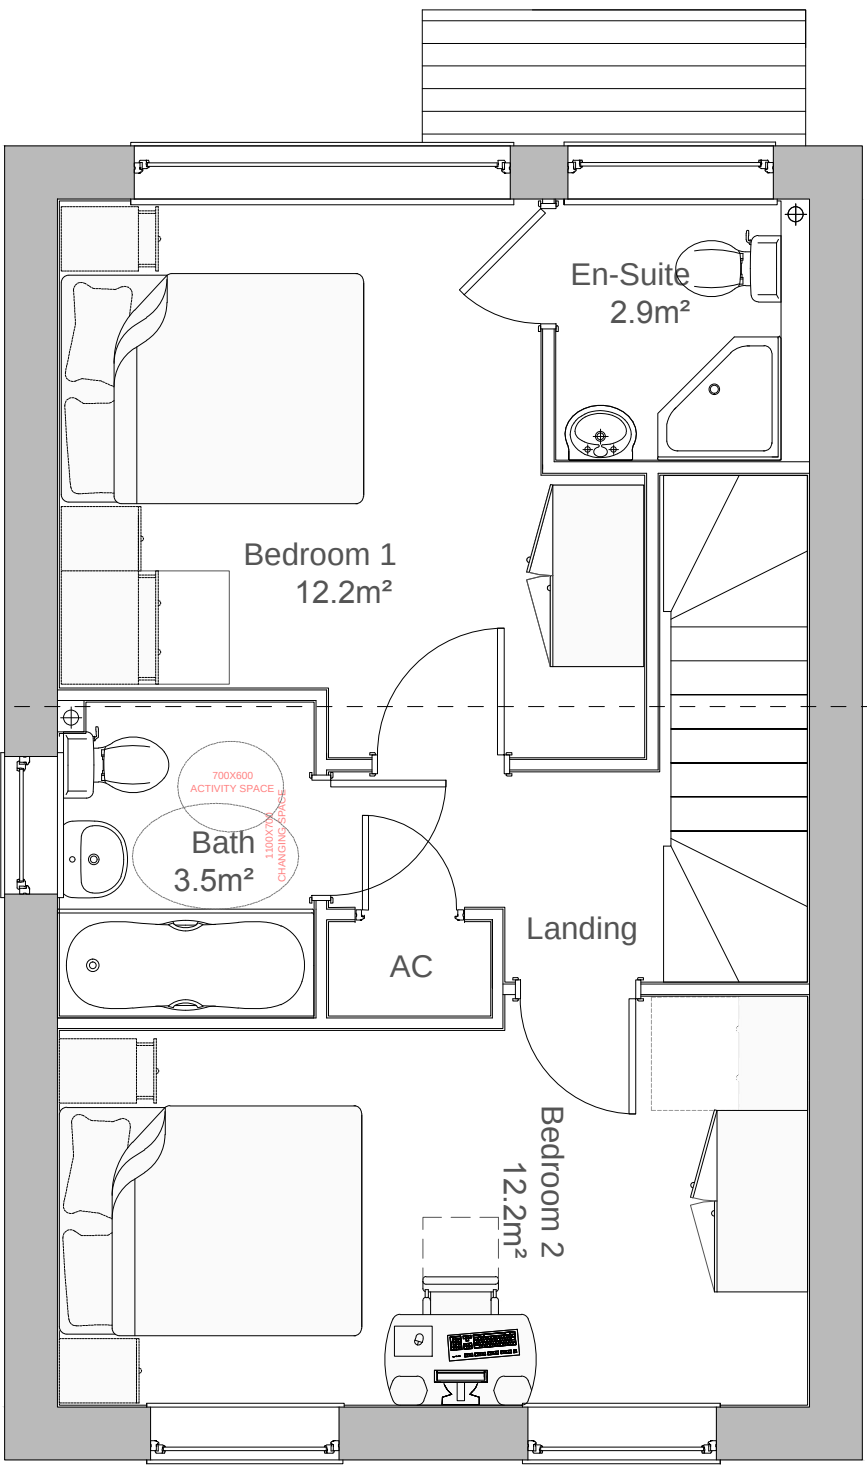


First Floor
Scale 1:50 @ A1

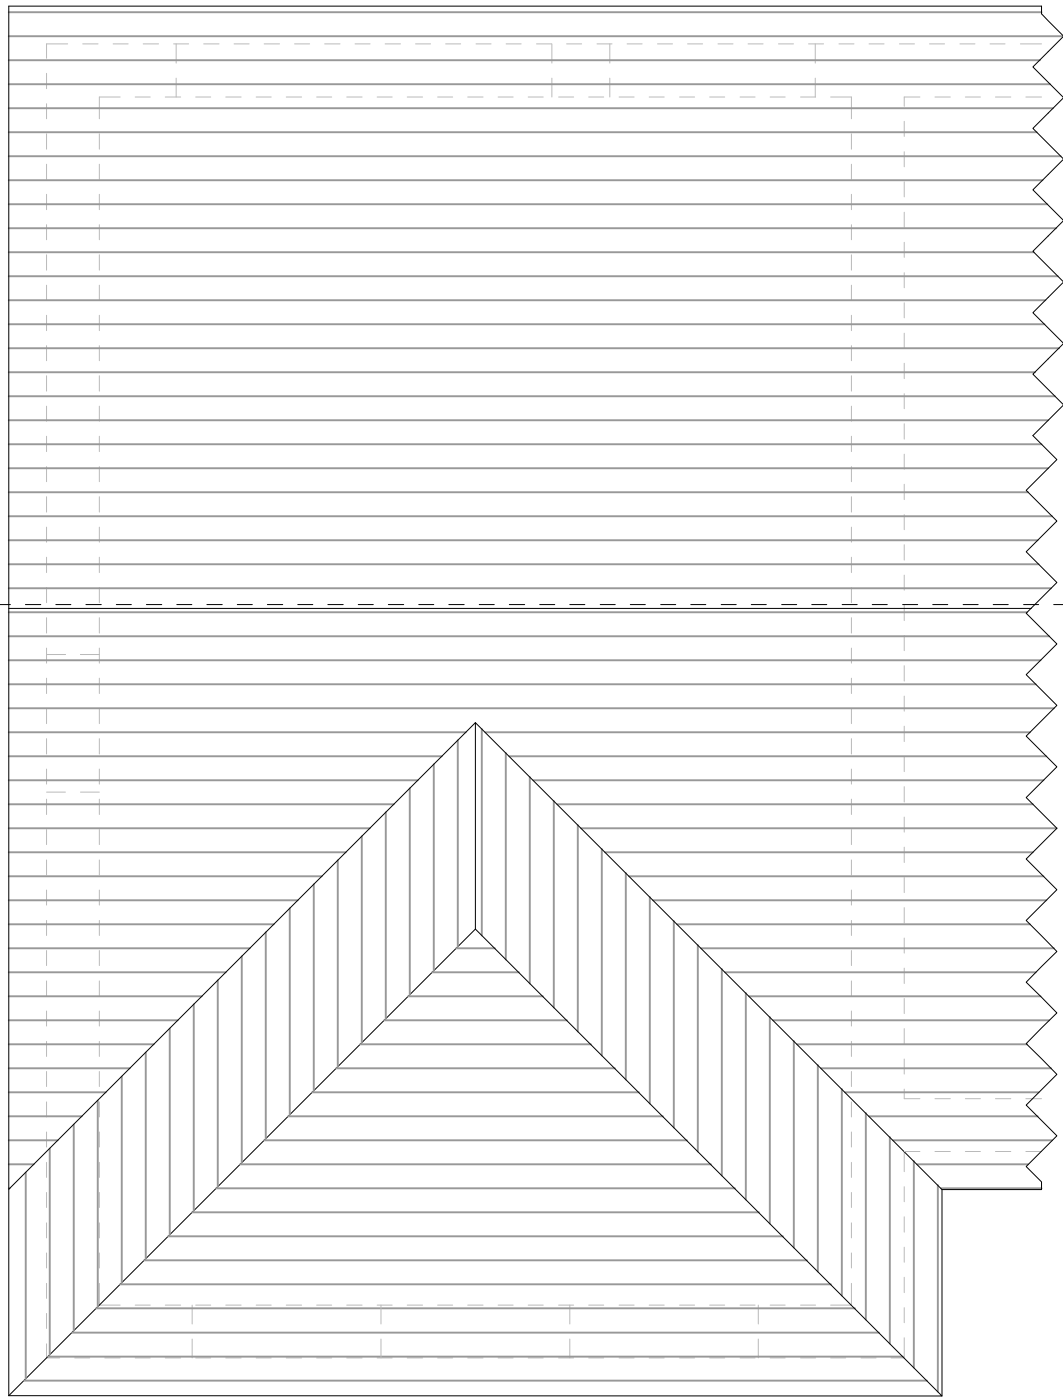

Roof plan
Scale 1:50 @ A1



Section
Scale 1:50 @ A1

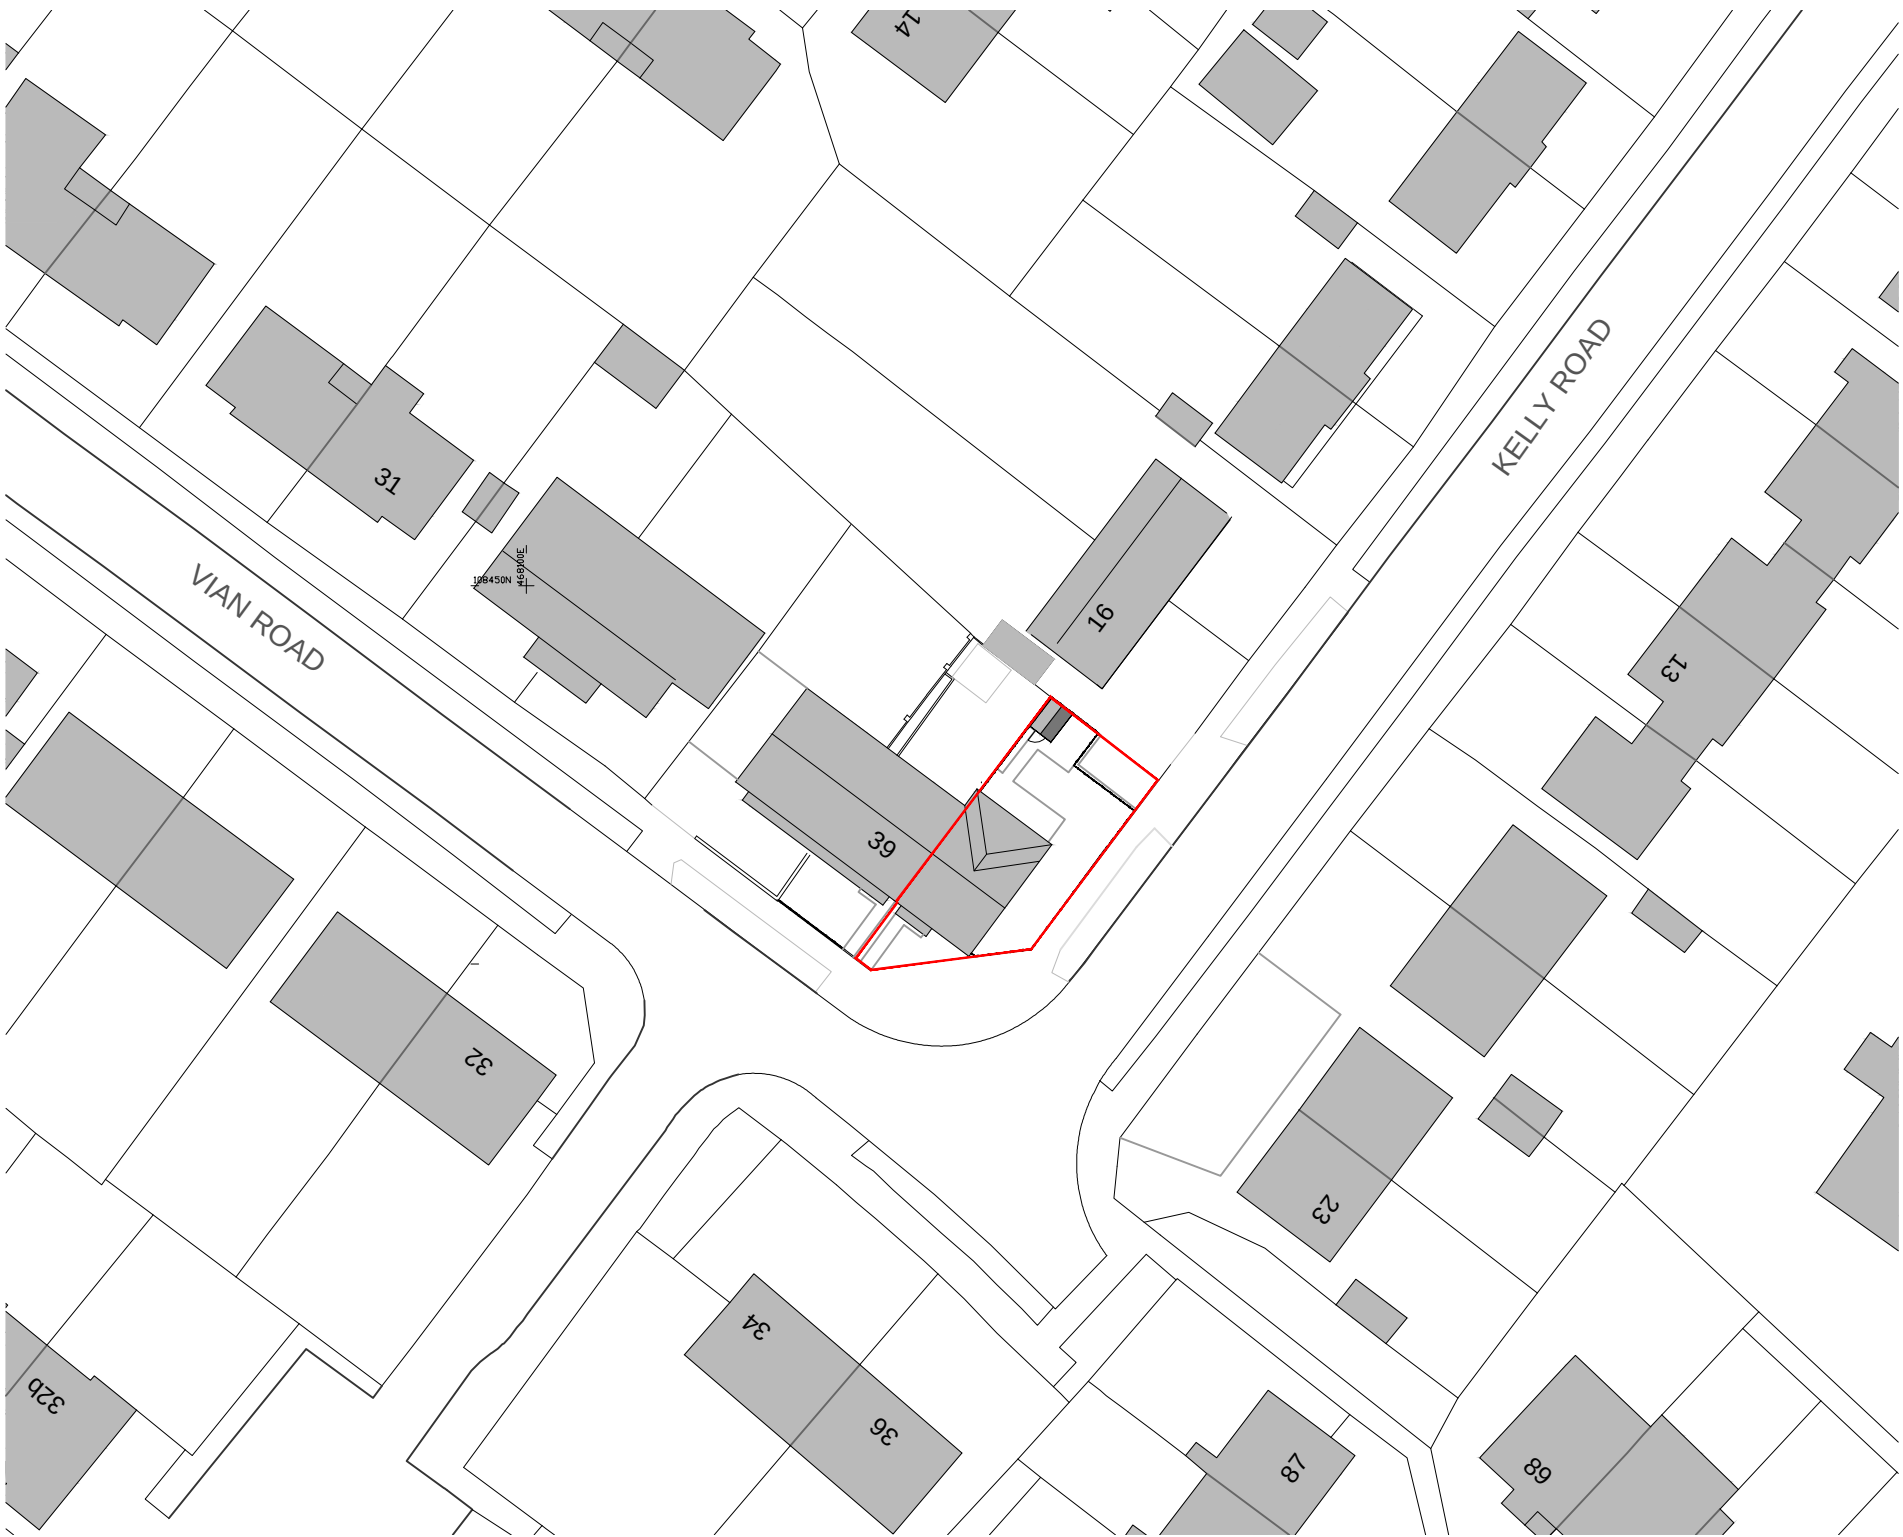

Block Plan
Scale 1:500 @ A1

notes

this drawing is the copyright of the **pdp architecture llp** and must not be reproduced in whole or part or used for the execution of works without their permission.

all dimensions to be checked on site prior to commencement of construction works and the architect notified of any discrepancy.

figured dimensions are to be used in preference to scaled dimensions.

no deviation from this drawing will be permitted without prior consent of the architect.

all drawings are prepared subject to a full measured and structural survey of the buildings and site.

all structural work is subject to the appointment of a structural engineer to confirm and agree the structural proposals.


os promap licence no. 100020449.

health & safety:
exceptional risks involving specific methods of construction or exceptional maintenance issues can be found within the designers risk assessment.

revision		notes	date	drawn	checked
A		Adjustments made according to planners comments	10/06/19	PC	HM

client

PRELIMINARY

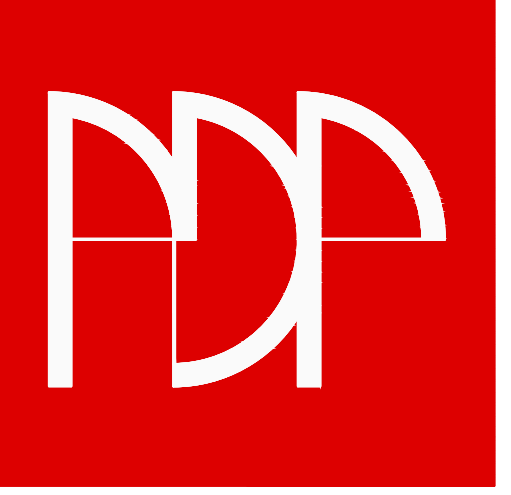

pdp architecture llp
chartered architects town planning
interior design consultants

2 beechworth road havant
hampshire po9 1ax
tel 023 9248 1100
fax 023 9247 5050
email pdp@pdp-architects.co.uk
www.pdp-architects.co.uk

project	Vian Road Waterlooville				
detail	Proposed Floor Plans + Section				
drawn	PC	checked	HM		
date	April '19	status	Feasibility		
a1 scale	a3 scale	rev			
1:50	1:100	18027-SK103	A		