


Site Plan - Existing & Proposed

Notes


This drawing may be scaled for the purposes of Planning Applications. Land Registry and for Legal plans where the scale bar is used, and where it verifies that the drawing is an original or an accurate copy. It may not be scaled for construction purposes.

Always refer to figured dimensions. All dimensions are to be checked on site. Discrepancies and/or ambiguities between this drawing and information given elsewhere must be reported immediately to this office for clarification before proceeding. All drawings are to be read in conjunction with the specification and all works to be carried out in accordance with latest British Standards / Codes of Practice.

- Site boundary
- Other land in client ownership

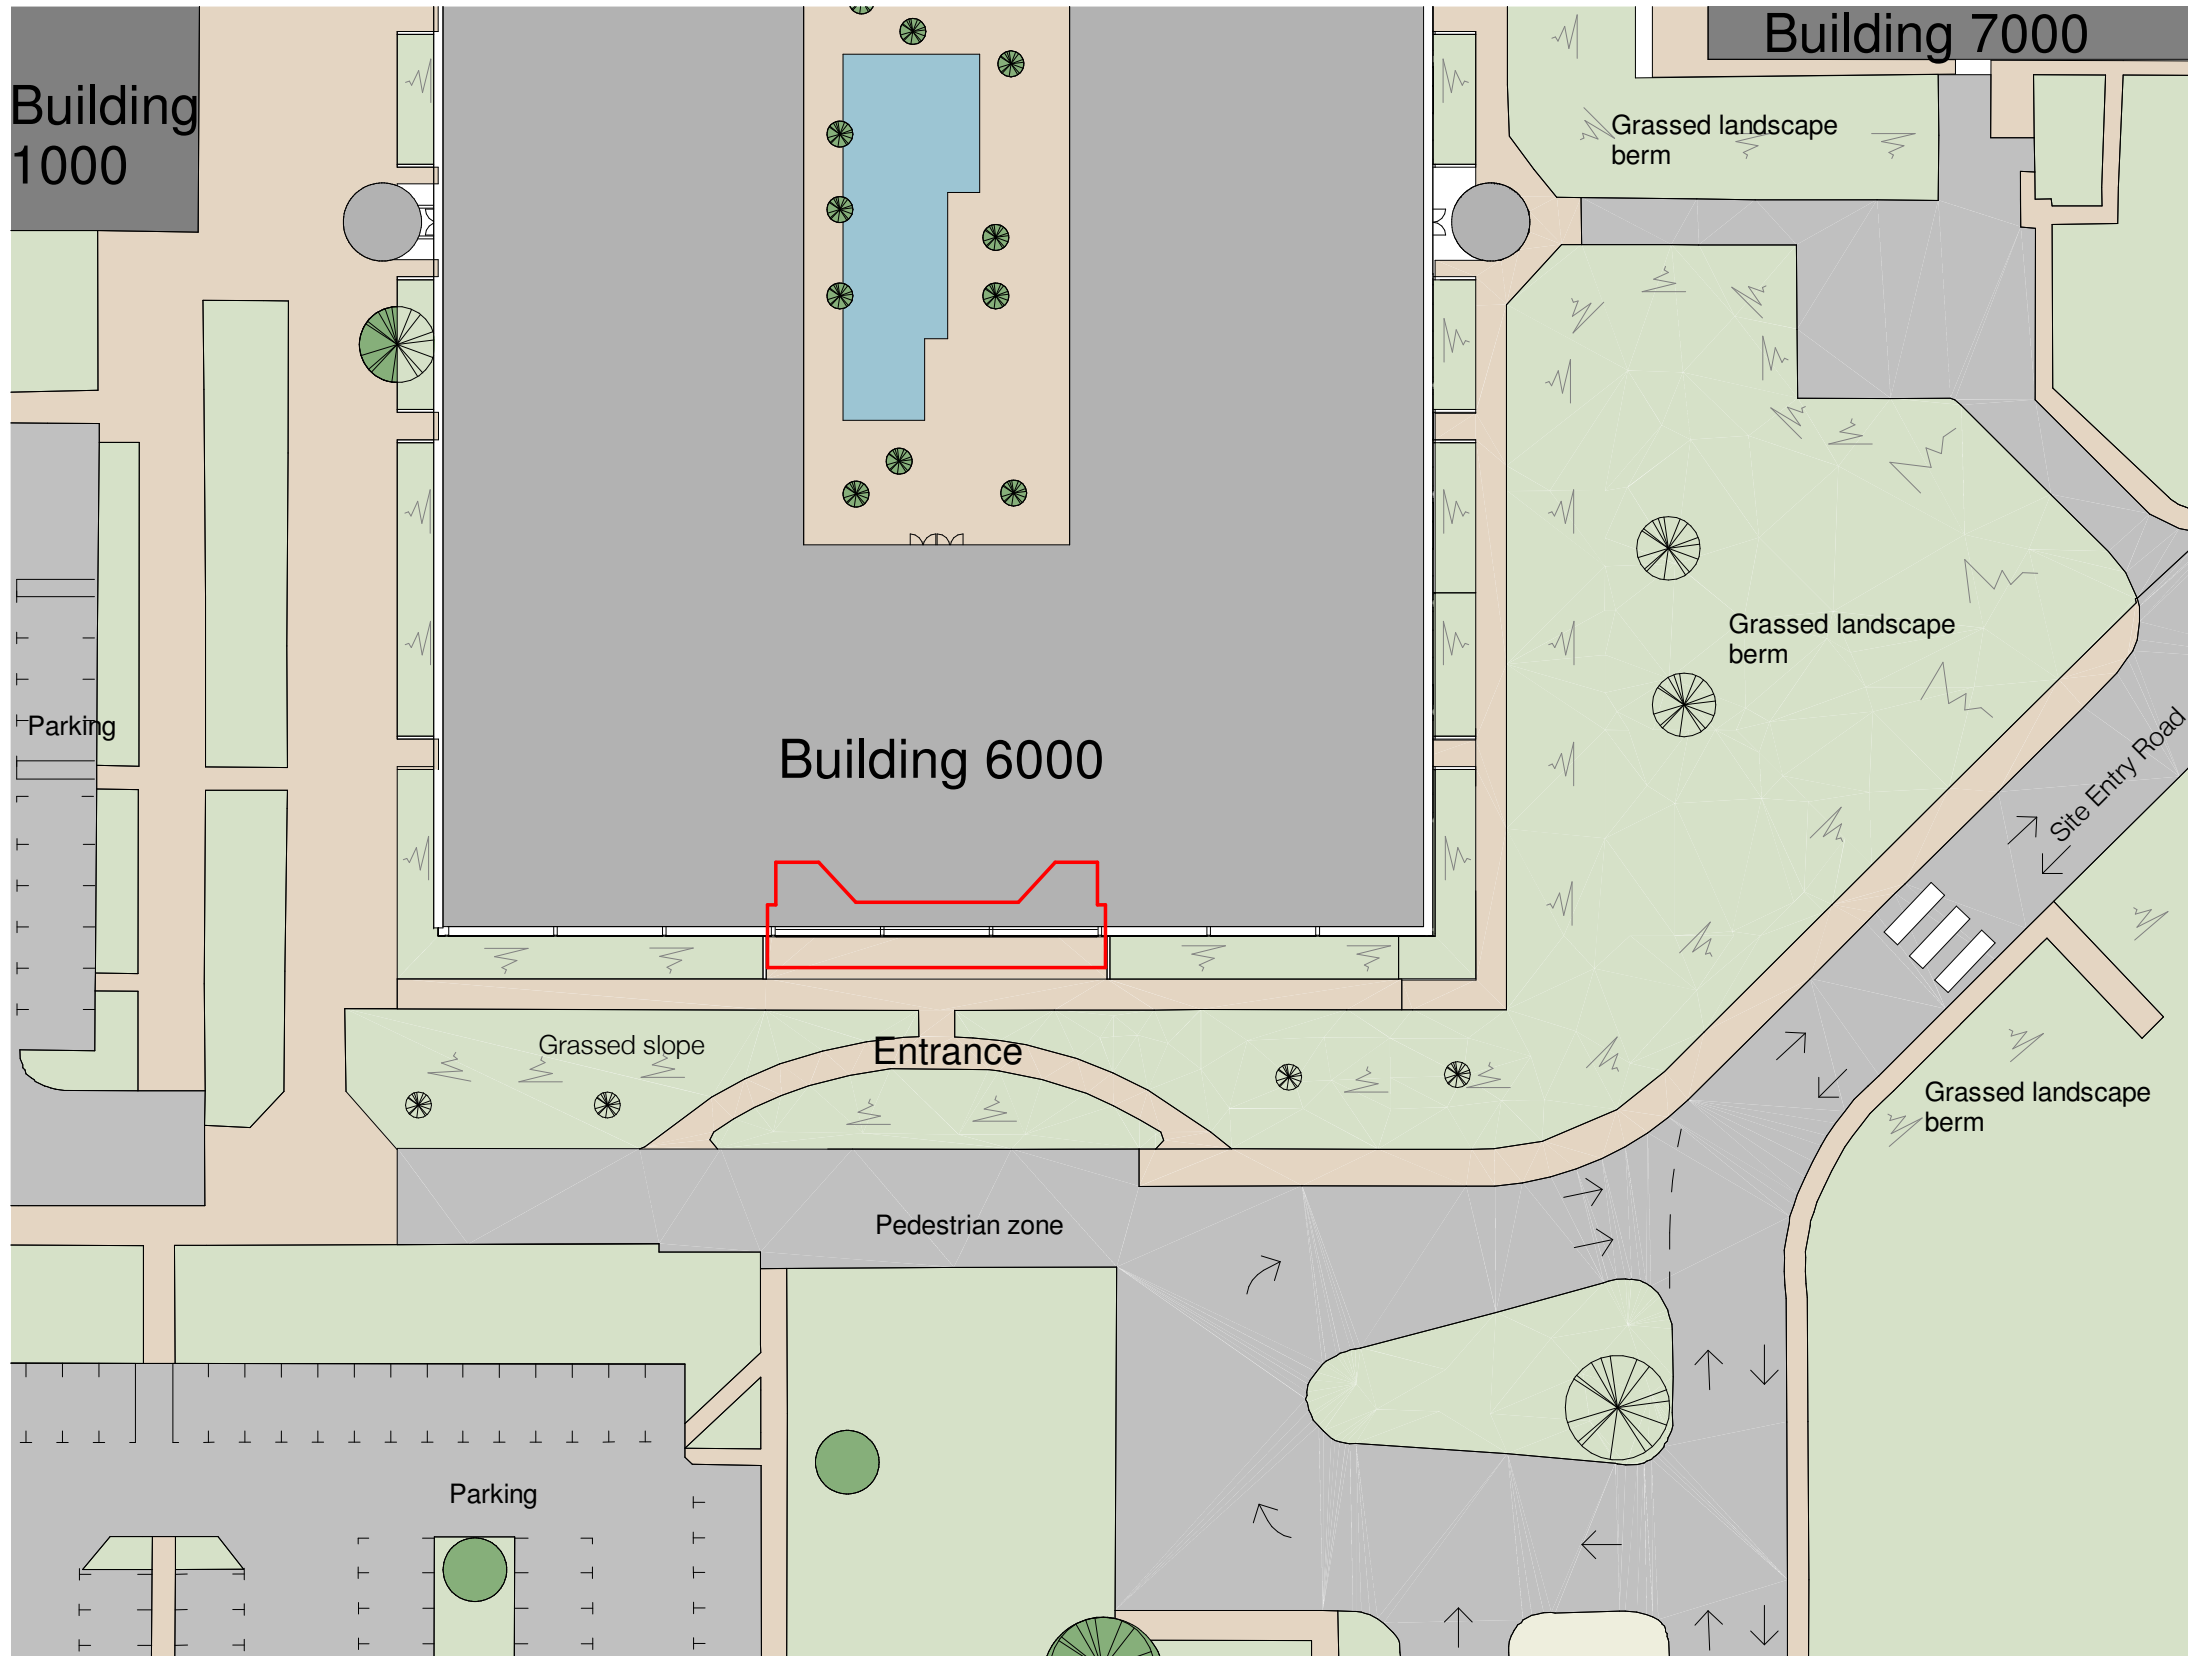


Existing Site Plan
1 : 500

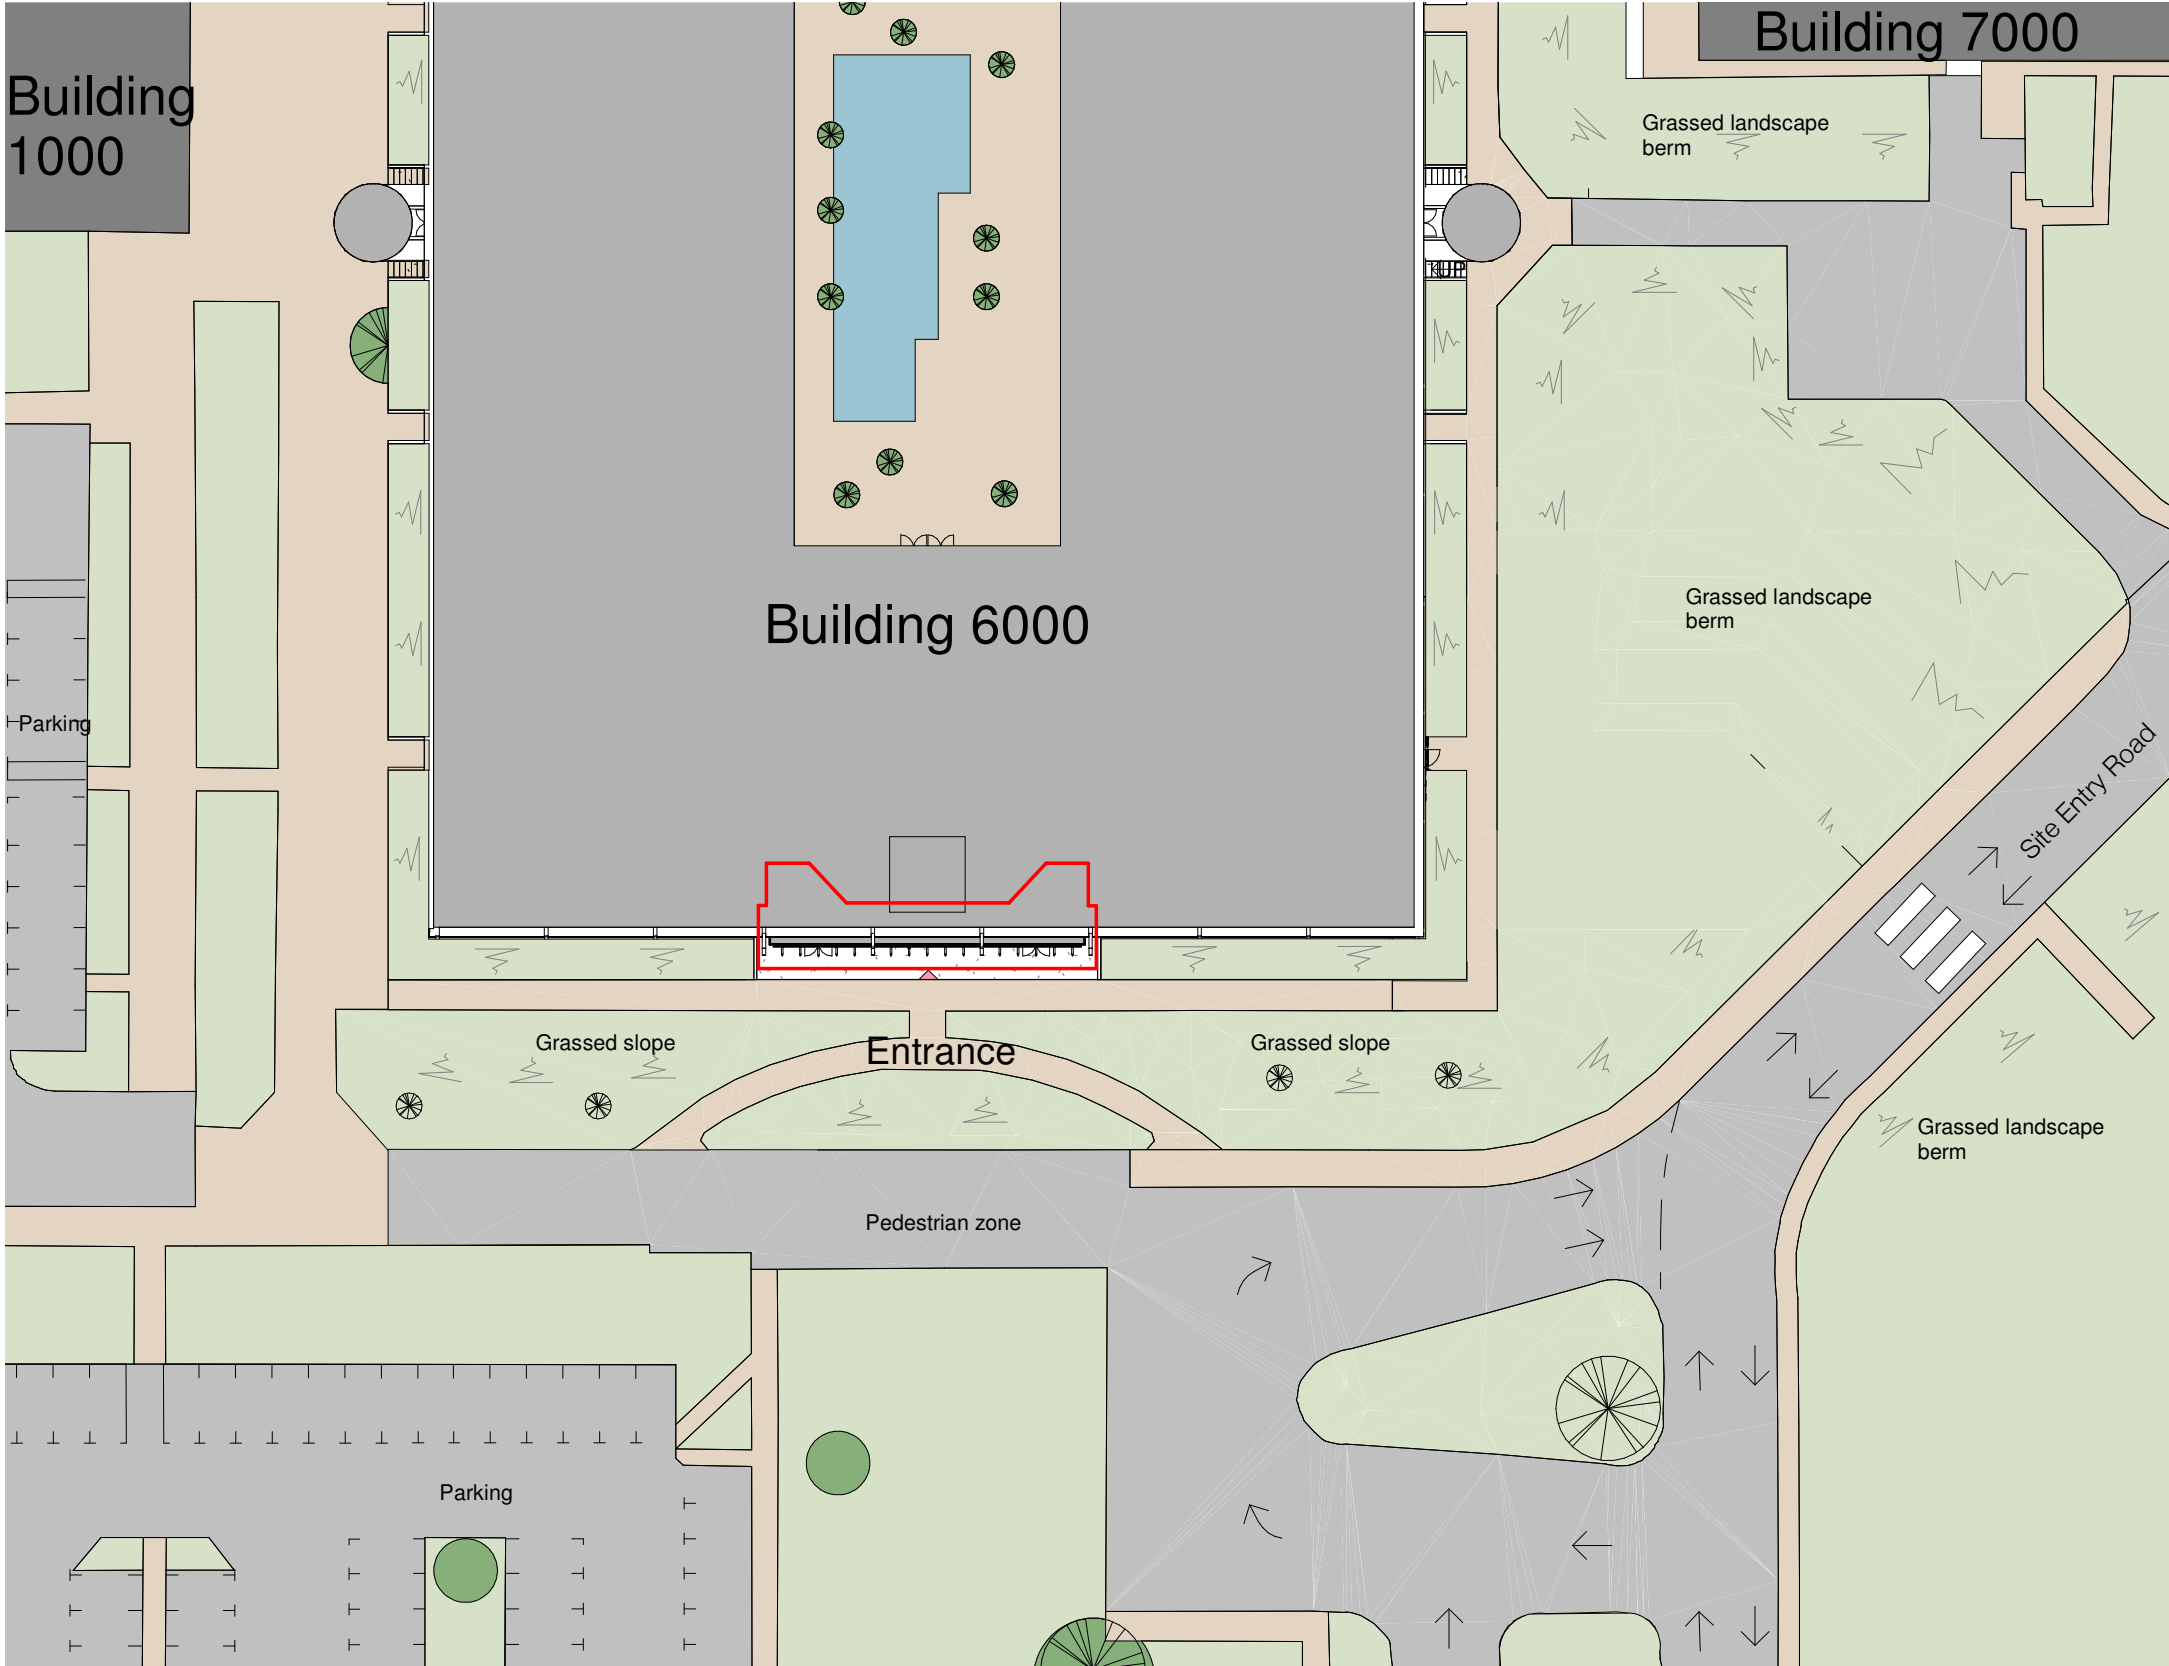

Proposed Site Plan
1 : 500

P03	06/08/201	JH	Main entrance moved back to clear	IJ
9			Southern Water easement. Rooftop plant location shown	
P02	06/02/19	CJ	Structural frame updated. Floor plans added.	IJ
P01	05/02/19	CJ	Application area updated.	IJ

Rev Date Int Notes Chkd

 

Client

Drawing Originator

AWW inspired environments

London - 106 Weston Street London SE1 3QB 020 7160 6000
Bristol - Ravenhill House, Bristol, BS1 6LS 0117 923 2535
Plymouth - East Quay House, Plymouth, PL4 0HX 01752 261 282

RIBA Chartered Practice

www.aww-uk.com

Project Title

Building 6000
Langstone Technology Park,
Havant, Portsmouth

Drawing Title

Site Plan - Existing & Proposed

Scale	Sheet	Drawn	Checked	Date
As indicated	A1	JH	IJ	
Status	Project No.			
PLANNING	4046B			
Drawing Reference	Drawing No.	Revision		
	0011	P03		