



This drawing has been produced as faithfully as possible to the scales indicated. However, as this is an existing building all existing features that could affect the work should be verified on site before work commences


revisions	date
A Footprint of ne porch shown on block plan	30/09/19

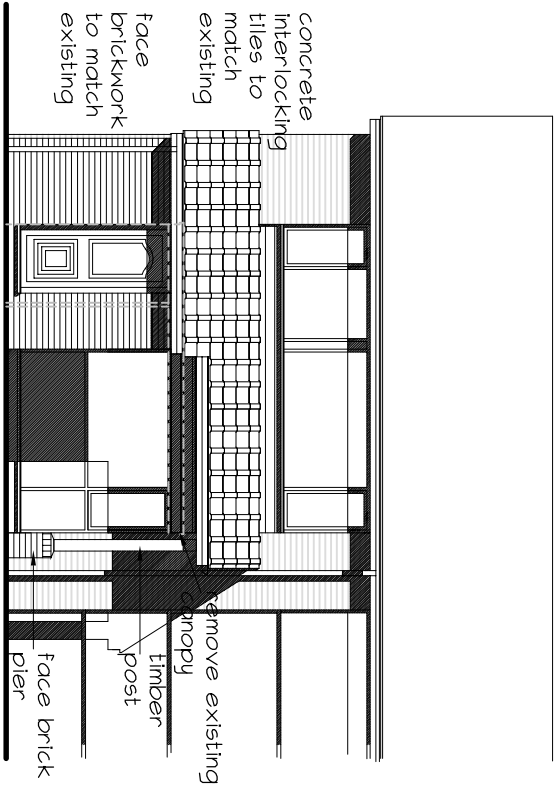


FRONT (SOUTH) ELEVATION

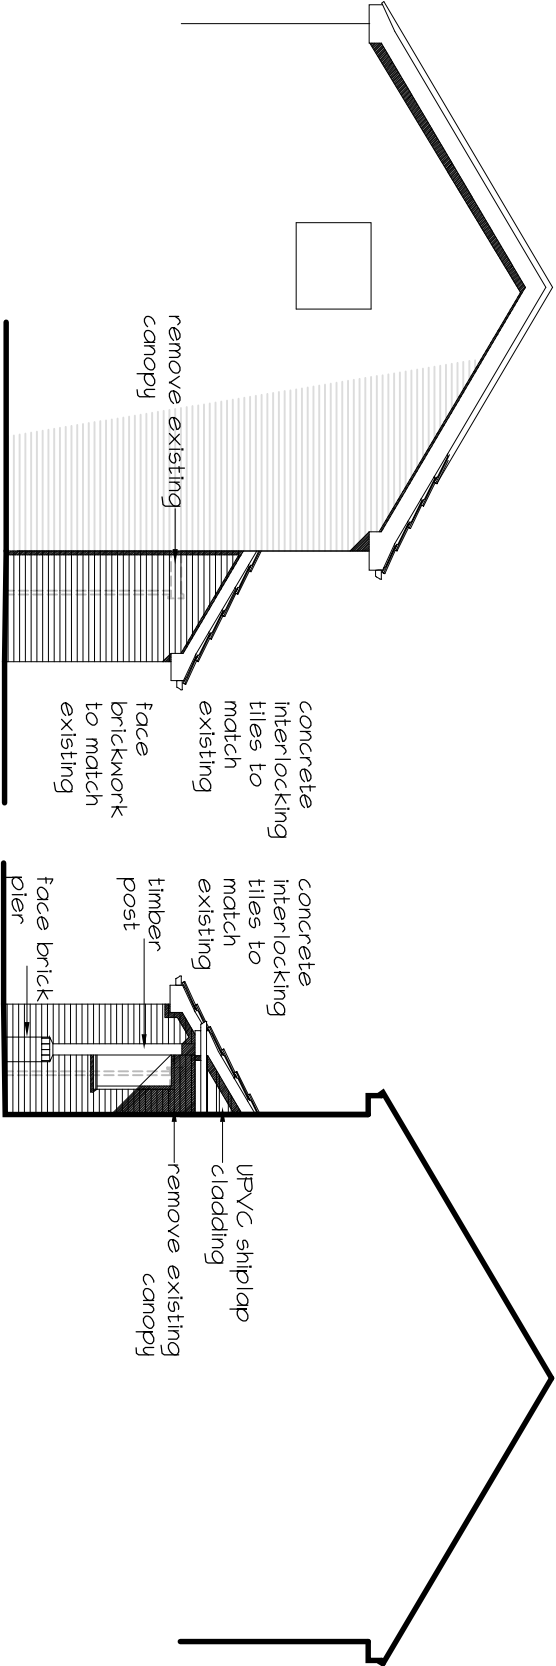


SIDE (WEST) ELEVATION

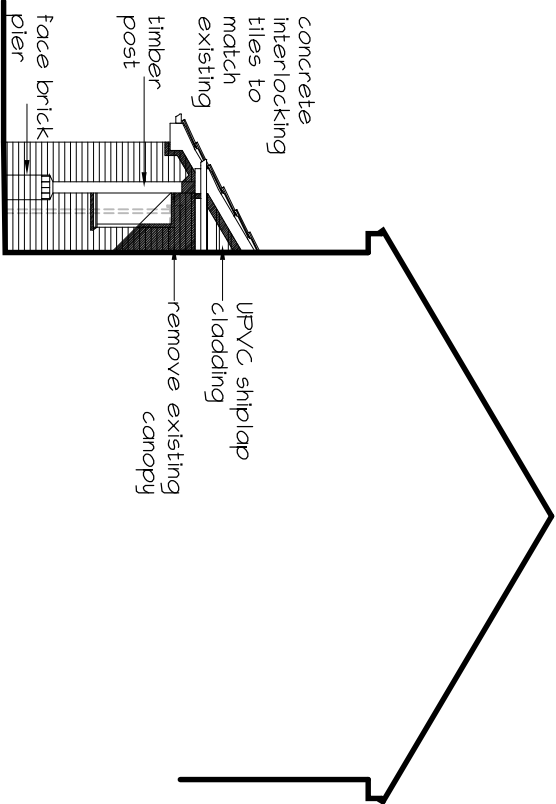


SIDE (EAST) ELEVATION

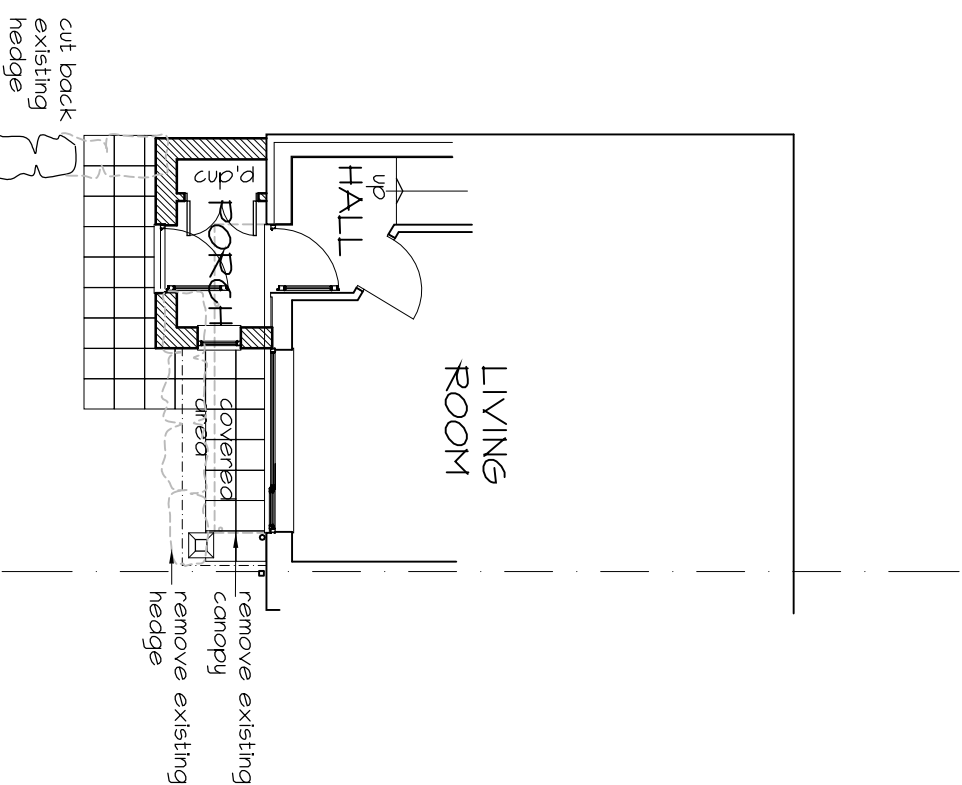

GROUND FLOOR PLAN

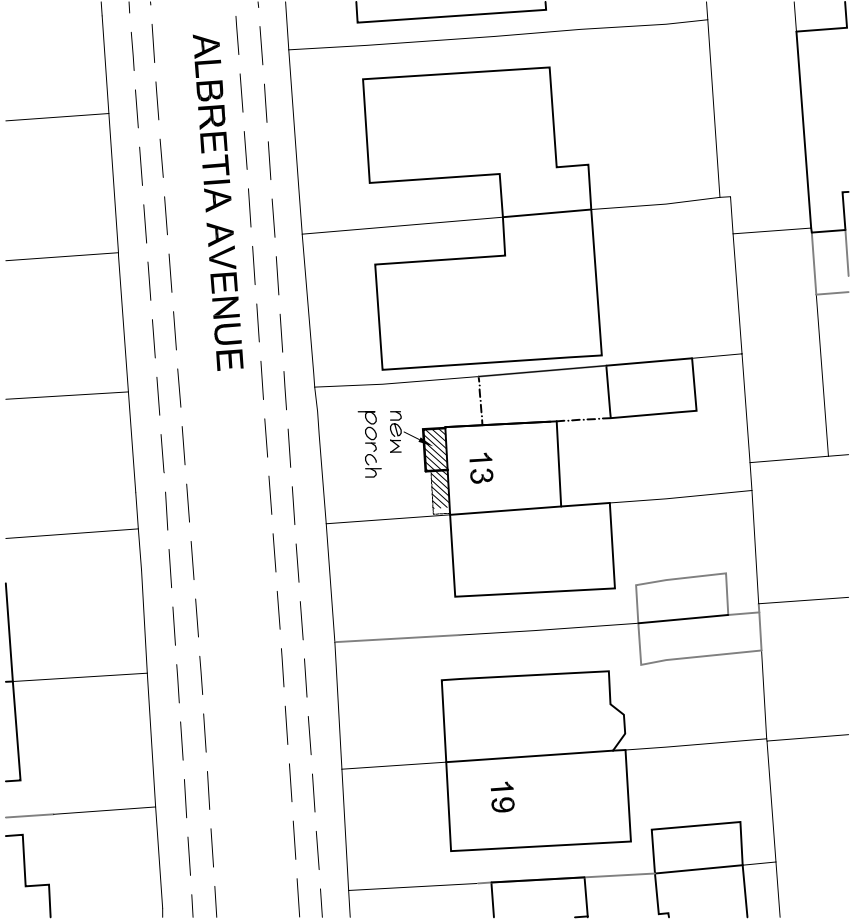

BLOCK PLAN - scale 1:500

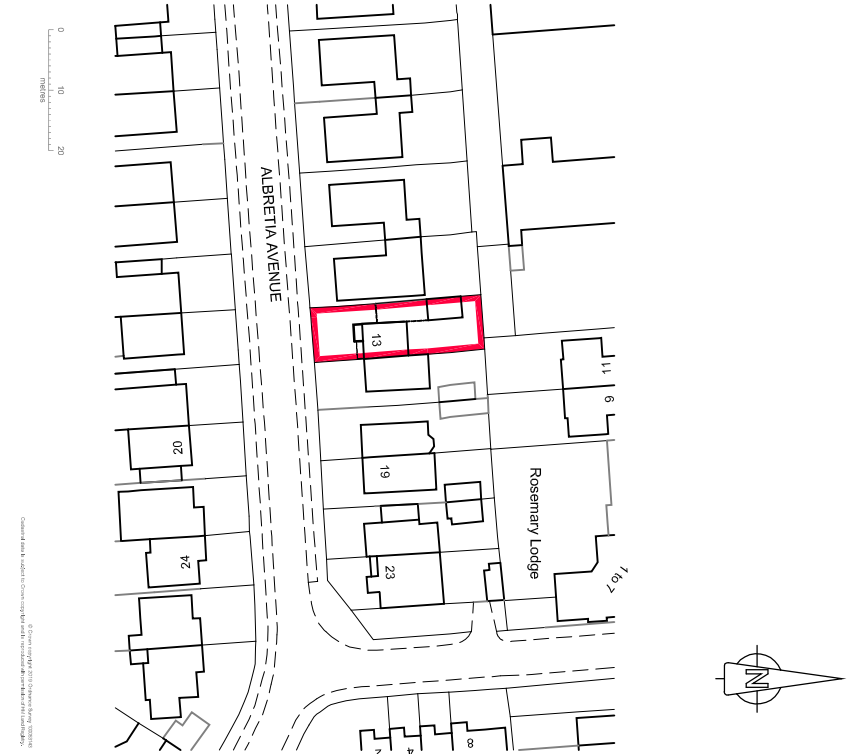

LOCATION PLAN - scale 1:250

© copyright 2019

13 ALBRETIA AVENUE
COMPLAIN

Proposed
New Front Porch

Plan, Elevations and
Site and Block Plans

scale 1:100, 1:500 & 1:1250 @ A3
date September 2019
drawn by acu

alan unsted MCAT
Architectural Technologist
Building Design Consultant
Tel & Fax (01243) 575334
E-mail: alan.unsted@btconnect.com

'Traill's Cottage' Newells Lane West Ashling
Chichester West Sussex PO18 8DF

drawing no PO1A