


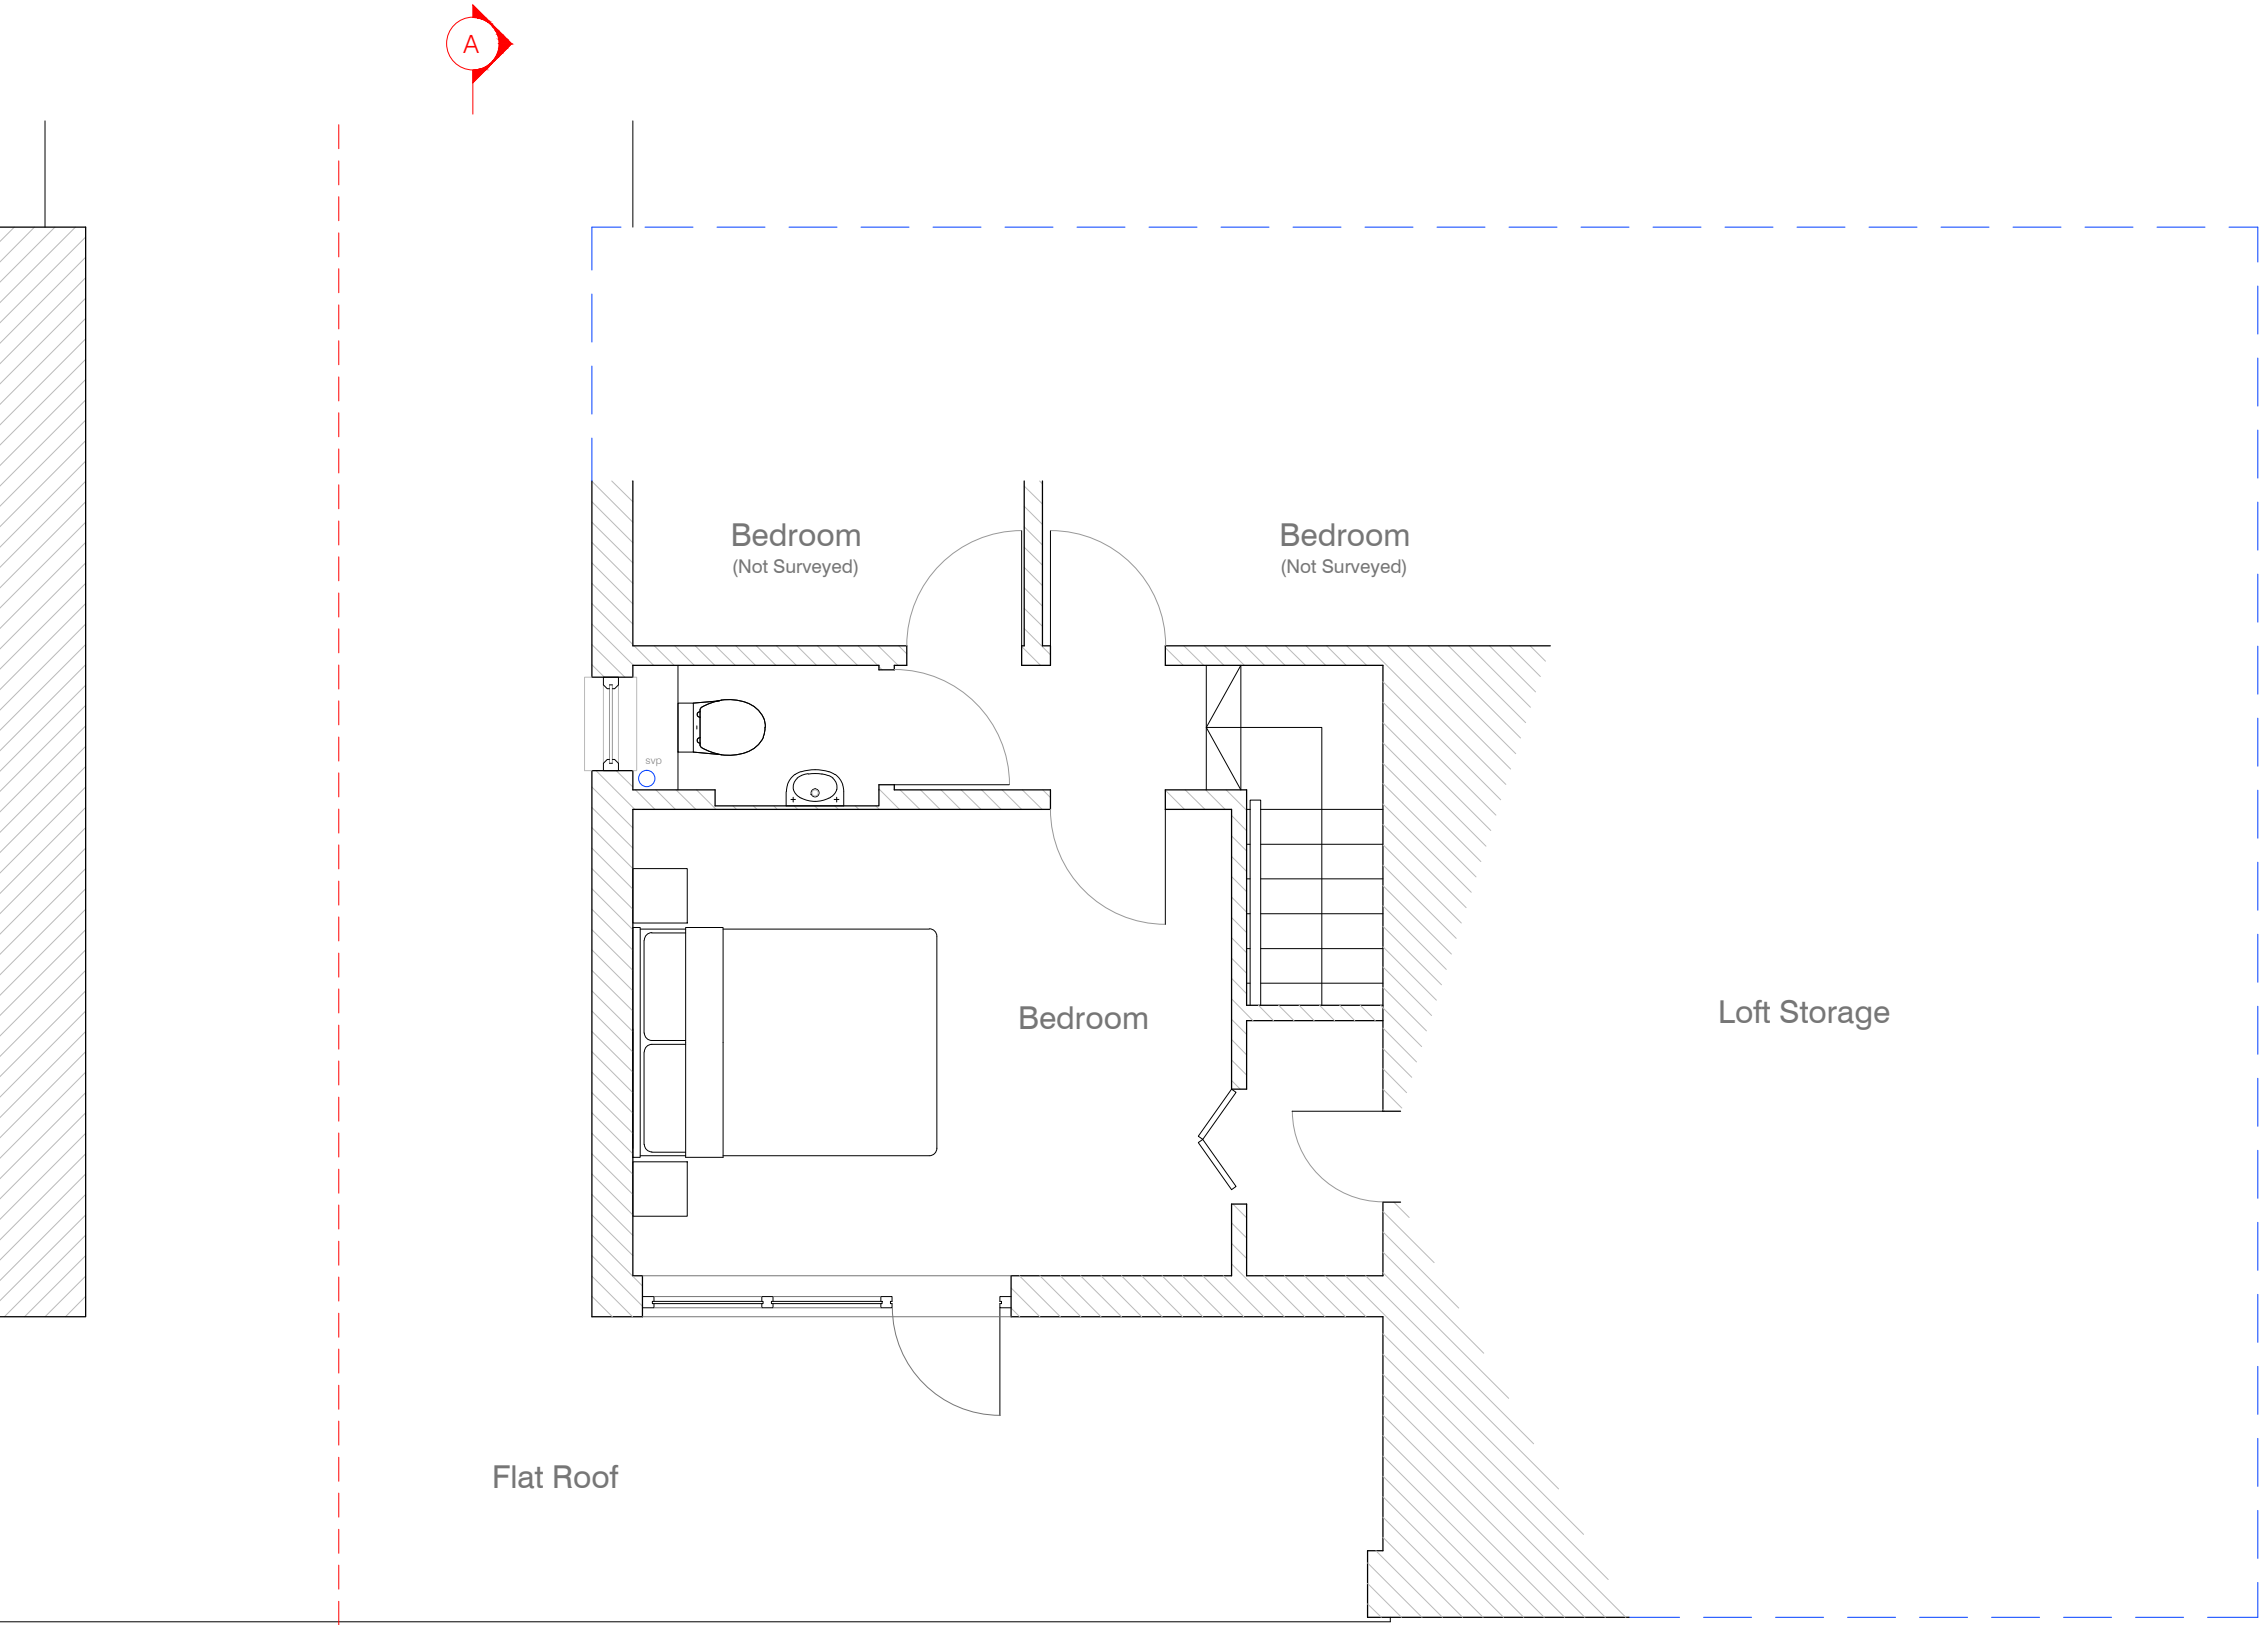

Existing First Floor Plan

notes



Permission is granted to scale from this drawing for the purpose of Local Authority Planning Approval only. In all other circumstances DO NOT scale from this drawing, please contact this office for any additional information required. Contractors, Sub Contractors and Suppliers are to check all relevant dimensions and levels of site and building before commencing any shop drawings or building work.
Ordnance Survey information is reproduced under Crown Copyright 2016 ©. All rights reserved. Licence number 1000047474
This drawing is the copyright of D84 architects ltd ©

RIBA 
Chartered Practice

revisions	date
P1 Preliminary Issue	10.07.19

D84 architects

17 Pembroke Road
Portsmouth
PO1 2NT

Telephone
+44 (0)2392 177850
+44 (0)7790 322989

Email
mail@D84architects.co.uk

Web
www.D84architects.co.uk

Project
31 Hurstville Drive,
Waterlooville

Title
Existing First Floor Plan

Status	PRELIMINARY		
Drawn	KR	Checked	
Project No.	D8419_26	Date	Jul '19
Drawing No.	D8419_26/06	Scale	1:50@A3
Rev	P1	Rev	

