




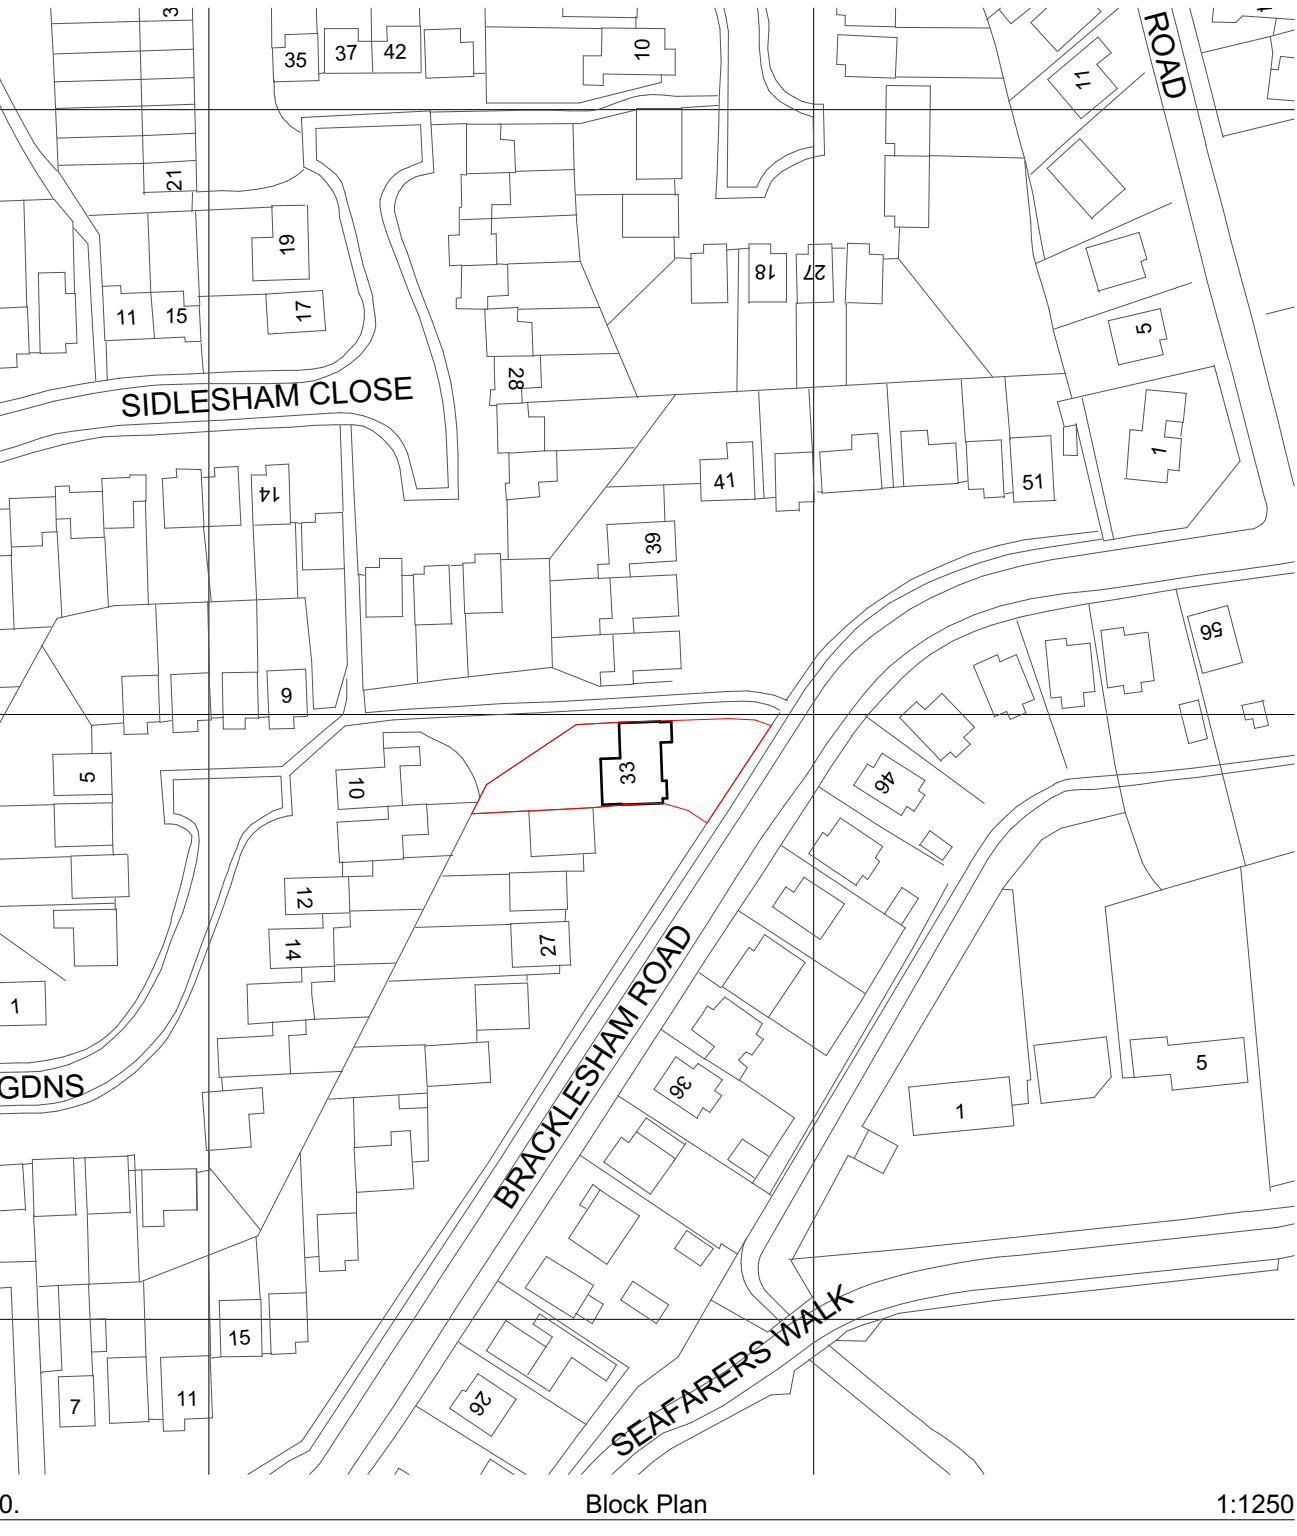


0. Block Plan 1:1250
Ordnance Survey Licence Number: 100006178

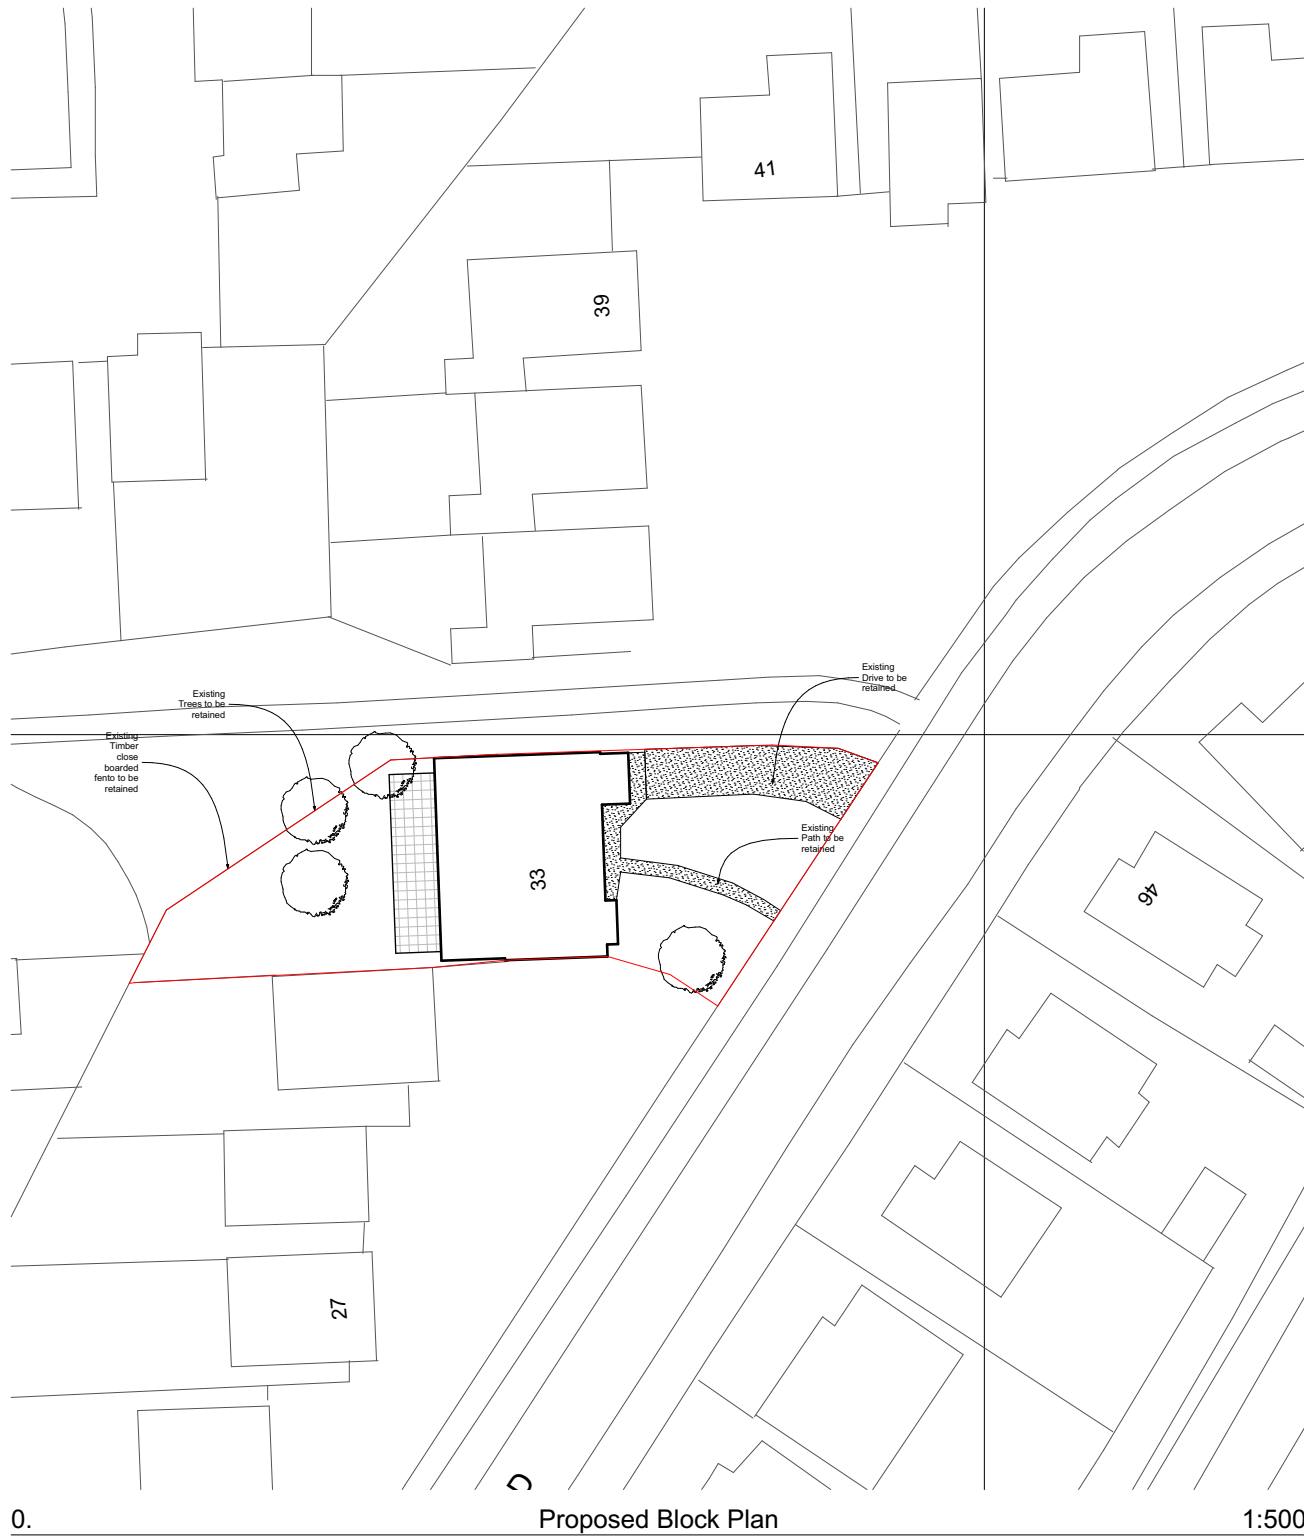


0. Proposed Block Plan 1:500

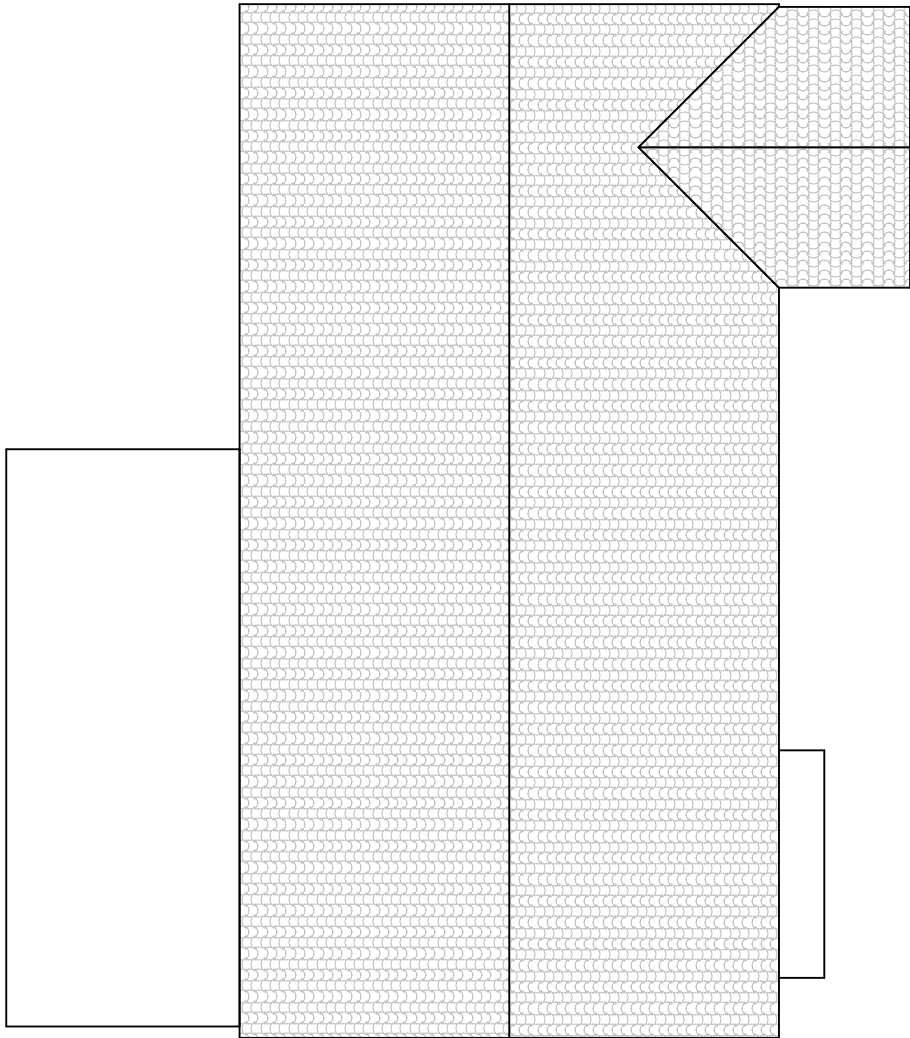


1. Existing Roof Plan 1:100

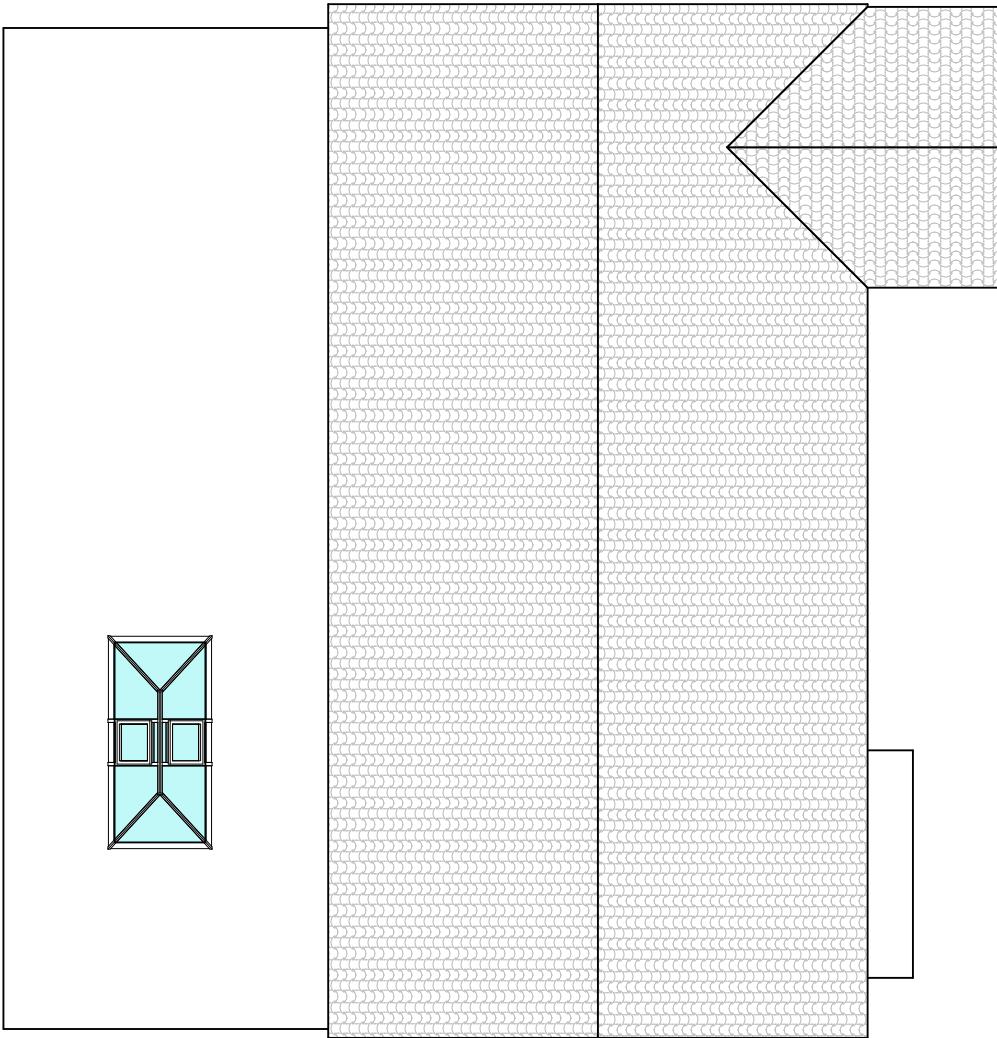


1. Proposed Roof Plan 1:100

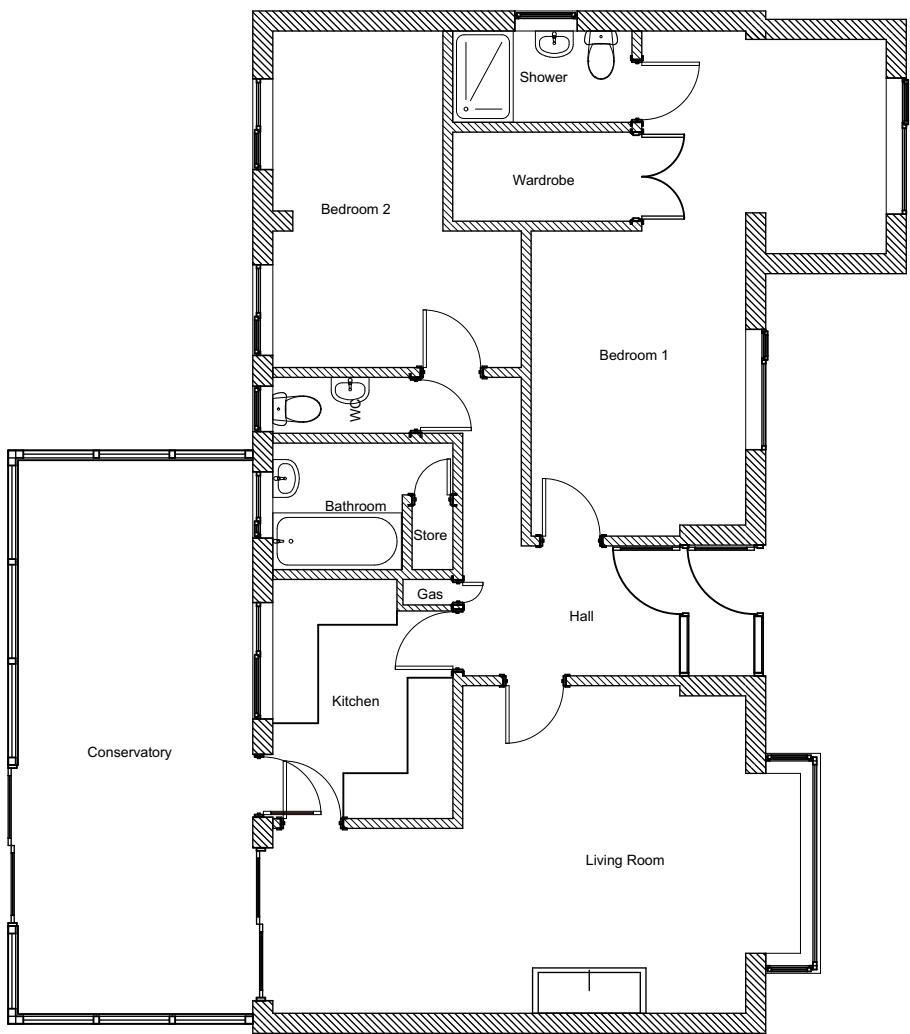


0. Existing Ground Floor Plan 1:100

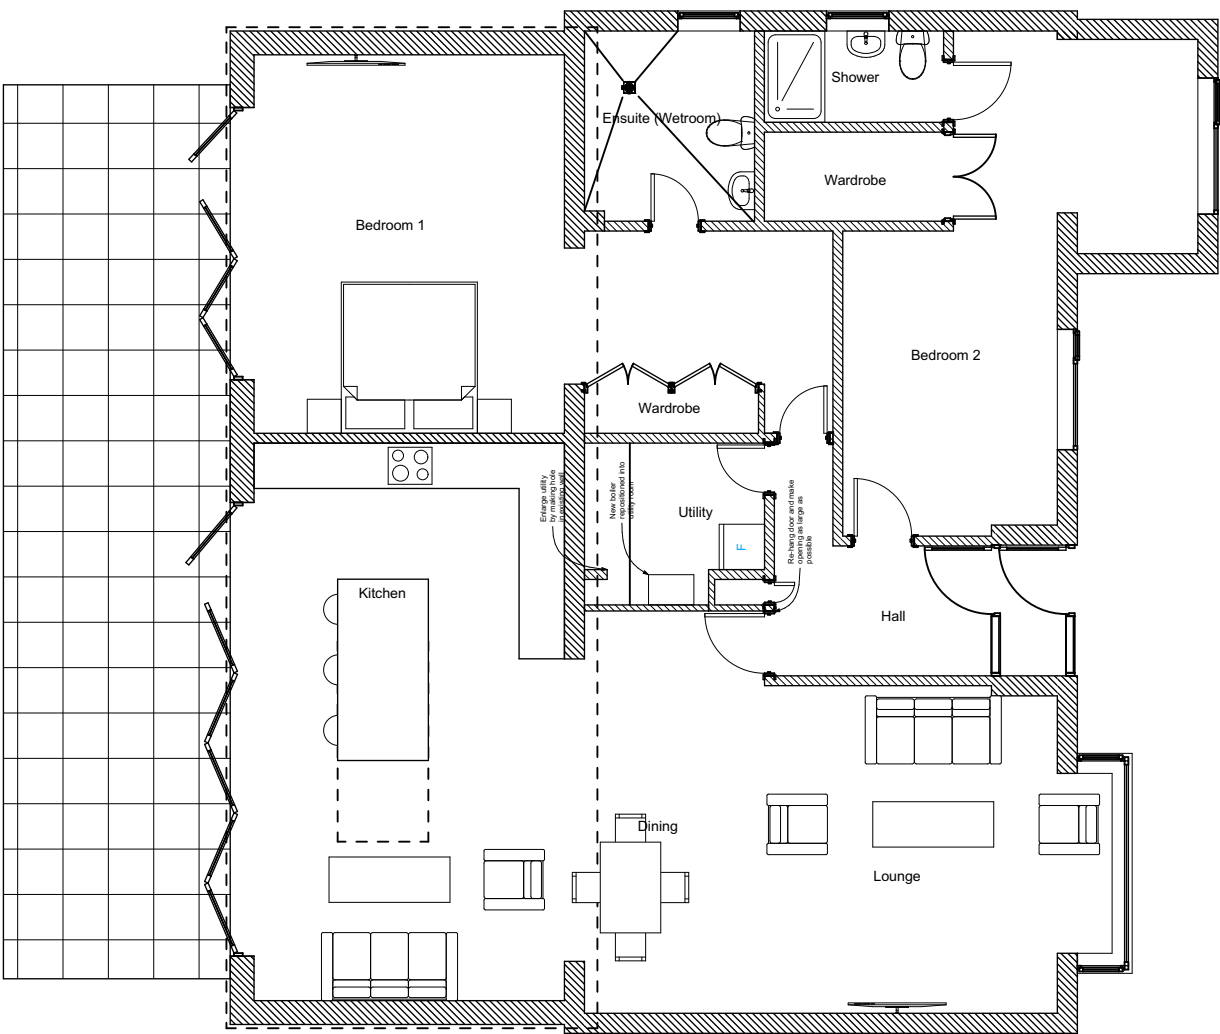


0. Proposed Ground Floor Plan 1:100

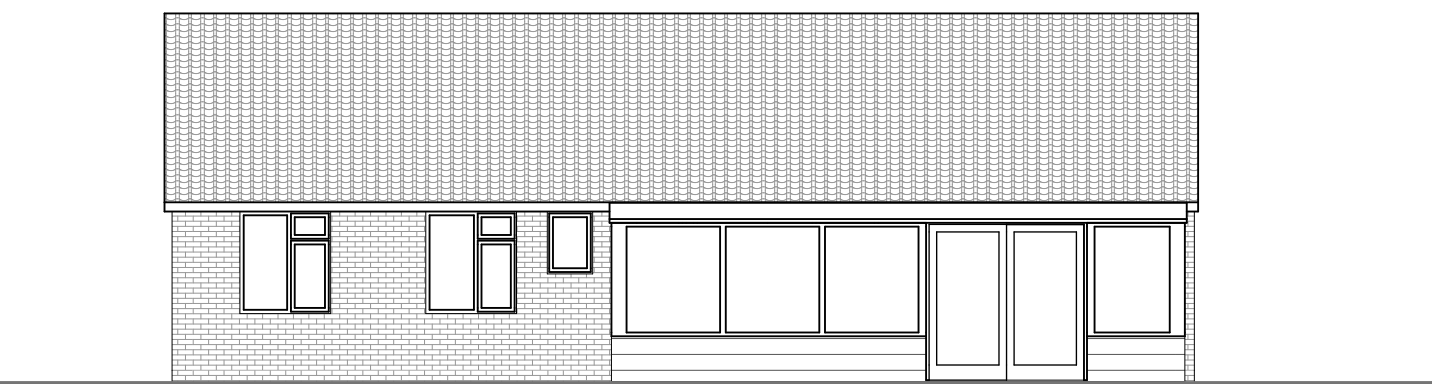


West Existing Elevation 1:100

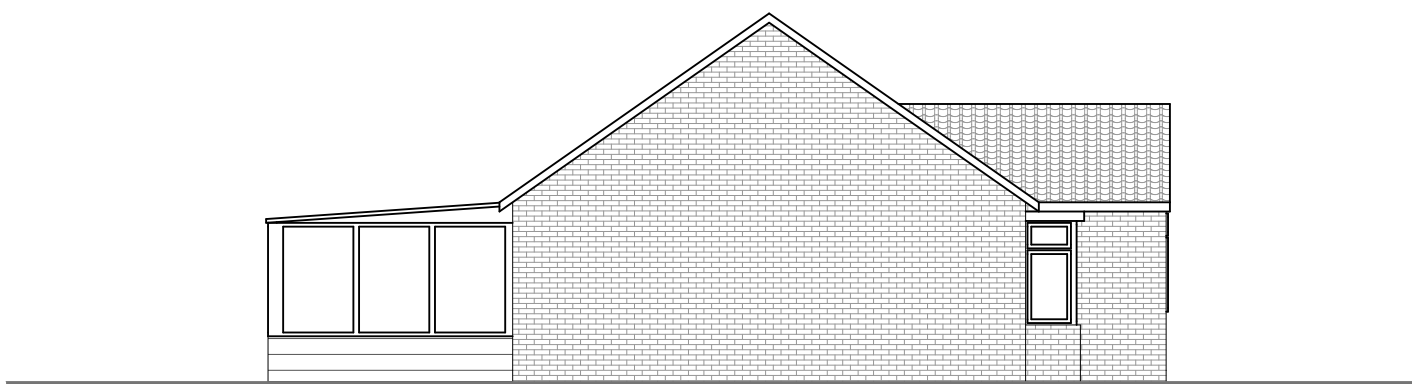


South Existing Elevation 1:100

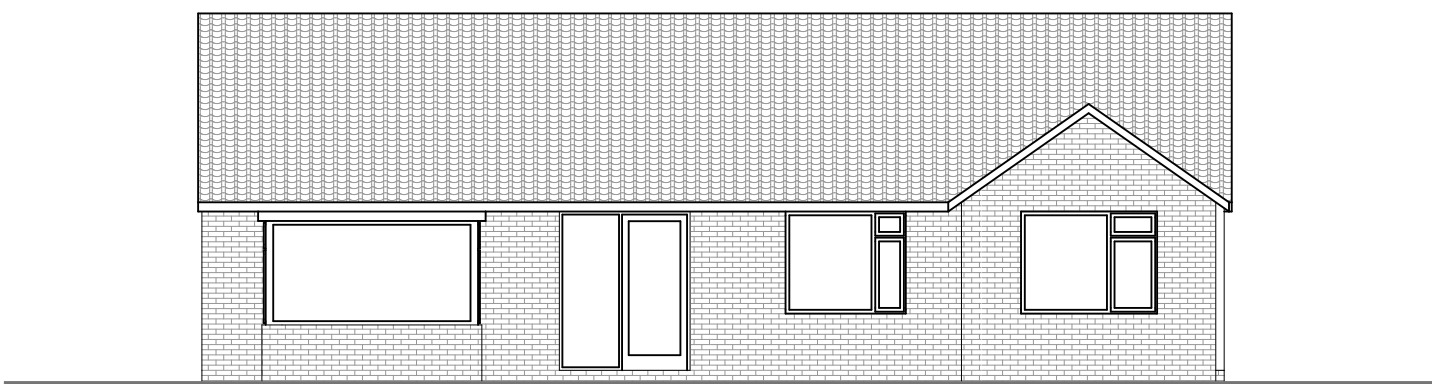


East Existing Elevation 1:100

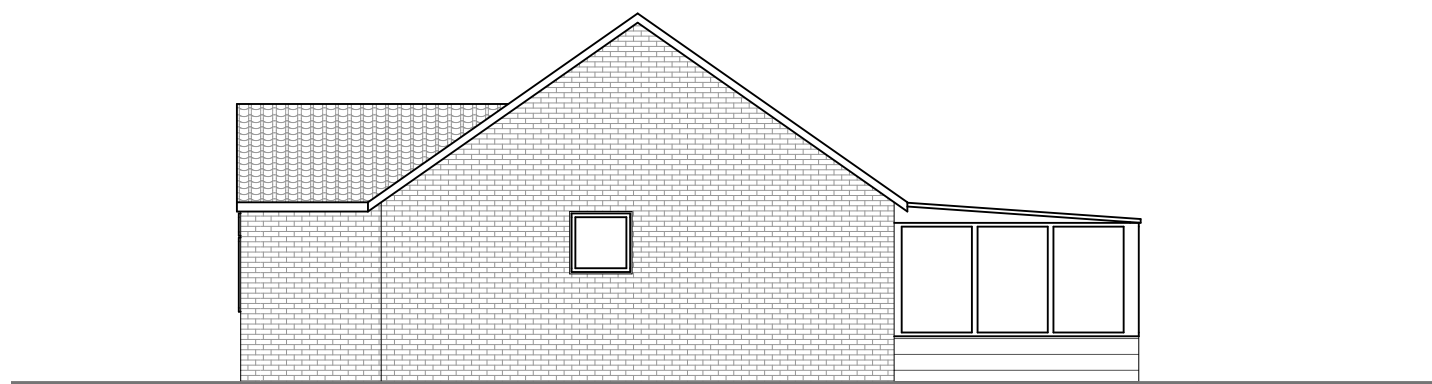


North Existing Elevation 1:100

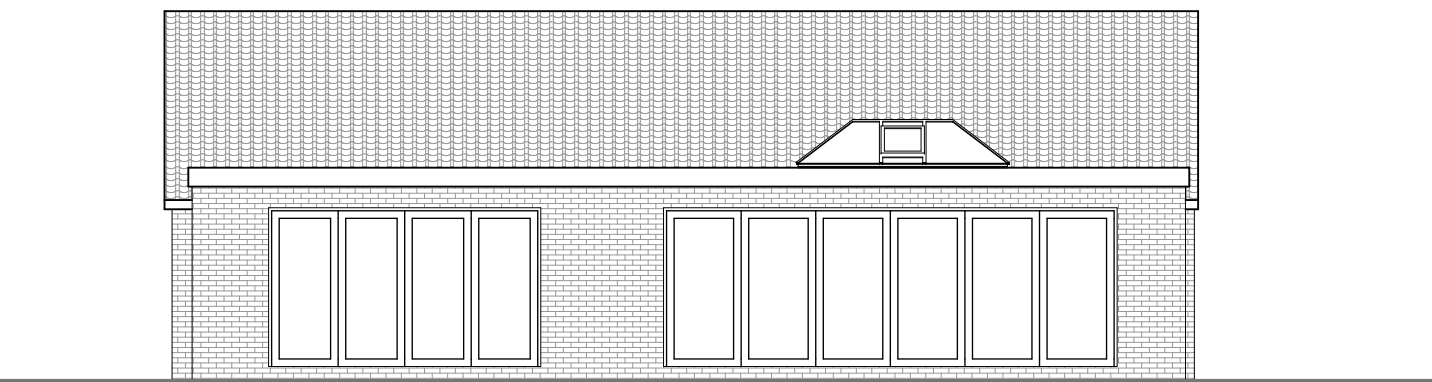


West Proposed Elevation 1:100

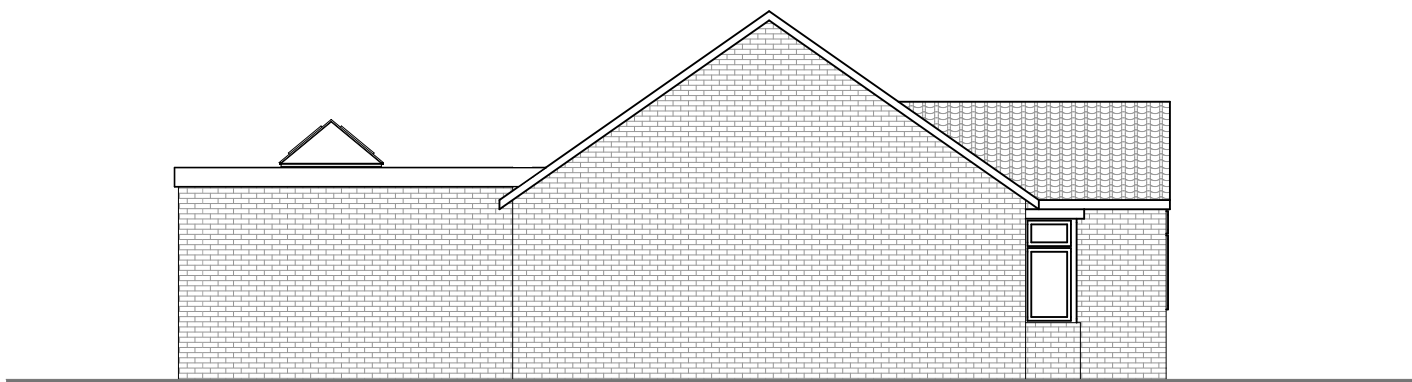

South Proposed Elevation 1:100

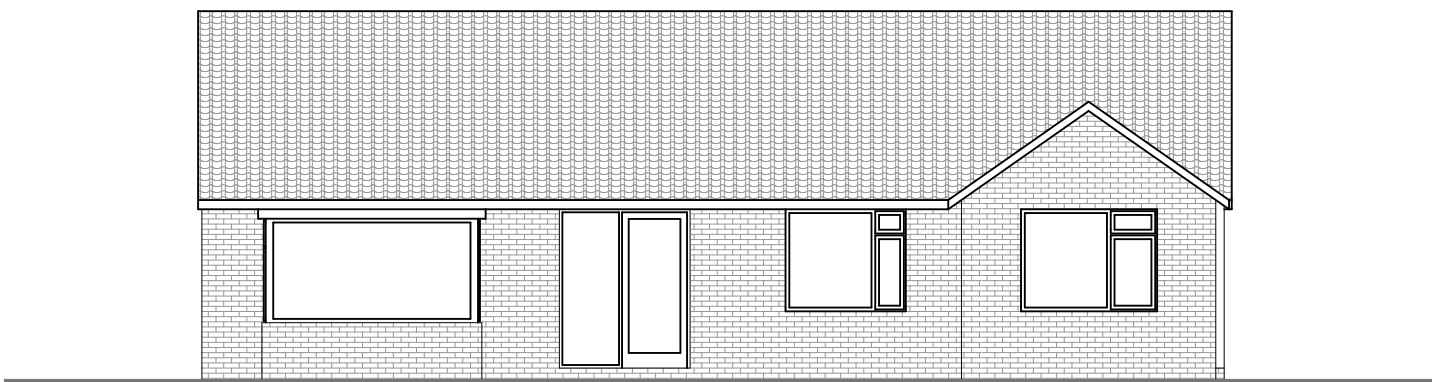

East Proposed Elevation 1:100

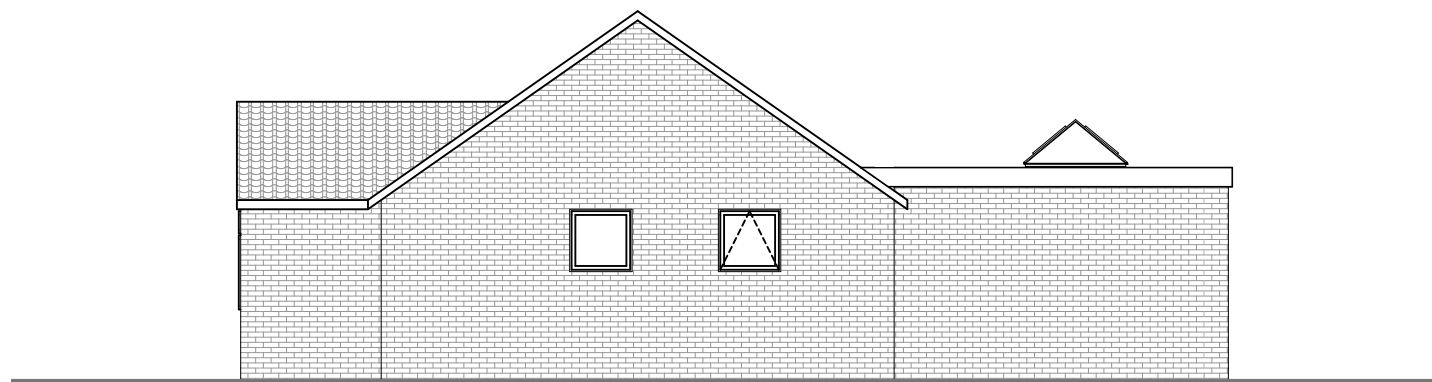

North Proposed Elevation 1:100

0 100mm @A1

revisions & notes: A | 22/07/2019 | SAB | Issued to Planning

project: Mrs Wornor Conversion
33 Bracklesham Road
Hayling Island

drawing name: Planning drawing

status: PLANNING

date: July 2019

scale: 1:1250, 1:500, 1:100

drawn: SAB

61 South Street, Havant, Hampshire PO9 1BZ
t: 023 9248 2494
e: design@pwp-architects.com
f: 023 9248 1152
w: www.pwp-architects.com
Project No. **5626**
drawing No. **1100** re **A**

Note: All dimensions to be checked on site by the contractor before fabrication and erection. Figured dimensions to be taken in preference to scaled dimensions. This drawing is the copyright of the architects and must not be reproduced or used without their express consent, except for the purposes of a planning application. Electronic issue of this drawing to be confirmed by paper hard copy only.